


RESIDENTIAL ACCOMMODATION SCHEDULE

NAME	TYPE	GIA m ²
1	2 bed duplex	82
2	1 bed	58
3	1 bed	58
4	1 bed	53
5	1 bed	55
6	1 bed	58
7	1 bed	58
8	1 bed	54
9	2 bed	75
10	2 bed	83
11	1 bed	50
12	1 bed	50
13	2 bed	78
14	2 bed	72


TYPE	QUANTITY
1 beds	9
2 beds	5

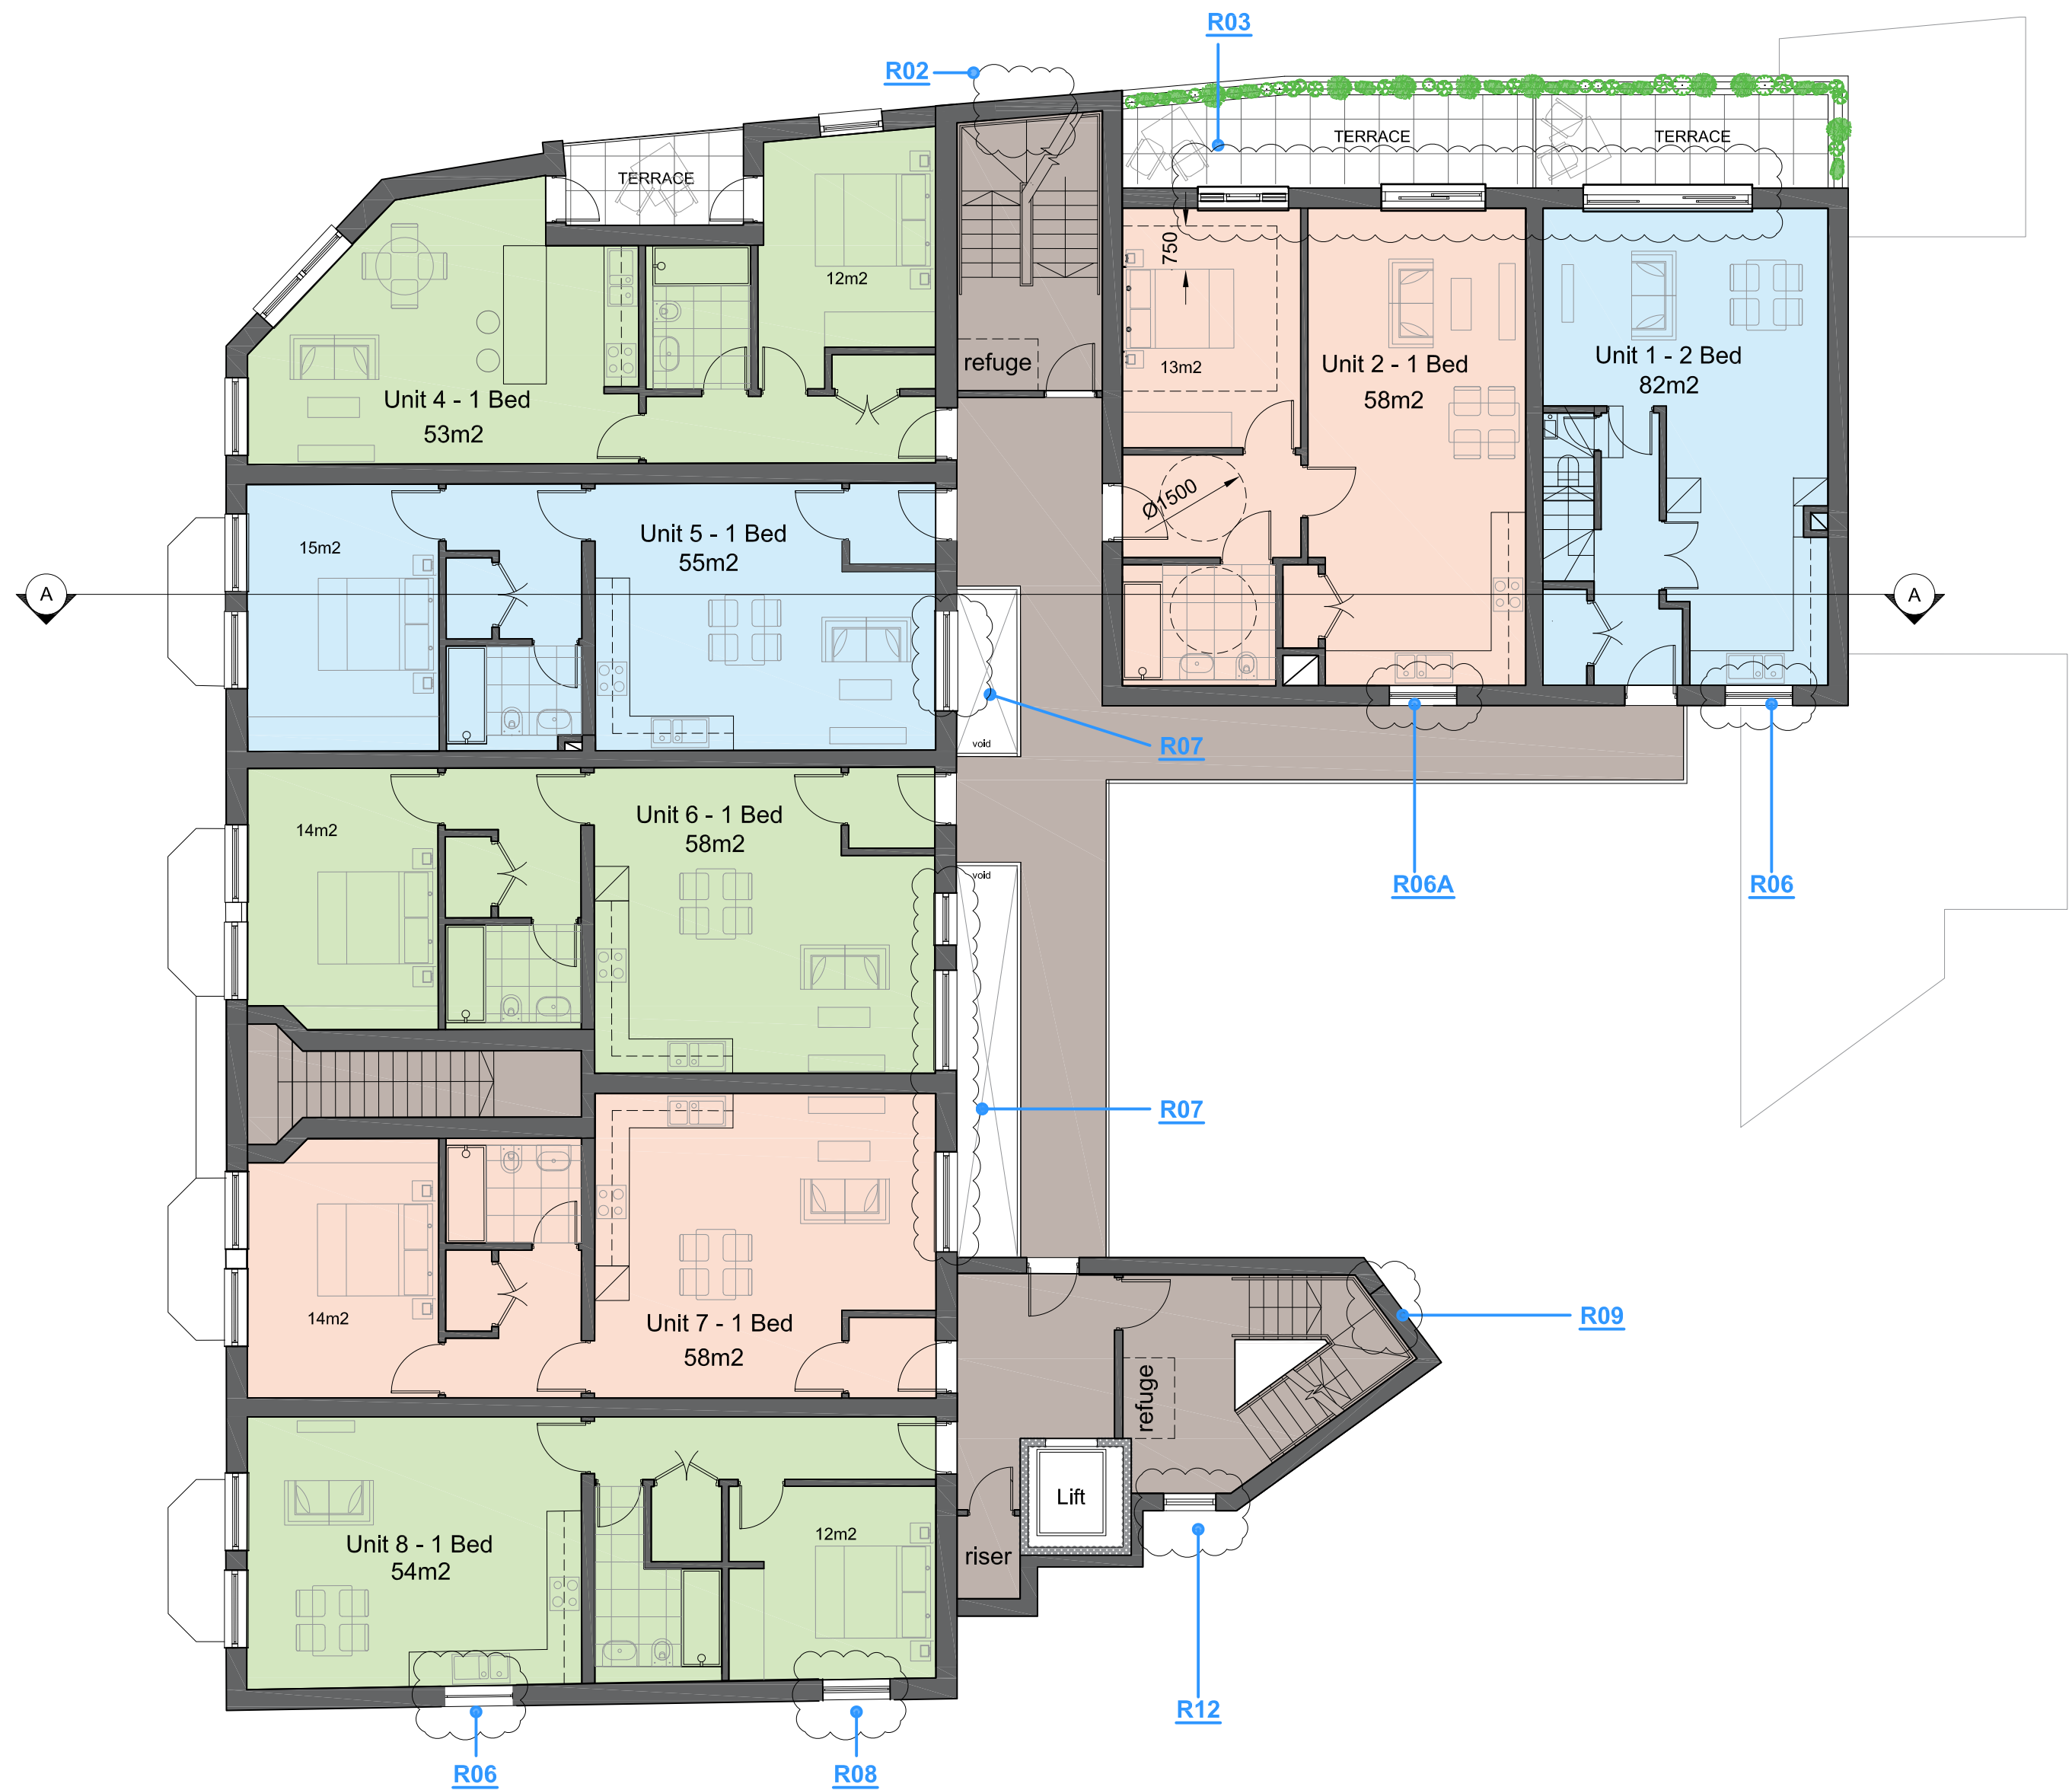

R00 = revision code. For details, see attached revision schedule

Rev no.	date	by	details
RevD	24.03.25	HC	amended windows - see clouded
RevC	06.06.24	Hanslink	see revision clouds - bubbled in red
RevB	20.03.23	CF	new application
RevA	20.01.23	CF	Length of rear extension reduced

PROPOSED FIRST FLOOR

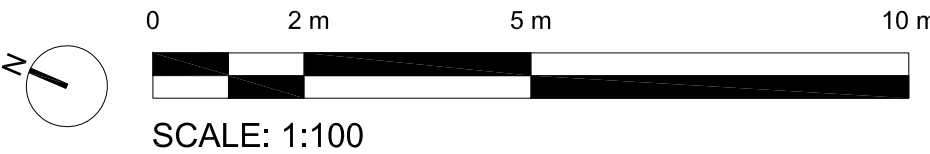

Hanslink Ltd

E-mail: c.franklin@hanslink.co.uk
m.07908 941251

project
Library Parade, Crockhamwell Road
Woodley RG5 3LX
client
Hanslink Ltd

drawing title
Proposed First Floor Plan
drawing status
PLANNING

scale	date	drawn by	checked by
1:100@A2	18.01.23	CbF	
job no.	drawing no.	revision	
H16	PL06	D	