



LIBRARY PARADE

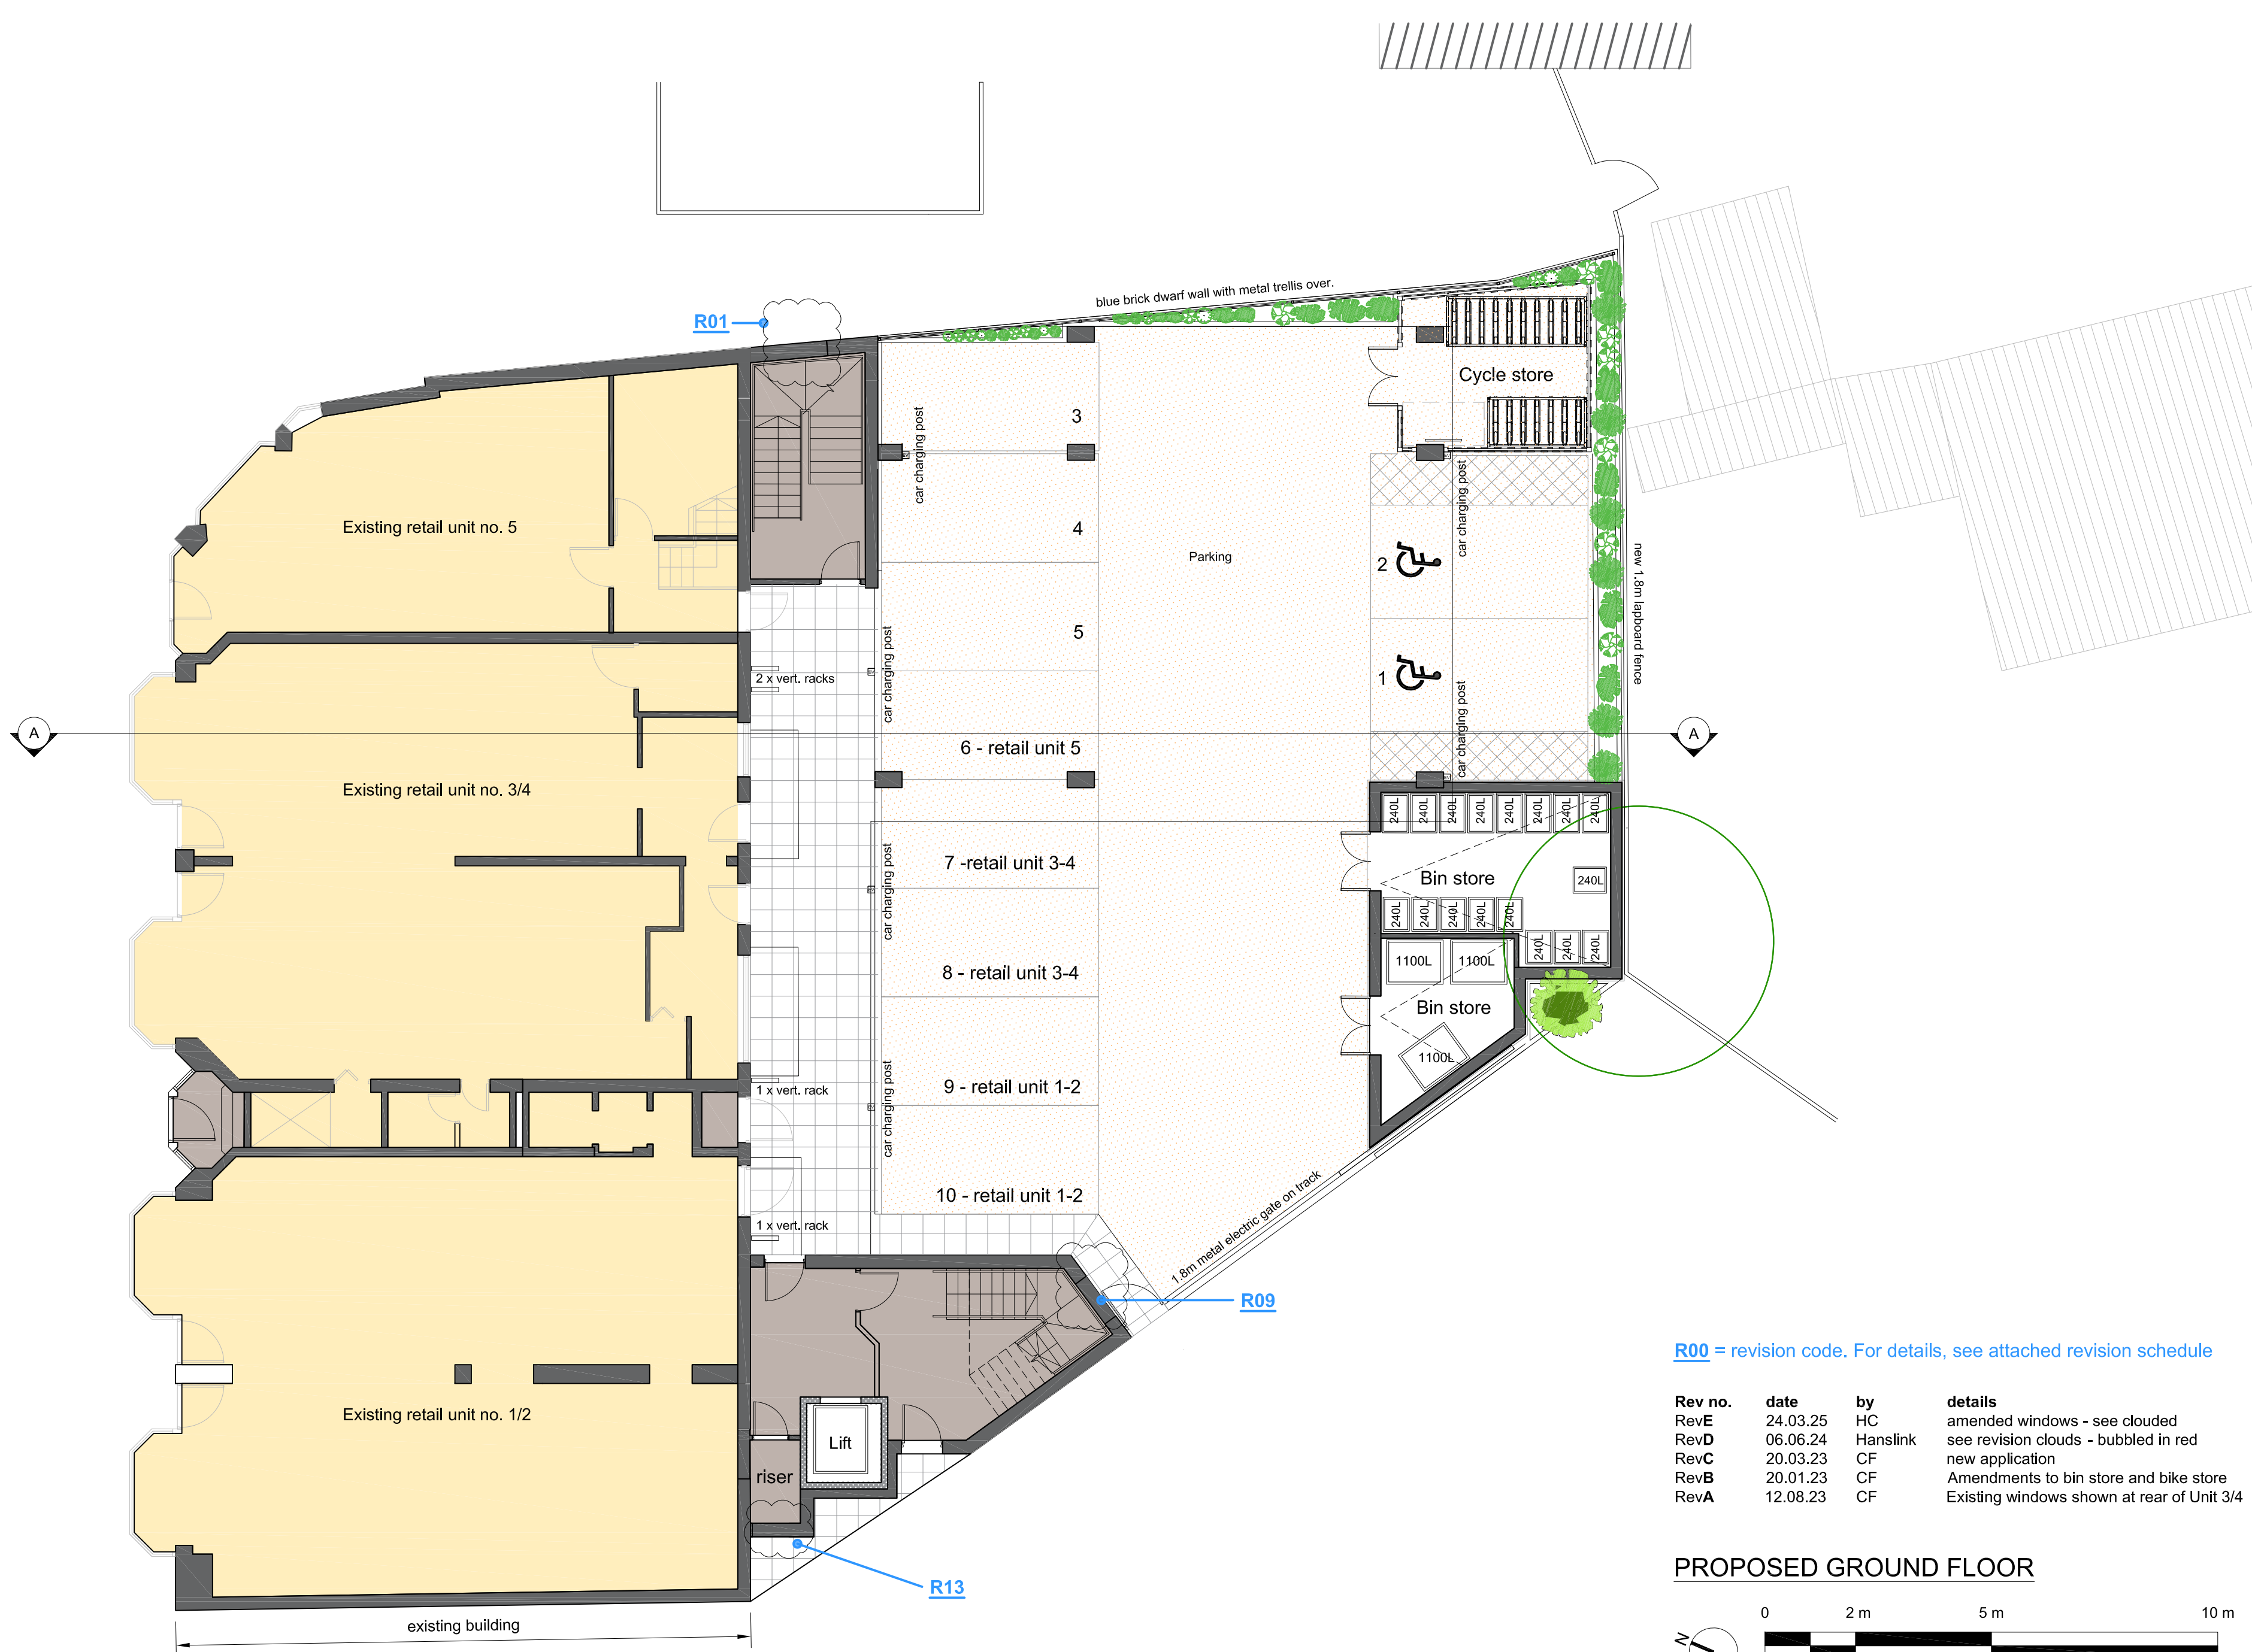

R00 = revision code. For details, see attached revision schedule

Rev no.	date	by	details
RevE	24.03.25	HC	amended windows - see clouded
RevD	06.06.24	Hanslink	see revision clouds - bubbled in red
RevC	20.03.23	CF	new application
RevB	20.01.23	CF	Amendments to bin store and bike store
RevA	12.08.23	CF	Existing windows shown at rear of Unit 3/4

PROPOSED GROUND FLOOR

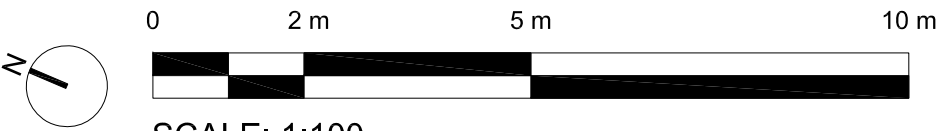

SCALE: 1:100

Hanslink Ltd

E-mail: c.franklin@hanslink.co.uk
m.07908 941251

project
Library Parade, Crockhamwell Road
Woodley RG5 3LX

client
Hanslink Ltd

drawing title
Proposed Ground Floor Plan

drawing
status
PLANNING

scale
1:100@A2

date
01.07.22

drawn by
CbF

checked by

job no.
H16

drawing no.
PL05

revision
E