




PROPOSED SOUTH ELEVATION

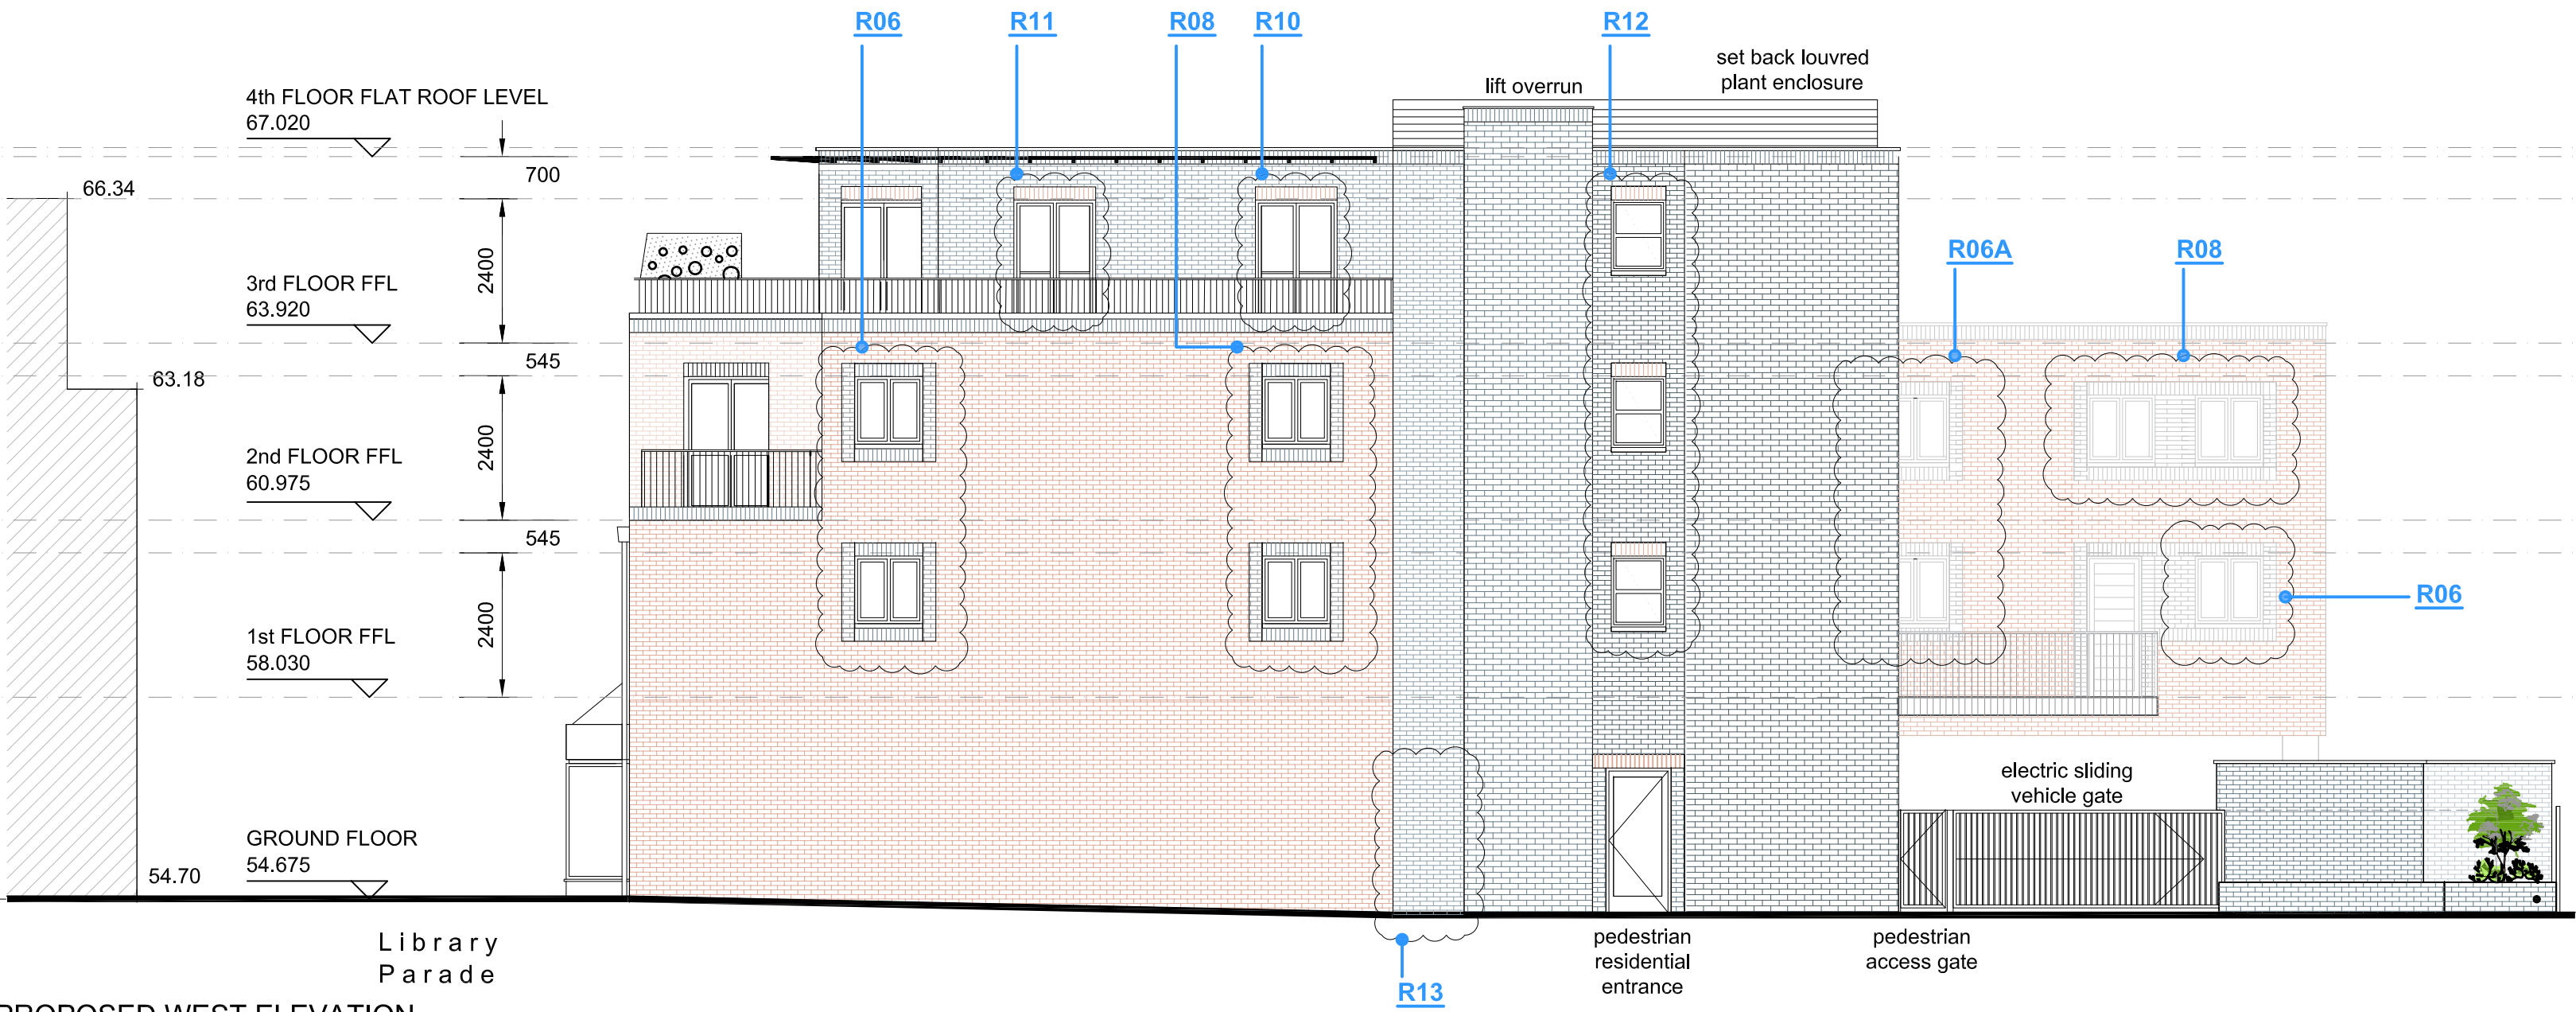

PROPOSED WEST ELEVATION

R00 = revision code. For details, see attached revision schedule

Rev no.	date	by	details
RevG	24.03.25	HC	amended windows - see clouded
RevF	06.06.24	Hanslink	see revisions - bubbled in red
RevE	10.05.23	CF	privacy screen added at third floor
RevD	15.03.23	CF	rear extension reduced
RevC	20.01.23	CF	2nd floor south elevation to blue brick
RevB	05.09.22	CF	door to unit 1 - 2
RevA	12.08.22	CF	bin store elevations added



SCALE: 1:100

Hanslink Ltd

E-mail: c.franklin@hanslink.co.uk
m.07908 941251

project	drawing title	scale	date	drawn by	checked by
Library Parade, Crockhamwell Road Woodley RG5 3LX	Proposed South and West Elevation	1:100@A2	19.12.22	CbF	
client	drawing status	job no.	drawing no.	revision	
Hanslink Ltd	PLANNING	H16	PL11	G	