


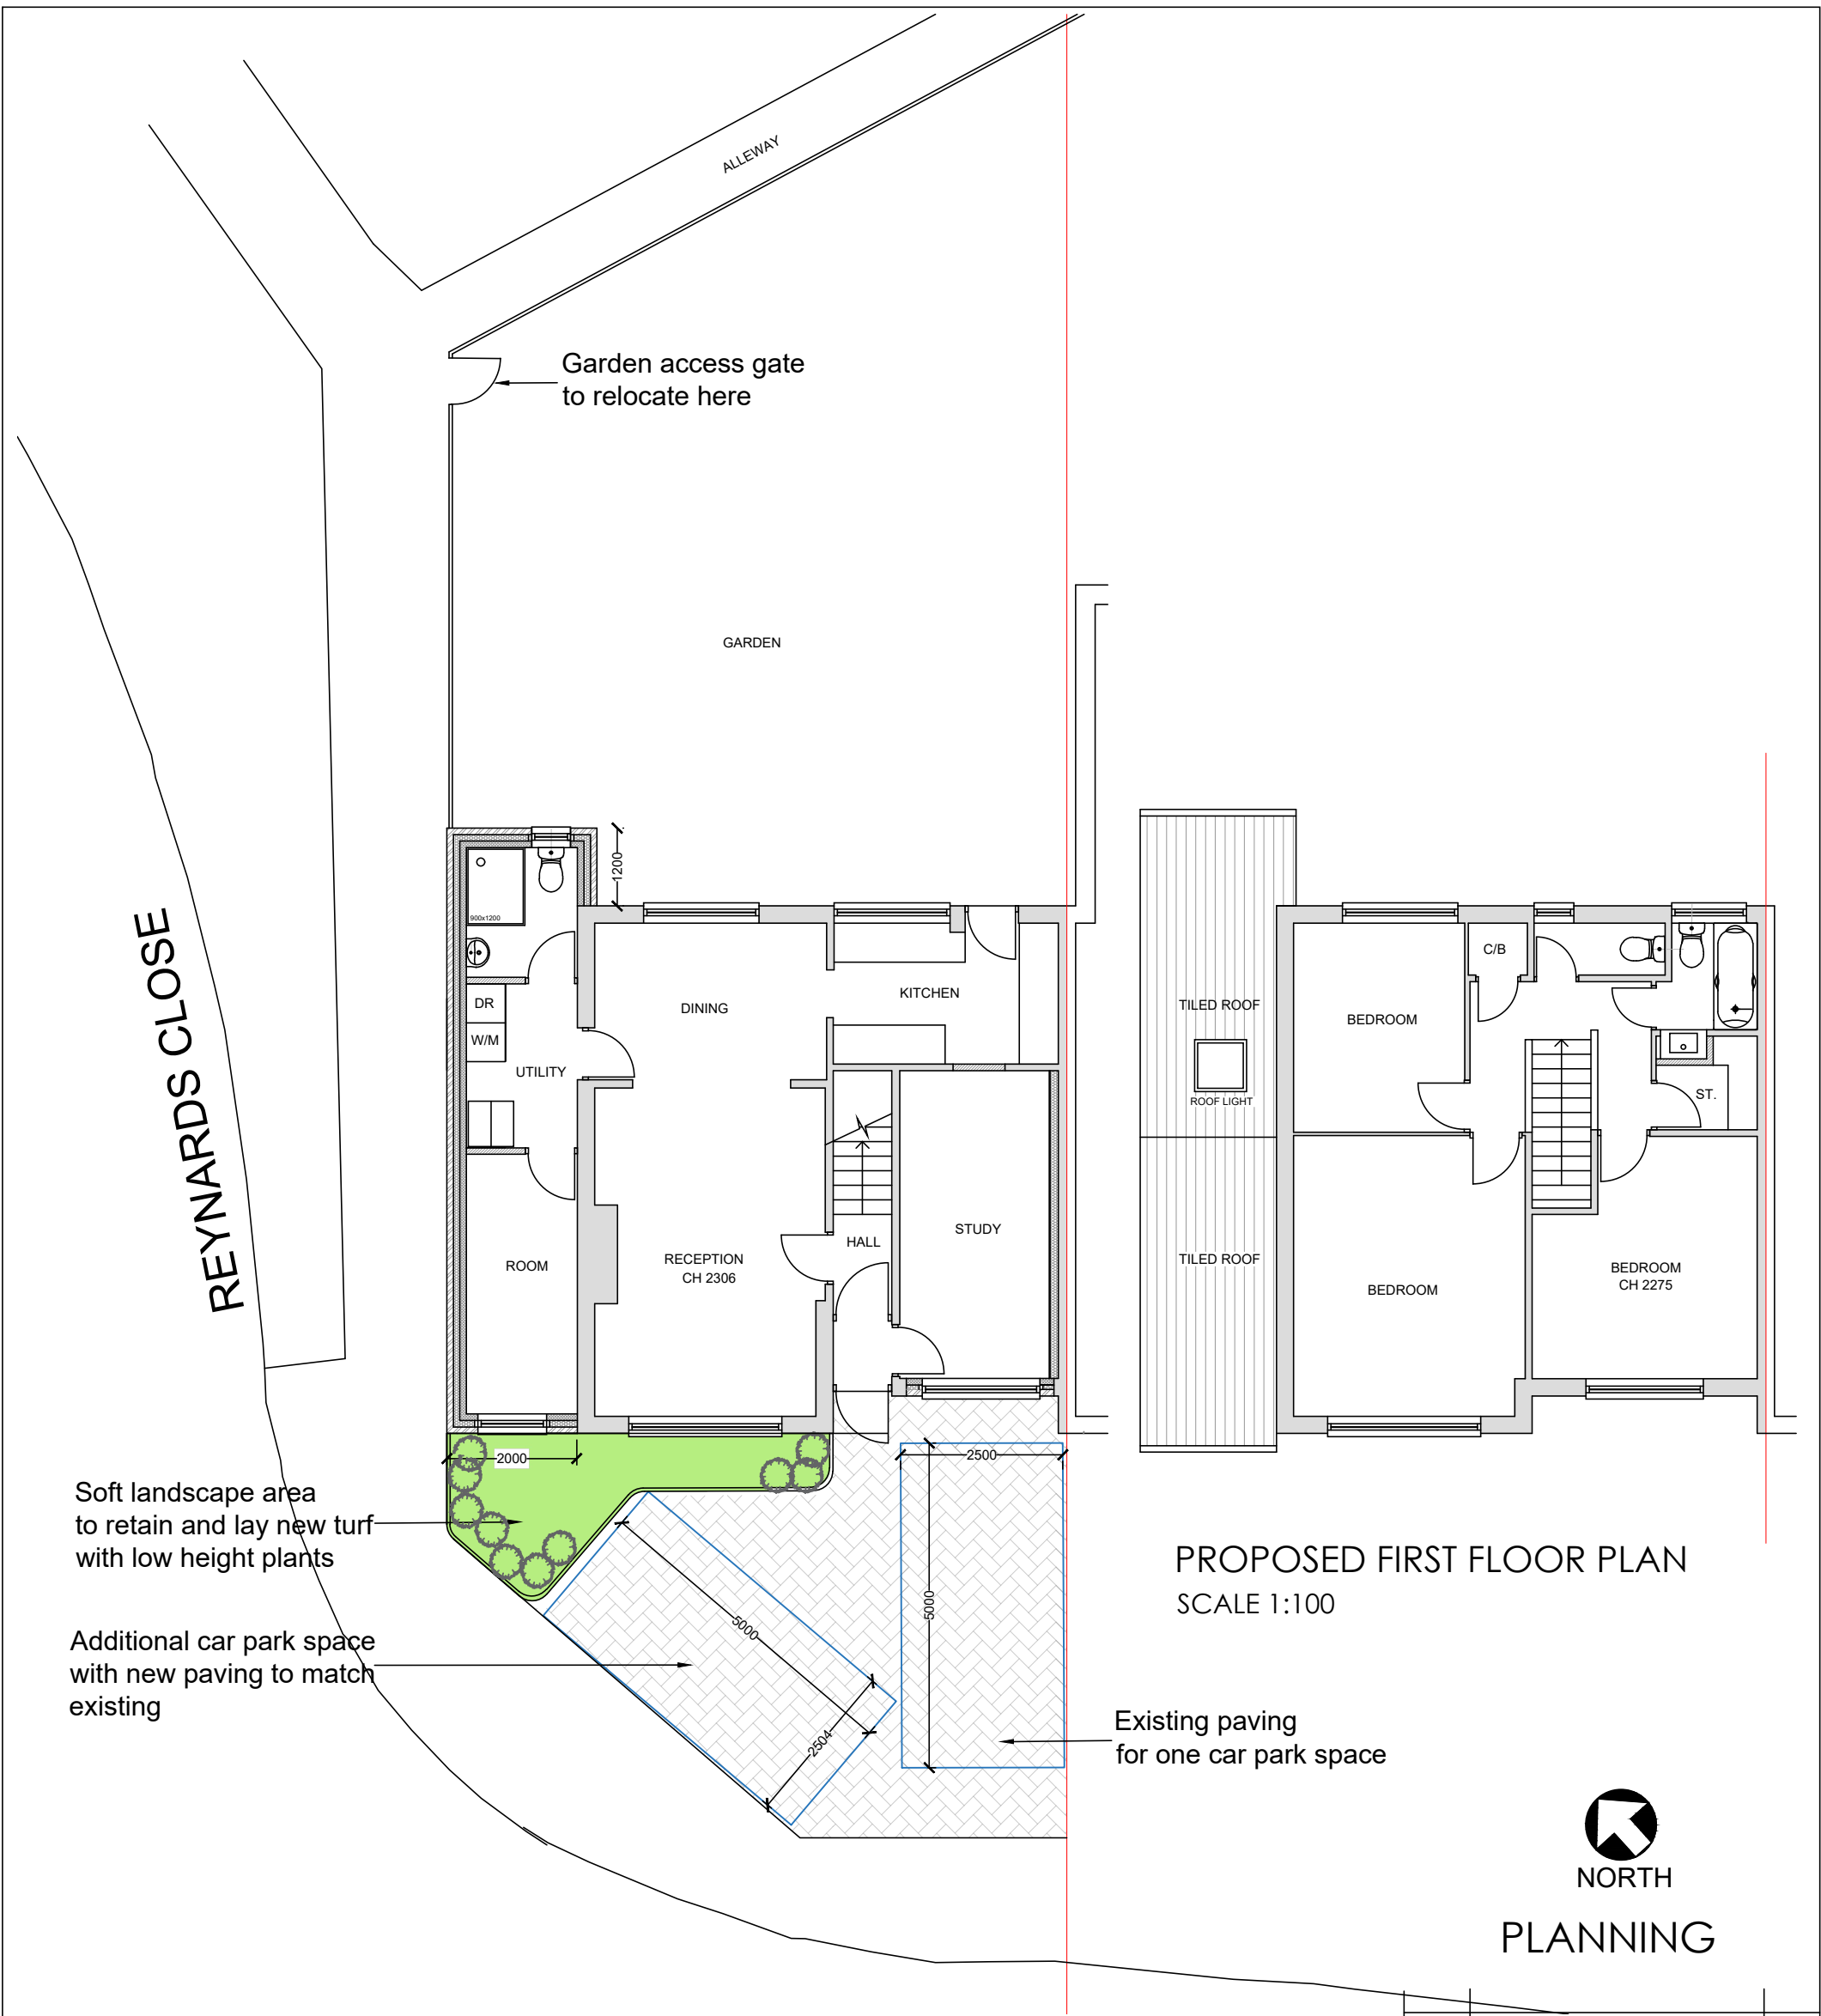

Rev	Description	Date
archaize ltd		
160 Kemp House, City Road, London, EC1V 2NX Phone: 07728360574 Email: archaize ltd@gmail.com		
Address: 1, REYNARDS CLOSE, WINNERSH, WOKINGHAM RG41 5NT		
Drawing Title: PROPOSED FLOOR PLANS		
Scale: 1:100@A3	Drawing No.	Rev
Date: AUG 2024	2182-105	B