






PROPOSED FRONT ELEVATION
scale 1:100

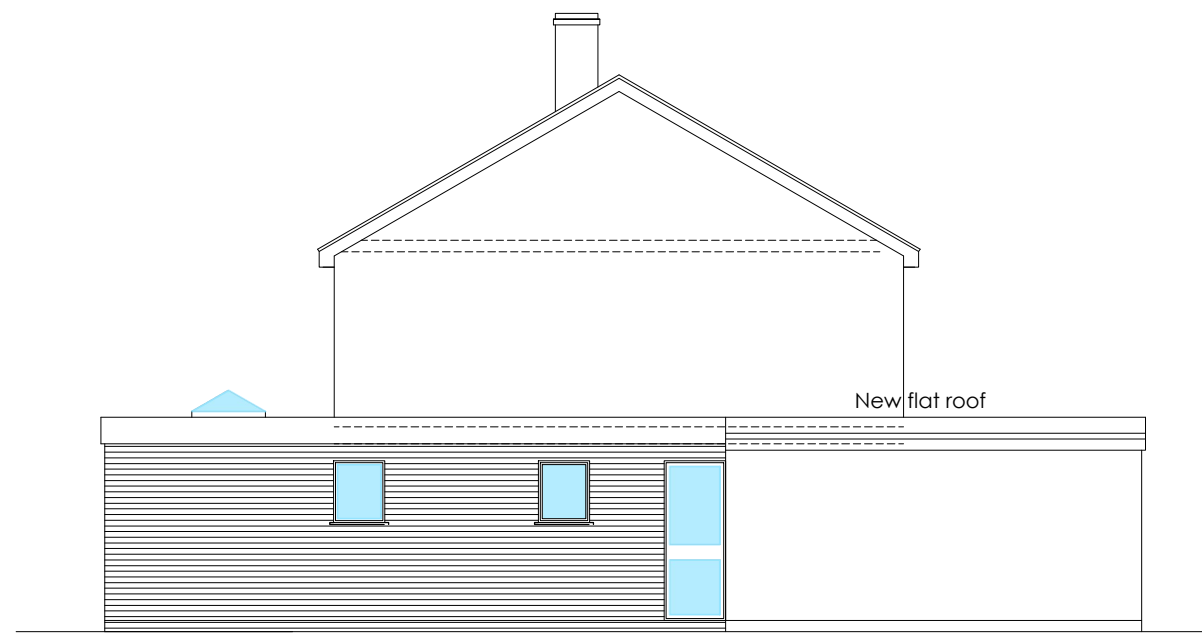


PROPOSED S-W SIDE ELEVATION
scale 1:100

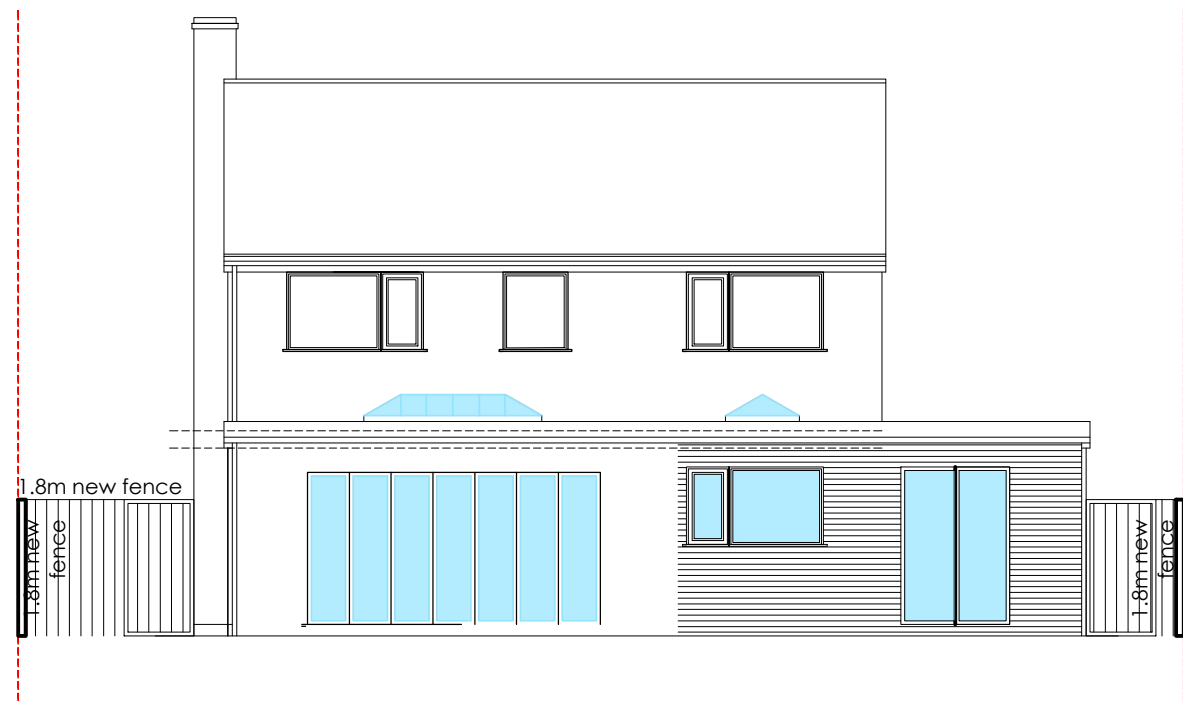


PROPOSED REAR ELEVATION
scale 1:100

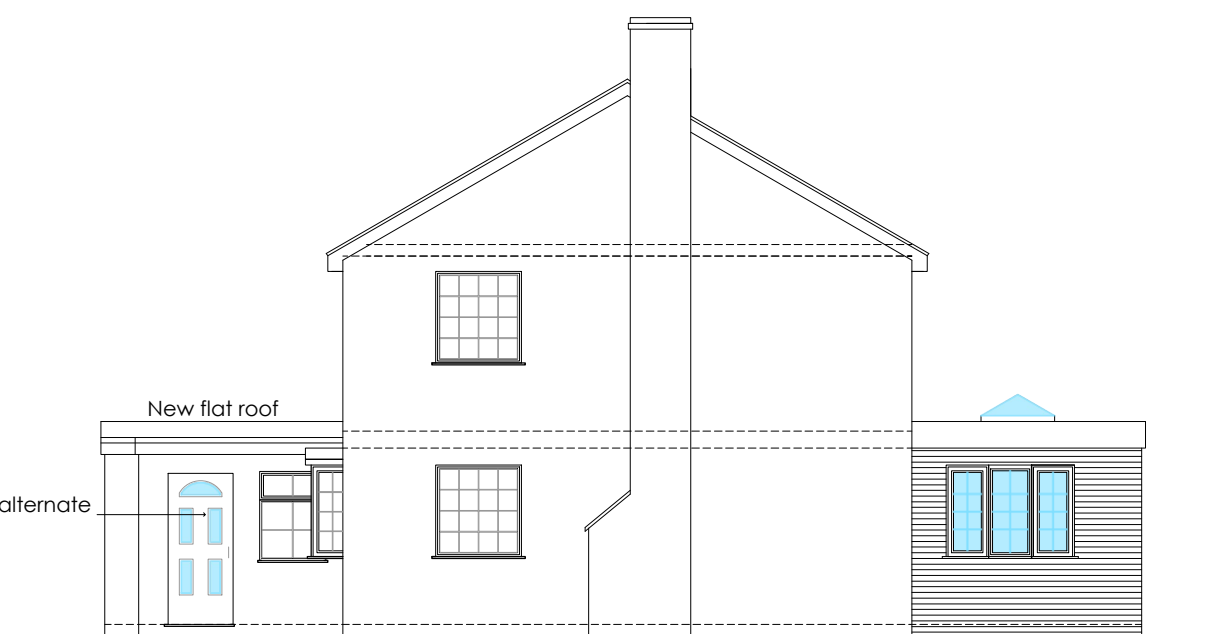

PROPOSED N-E SIDE ELEVATION
scale 1:100

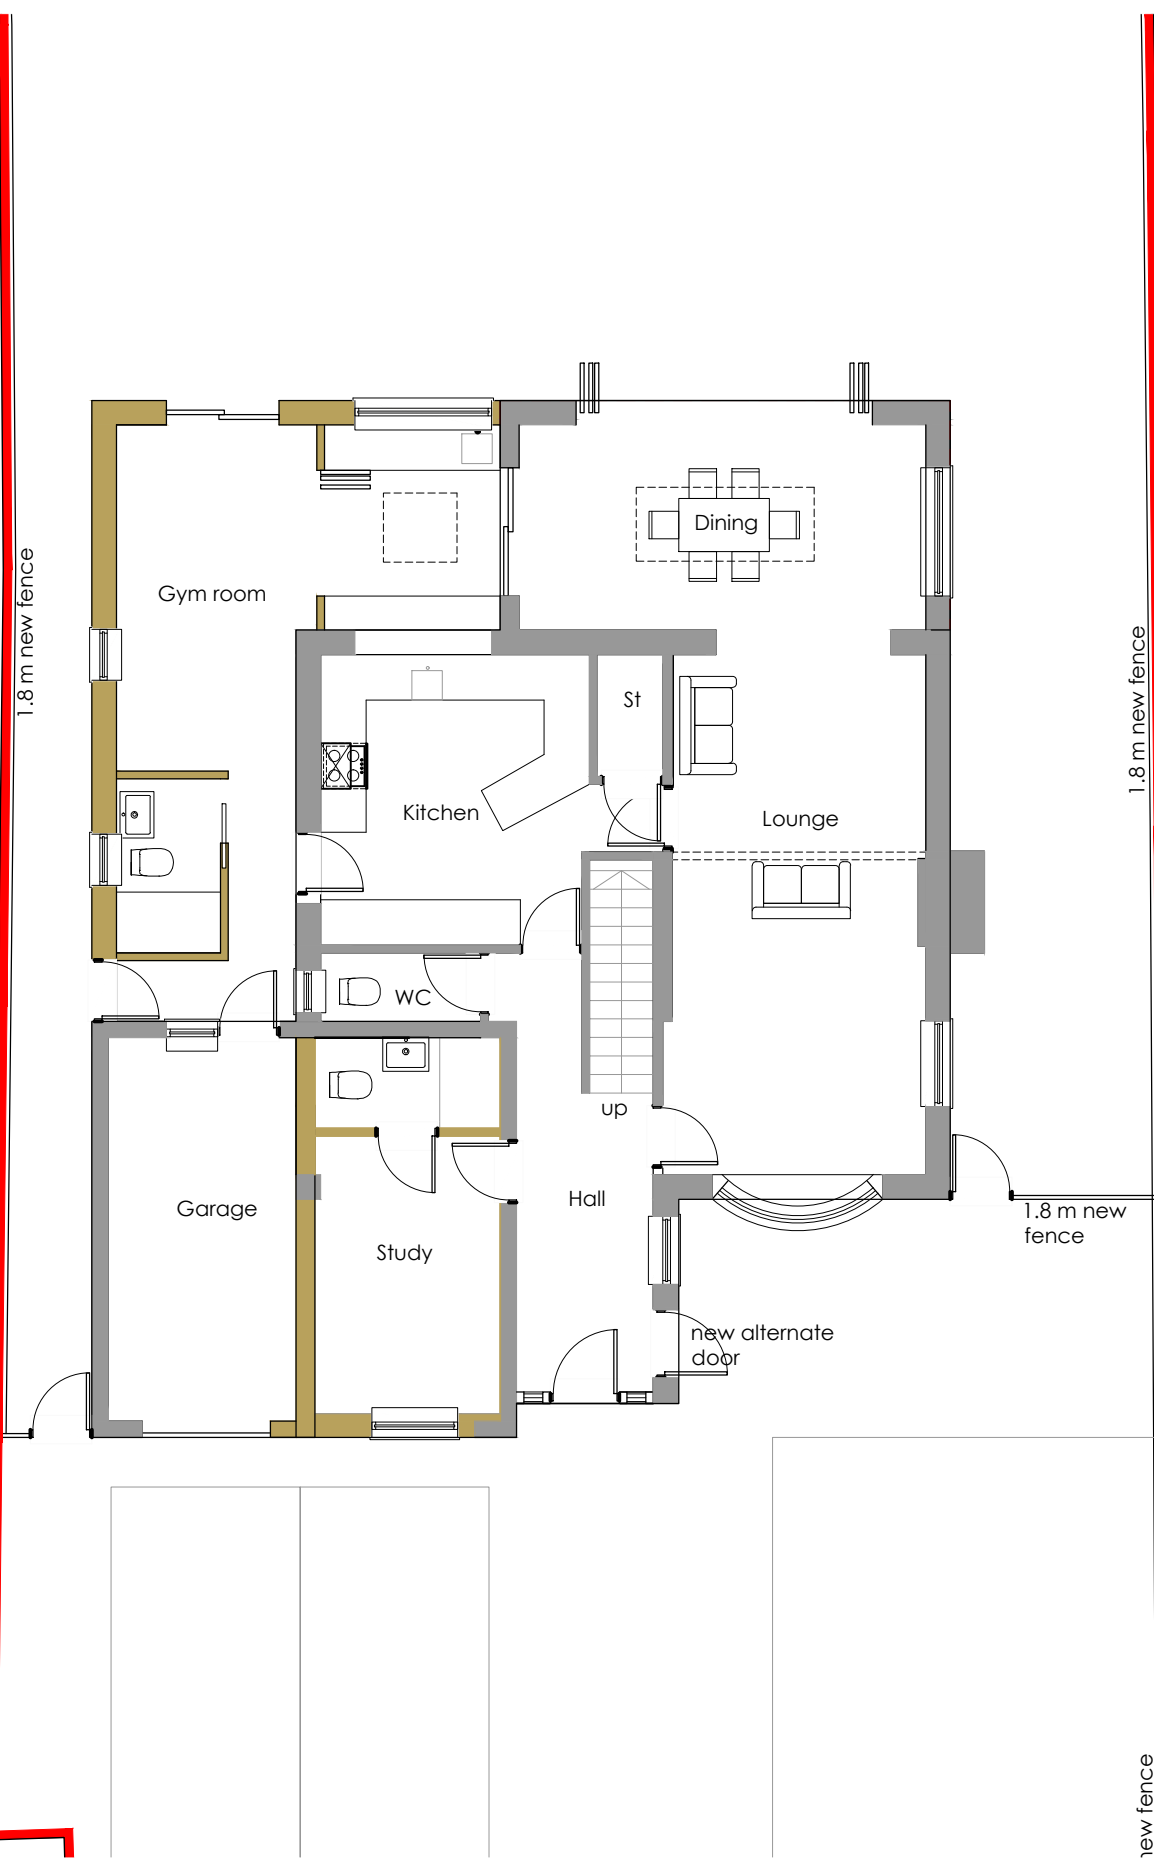


PROPOSED GROUND FLOOR PLAN
scale 1:100

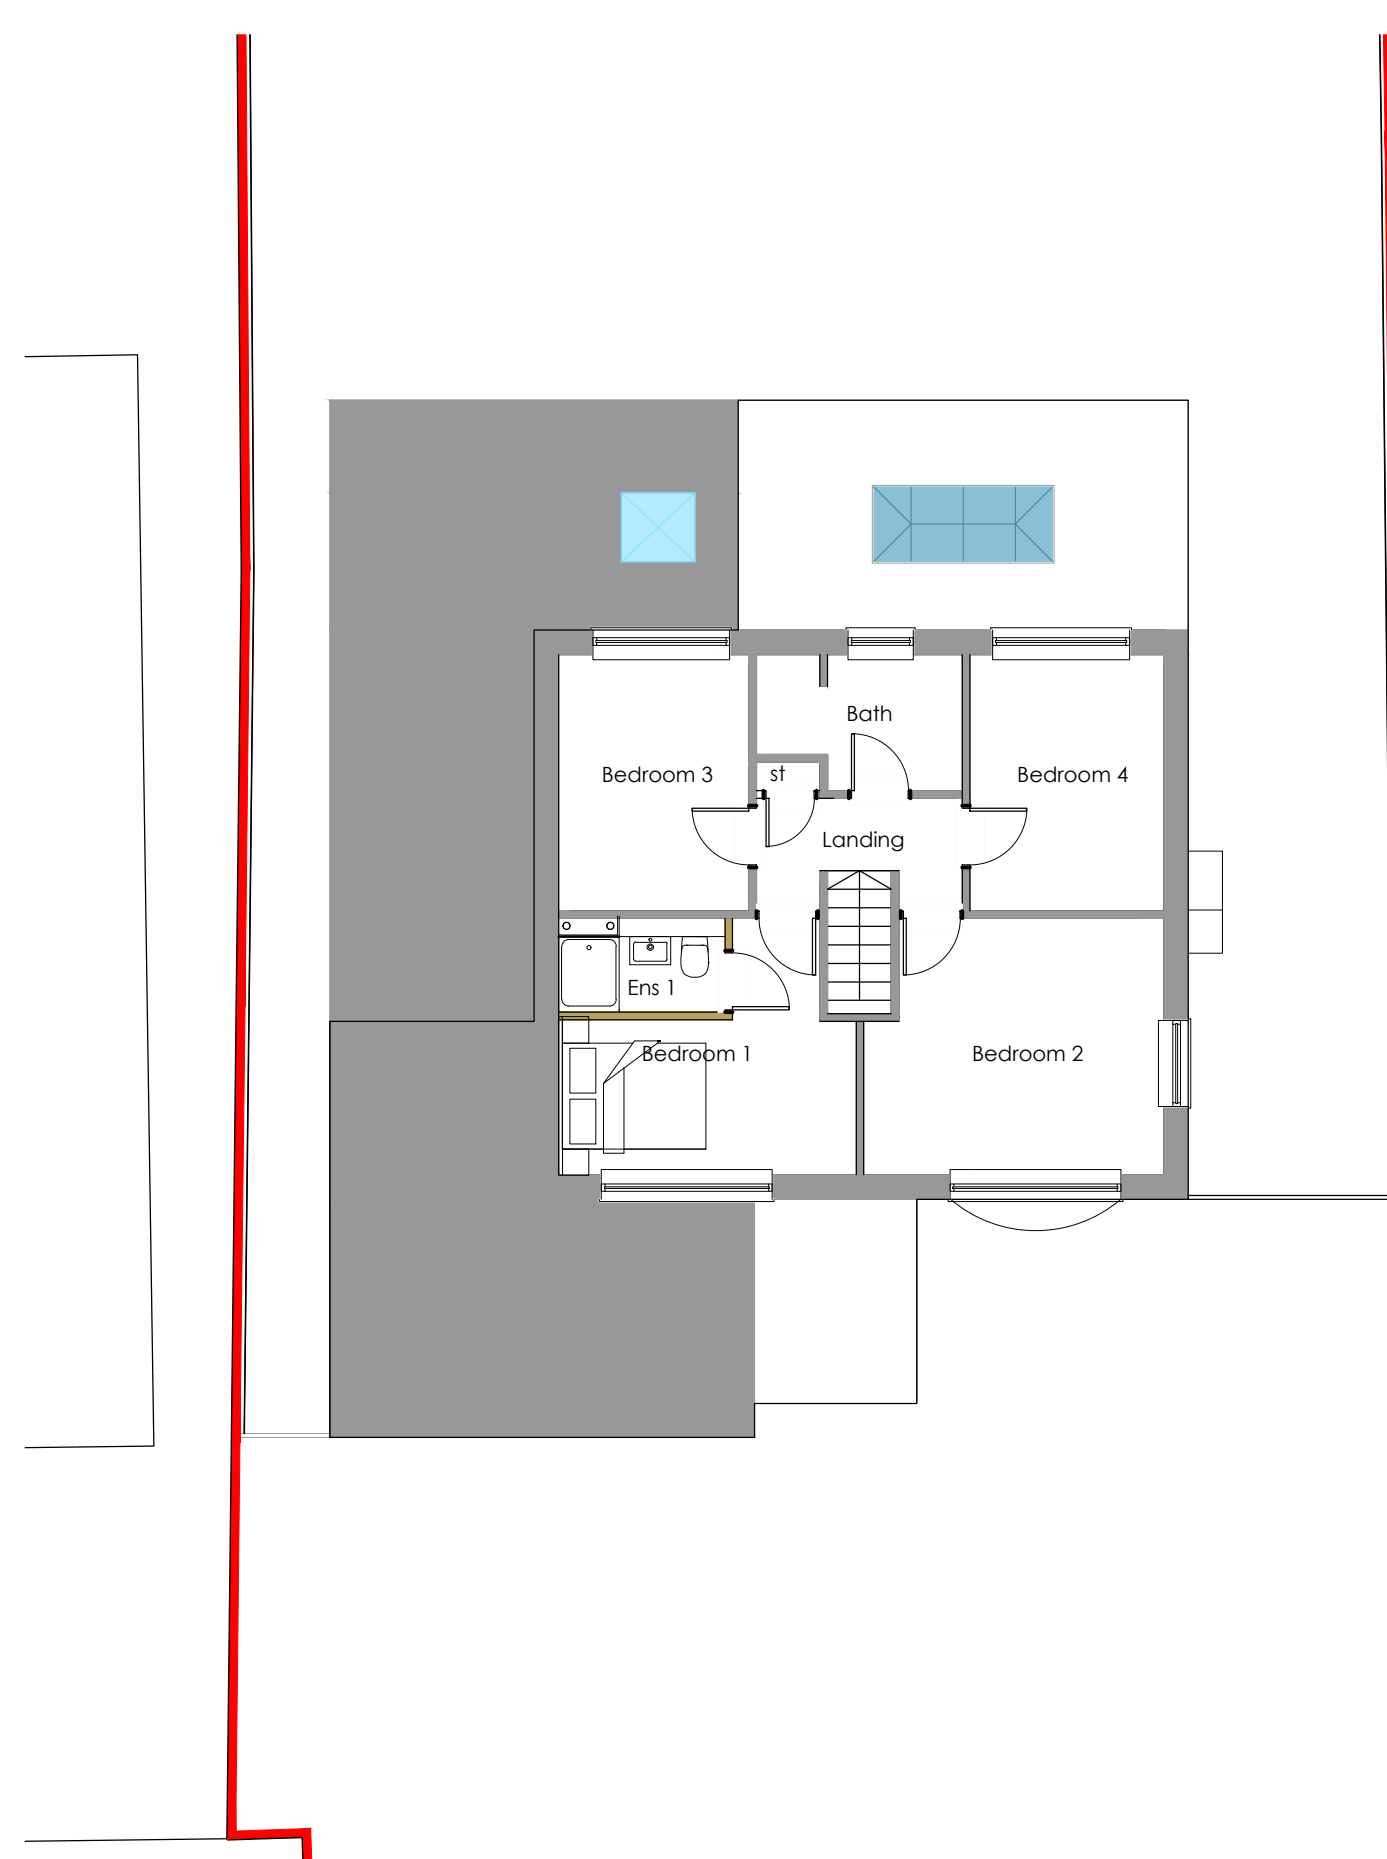


PROPOSED FIRST FLOOR PLAN
scale 1:100



LOCATION PLAN RECEIVED FROM WEBSITE
scale 1:1250

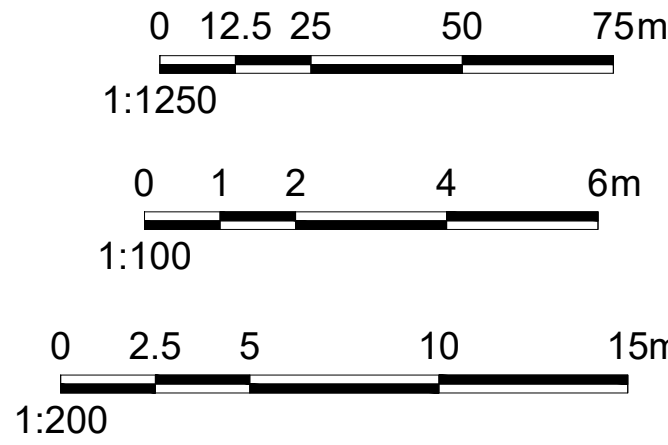

General Notes

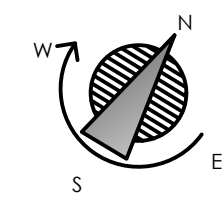

KEY	
[Symbol]	EXISTING WALLS
[Symbol]	SOFT LANDSCAPE
[Symbol]	HARD LANDSCAPE / PAVED
[Symbol]	SLOPING ROOF
[Symbol]	FLAT ROOF
[Symbol]	PROPOSED GLAZING
[Symbol]	TO BE REMOVED
[Symbol]	PROPOSED WALLS
[Symbol]	PROPOSED BRICKWORK TO MATCH EXISTING

D	Amendment	27/02/2026
C	Amendment	16/02/2026
B	Amendment	02/02/2026
A	Amendment	27/01/2026
No.	Revision/Issue	Date

Firm Name and Address
Home extenDs
Architectural and Interior Design Service
www.homeextends.co.uk
**PROPOSED PLANS, ELEVATIONS
AND SITE PLAN**

Project Name and Address
Mr Varun Prabhakar
6 Byreton Close
Earley

Project	Bre -6	Sheet
Date	06.01.2026	PL- 11D
Scale	1:100 @ A1	