

## Notes


All dimensions and levels on site are to be checked prior to commencement of work.

This drawing is the copyright of Paul Edwards Architecture


SCALE 0 1 2 3 4 5 6 8 10




FRONT ELEVATION

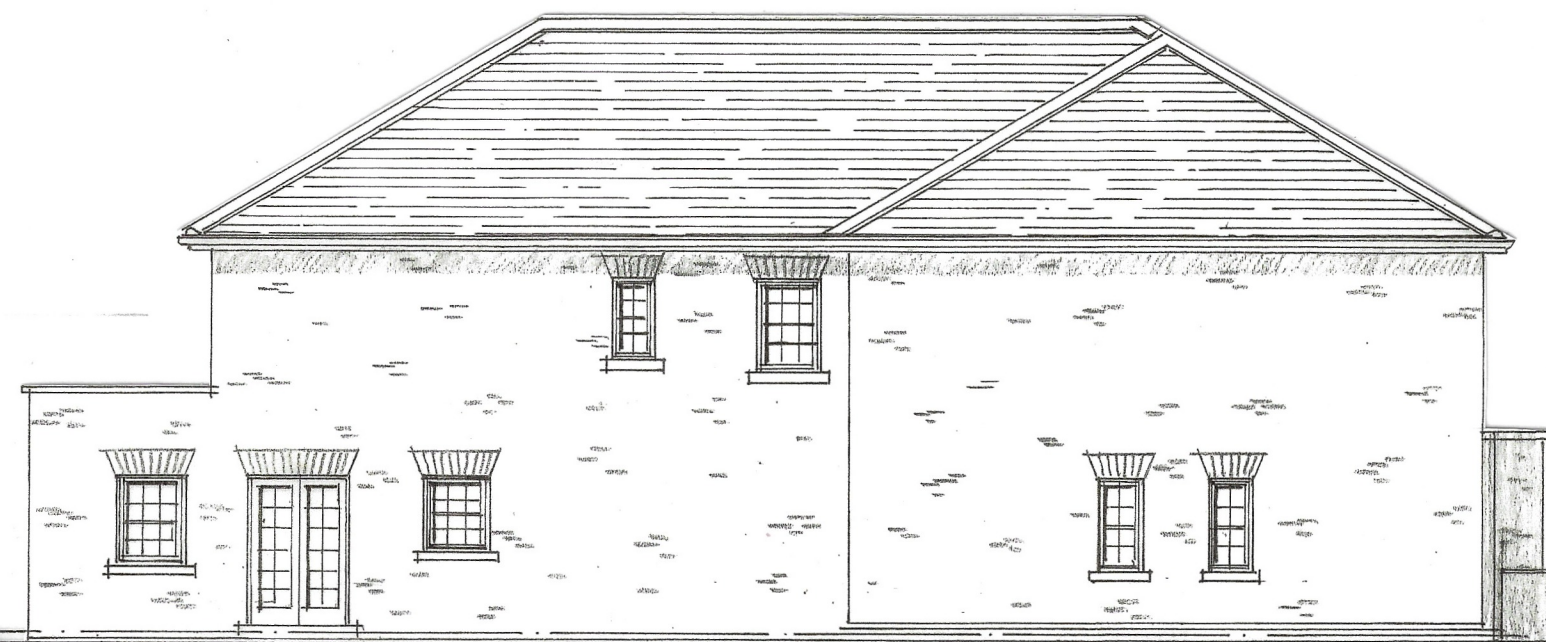

SIDE ELEVATION

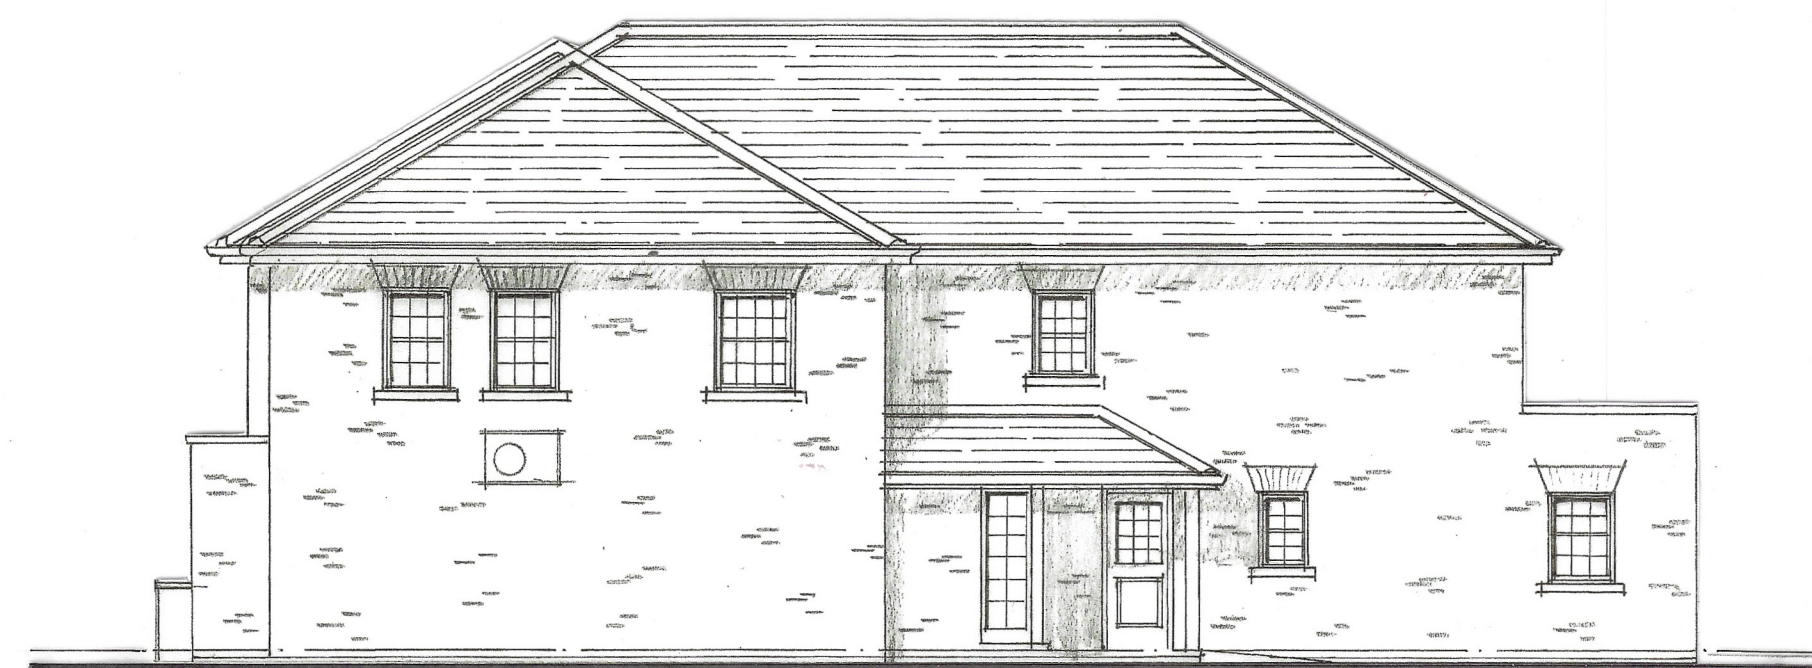

SIDE ELEVATION

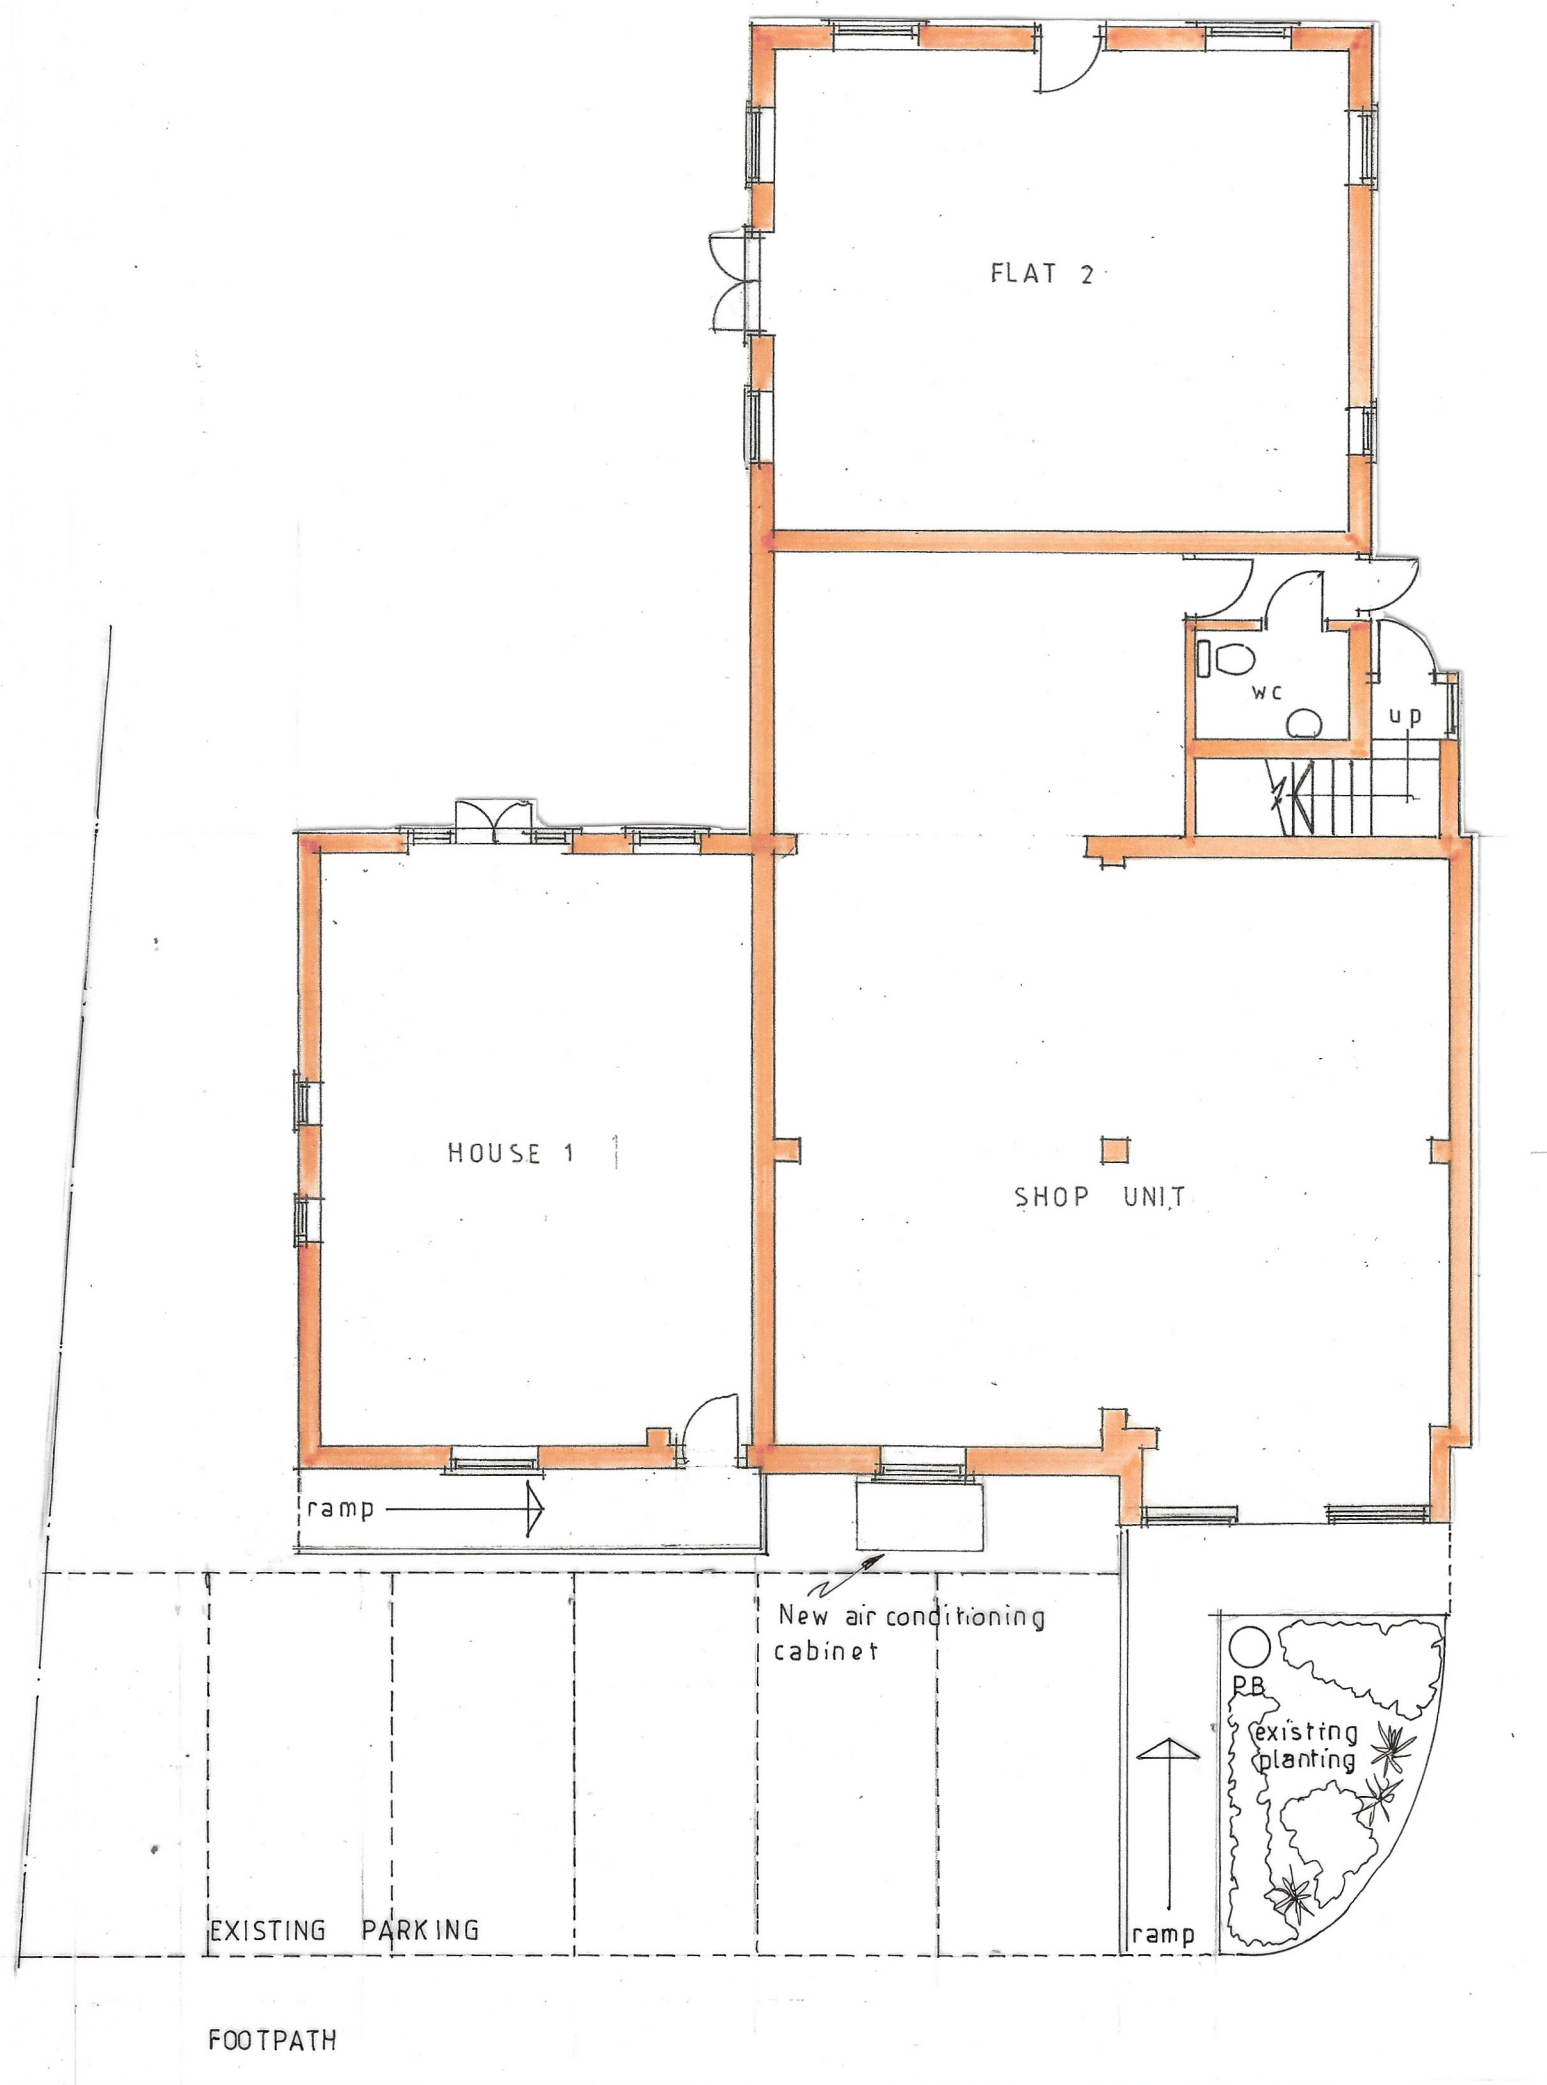

GROUND FLOOR

Project Air conditioning unit  
Fieldfayre  
The Street  
SWALLOWFIELD  
Berks  
Client Swallowfield Parish Council

Drawing PLAN and ELEVATIONS  
as PROPOSED

Scale 1:100 at A2 Date November 2025



Paul Edwards Architecture  
12 Sandy Lane, Barkham, Wokingham, Berks RG41 4DB  
Tel: 01189772925 Mob: 07831837415 E-mail: paul@pauledwardsarchitecture.co.uk

Job 2702 Dwg. 04