



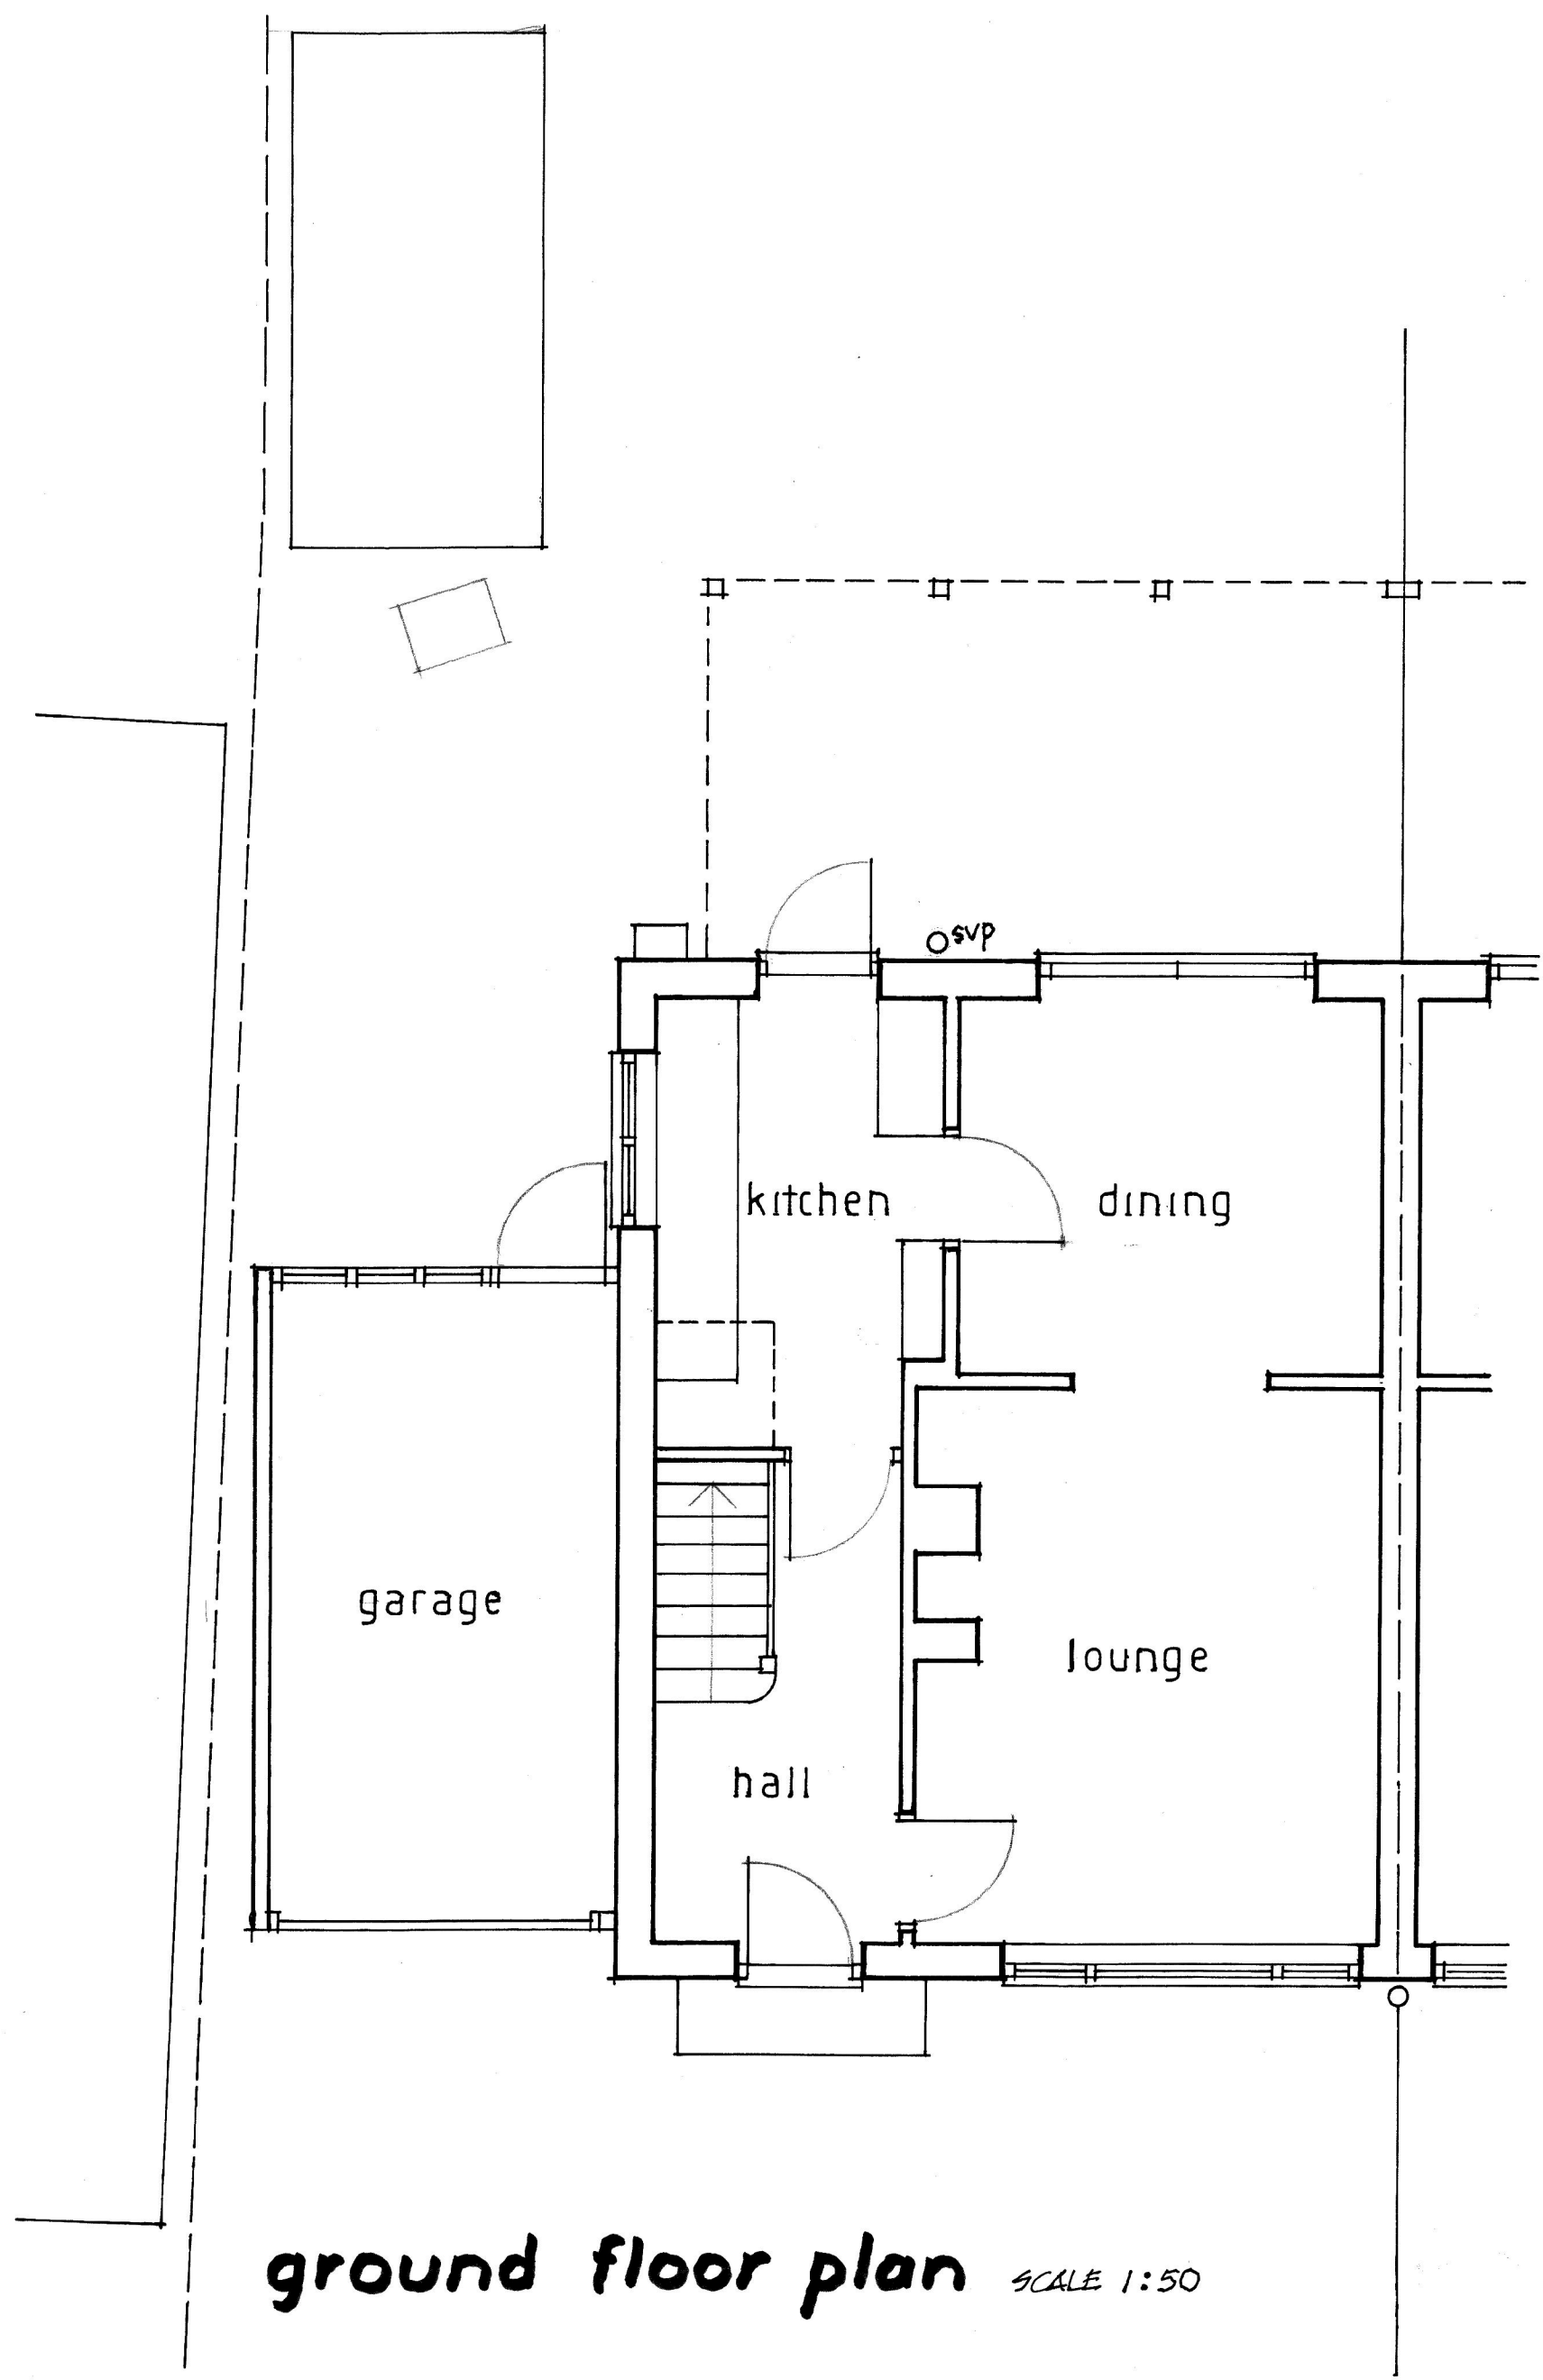

ground floor plan *SCALE 1:50*




front elevation

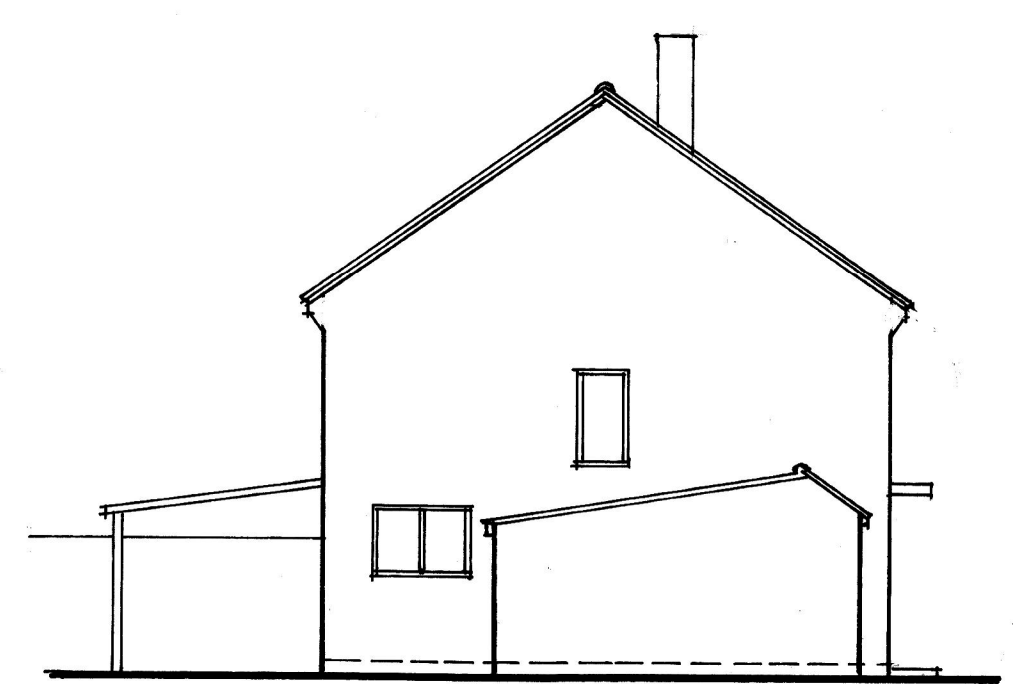


side elevation




rear elevation

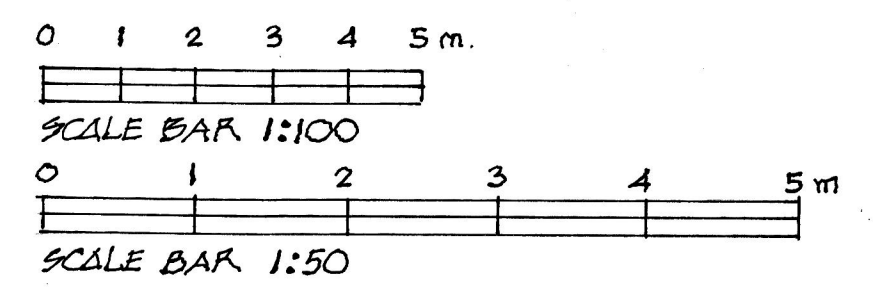

40, HADDON DRIVE WOODLEY READING, BERKSHIRE RG5 4LU.	Scale 1:100 1:50
	Date dec.2024
	Revision
EXISTING	385-01
Countryside Designs countryside_designs@outlook.com	White Gables School Road Hurst Berks, RG10 0DR 0118 9340390 07811 252850

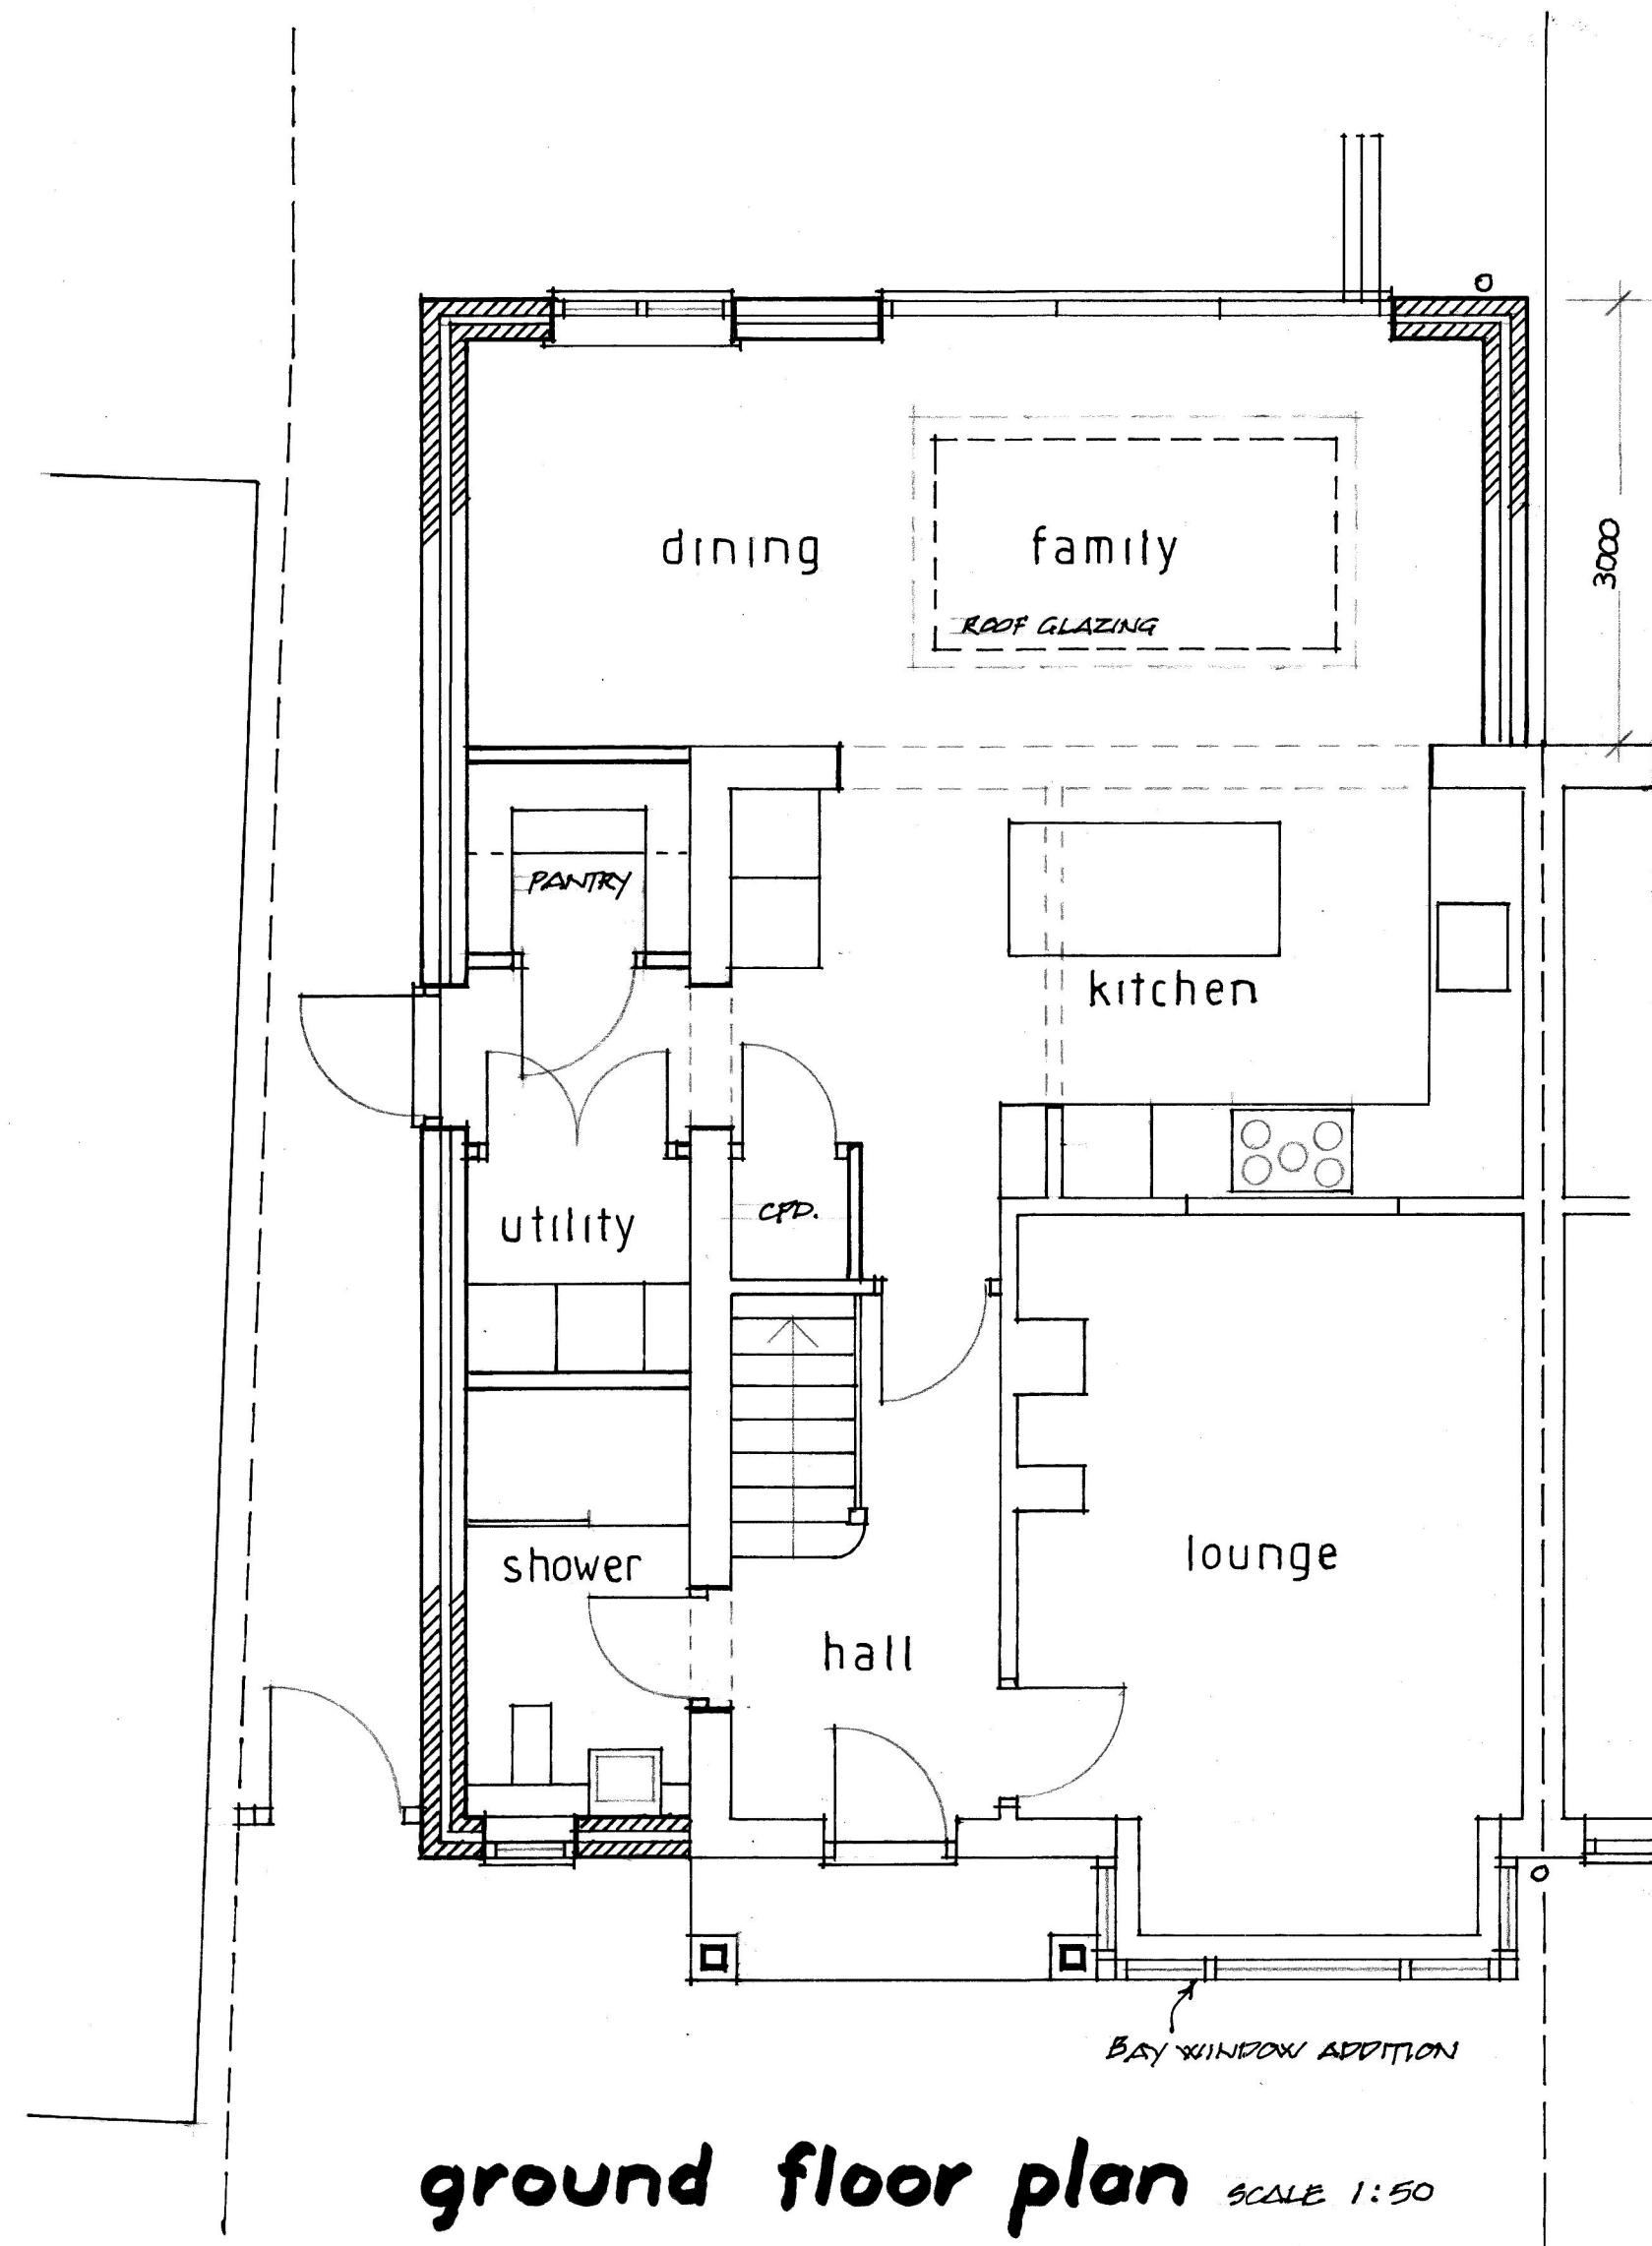


front elevation

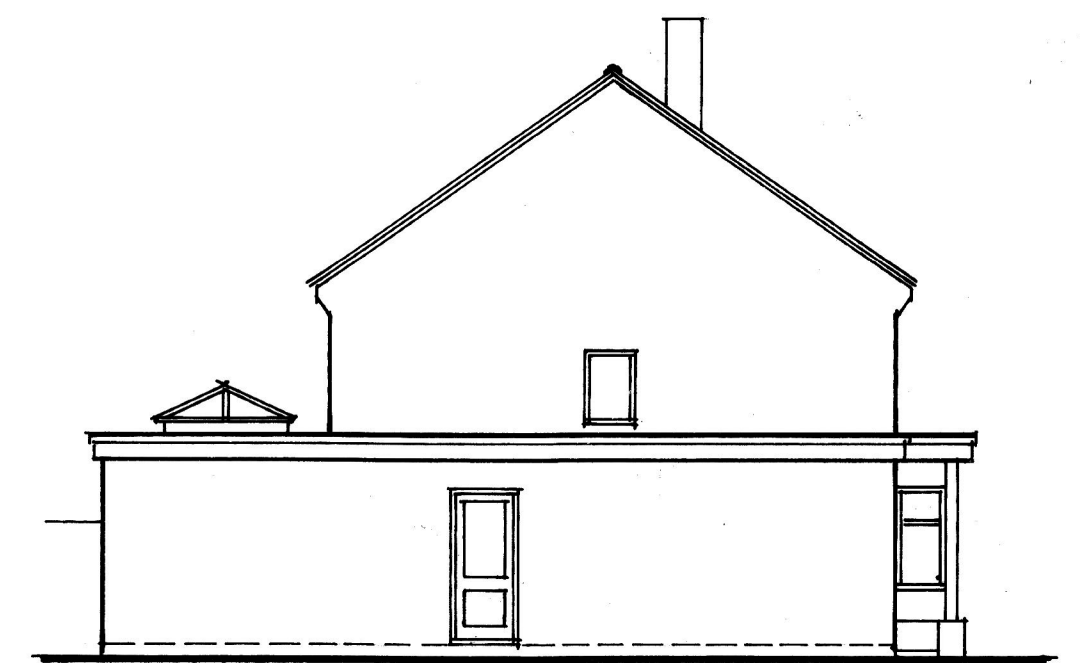

side elevation



rear elevation

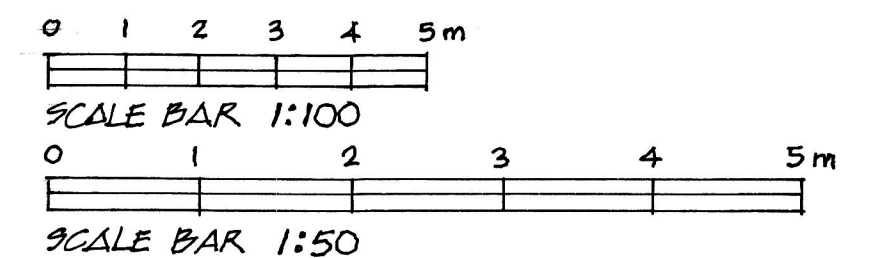

40, HADDON DRIVE
WOODLEY READING,
BERKSHIRE RG5 4LU.

Scale 1:100 1:50

Date **dec.2024**

Revision

PROPOSED

385-02

**Countryside
Designs**

countryside_designs@outlook.com

White Gables
School Road
Hurst
Berks, RG10 0DR
0118 9340390
07811 252850