


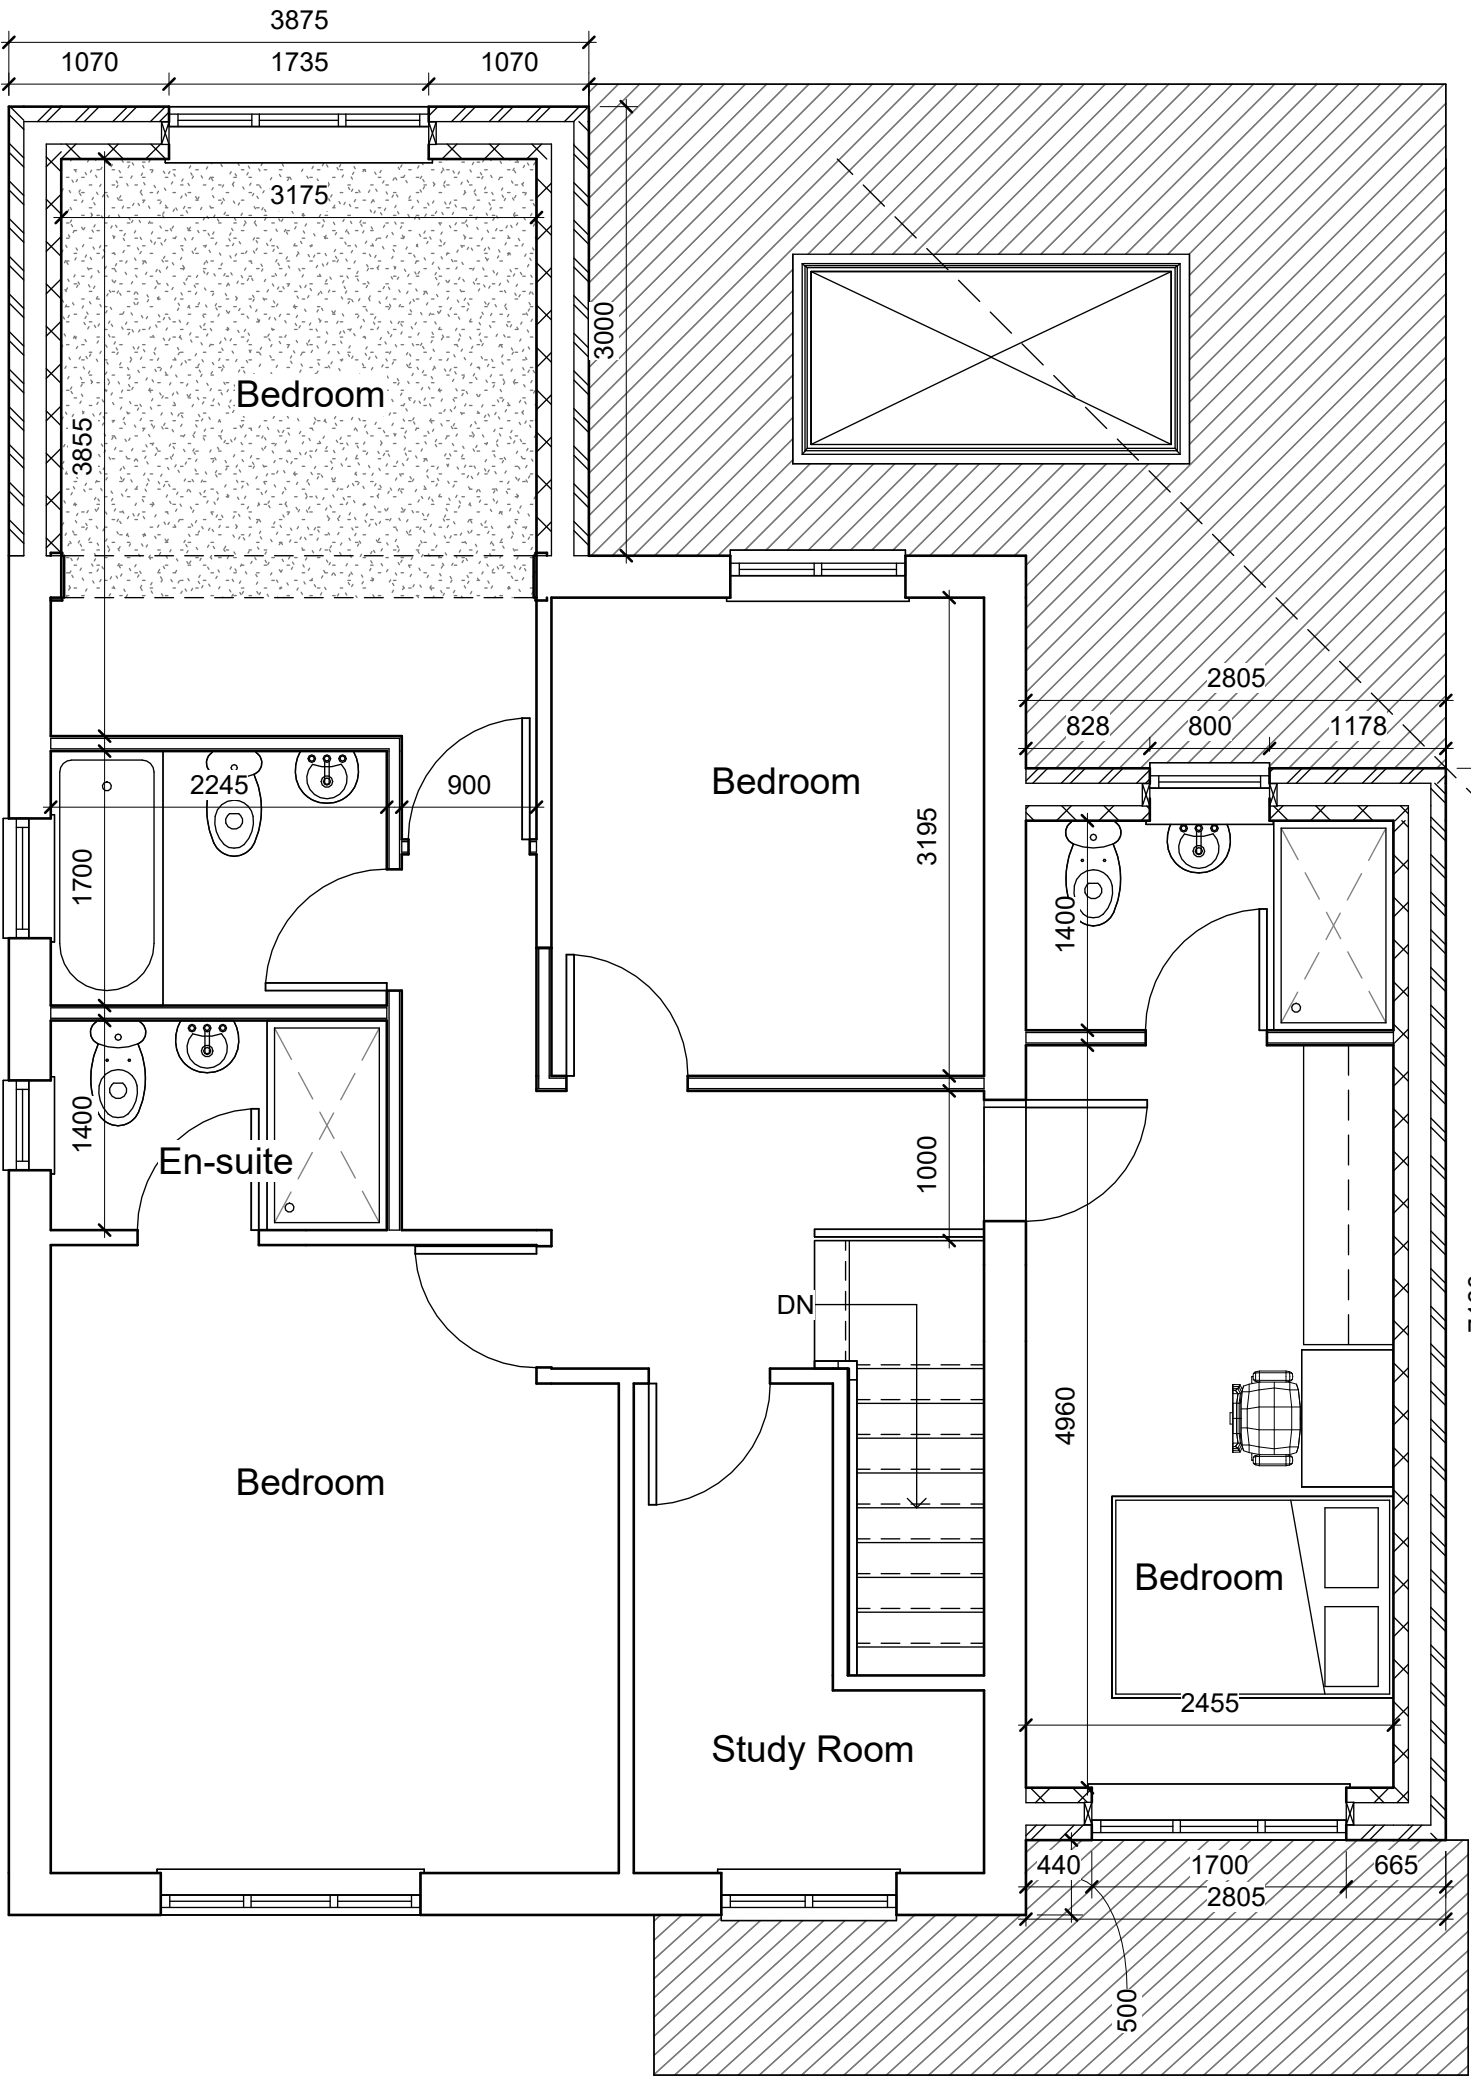


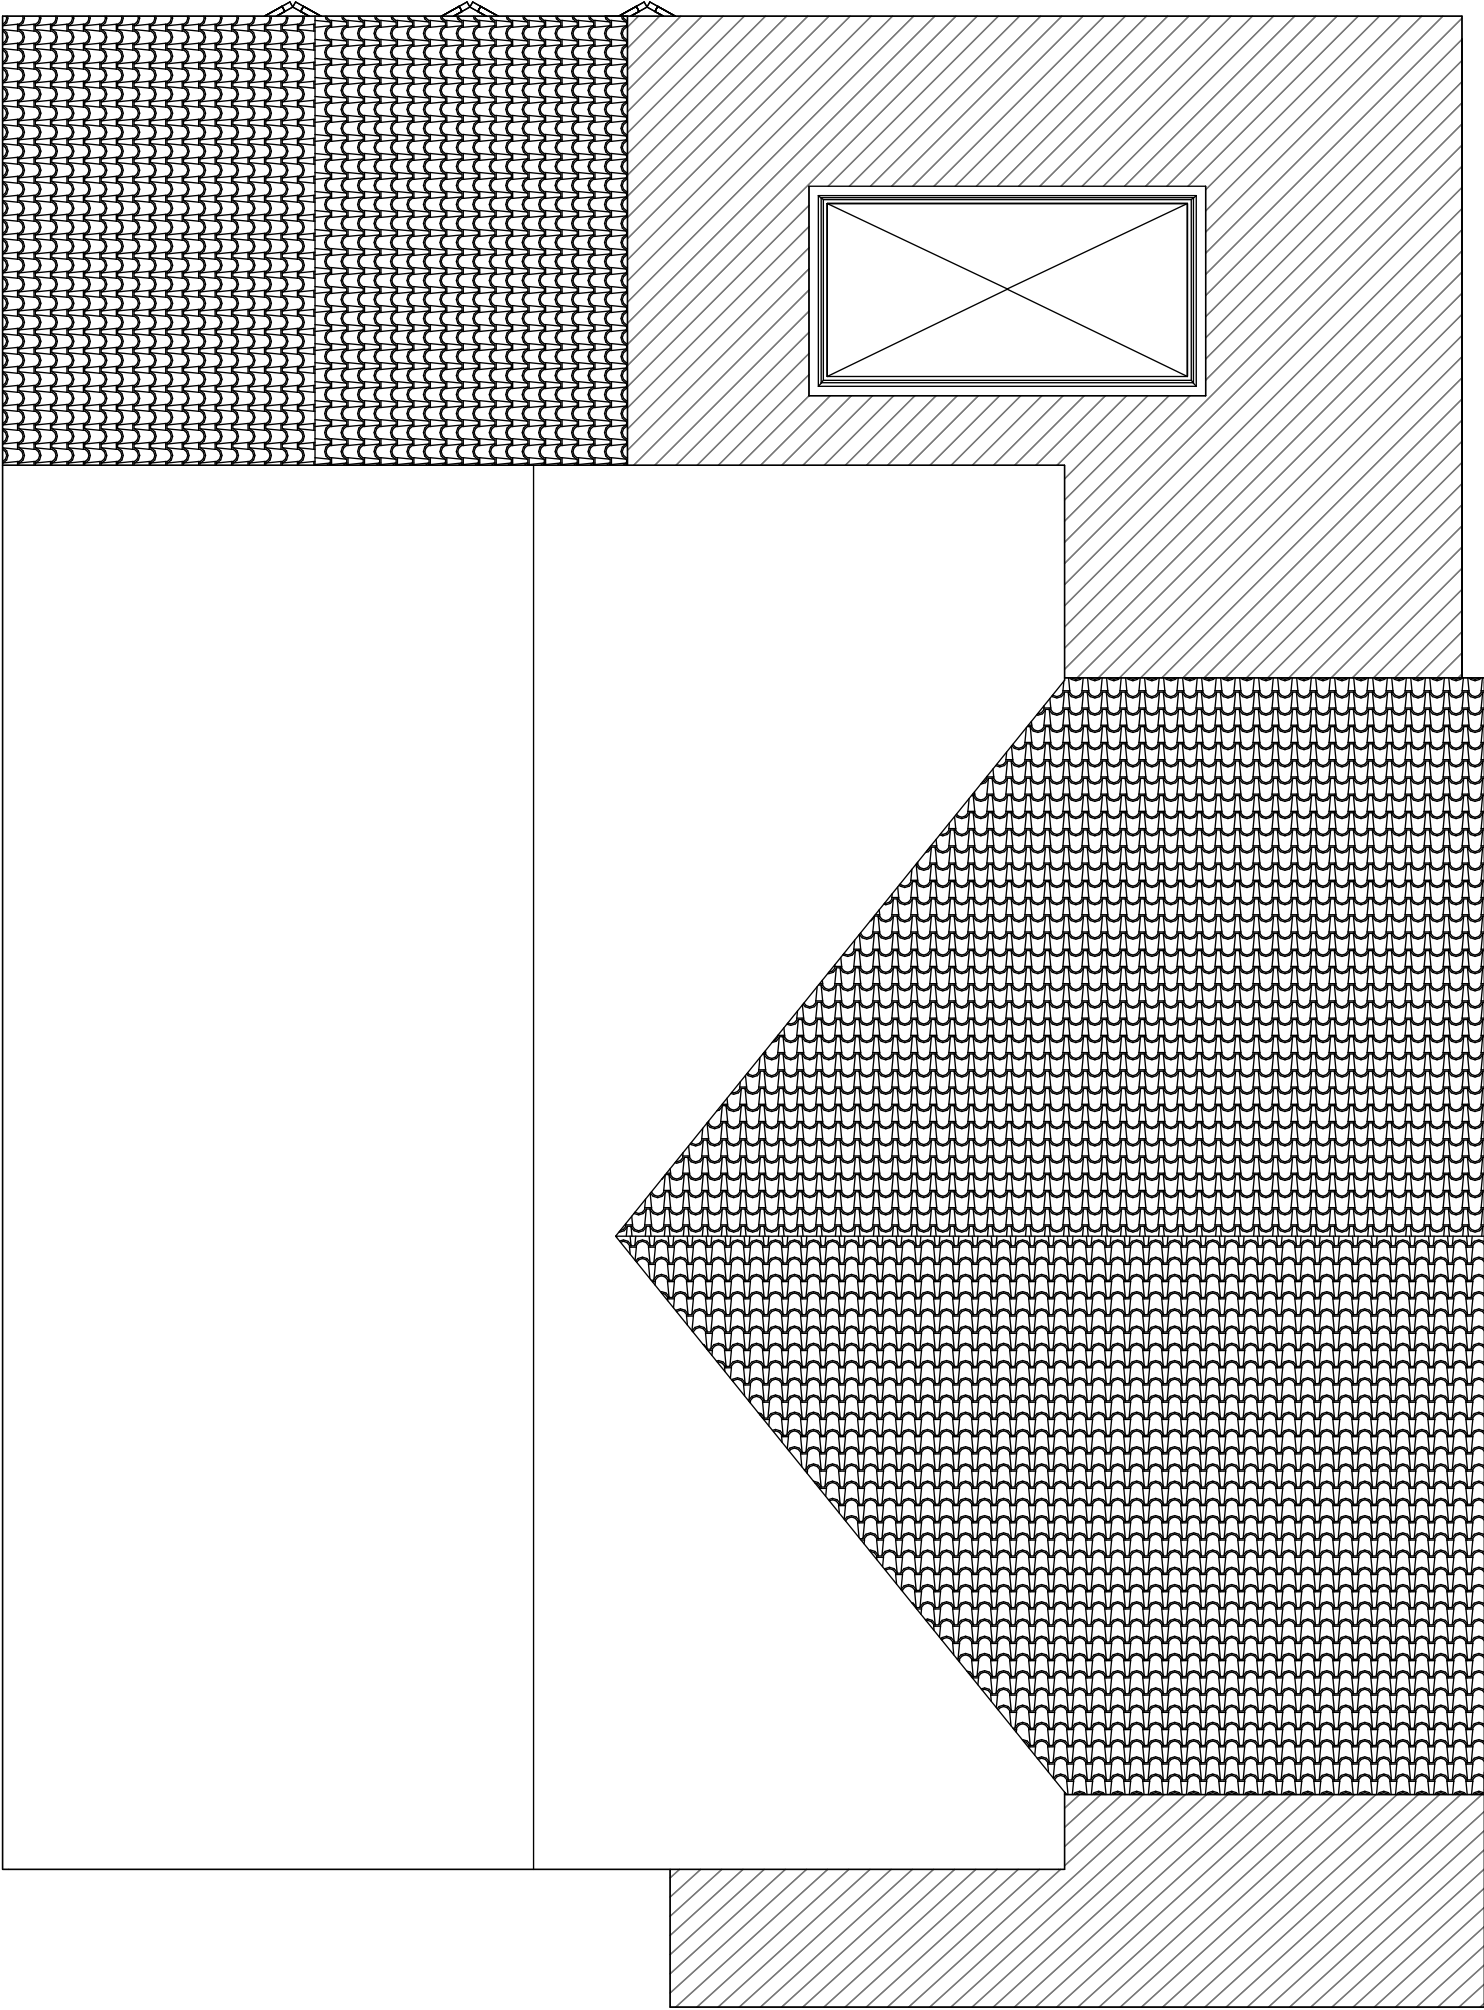

Proposed First Floor Plan

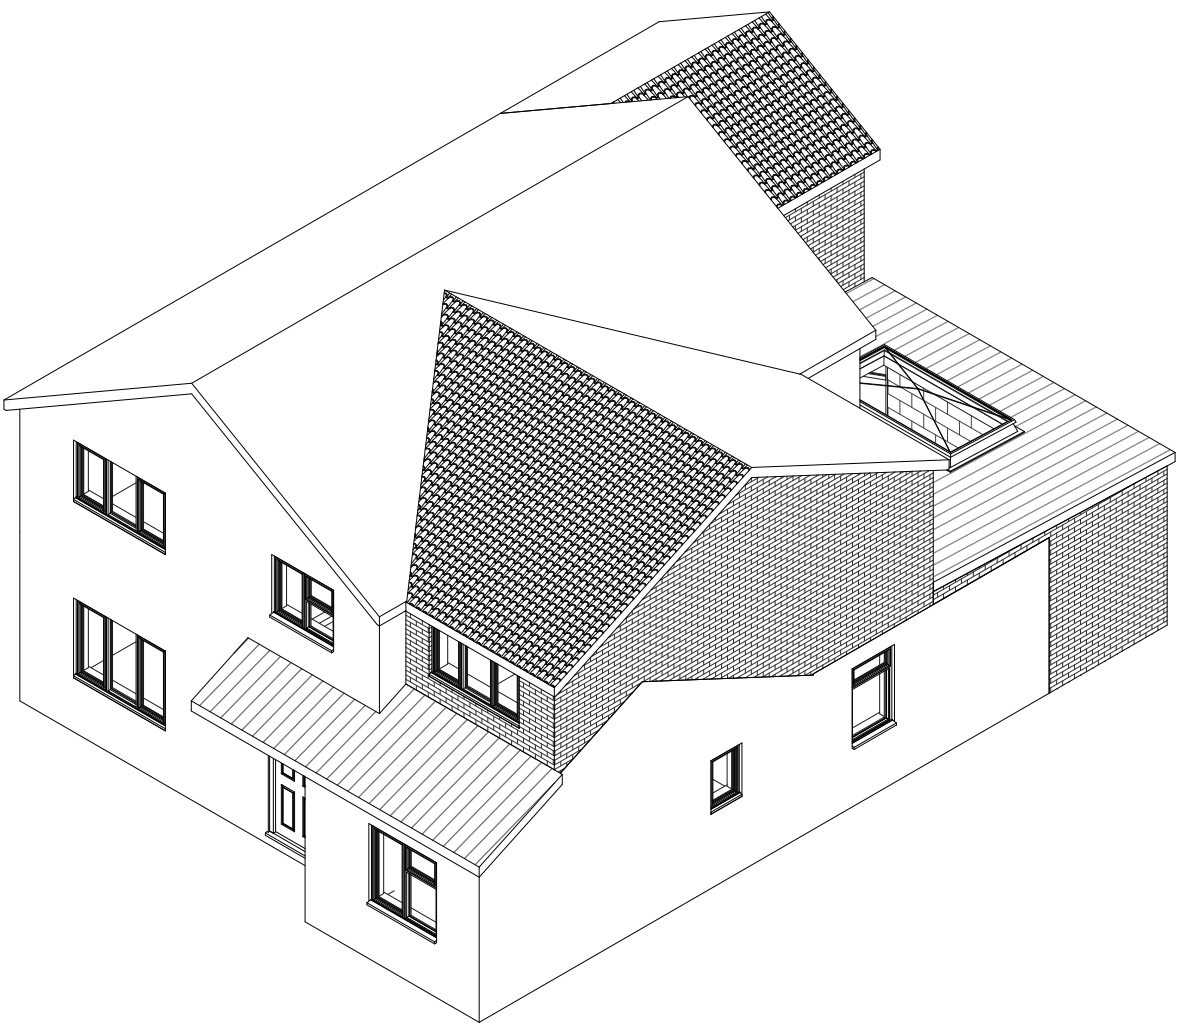

Proposed Roof Plan

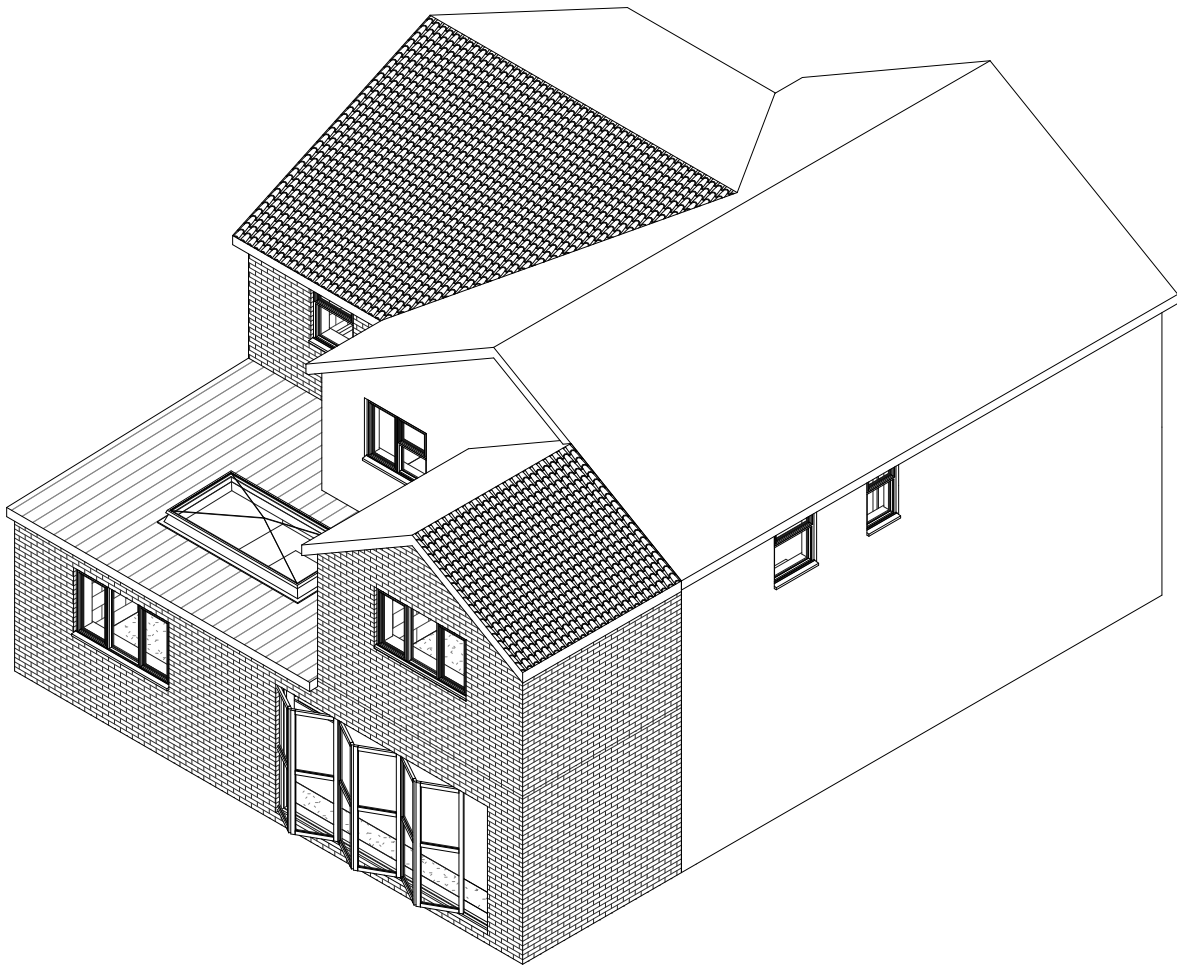

3-D

Proposed Floor Plans

PLANNING



ARCHITECTURAL CONSULTANTS
26 Wyche Avenue, Birmingham. B14 GLQ
t: 07771 560785

SCALE @ A1 1:50 ; 1:100
DATE Mar 2026
DRAWN ZA
CHECKED KSN

CLIENT Amit Singh
JOB TITLE Single Storey Rear and Side Extension and Double Storey Rear and Side Extension.
DRAWING TITLE Proposed Floor Plans
DRAWING NO. **C1259/ 006**