






EXISTING FRONT ELEVATION
scale 1:100

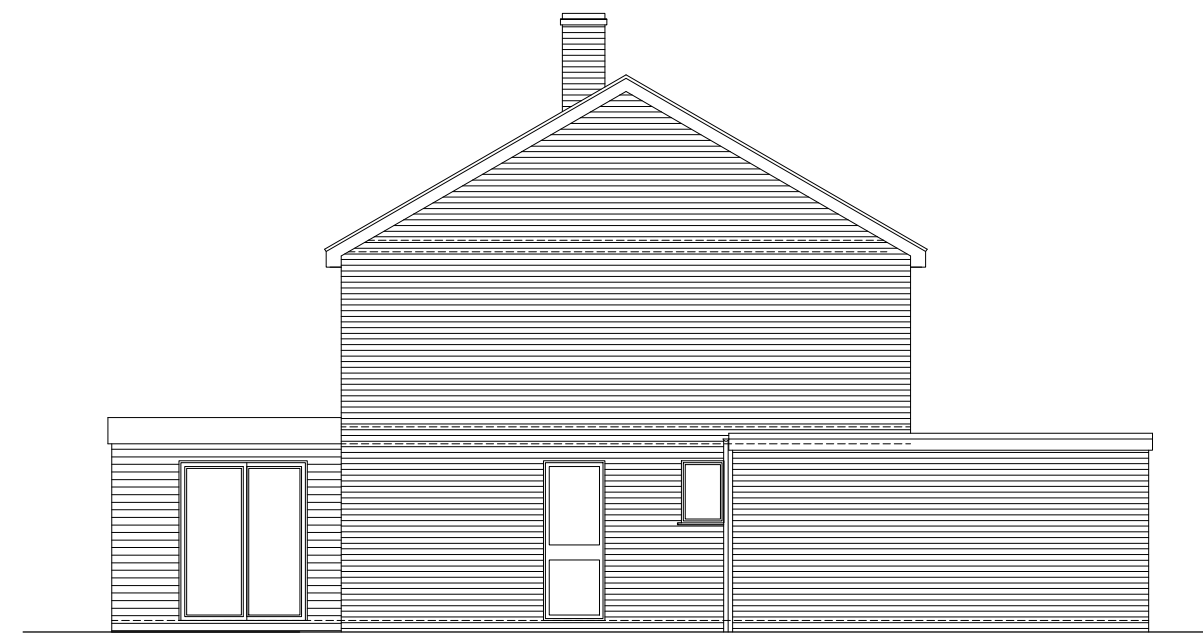


EXISTING S-W SIDE ELEVATION
scale 1:100

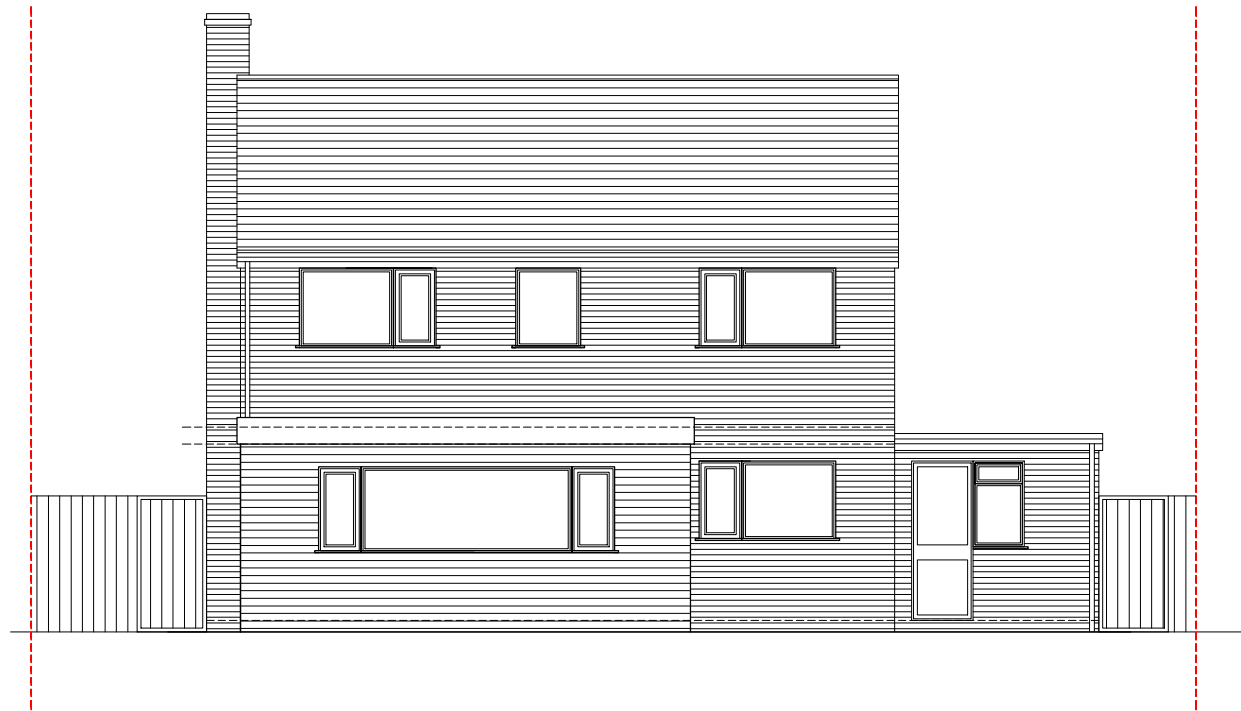


EXISTING REAR ELEVATION
scale 1:100

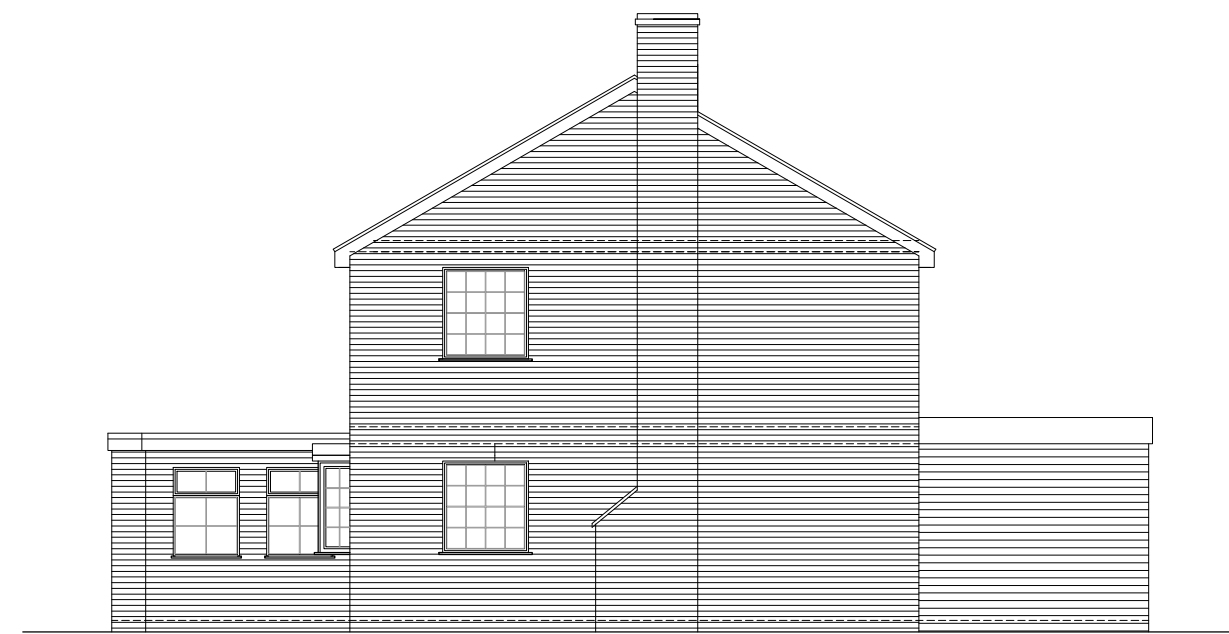

EXISTING N-E SIDE ELEVATION
scale 1:100

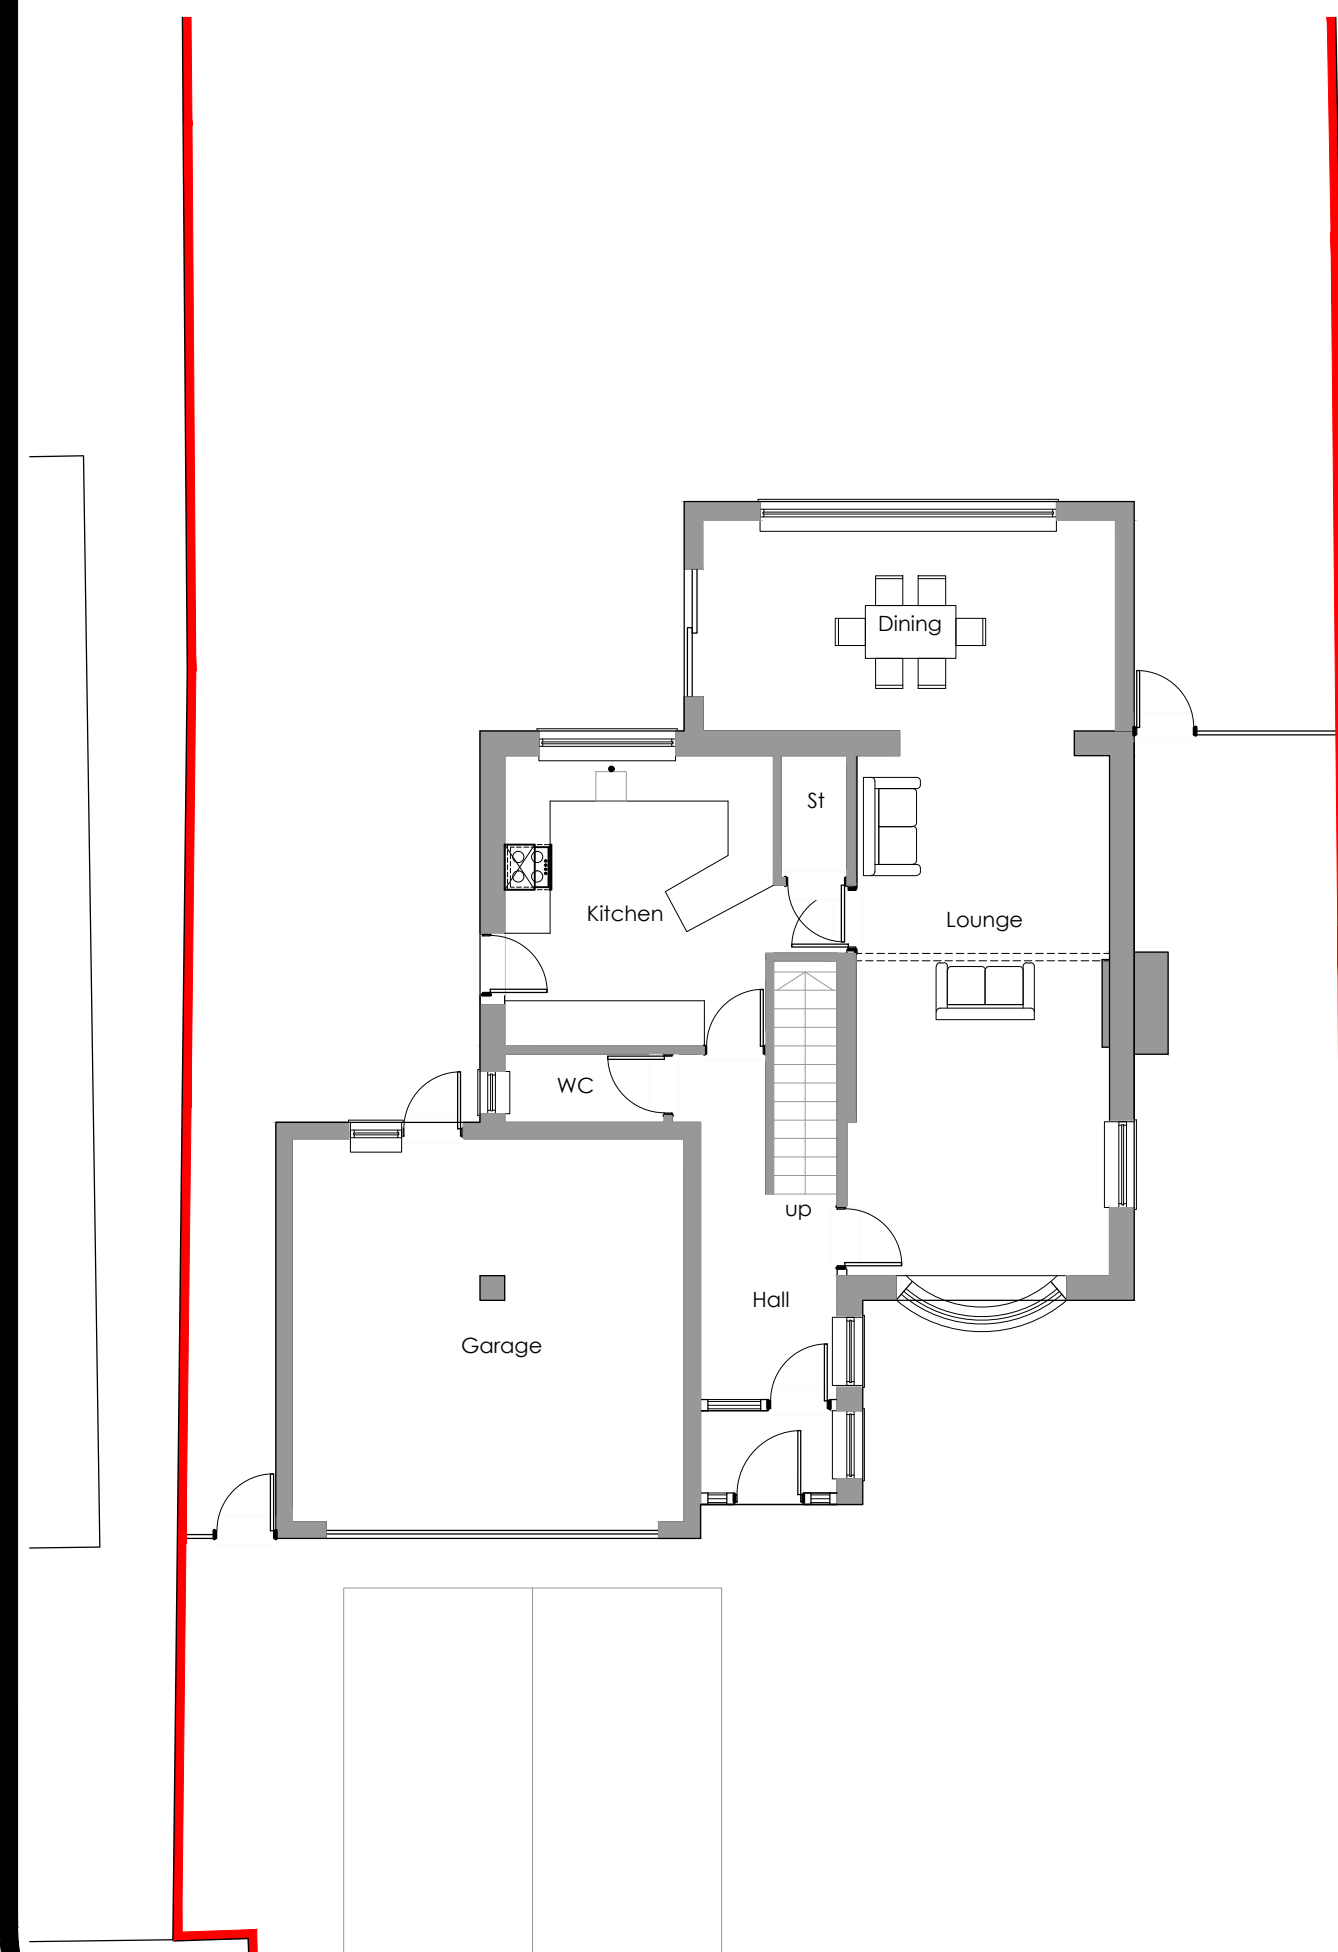

EXISTING GROUND FLOOR PLAN
scale 1:100

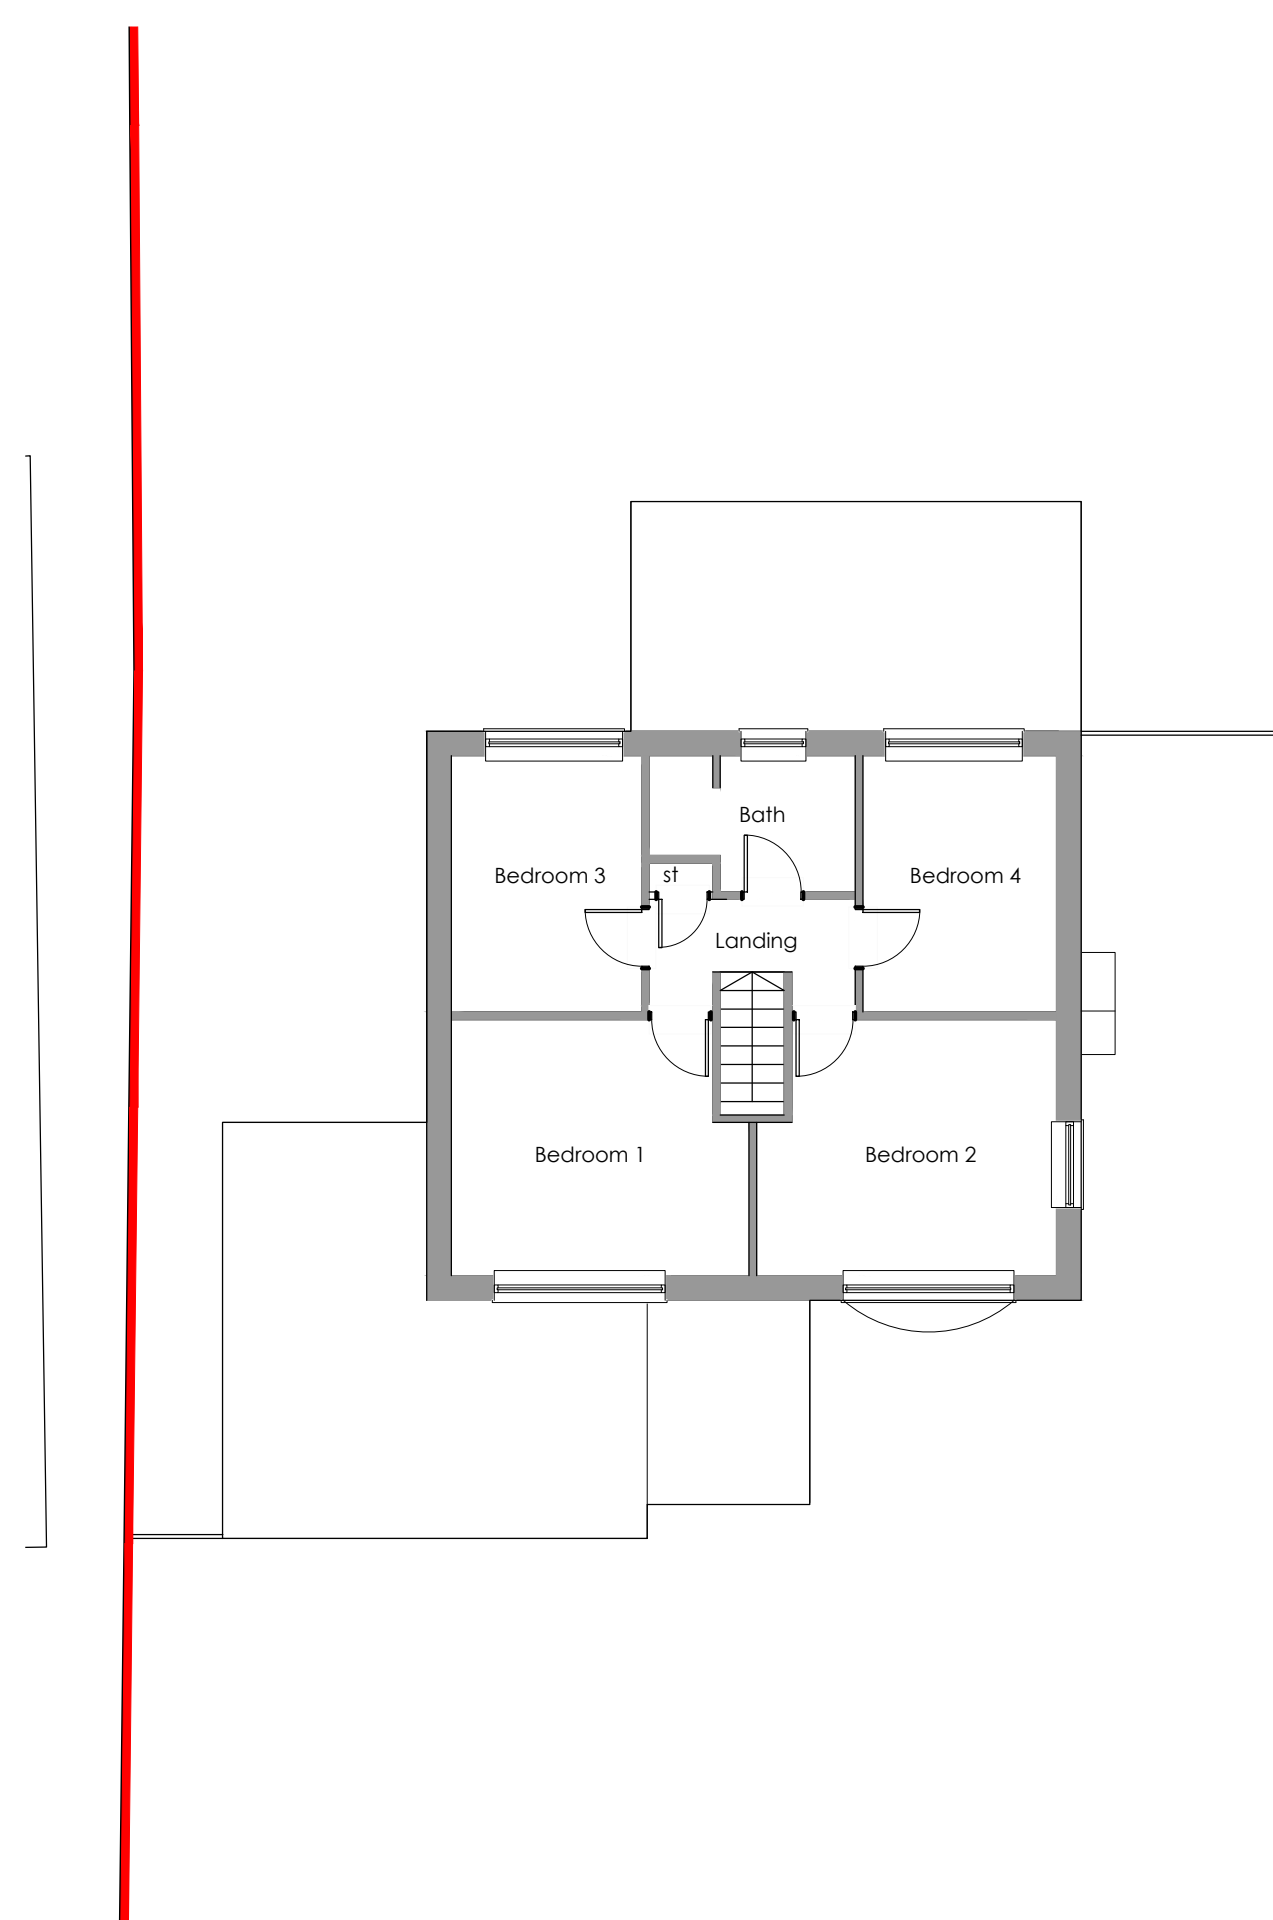

EXISTING FIRST FLOOR PLAN
scale 1:100



LOCATION PLAN RECEIVED FROM WEBSITE
scale 1:1250

0 12.5 25 50 75m
1:1250


0 1 2 4 6m
1:100

0 2.5 5 10 15m
1:200



EXISTING SITE PLAN
scale 1:200

General Notes

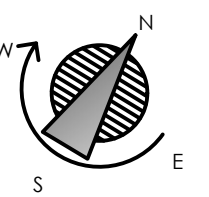

KEY	
[Symbol]	EXISTING WALLS
[Symbol]	SOFT LANDSCAPE
[Symbol]	HARD LANDSCAPE / PAVES
[Symbol]	SLOPING ROOF
[Symbol]	FLAT ROOF
[Symbol]	PROPOSED GLAZING
[Symbol]	TO BE REMOVED
[Symbol]	PROPOSED WALLS
[Symbol]	PROPOSED BRICKWORK TO MATCH EXISTING

No.	Revision/Issue	Date
A	Amendment	23/02/2026

Firm Name and Address Home extenDs Architectural and Interior Design Service www.homeextends.co.uk EXISTING PLANS, ELEVATIONS AND SITE PLAN

Project Name and Address Mr Varun Prabhakar 6 Byreton Close Earley
--

Project Bre -6	Sheet
Date 06.01.2026	PL- 10A
Scale 1:100 @ A1	