





PROPOSED FRONT ELEVATION
scale 1:100

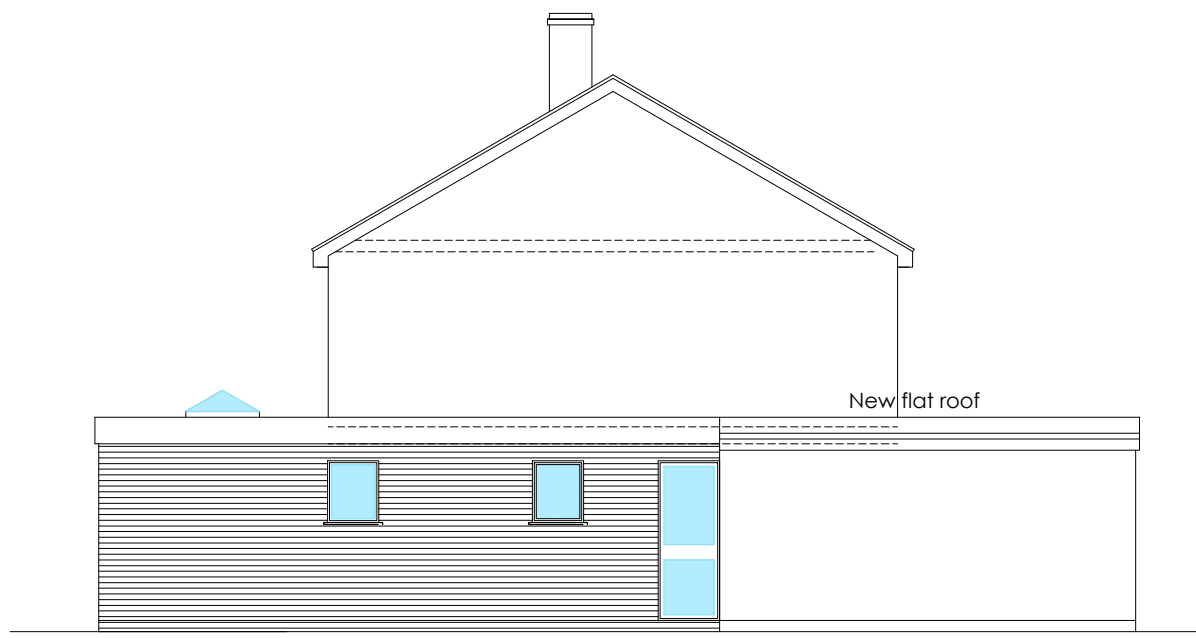


PROPOSED S-W SIDE ELEVATION
scale 1:100

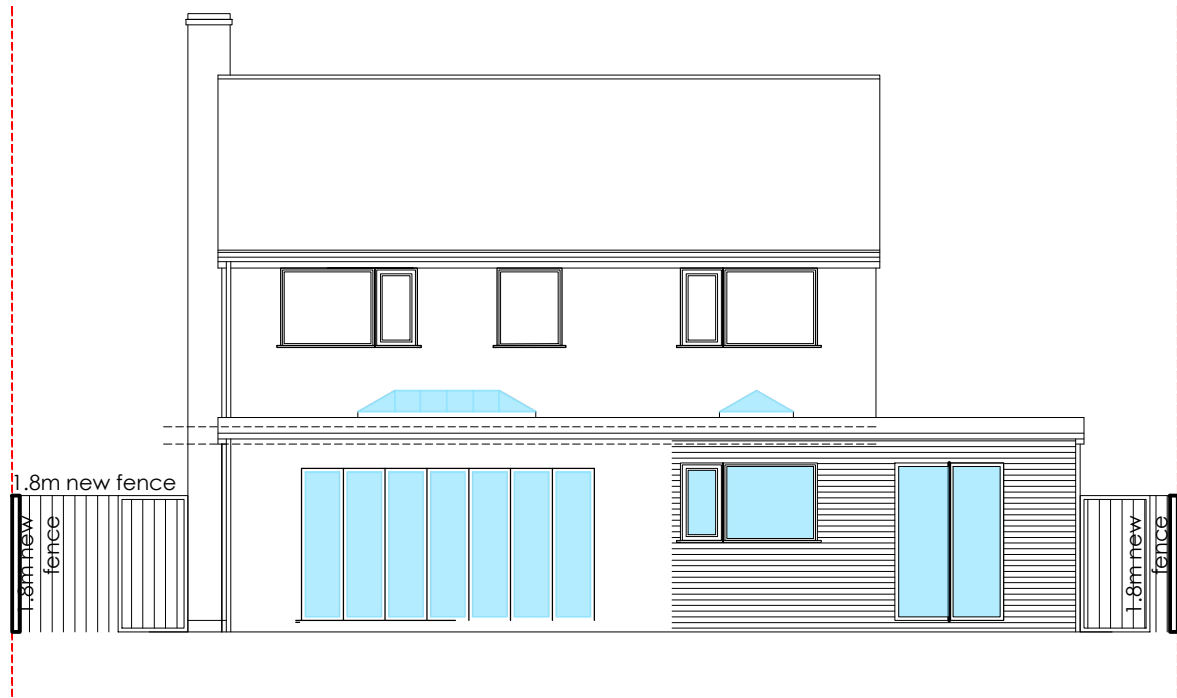


PROPOSED REAR ELEVATION
scale 1:100




PROPOSED N-E SIDE ELEVATION
scale 1:100

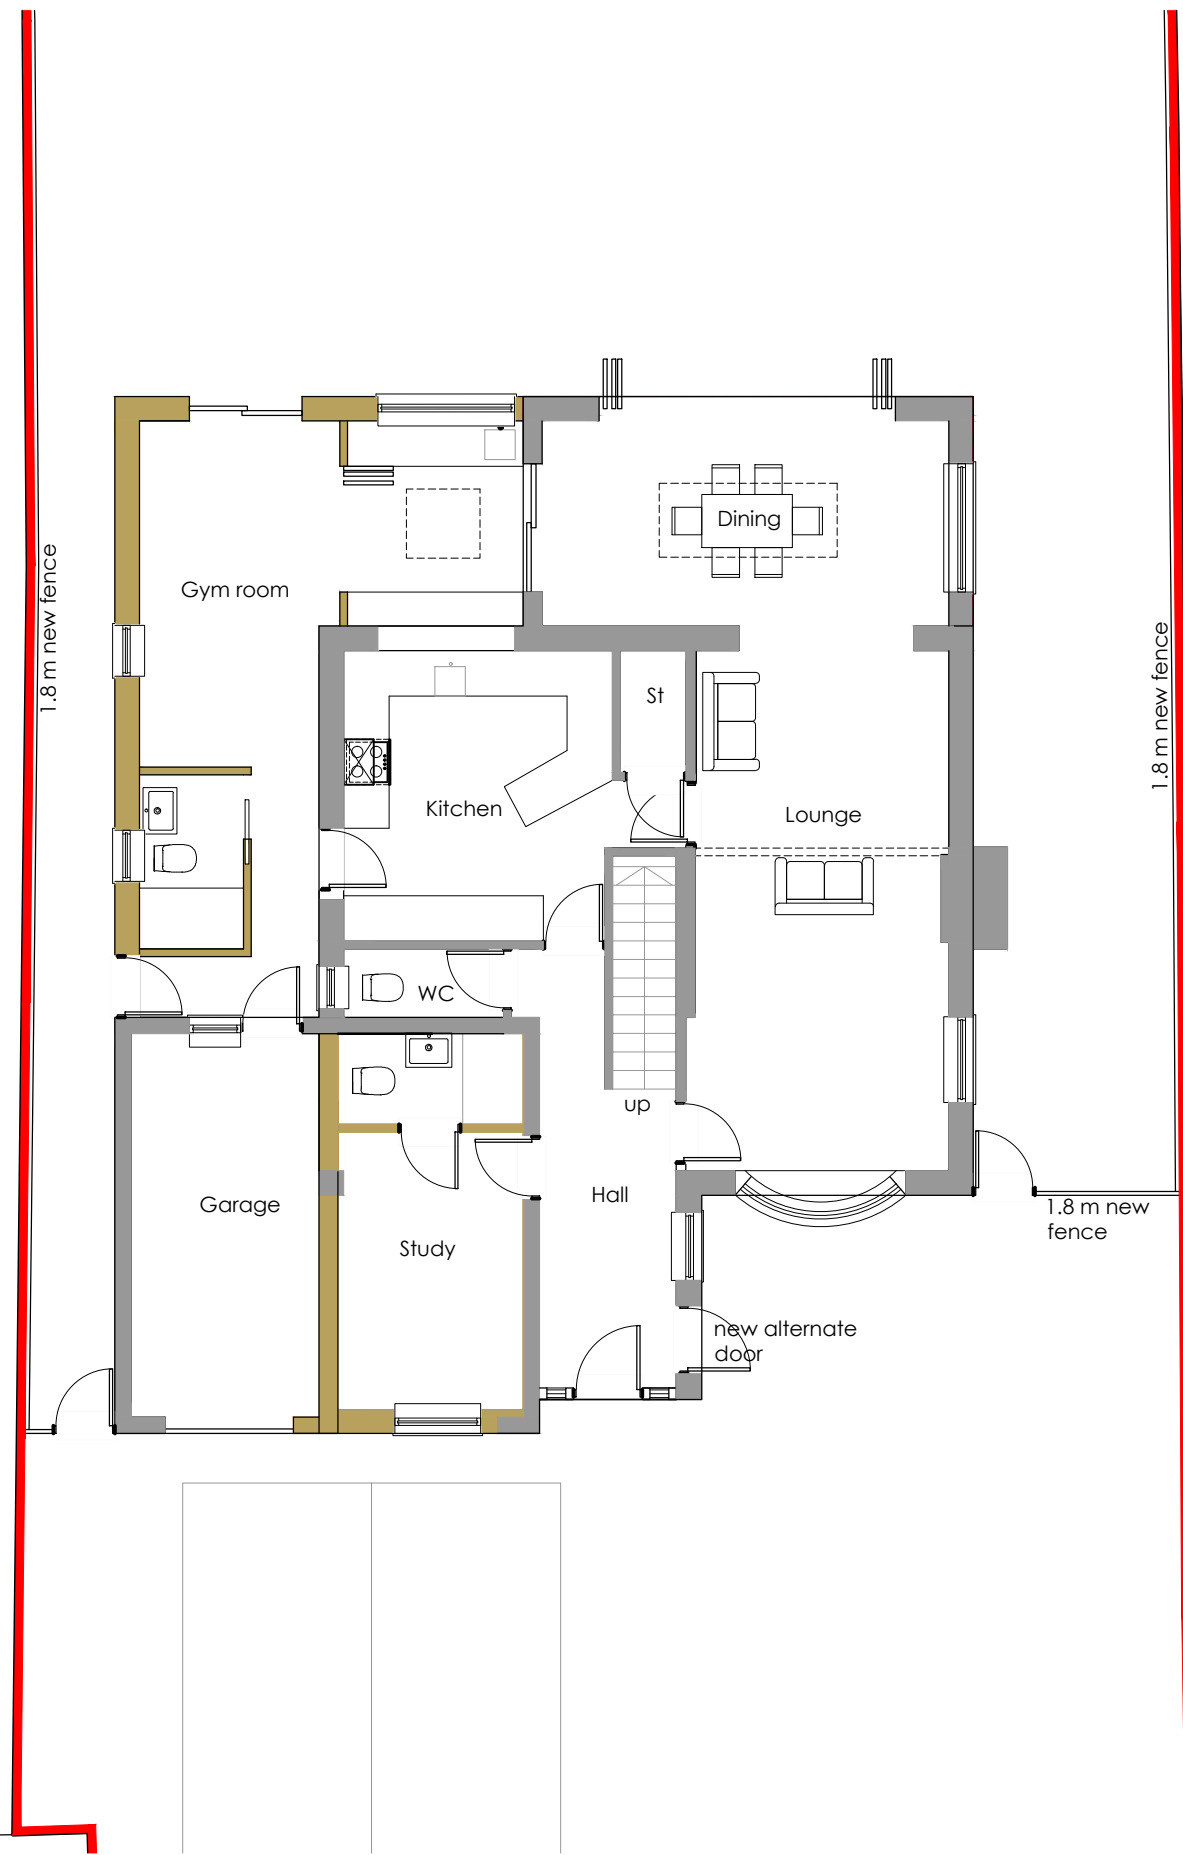



PROPOSED GROUND FLOOR PLAN
scale 1:100

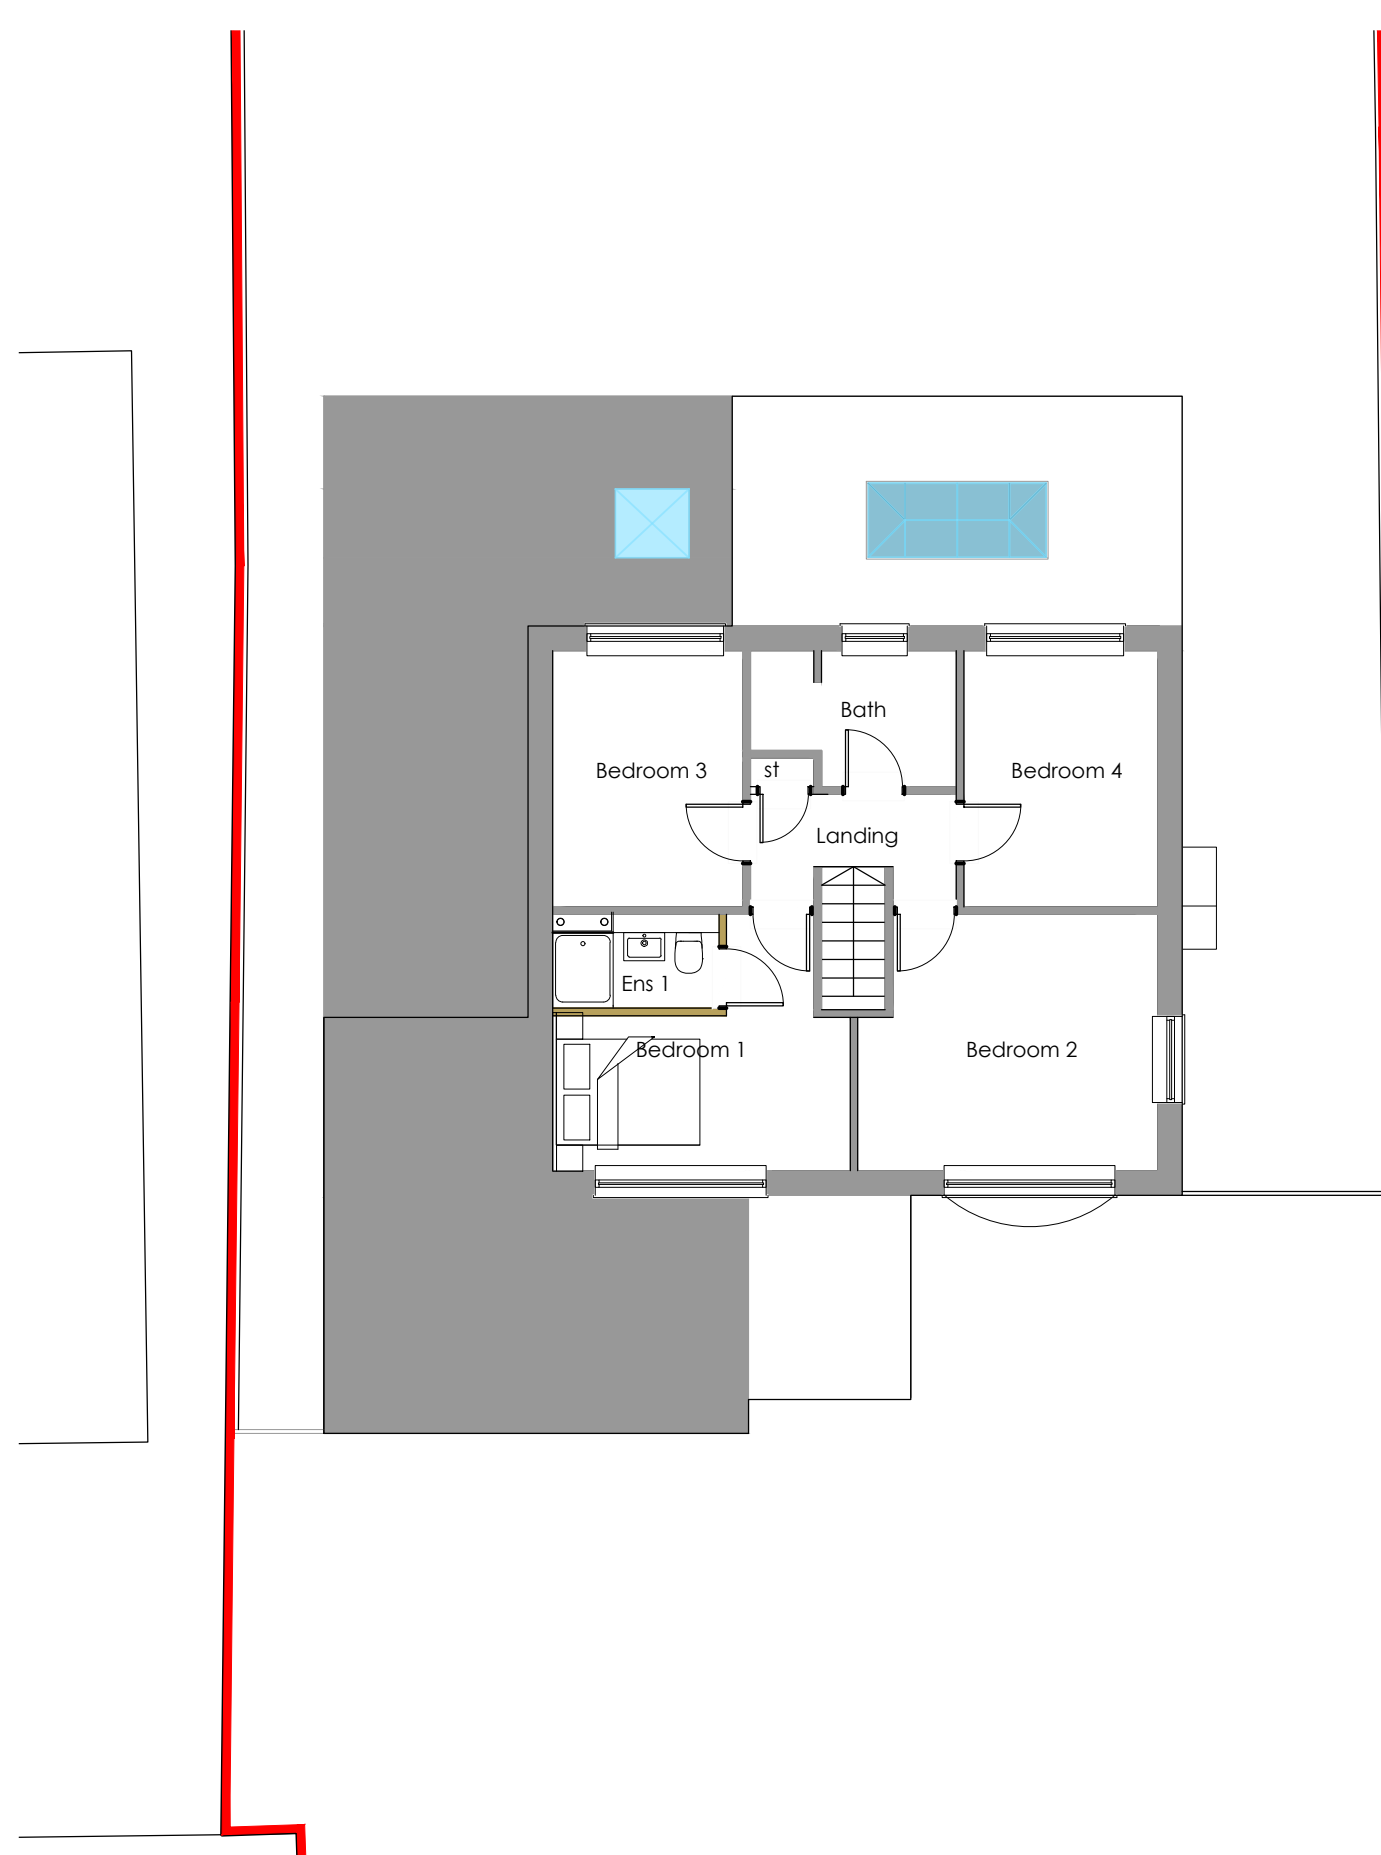

PROPOSED FIRST FLOOR PLAN
scale 1:100

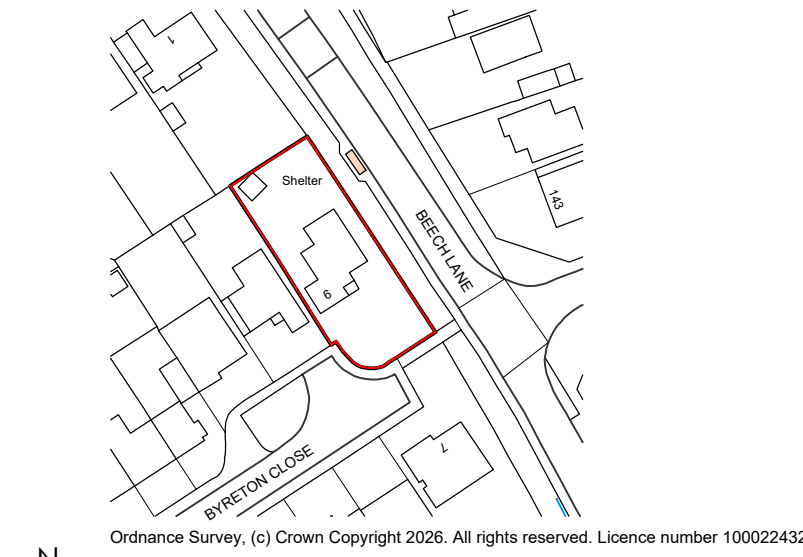


LOCATION PLAN RECEIVED FROM WEBSITE
scale 1:1250

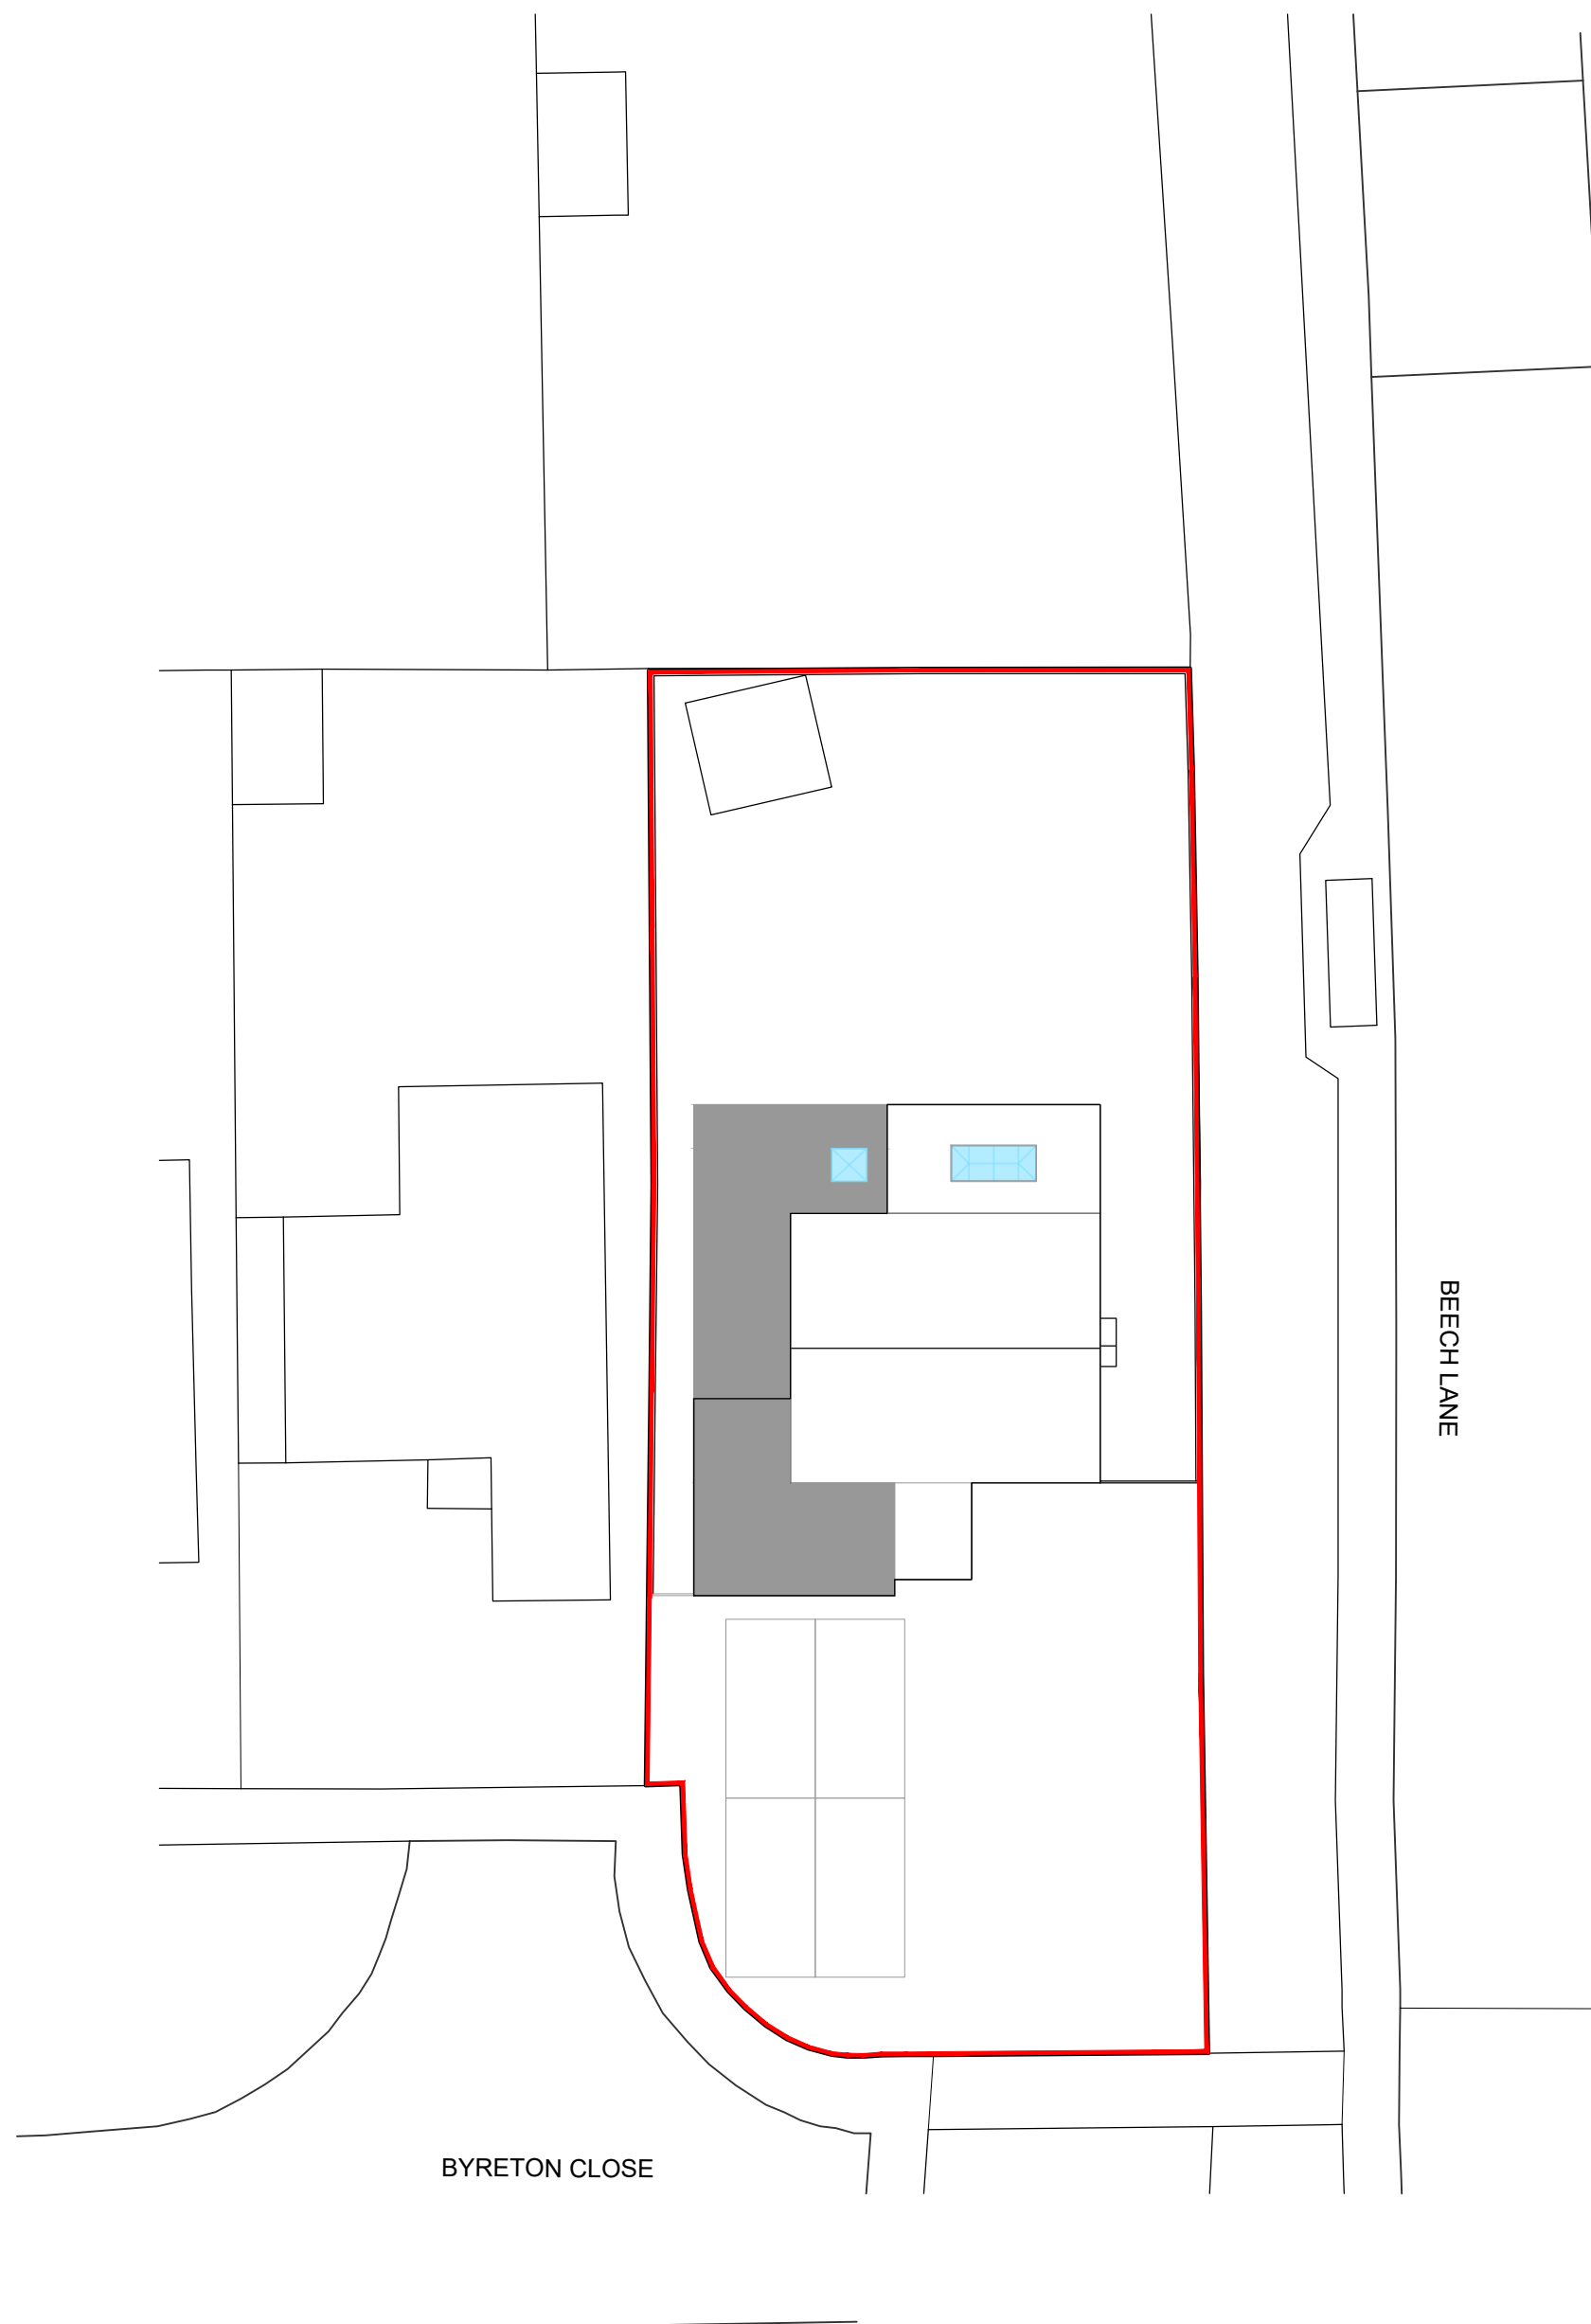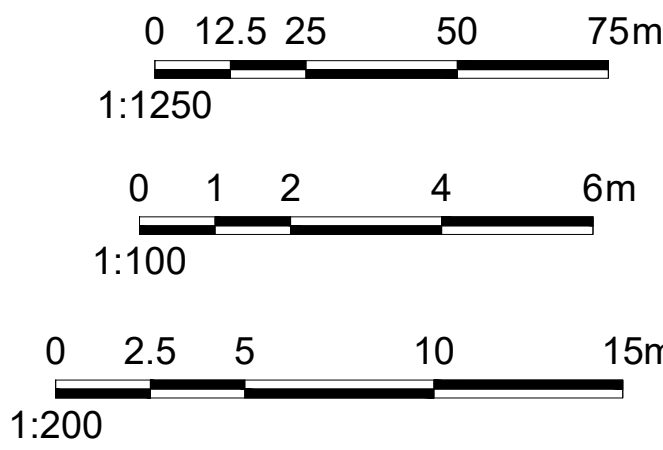

PROPOSED SITE PLAN
scale 1:200

General Notes

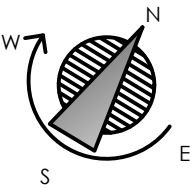

KEY	
	EXISTING WALLS
	SOFT LANDSCAPE
	HARD LANDSCAPE / PAVED
	SLOPING ROOF
	FLAT ROOF
	PROPOSED GLAZING
	TO BE REMOVED
	PROPOSED WALLS
	PROPOSED BRICKWORK TO MATCH EXISTING

B	Amendment	02/02/2026
A	Amendment	27/01/2026
No.	Revision/Issue	Date

Firm Name and Address
Home extenDs
Architectural and Interior Design Service
www.homeextends.co.uk

PROPOSED PLANS, ELEVATIONS
AND SITE PLAN

Project Name and Address
Mr Varun Prabhakar

6 Byreton Close
Earley

Project	Bre -6	Sheet
Date	06.01.2026	PL- 11B
Scale	1:100 @ A1	