




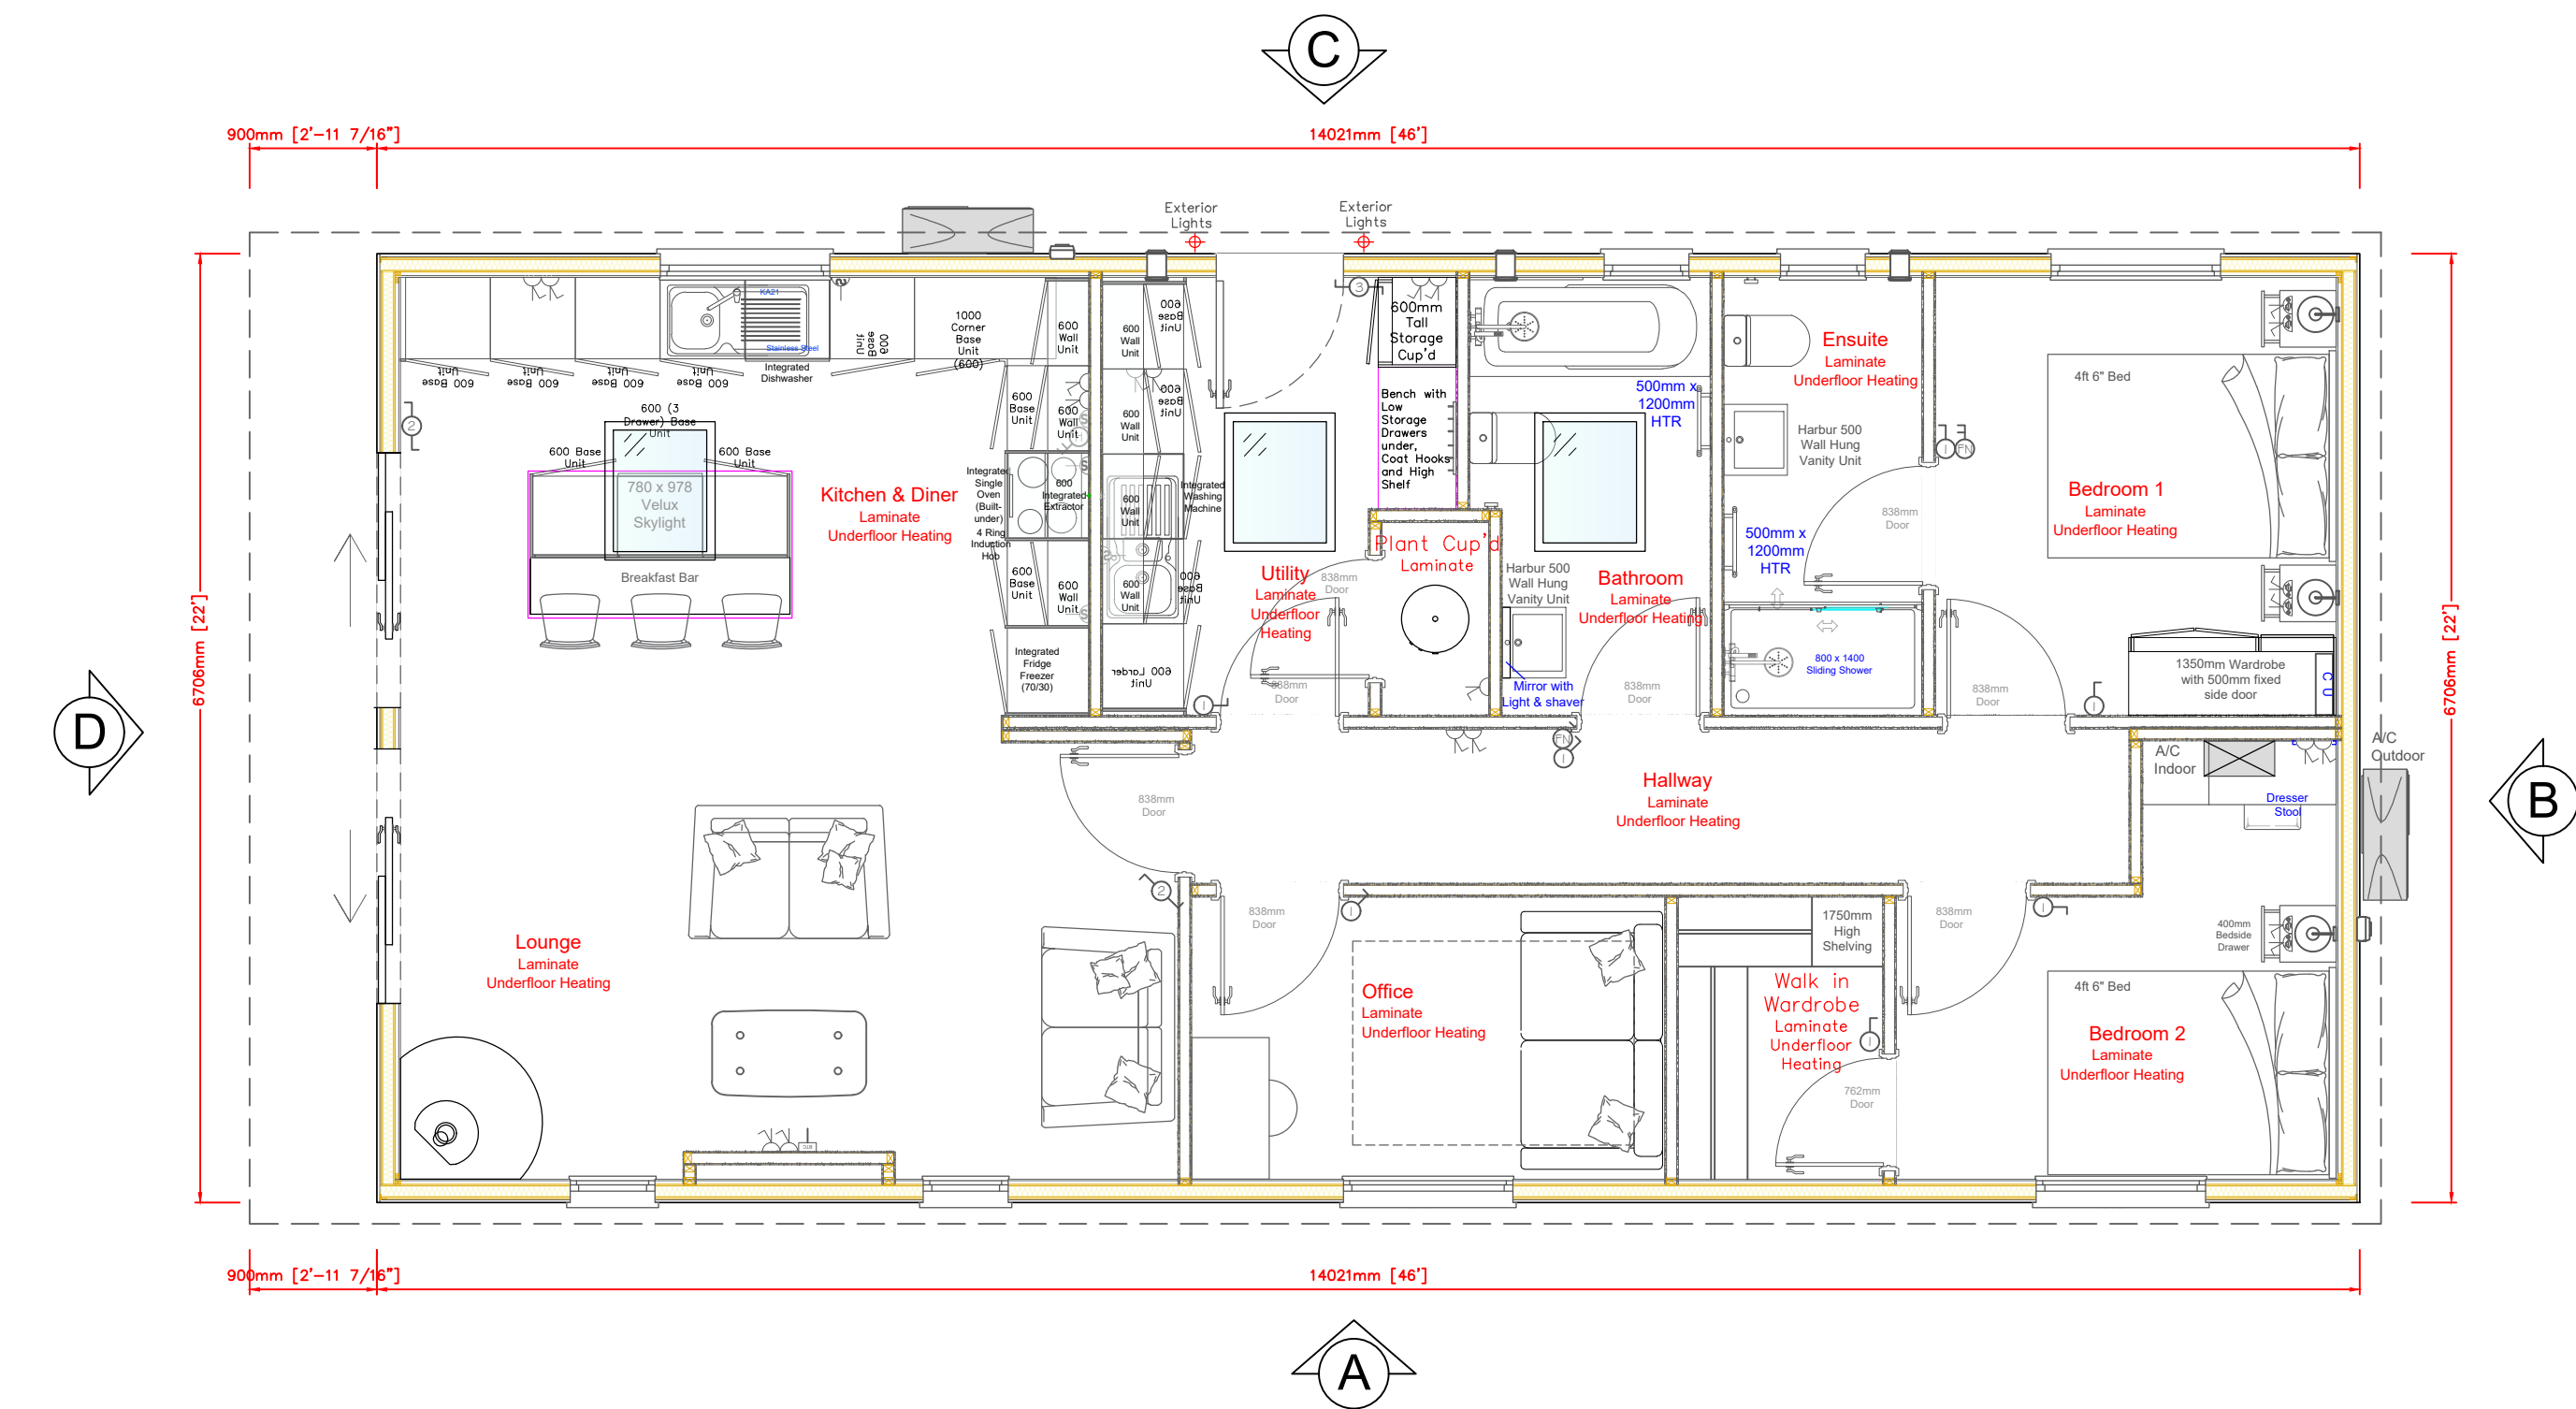


NEW GROUND FLOOR PLAN
SCALE 1:50

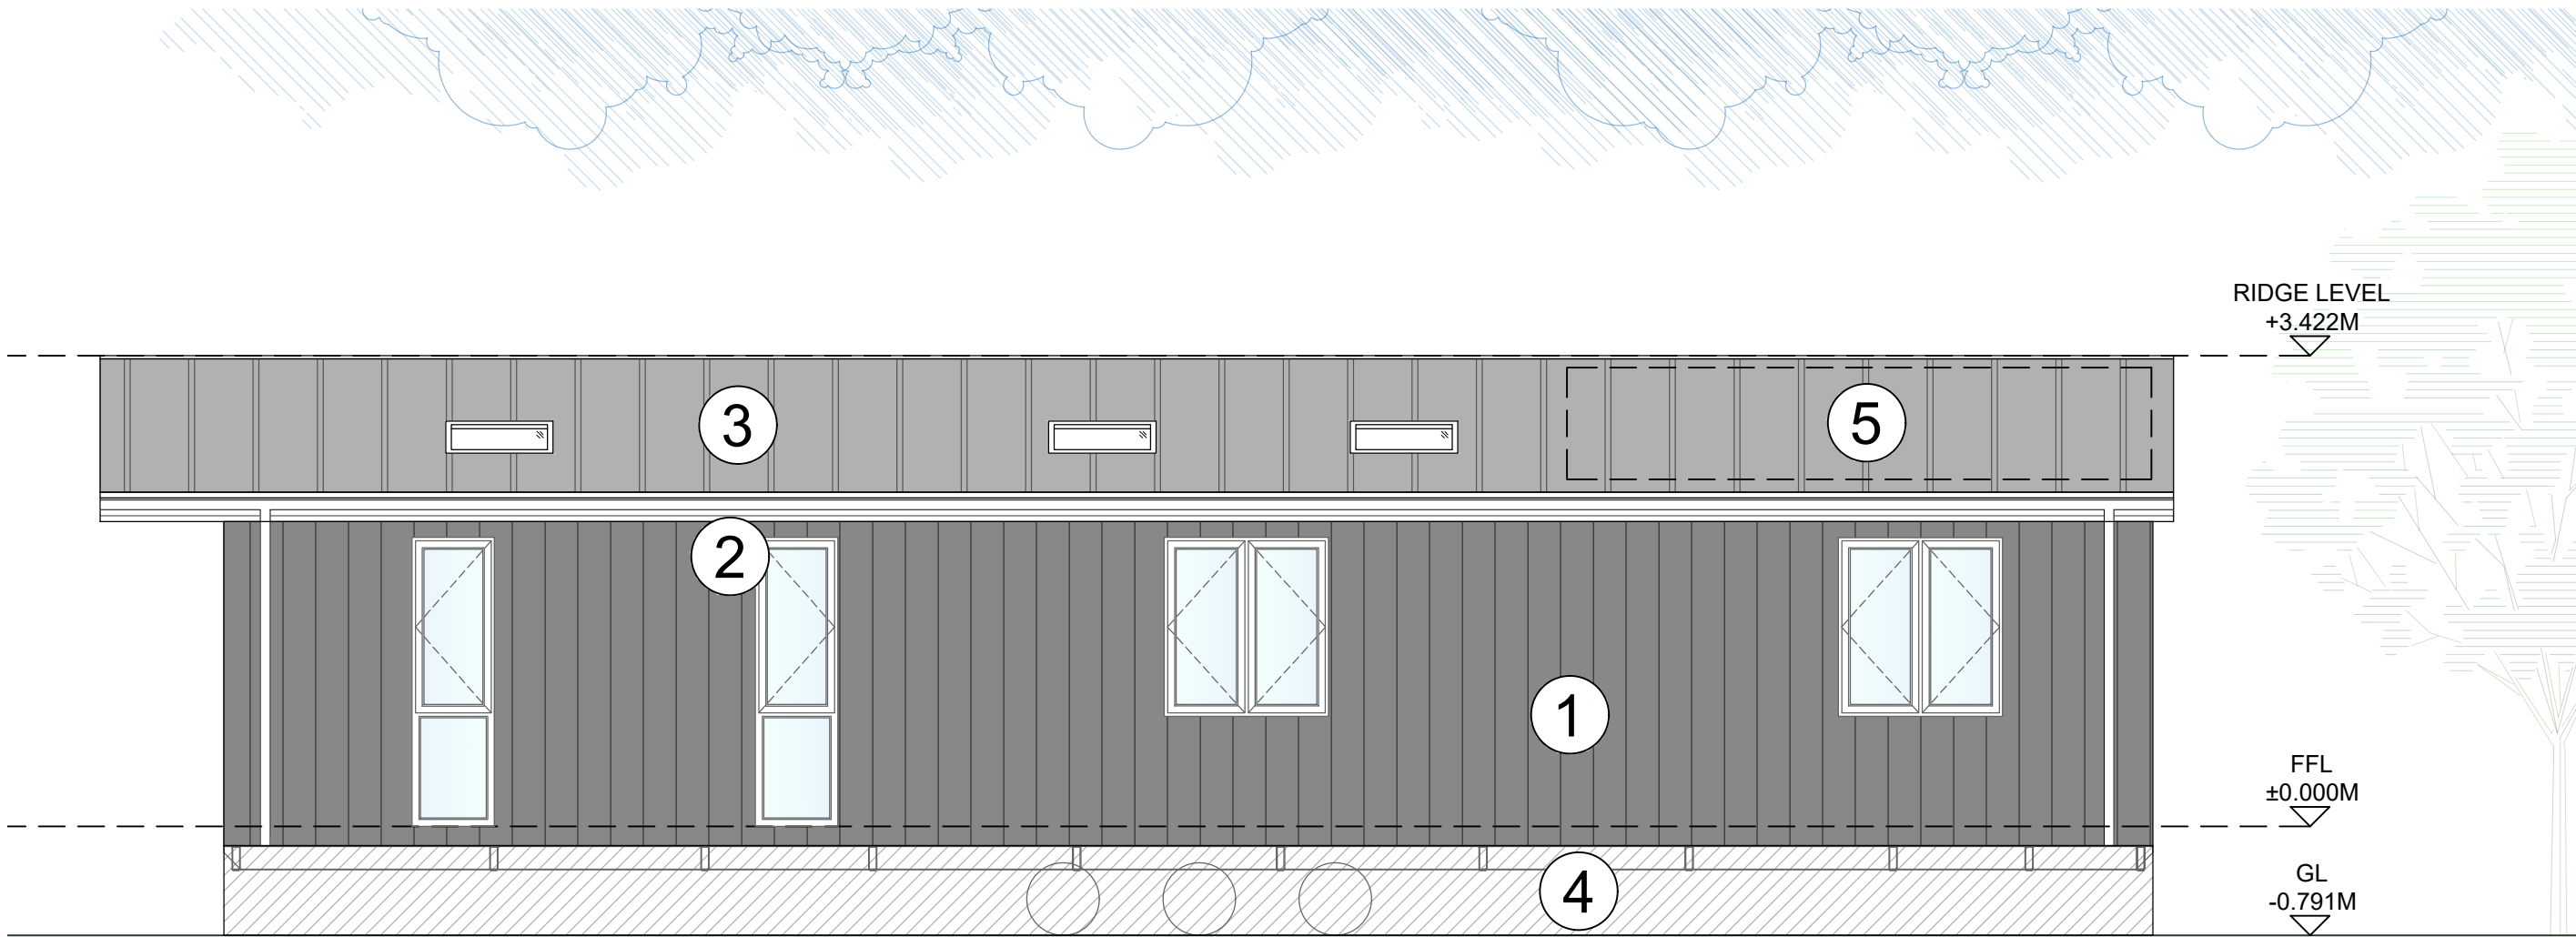


NEW ELEVATION VIEW A - NORTH EAST
SCALE 1:50

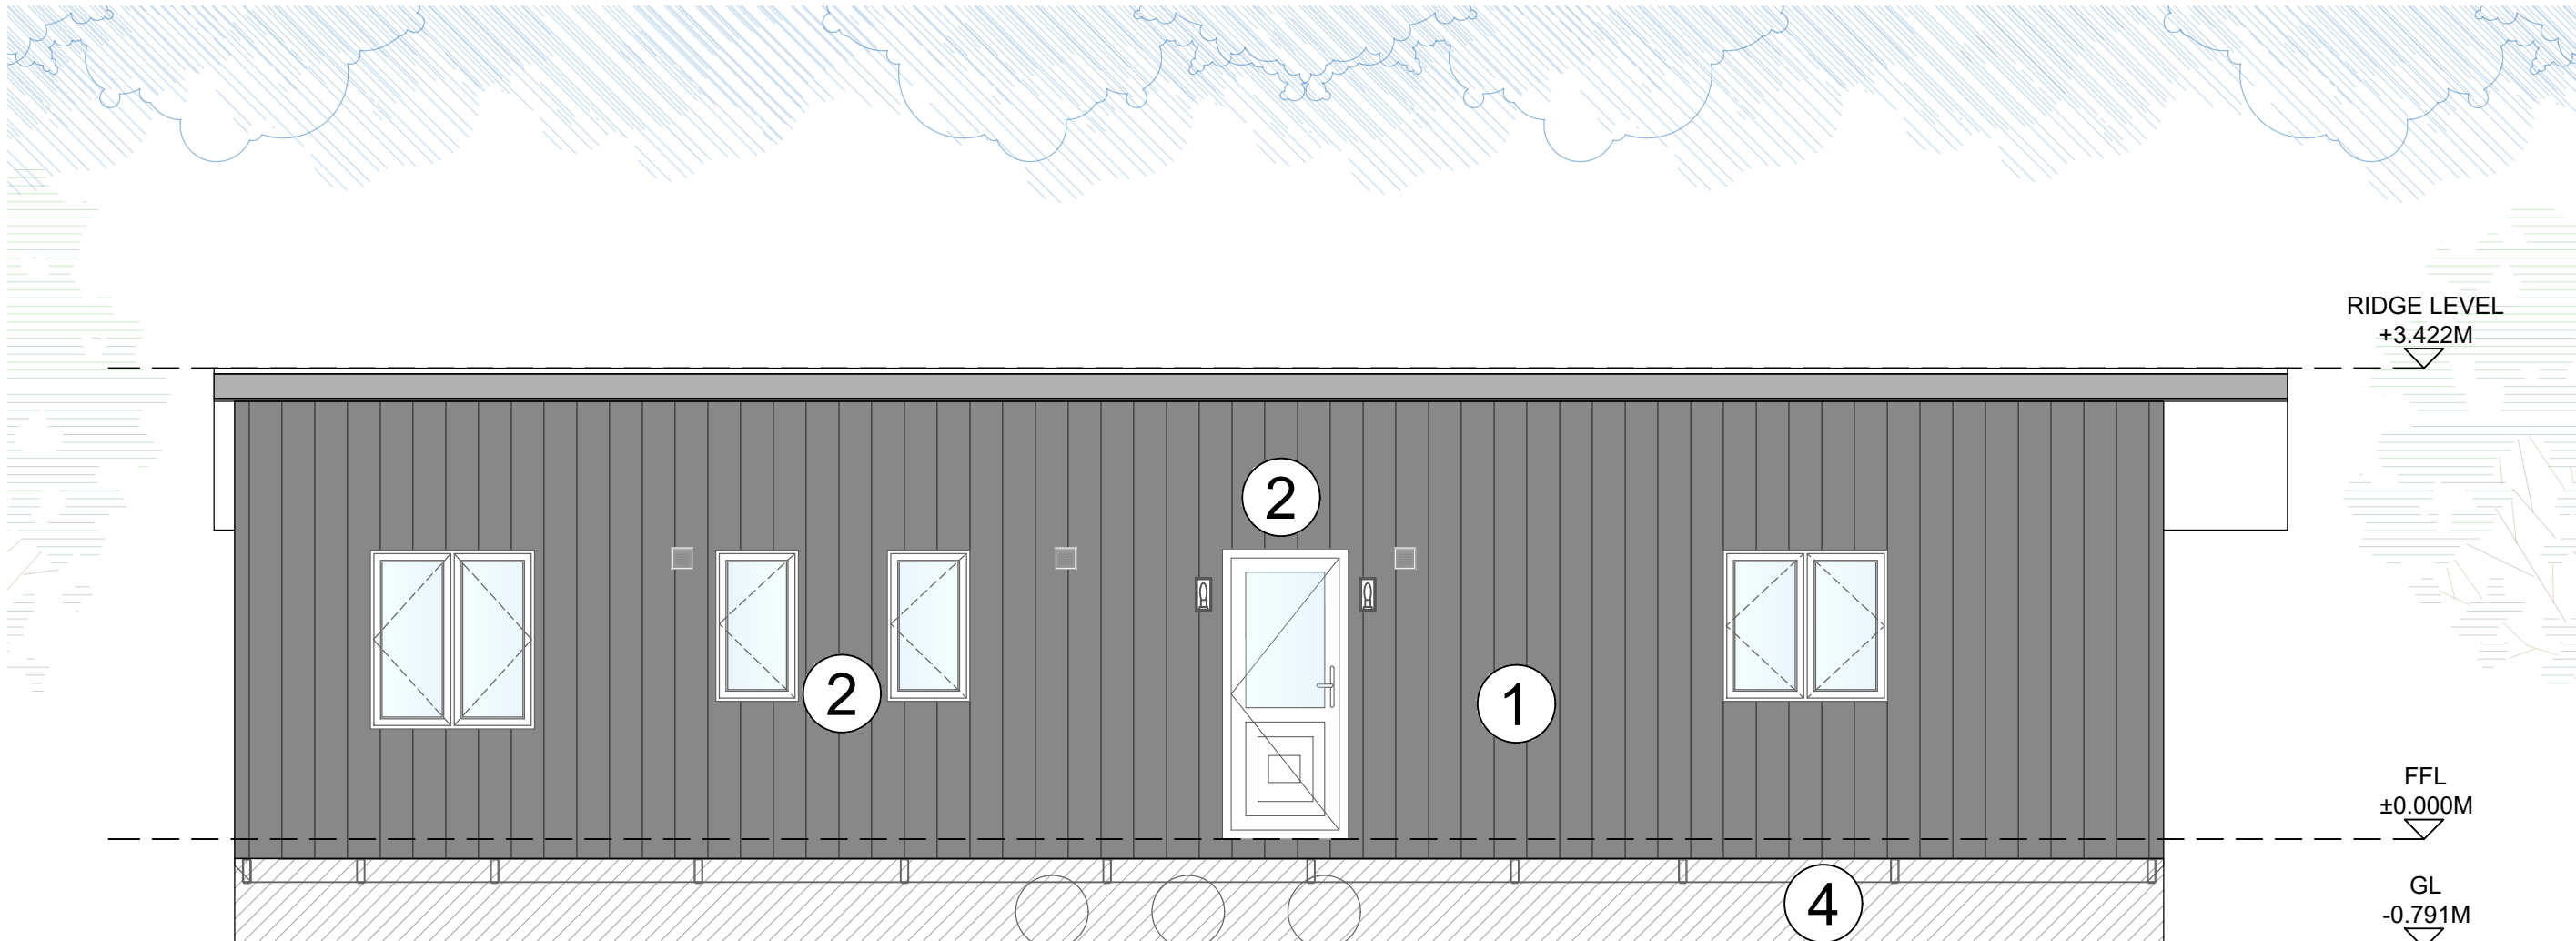


NEW ELEVATION VIEW C - SOUTH WEST
SCALE 1:50

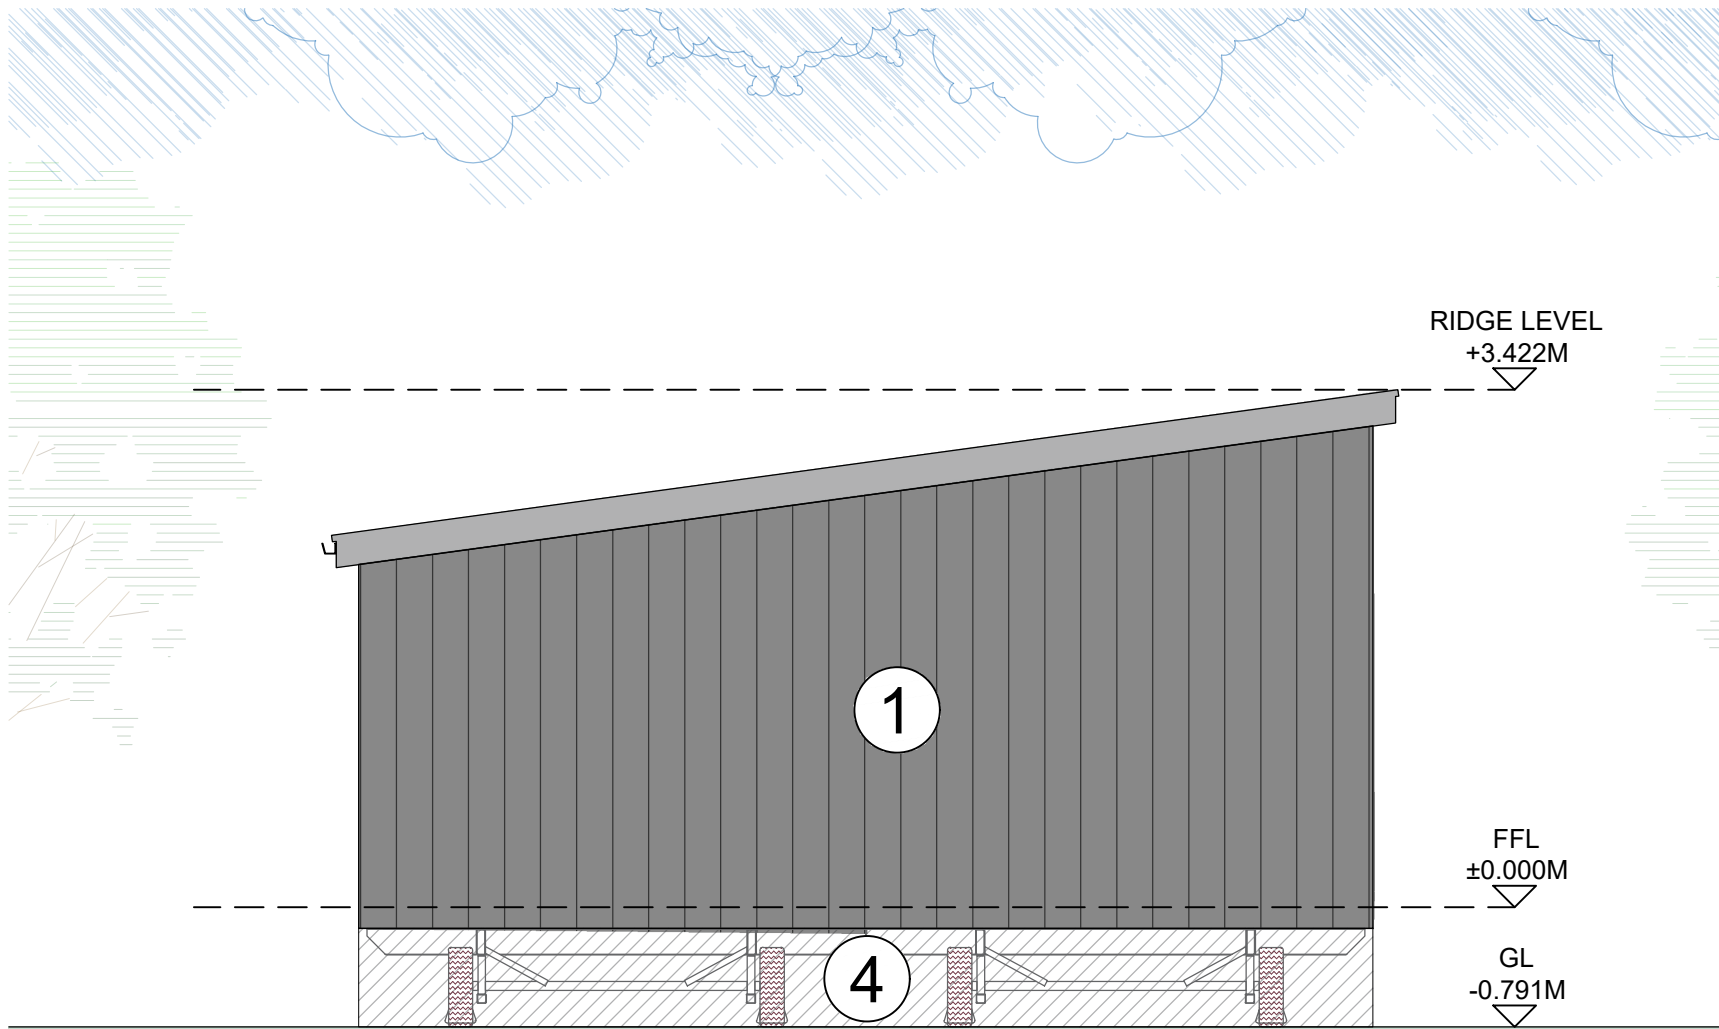

NEW ELEVATION VIEW B - NORTH WEST
SCALE 1:50

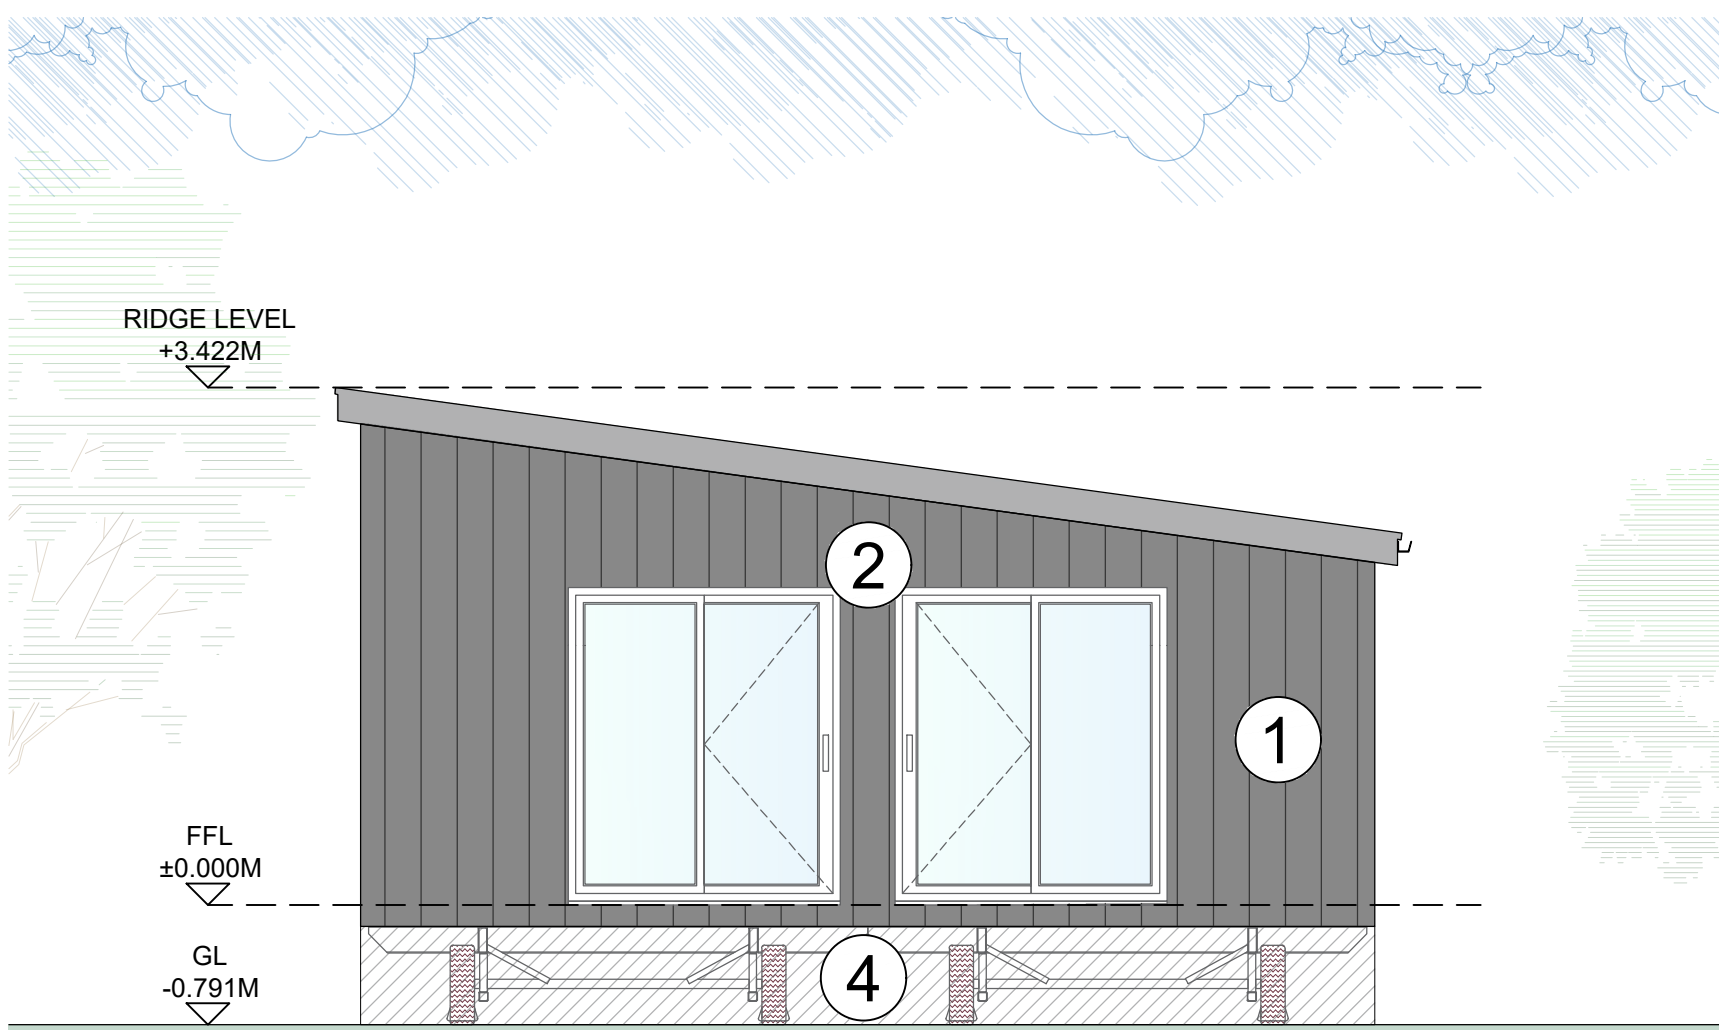

NEW ELEVATION VIEW D - SOUTH EAST
SCALE 1:50

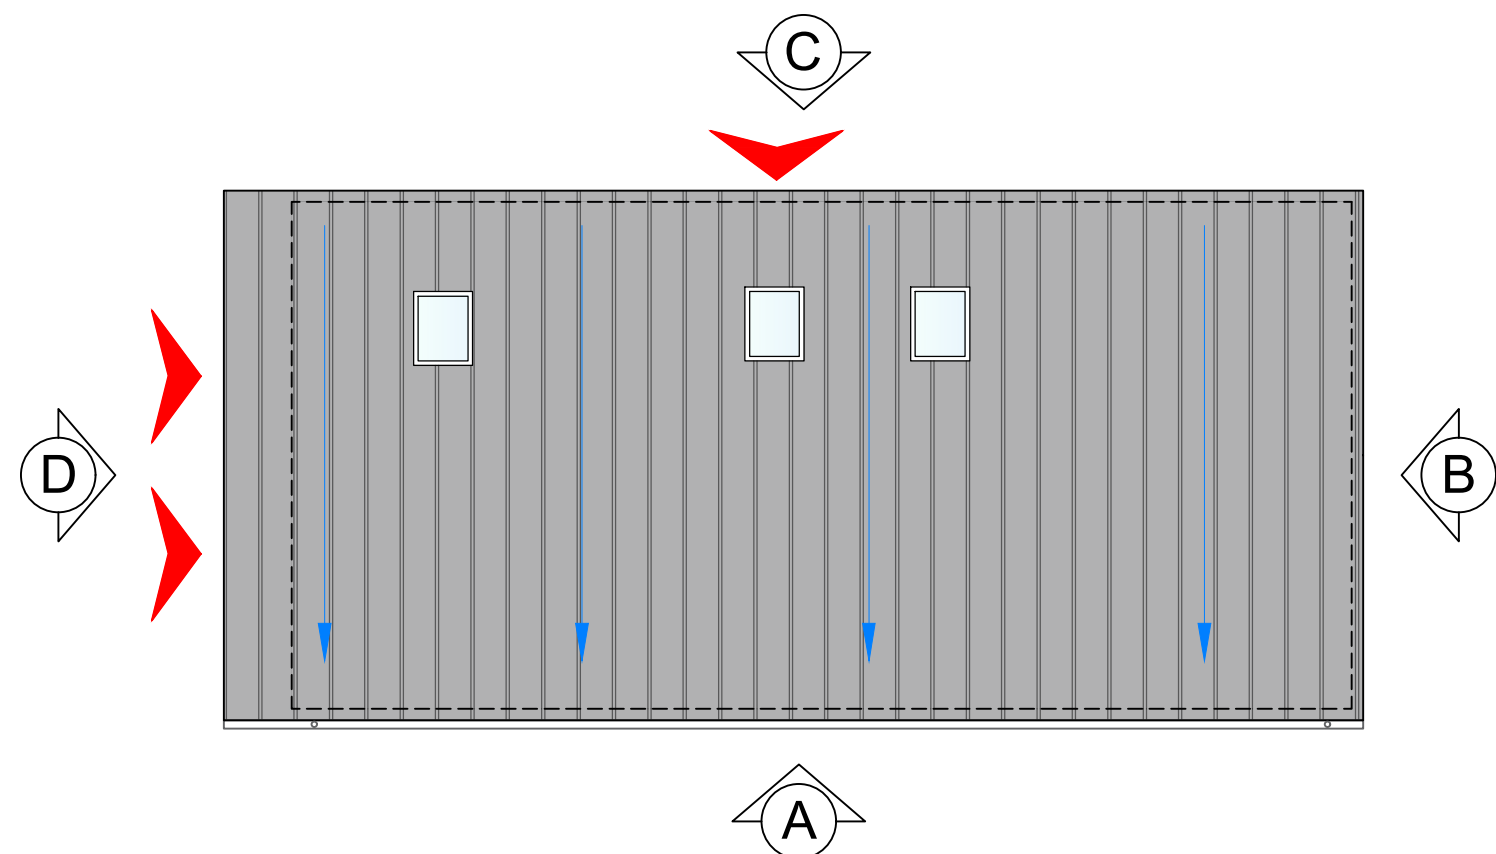

ELEVATION KEY

ELEVATIONS LEGEND

- NEW VERTICAL BLACK TIMBER CLADDING
- ANTHRACITE ALUMINIUM WINDOWS AND DOORS (INCLUDING BI-FOLD DOORS)
- STANDING SEAM ROOF PROFILE
- GROUND LEVEL TO ALLOW FOR CHASSIS AND INCLUDE A BUILT UP PLINTH TO HIDE CHASSIS (MATERIAL TO BE BLUE BRICK WITH A SHADOW GAP)
- LOCATION OF ROOF TO ALLOCATE SPACE FOR SOLAR PANELS



CLIENT: Gina & Kieth Pape
ADDRESS: Bearwood Path, Wokingham, RG41 5EZ
PROJECT: Erection of New Dwelling
DRAWING TITLE: Proposed Dwelling Plans

SCALE @ A1: 1:50
DATE: JUN 25
DRW BY: CW
CHK BY: -

PROJECT NO: PL-201153
DRAWING NO: P-001
REV: -

PLANNING DRAWINGS

