




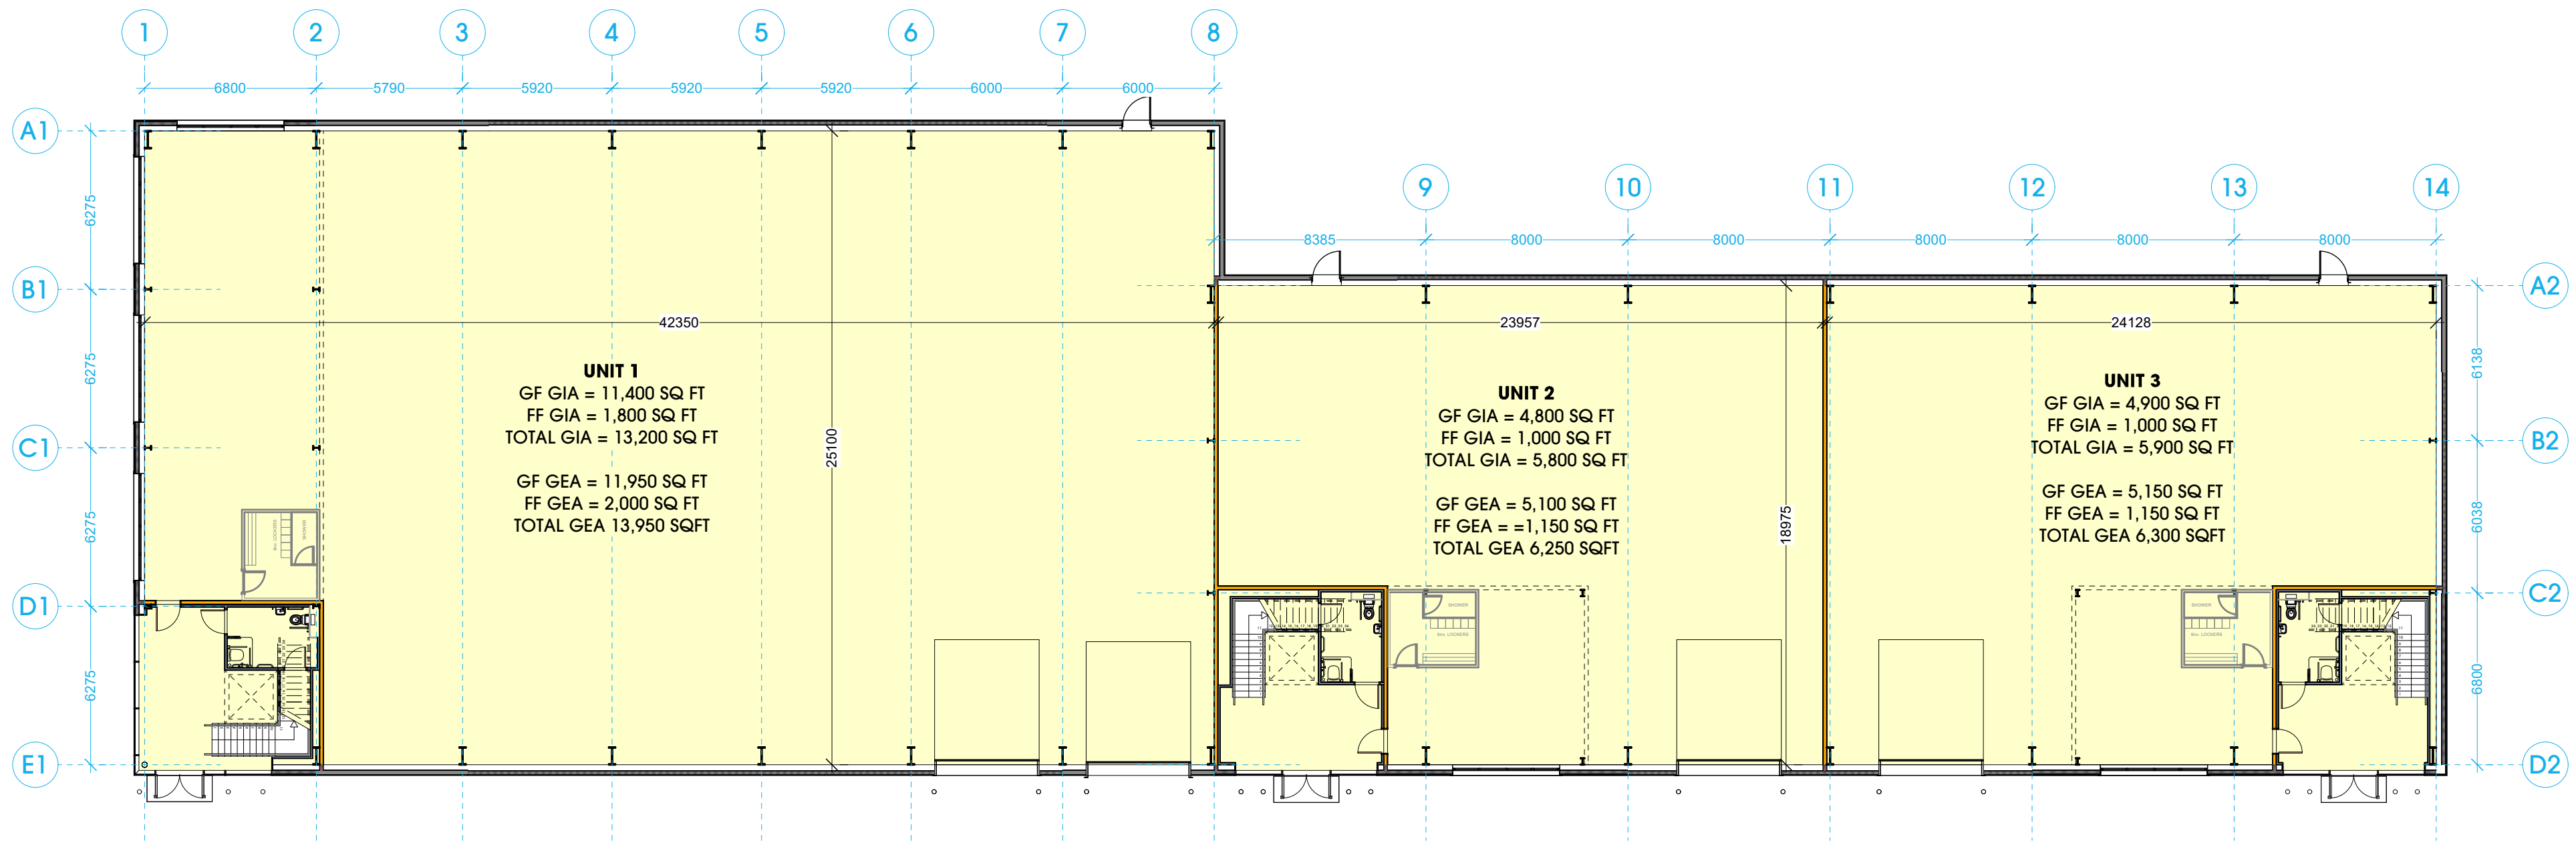


1 **UNIT 1-3 GROUND FLOOR PLANS**
Scale: 1:200

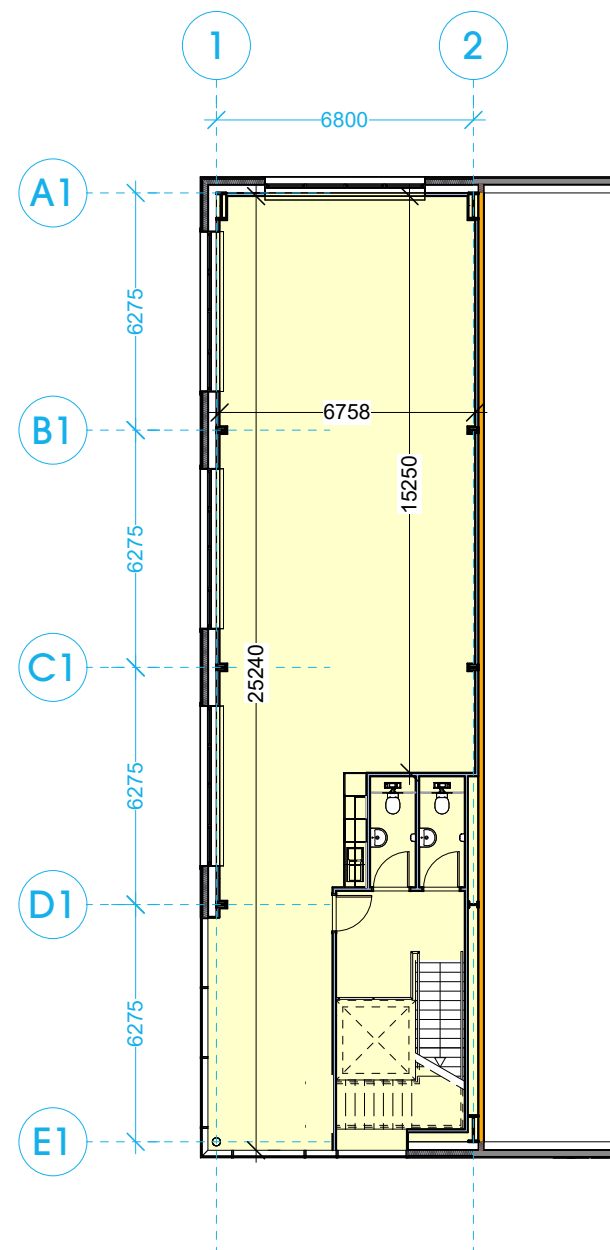

2 **UNIT 1 FIRST FLOOR PLAN**
Scale: 1:200

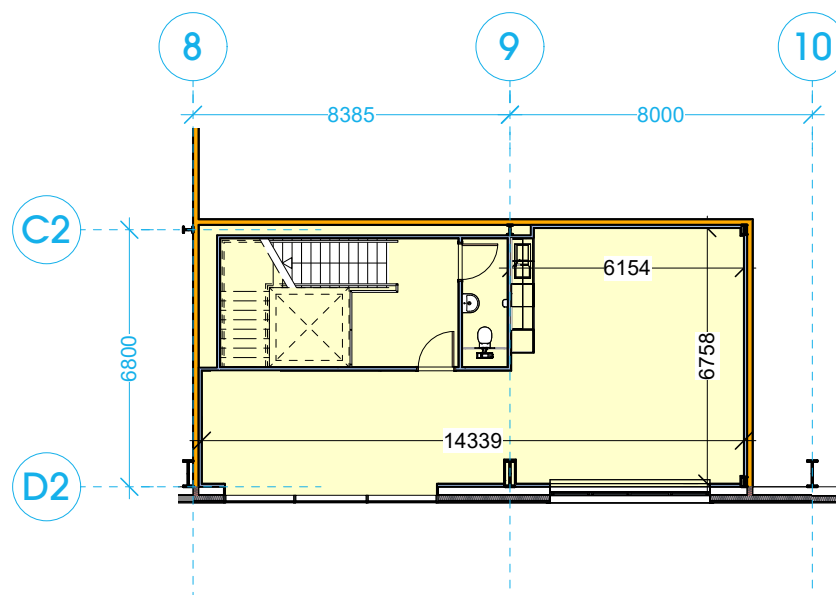

3 **UNIT 2 FIRST FLOOR PLAN**
Scale: 1:200

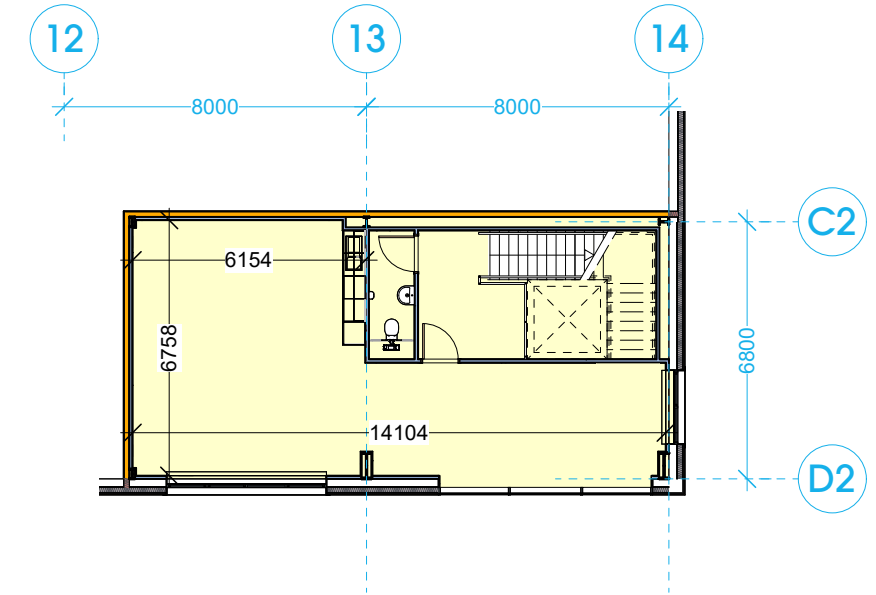

4 **UNIT 3 FIRST FLOOR PLAN**
Scale: 1:200



Rev.	Date	Description	Drawn
------	------	-------------	-------

htcarchitects

8 Britannia Street
Leeds
LS1 2JZ
T: 0113 244 3467
W: www.htcarchitects.co.uk
E: admin@htcarchitects.co.uk

client

TUNGSTEN
PROPERTIES

project
Observer Park, Reading

drawing title
Unit 1-3 Floor Plans

date May 2025
status Planning
scale 1:200 @ A2
drawn GS checked DW
job no. 3389 dwg no.P1-3 100 rev. B