




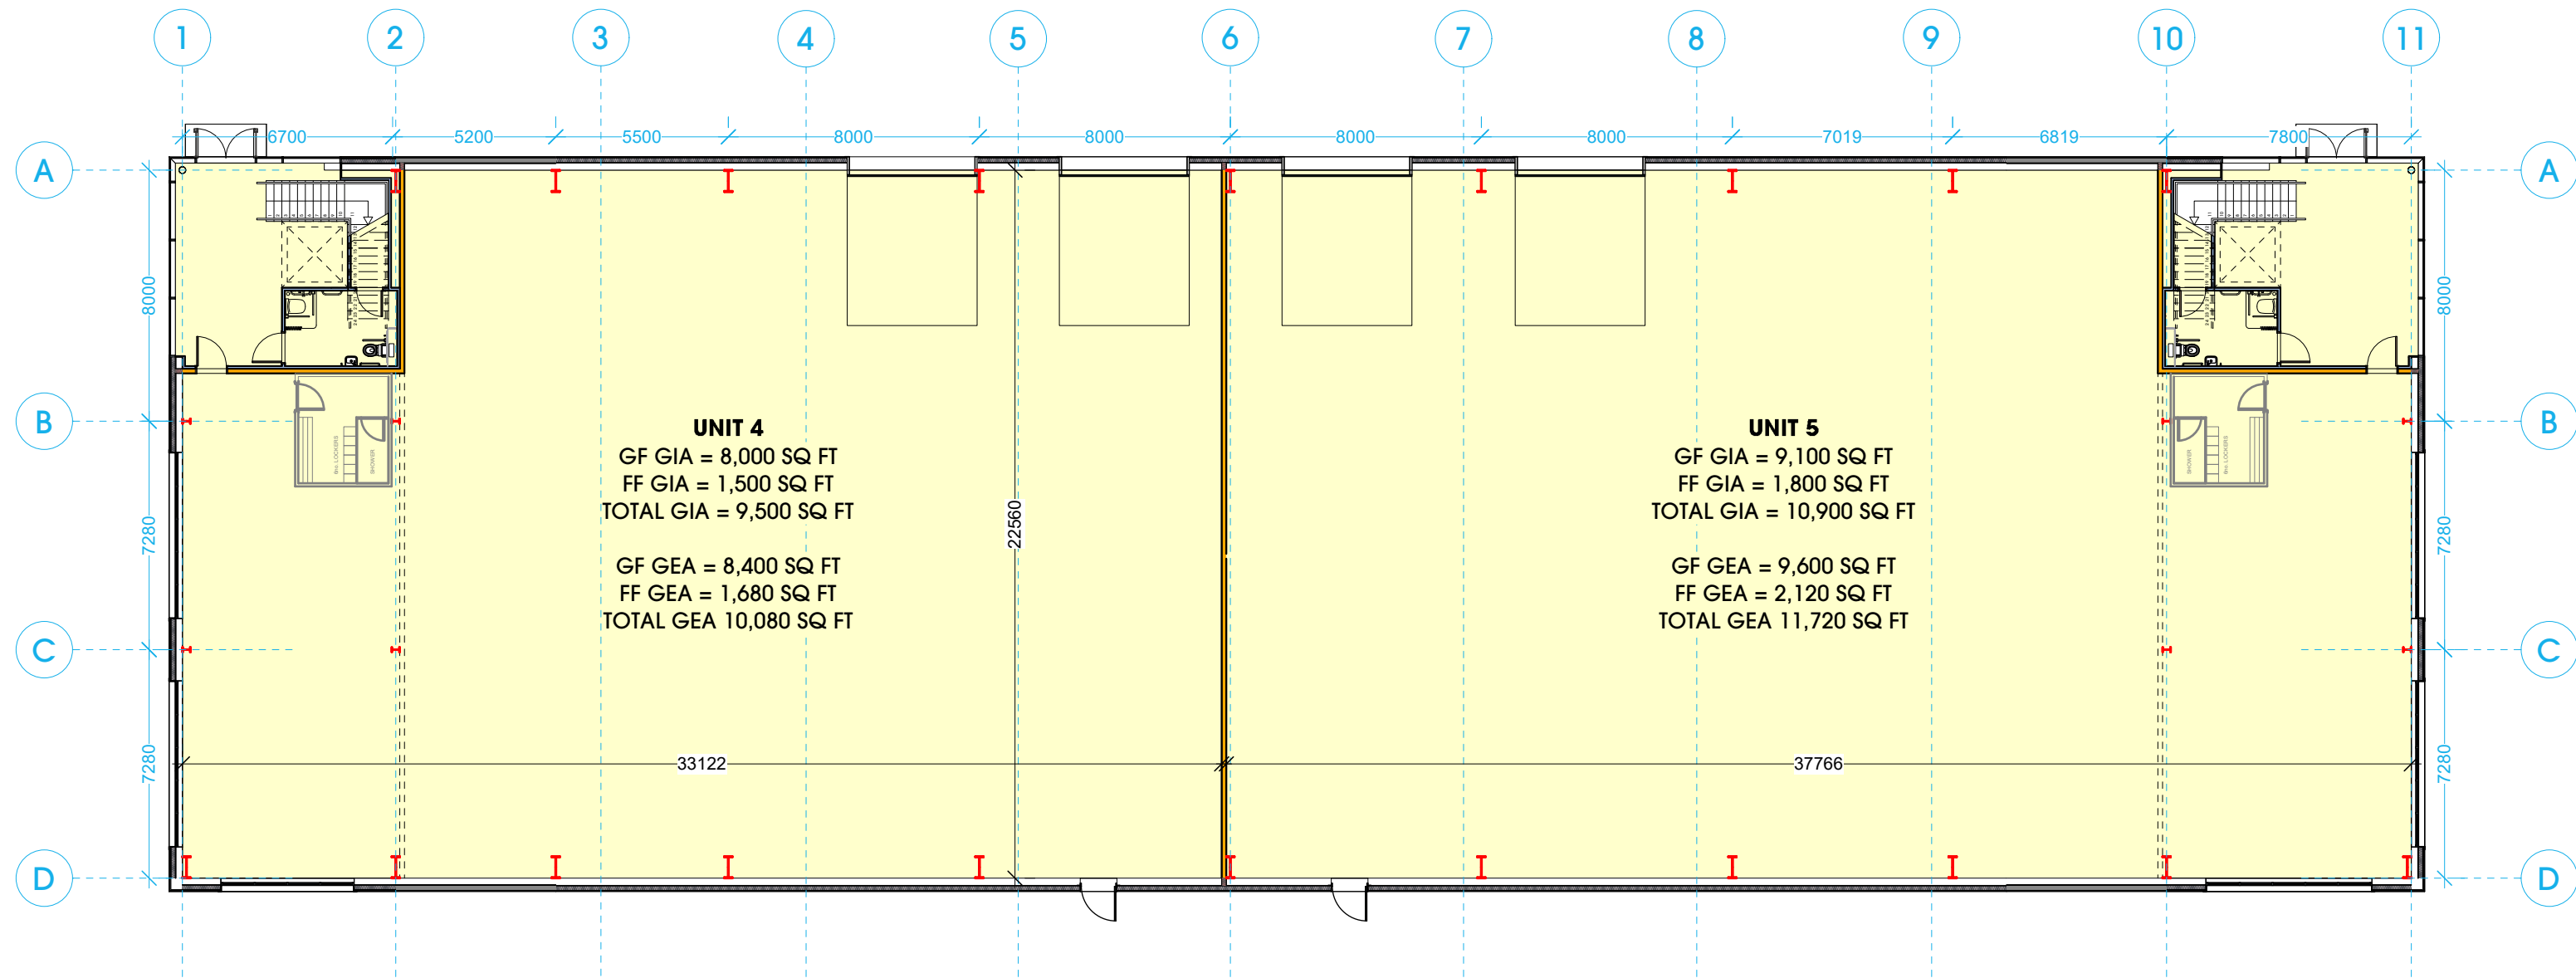

1 **UNIT 4-5 GROUND FLOOR PLANS**
Scale: 1:200

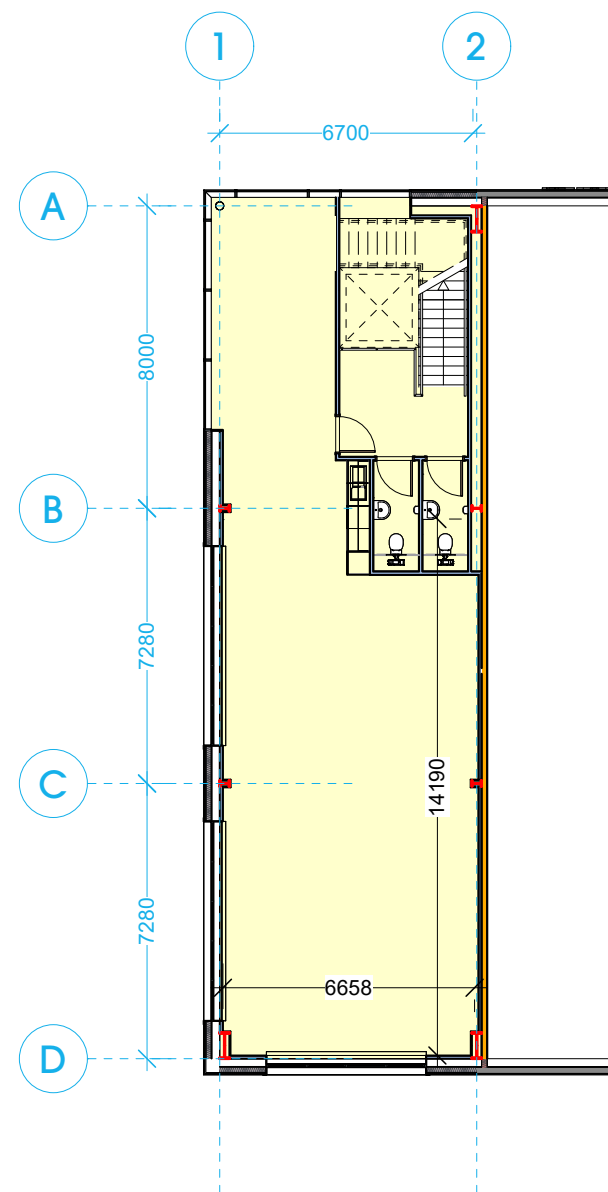

2 **UNIT 4 FIRST FLOOR PLAN**
Scale: 1:200

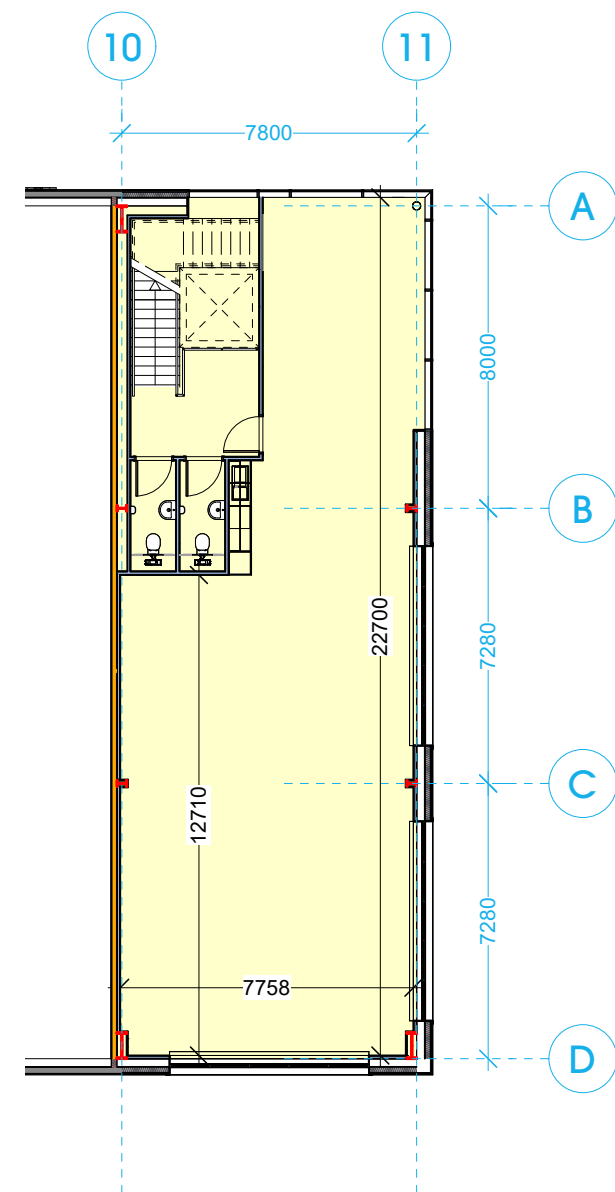

3 **UNIT 5 FIRST FLOOR PLAN**
Scale: 1:200



8	03/07/25	Revised to suit elevations	LA
A	16/05/25	Amended to client comments	GS
Rev.	Date	Description	Drawn

htcarchitects

8 Britannia Street
Leeds
LS1 2DZ
T: (0113) 244 3457
W: www.htcarchitects.co.uk
E: admin@htcarchitects.co.uk

client

TUNGSTEN
PROPERTIES

project
Observer Park, Reading

drawing title
Unit 4-5 Floor Plans

date May 2025
status Planning
scale 1:200 @ A2
drawn GS checked DW
job no. 3389 dwg no. P4-5 100 rev. B