


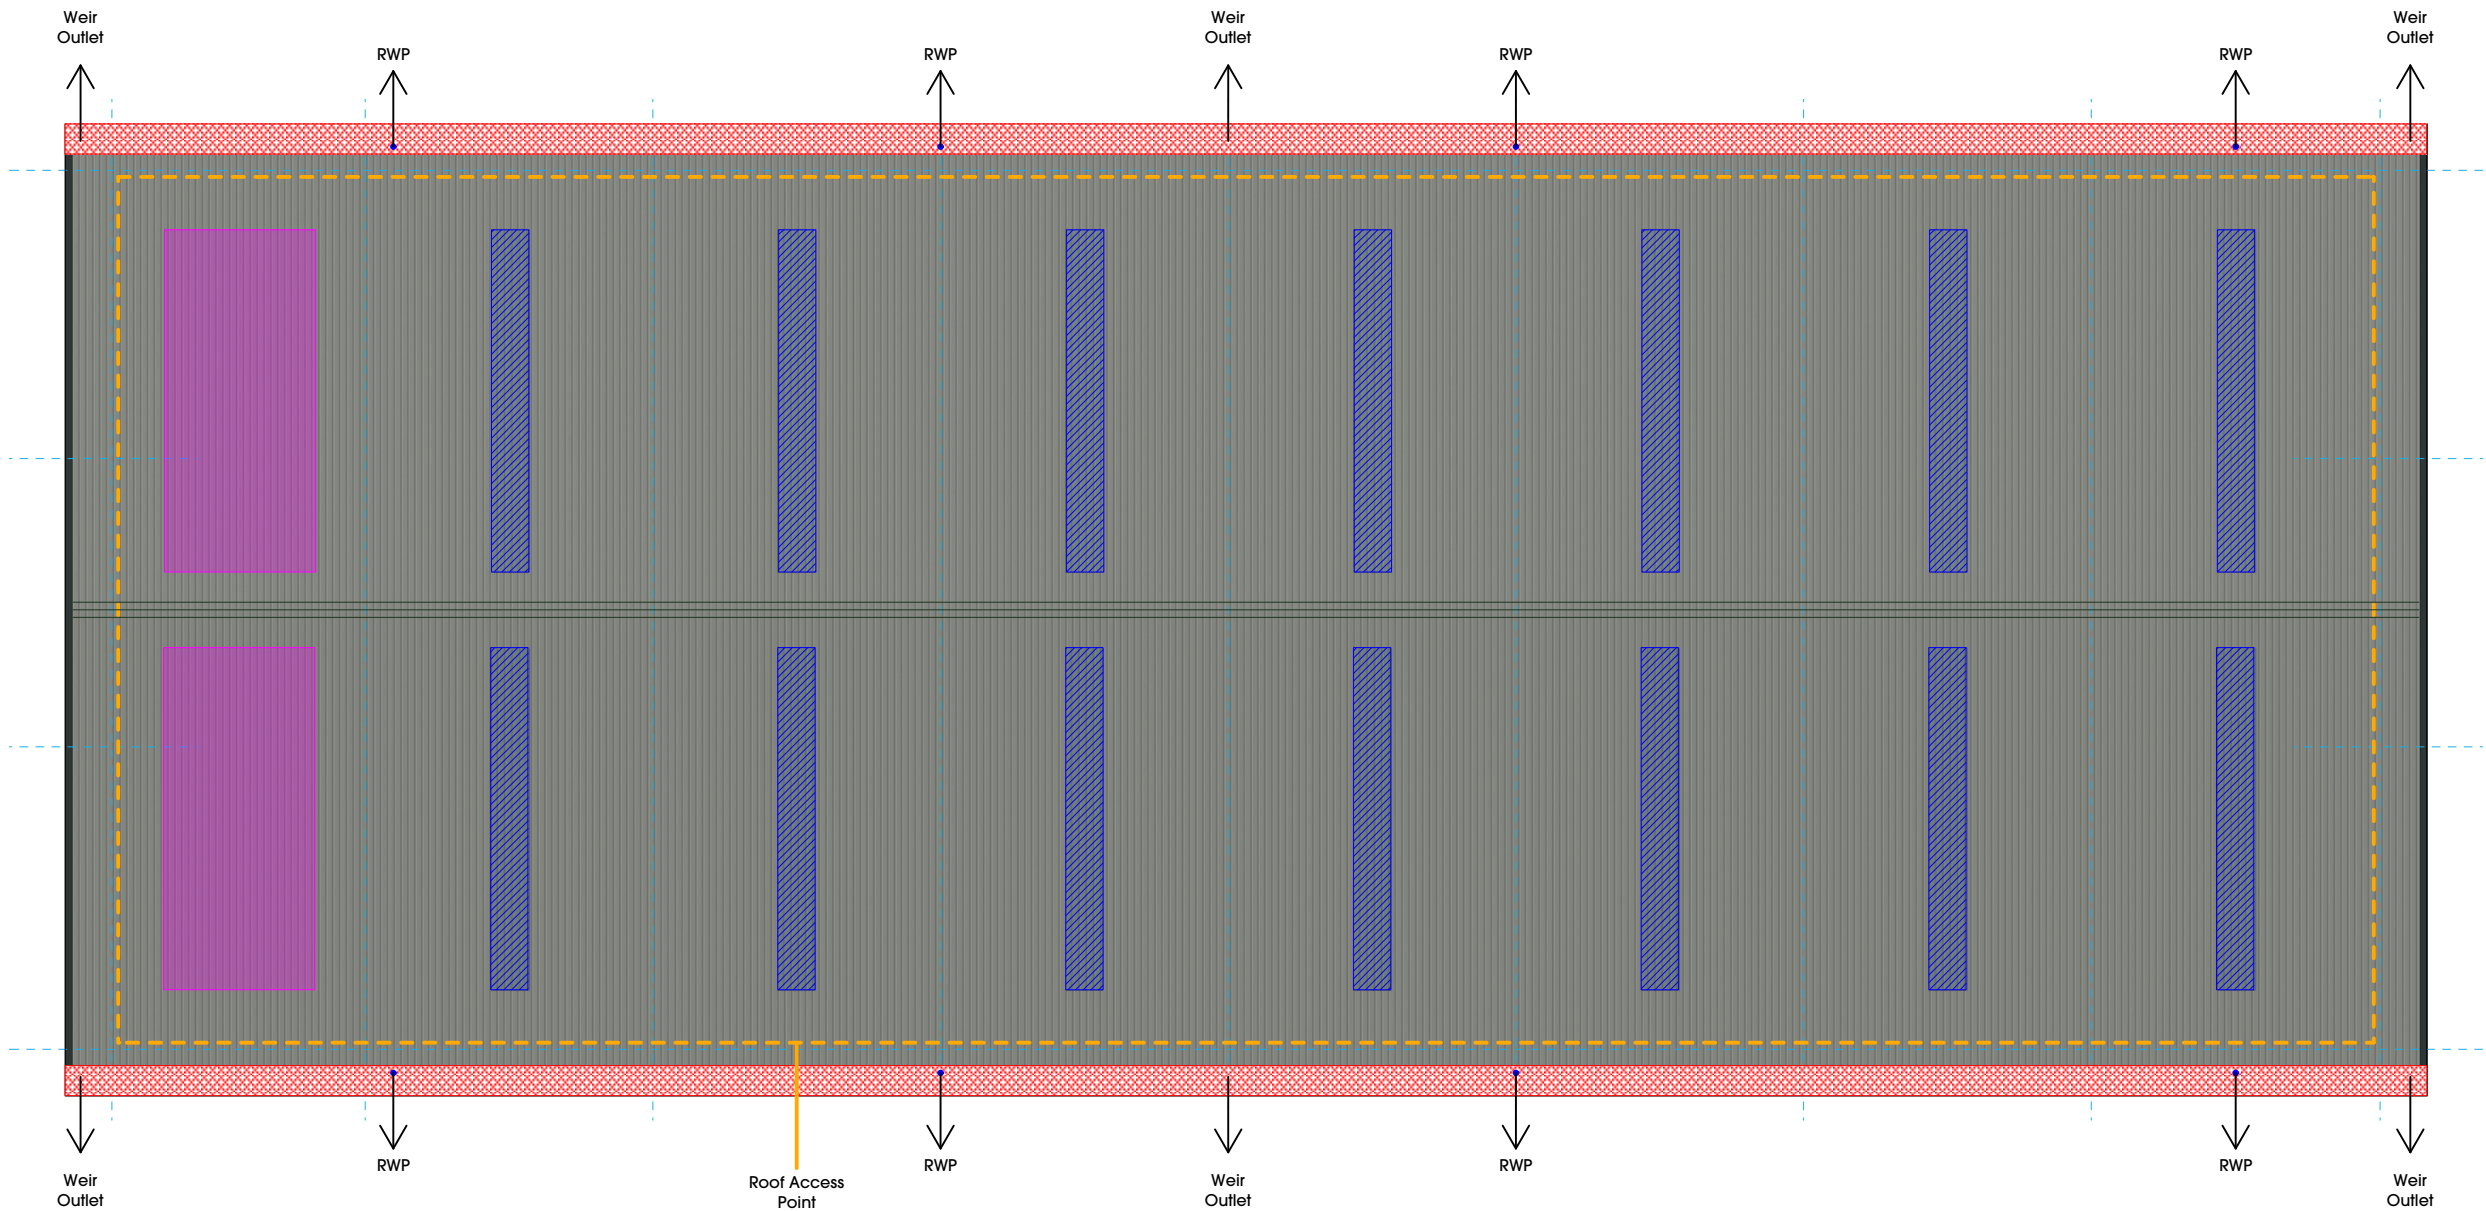

1 **UNIT 6 ROOF PLAN**
Scale: 1:200

NOTES

Built up roof. Colour - GOOSEWING GREY RAL 7038



Allowance for 10% GRP style rooflights.



Proprietary mansafe / Fall protection system to be installed as appropriate subject to PV installation requirements. If installed mansafe to be extended to provide safe access to all areas - details tbc.



Indicative pv zones. Requirement for pv panels and setting out tbc. Information required from specialist. Indicative locations highlighted on roof plan.

Roof to be drained via rainwater pipes - final location TBC



A	05/01/25	Revised to goose wing grey	LA
A	14/01/25	Revised to client comments	GS

htaarchitects

8 Billerica Street
Leeds
LS1 3DZ
T: 0113 244 3867
E: info@htaarchitects.co.uk

client

TUNGSTEN
PROPERTIES

project
Observer Park, Reading

drawing title
Unit 6 Roof Plan

date May 2025
status Planning
scale 1:200 @ A3
drawn GS checked DW
job no. 3389 dwg no. P6 110 rev. B