





Rear Elevation (S)



Side Elevation (E)

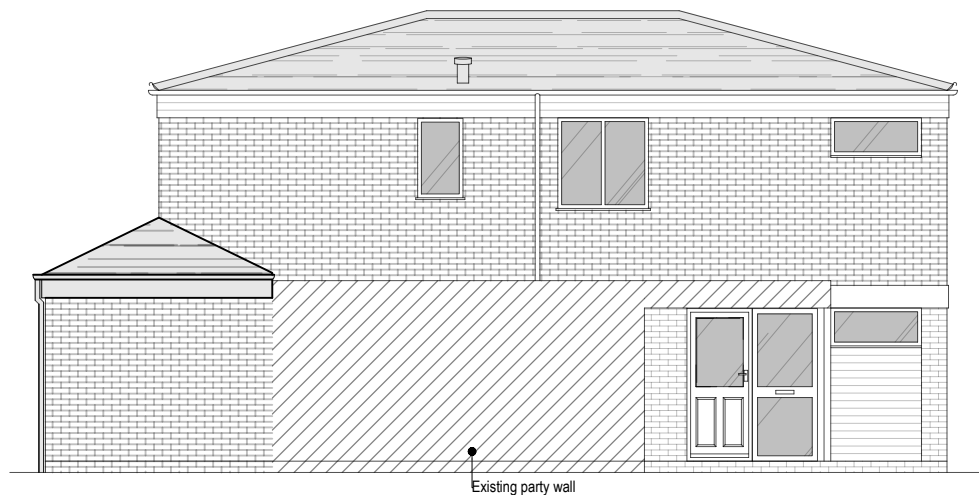

Front Elevation (N)

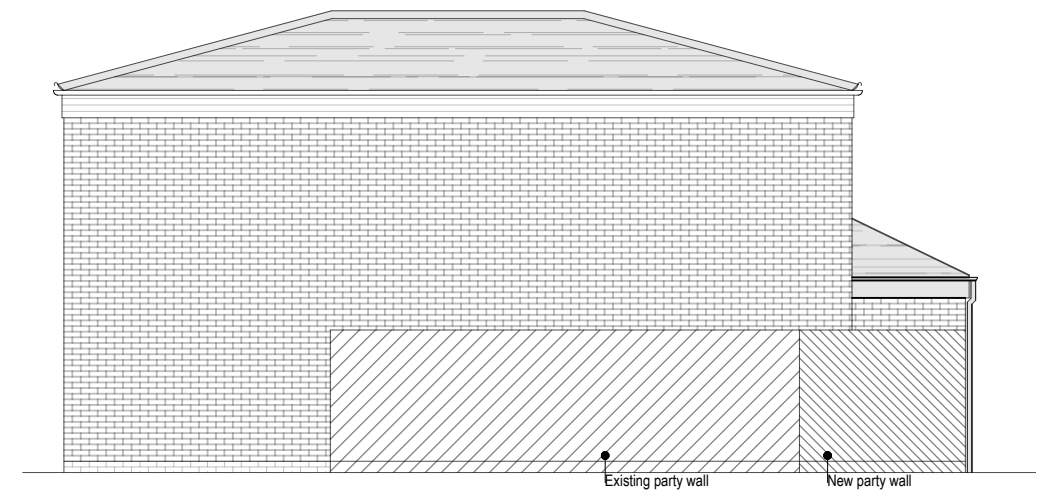


Side Elevation (W)



CLIENT Sorin Irinel Kosferenc
PROJECT 23 Heathermount Drive
RG45 6HJ
DRAWING Proposed Elevations
STATUS Planning

SCALE 1:100 @ A3
DRAWN TH **CHECKED** PH
NO 0029 - 004
DATE March 2025
REV A

 

THIS DRAWING MUST NOT BE SCALED UNLESS ISSUED FOR PLANNING PURPOSES.
ALL DIMENSIONS ARE TO BE VERIFIED PRIOR TO SETTING OUT, COMMENCING WORK,
OR PRODUCTION OF FABRICATION DRAWINGS. REPORT ANY DISCREPANCIES TO THE
SUPERVISING AGENT IMMEDIATELY. ©

A	Front elevation added. Single storey roof amended with hip ends.	30/04/25
REV	COMMENTS	DATE