



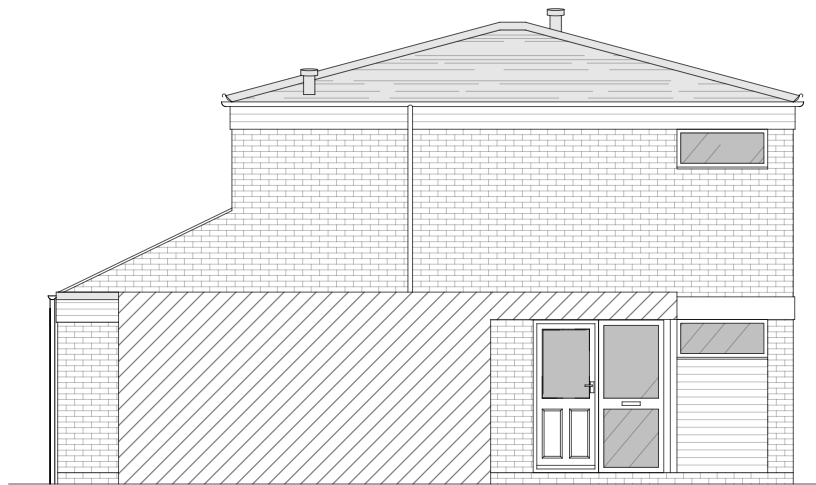

Side Elevation (E)




Rear Elevation (S)

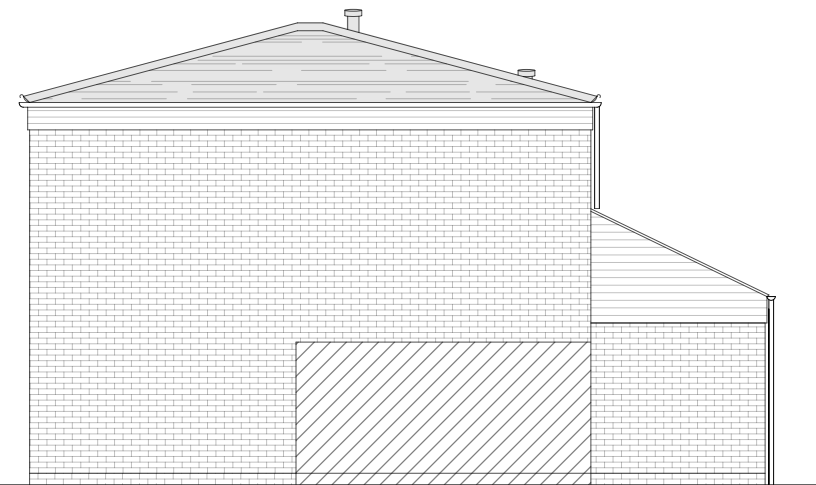


Side Elevation (W)



Front Elevation (N)

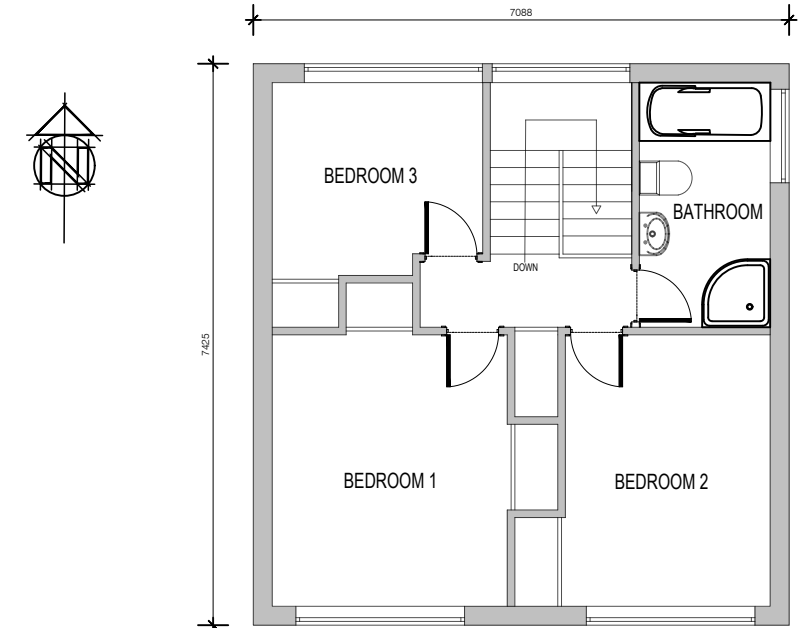


First Floor

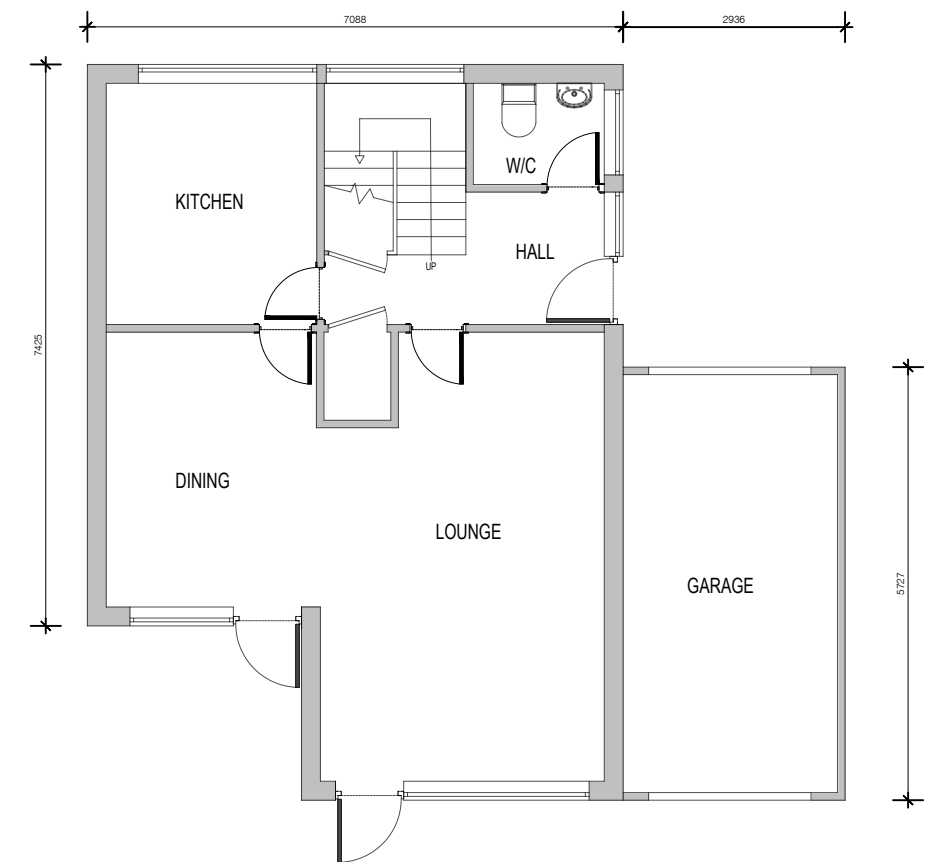

Ground Floor



CLIENT Sorin Irinel Kosferenc
PROJECT 23 Heathermount Drive
 RG45 6HJ
DRAWING Existing Plans and Elevations
STATUS Planning
SCALE 1:100 @ A3
DRAWN TH **CHECKED** PH
NO 0029 - 001
DATE March 2025
REV A

 

THIS DRAWING MUST NOT BE SCALED UNLESS ISSUED FOR PLANNING PURPOSES.
 ALL DIMENSIONS ARE TO BE VERIFIED PRIOR TO SETTING OUT, COMMENCING WORK,
 OR PRODUCTION OF FABRICATION DRAWINGS. REPORT ANY DISCREPANCIES TO THE
 SUPERVISING AGENT IMMEDIATELY. ©

A	Front elevation added.	30/04/25
REV	COMMENTS	DATE