



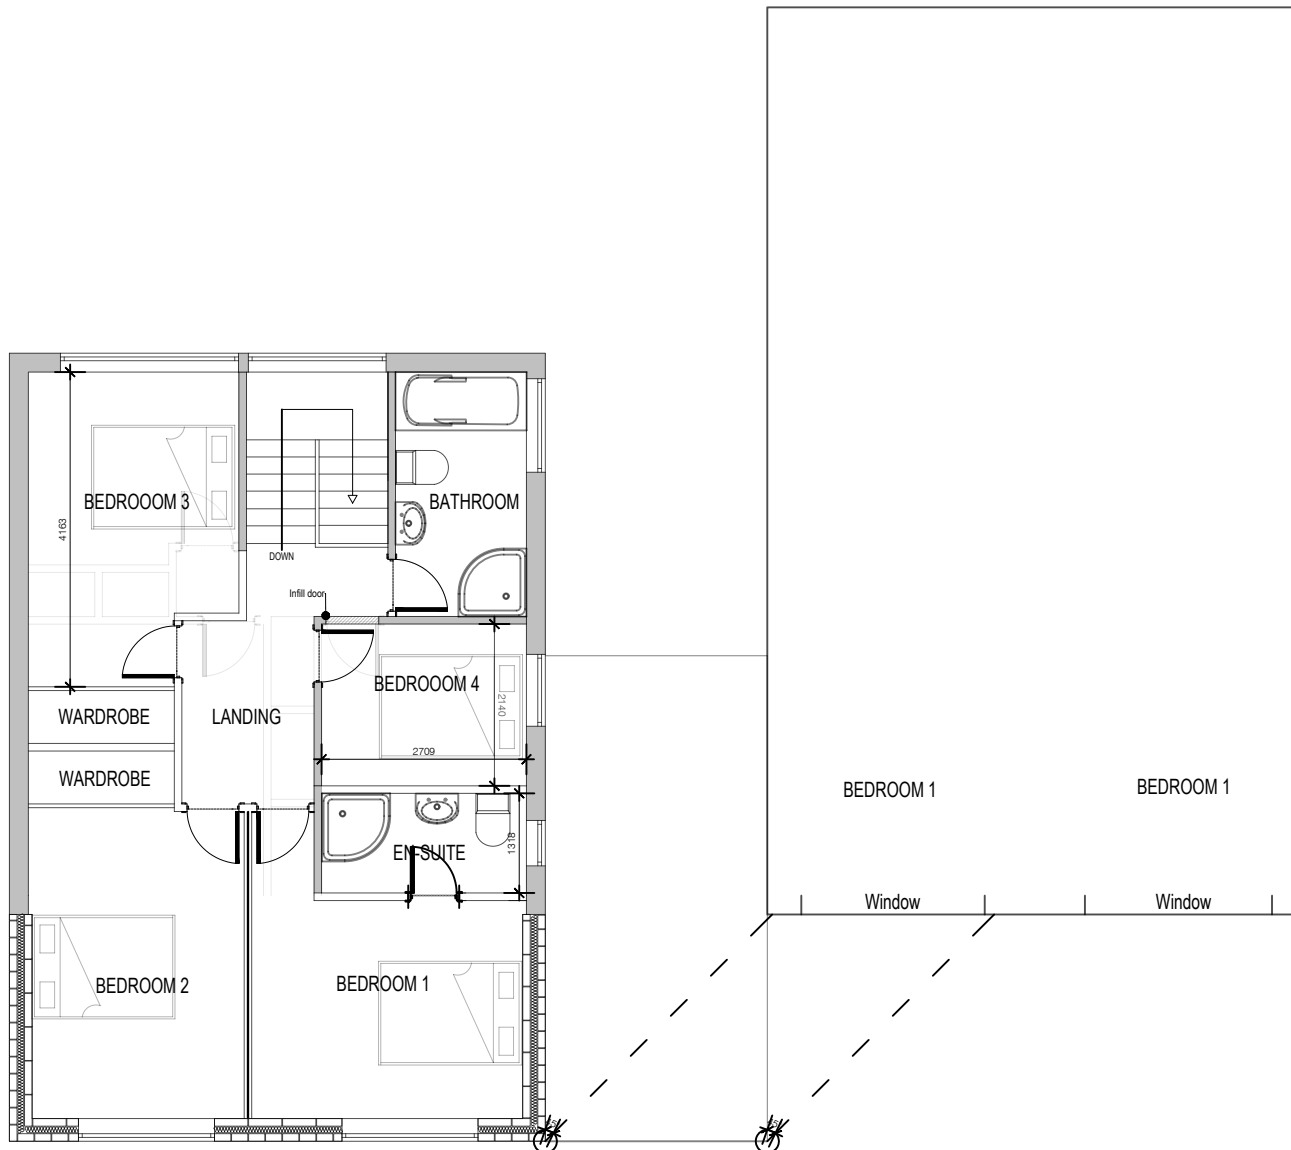

Ground Floor Plan

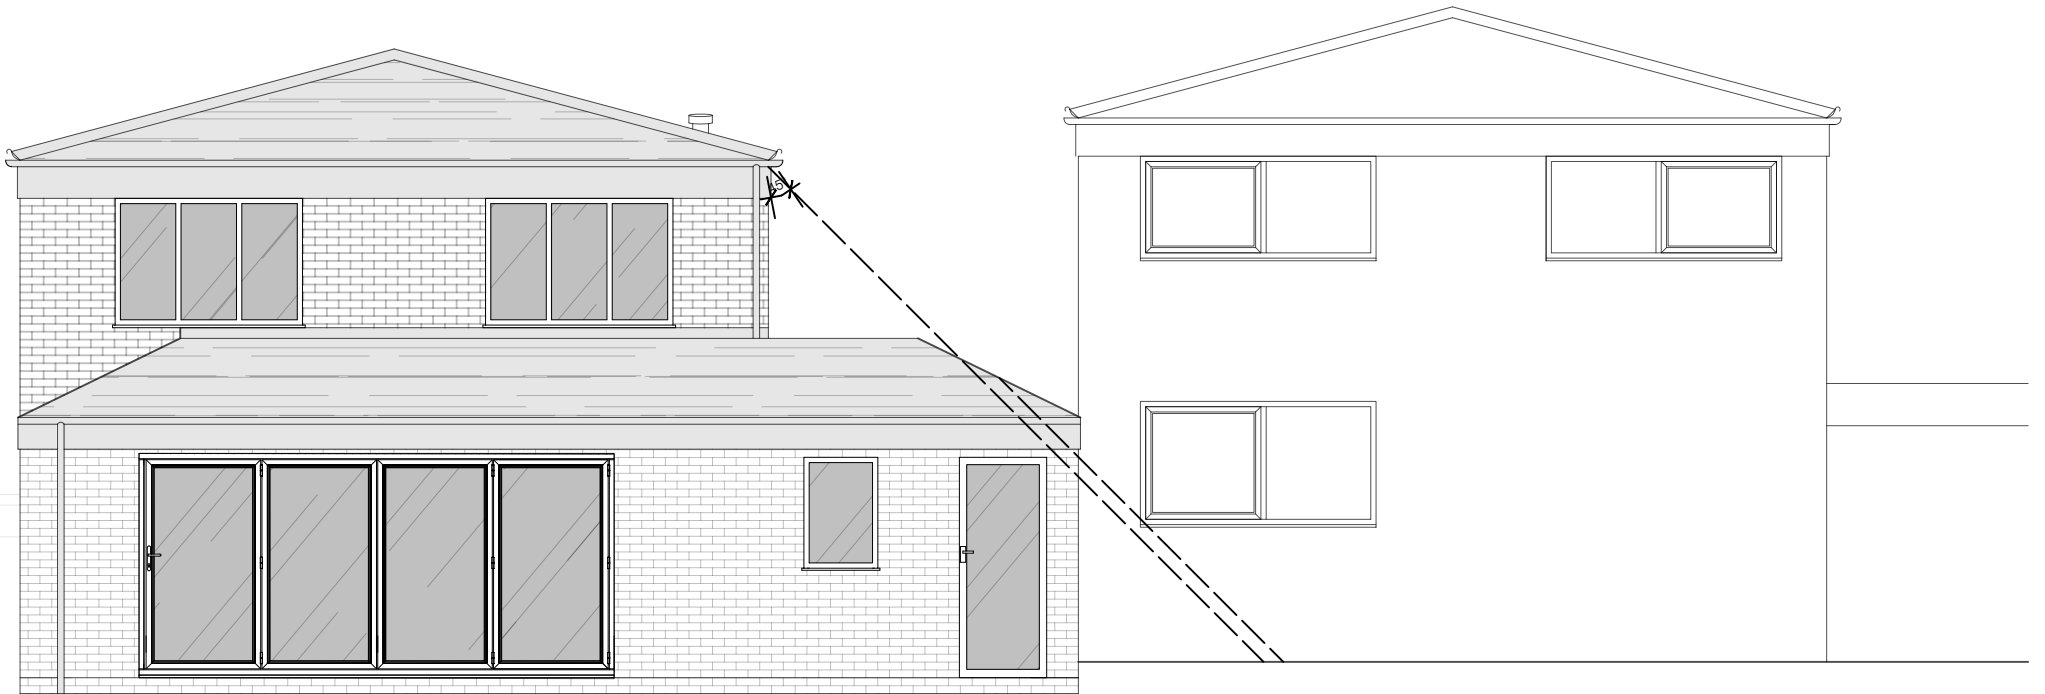

Rear Elevation (S)



CLIENT Sorin Irinel Kosferenc
PROJECT 23 Heathermount Drive
RG45 6HJ
DRAWING Loss of Light
STATUS Planning

SCALE 1:100 @ A3
DRAWN TH CHECKED PH
NO 0029 - 009
DATE April 2025
REV



REV	COMMENTS	DATE

THIS DRAWING MUST NOT BE SCALED UNLESS ISSUED FOR PLANNING PURPOSES.
ALL DIMENSIONS ARE TO BE VERIFIED PRIOR TO SETTING OUT, COMMENCING WORK,
OR PRODUCTION OF FABRICATION DRAWINGS. REPORT ANY DISCREPANCIES TO THE
SUPERVISING AGENT IMMEDIATELY. ©