




1

North-East Elevation

Existing Frontage

SCALE 1:100

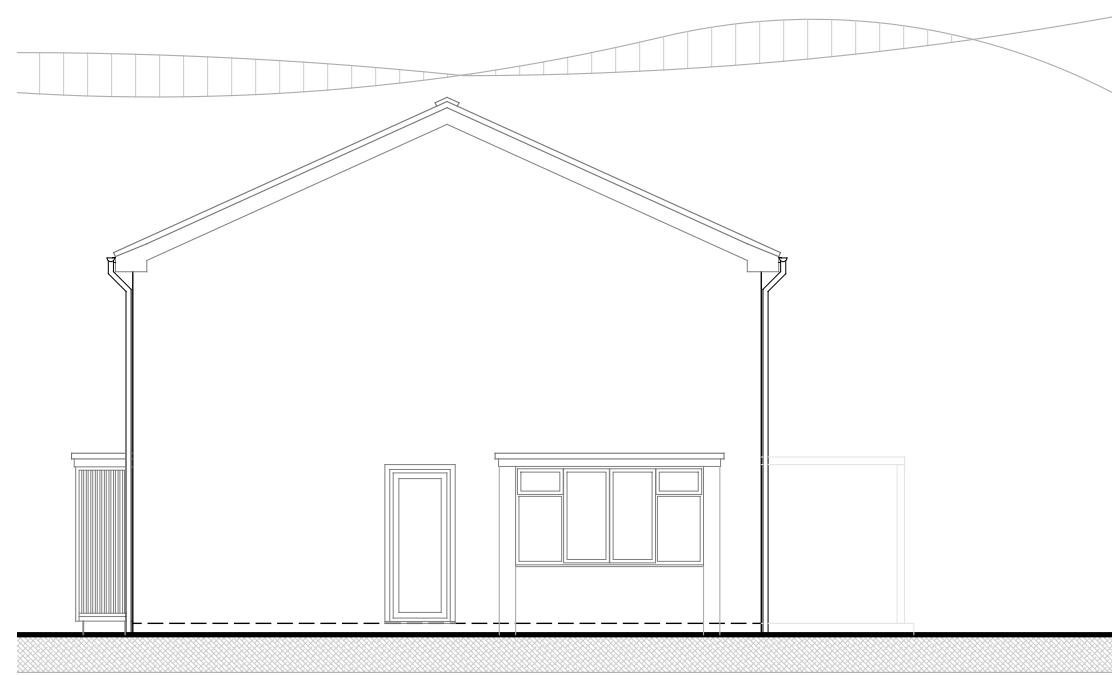


2

North-West Elevation

Existing Side

SCALE 1:100

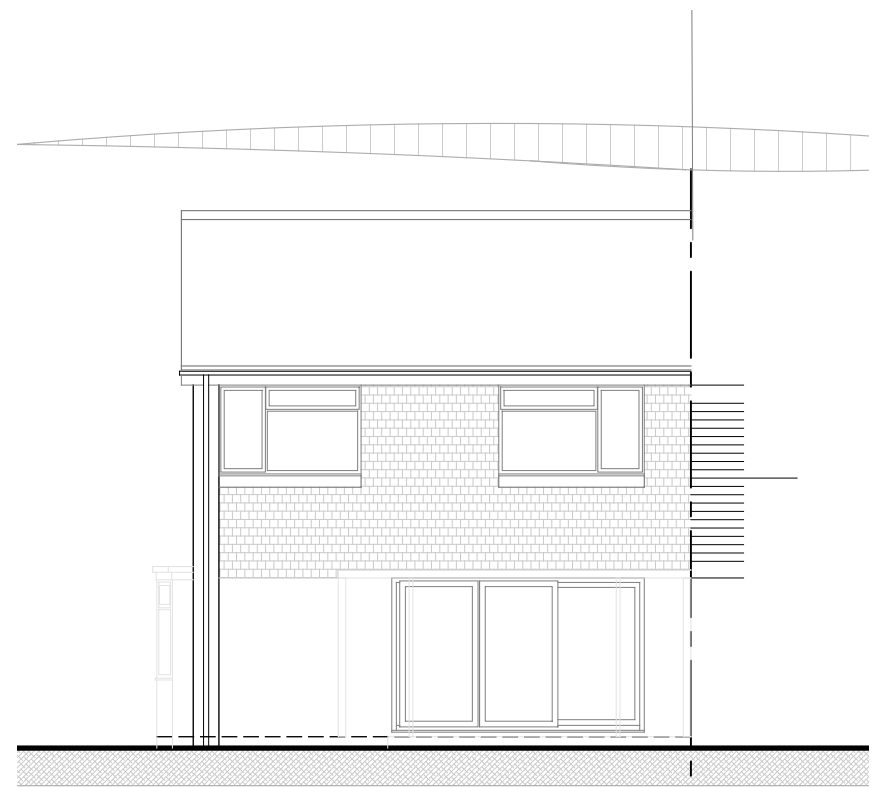


3

South-West Elevation

Existing Rear

SCALE 1:100

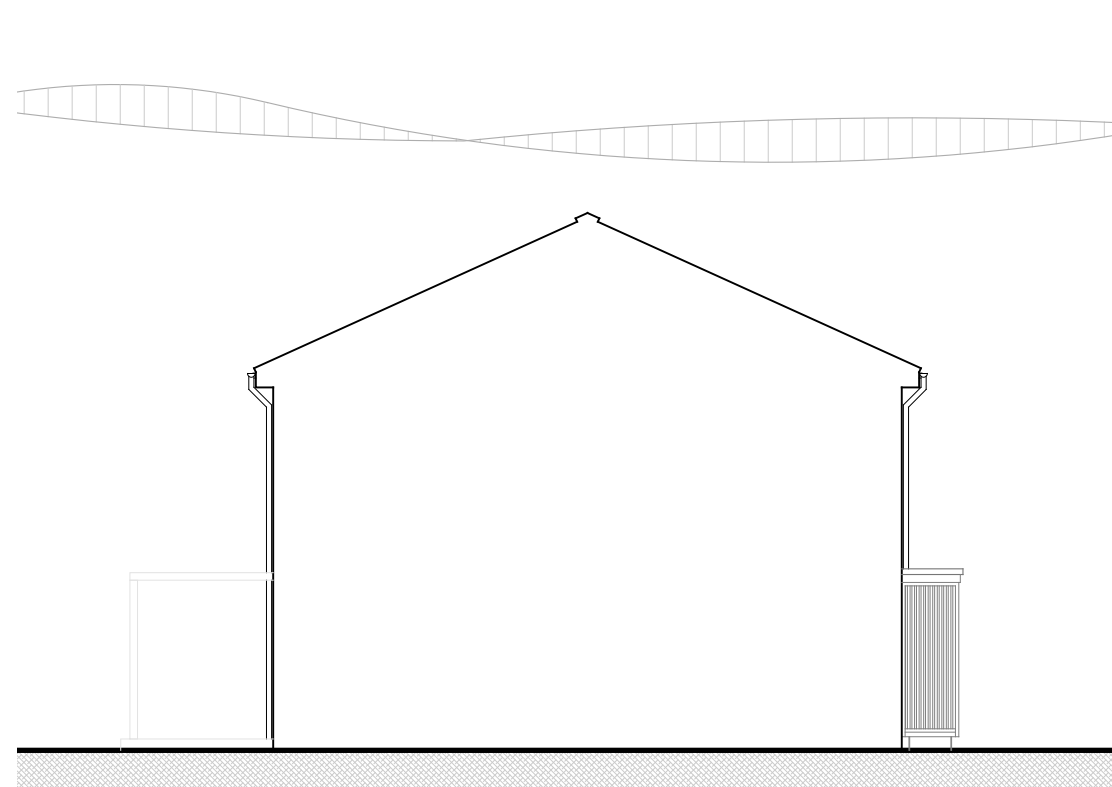

4

South-East Elevation

Existing Adjoining

SCALE 1:100

This drawing has been prepared without the benefit of a measured building survey or topographic information.

012345m

PLANNING

Project

47 Enstone Road, Woodley,
Reading RG5 4QU

Drawing Title

Existing Elevations

Date

01.08.2024

Scale

As Noted@A3

Drawn by

SJ

Project No

180

Drawing No

004

Revision

-