


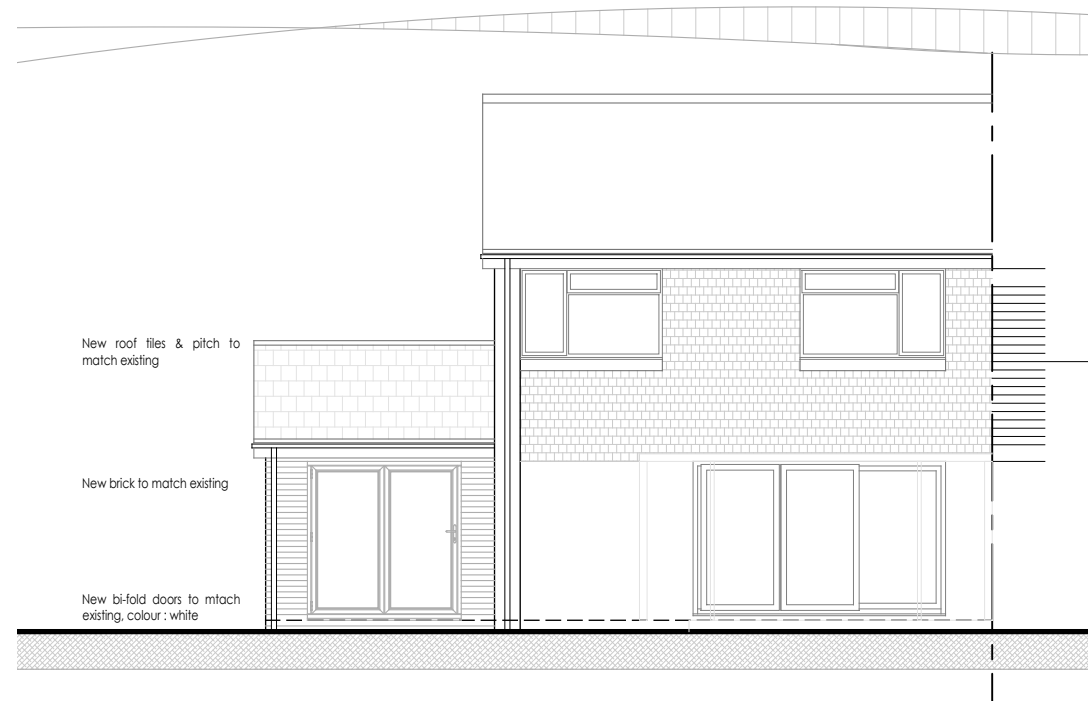


1

South-West Elevation

Proposed Rear

SCALE 1:100

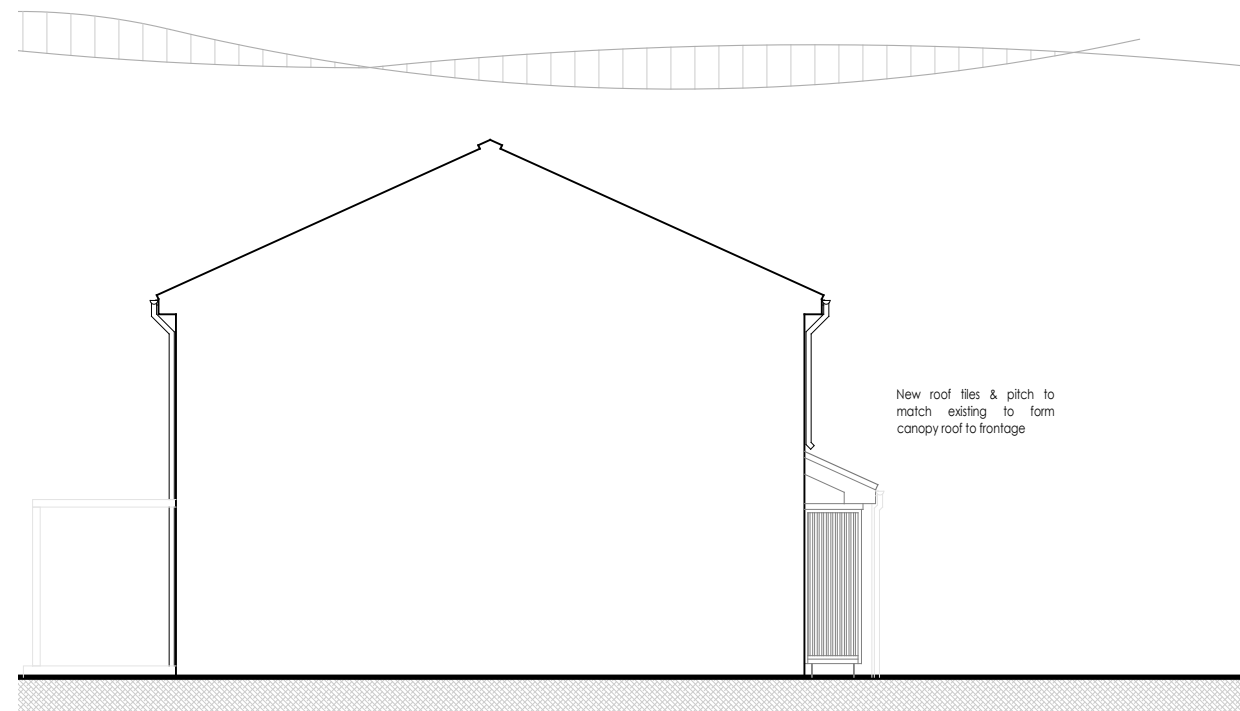

2

South-East Elevation

Proposed Adjoining

SCALE 1:100

This drawing has been prepared without the benefit of a measured building survey or topographic information.



PLANNING

Project		
47 Enstone Road, Woodley, Reading RG5 4QU		
Drawing Title		
Proposed Elevations		
Date	Scale	Drawn by
01.08.2024	As Noted@A3	SJ
Project No	Drawing No	Revision
180	008	-