



Existing Elevations

Notes

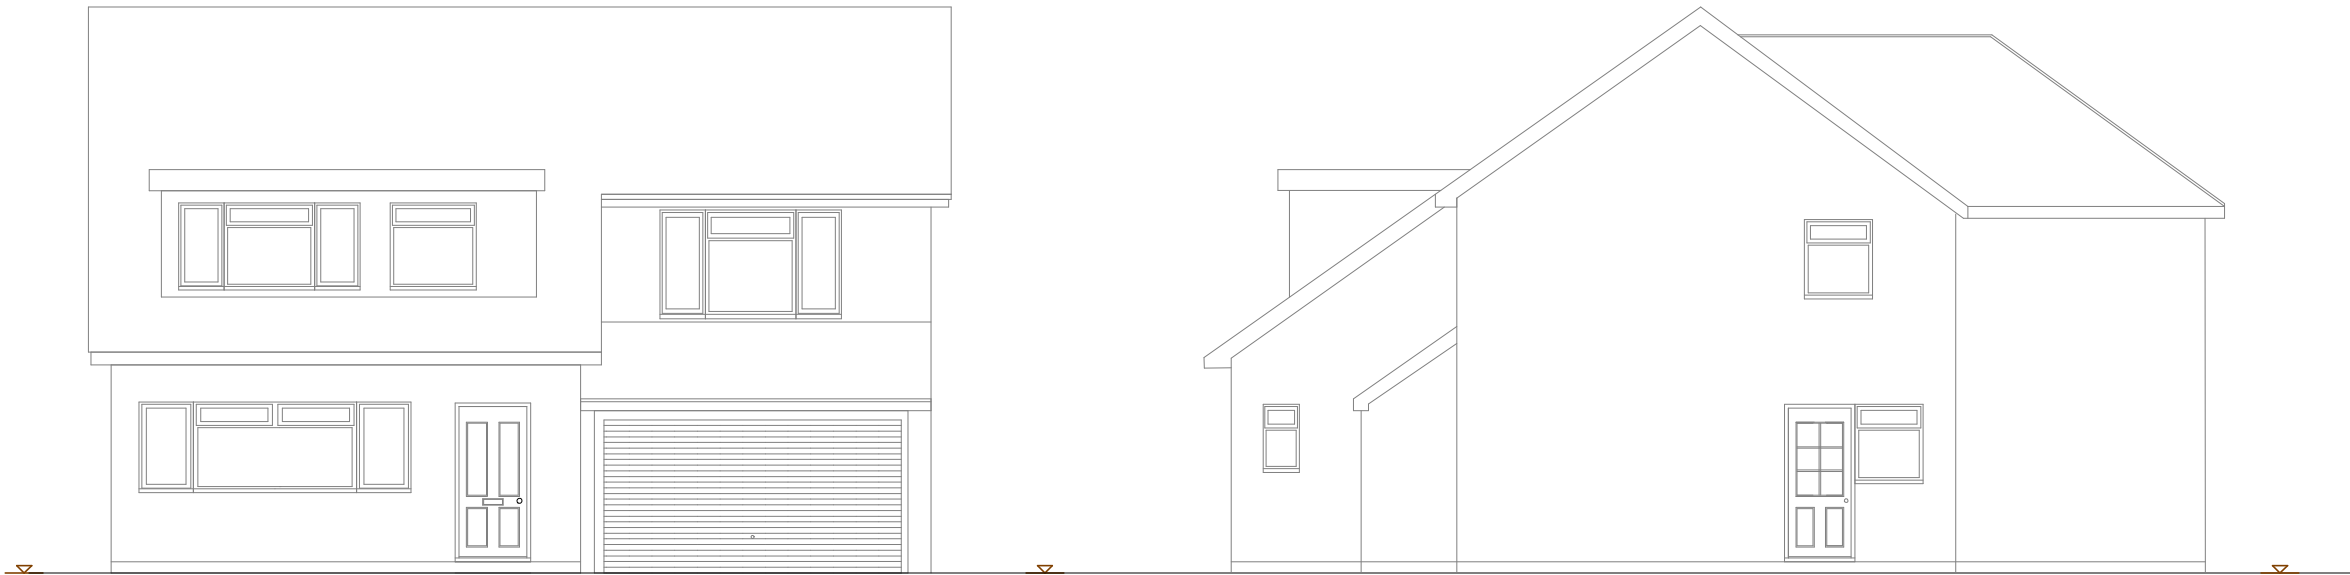

Front Elevation


Side Elevation

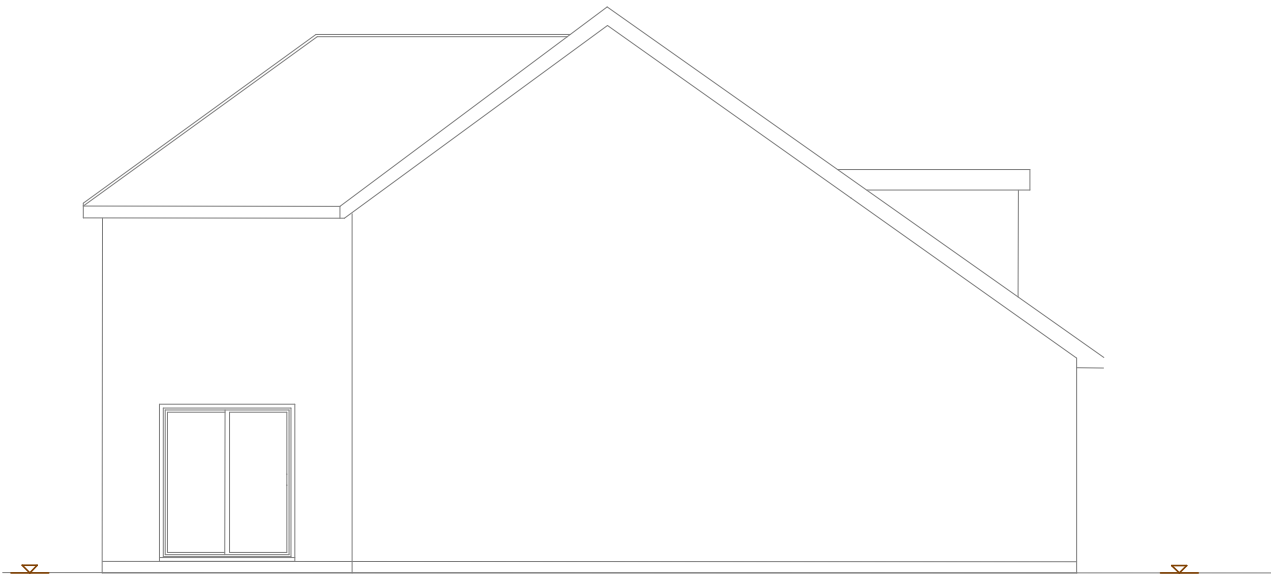

Side Elevation

There is no change to the rear elevation

Page Size - A3  
1: 100 @ A3

 

Cantley Design

Cantley Design

Project  
Garage Conversion  
1 Southlands Close  
Wokingham  
RG40 2HW


Drawing Title  
Existing Elevations  
Client

Mrs S. Sormaz

Drawing No.  
01/07/2024/RDO/nco/EE

|           |            |
|-----------|------------|
| Date      | Scale      |
| July 2024 | 1:100      |
| Drawn by  | Checked by |
| Bob Owles | NCO        |

Page Size - A3

 

Cantley Drawing Services  
20 Cantley Crescent  
Wokingham  
RG41 1NX  
0781 803 2212