



Proposed Elevations

Notes

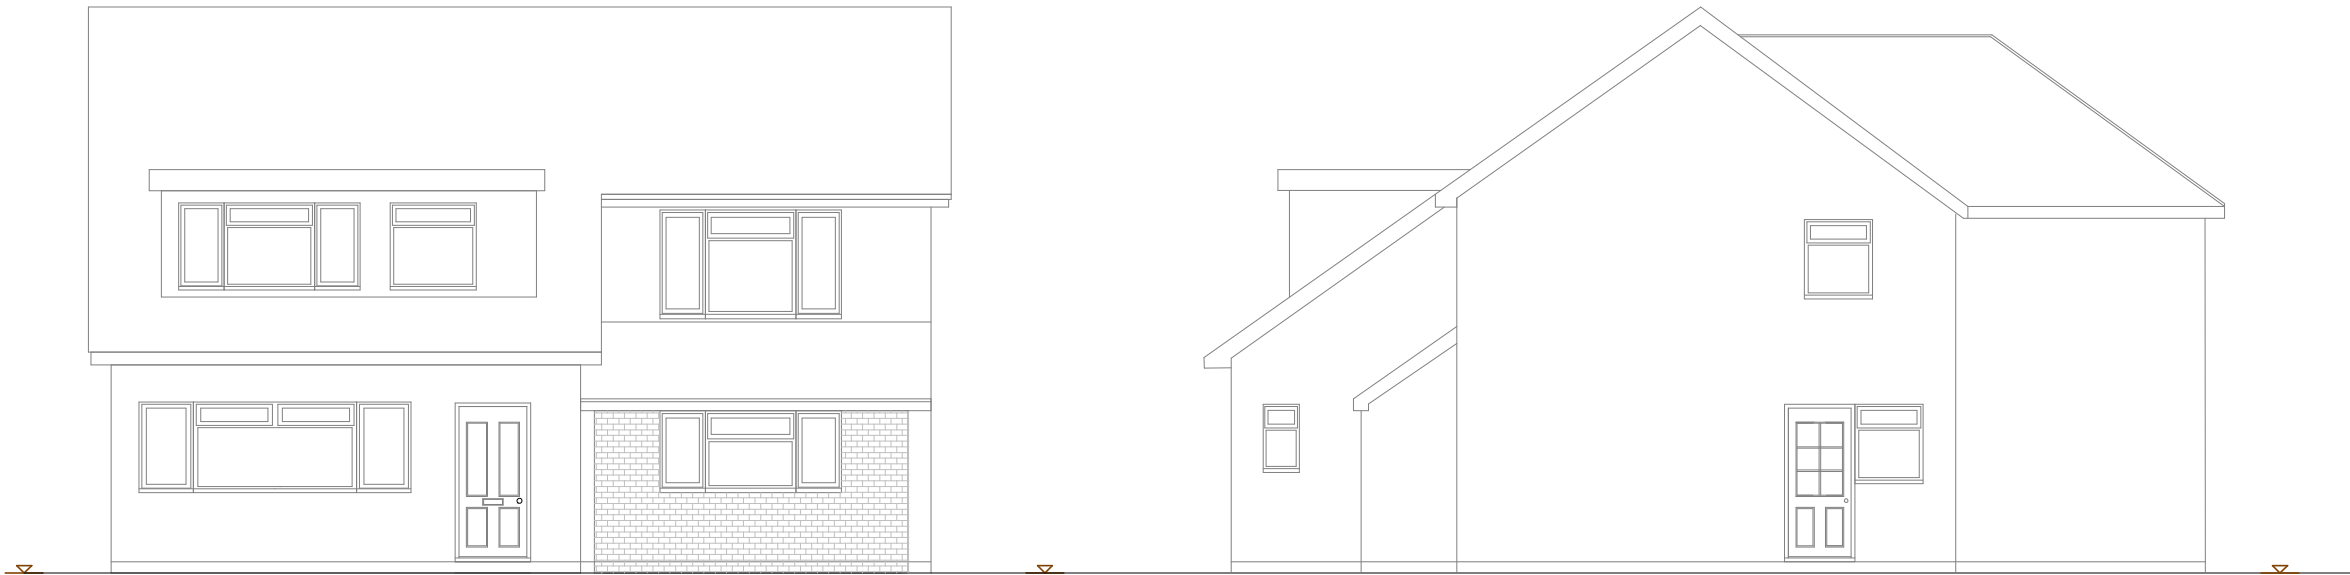

Front Elevation


Side Elevation

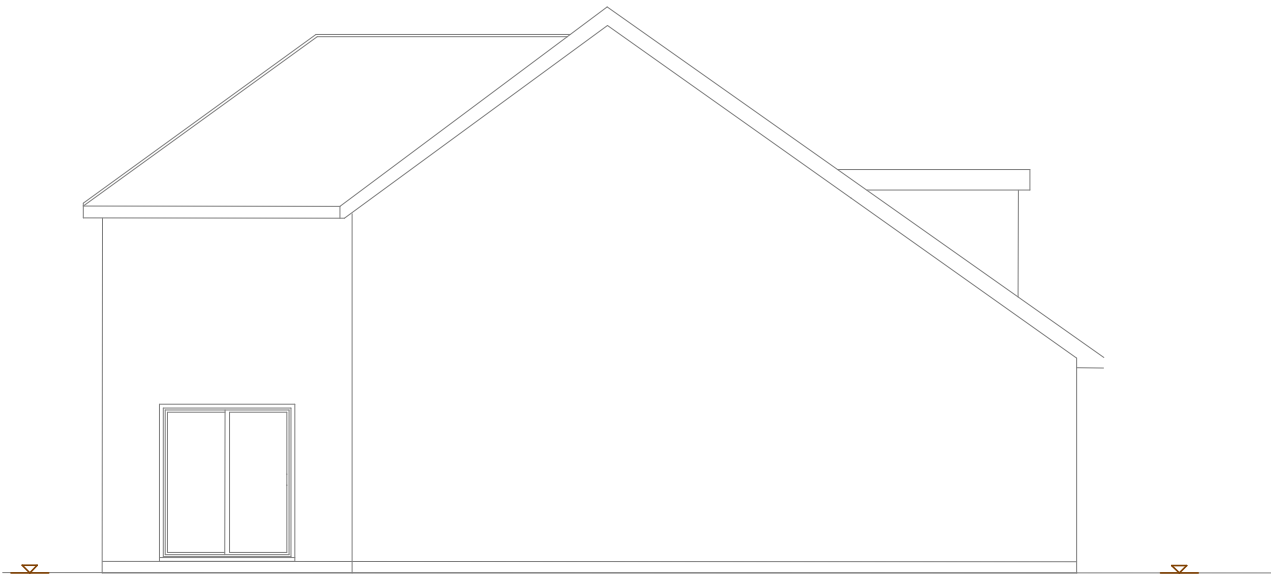

Side Elevation

There is no change to the rear elevation

Page Size - A3
1: 100 @ A3

 

Cantley Design

Cantley Design

Project
Garage Conversion
1 Southlands Close
Wokingham
RG40 2HW


Drawing Title
Proposed Elevations
Client

Mrs S. Sormaz

Drawing No.
01/07/2024/RDO/nco/PE

Date	Scale
July 2024	1:100
Drawn by	Checked by
Bob Owles	NCO

Page Size - A3

 

Cantley Drawing Services
20 Cantley Crescent
Wokingham
RG41 1NX
0781 803 2212