


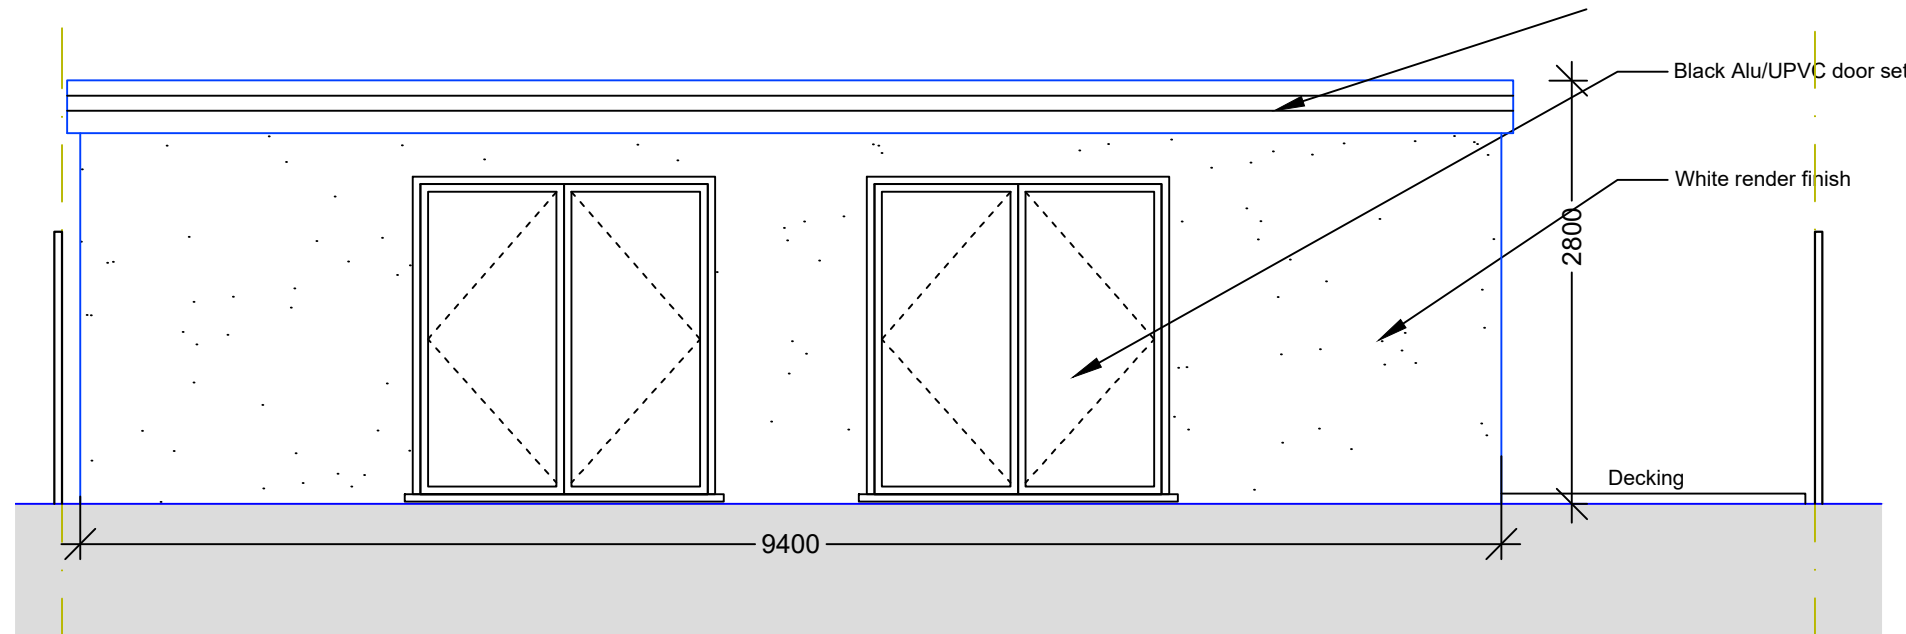


 


○ Front Elevation
1:50

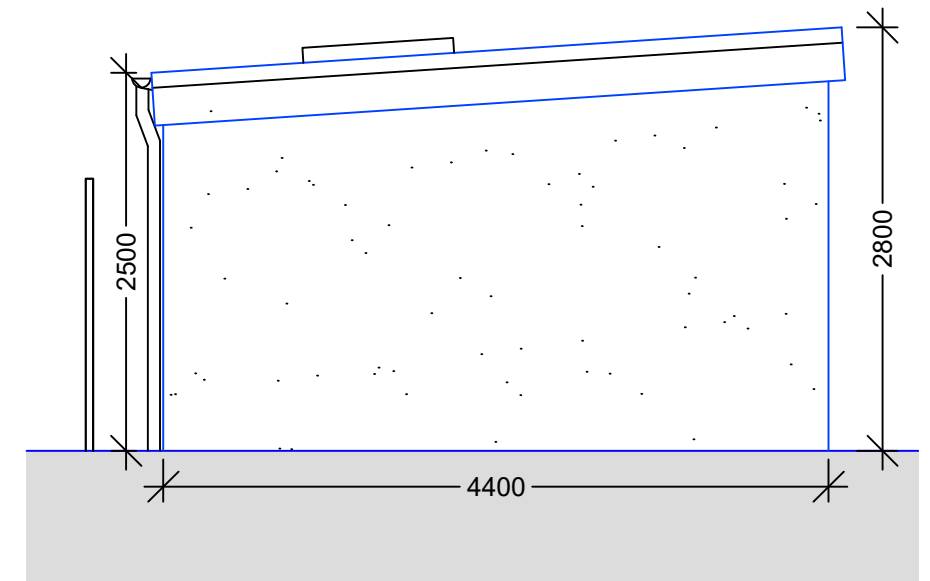

○ Side Elevation 1
1:50

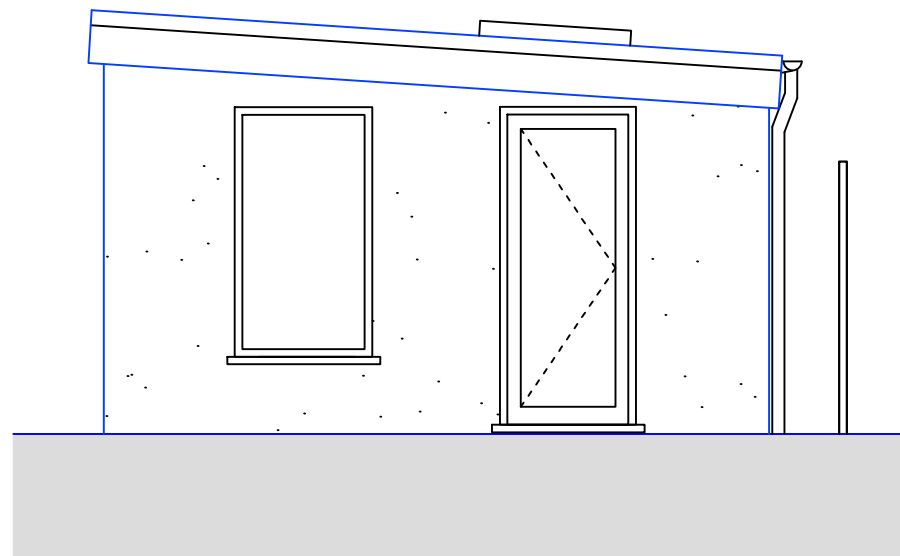

○ Side Elevation 2
1:50

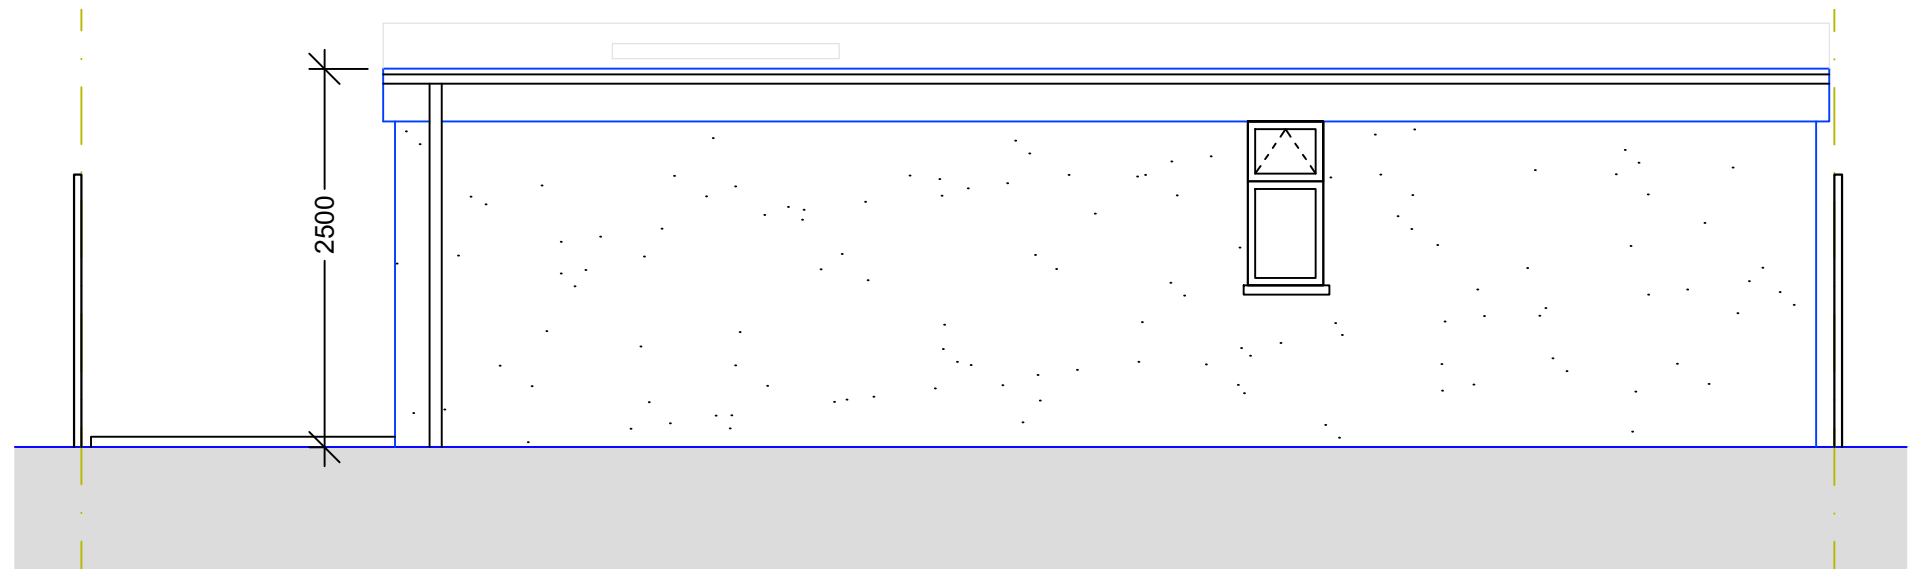

○ Rear Elevation
1:50

	14.03.25	BJS			
Revision	Date	Drawn	Designer	Checked	Approved

Project Address:
4 Rowan Drive
Crowthorne
RG45 6RZ

Client:
Mr and Mrs Edwards

PROPOSED

Drawing Number:
2428-PL-102

Scales:
1:50 © A3

Rev. No.
—

OAKMAN
ARCHITECTURE.

© Address:
7 Denham Way,
Denham
UB9 5AX

© Mob : 07787197752
E mail : benjamin@oakmanltd.com