


Existing Plan


Notes

1: 50 @ A1

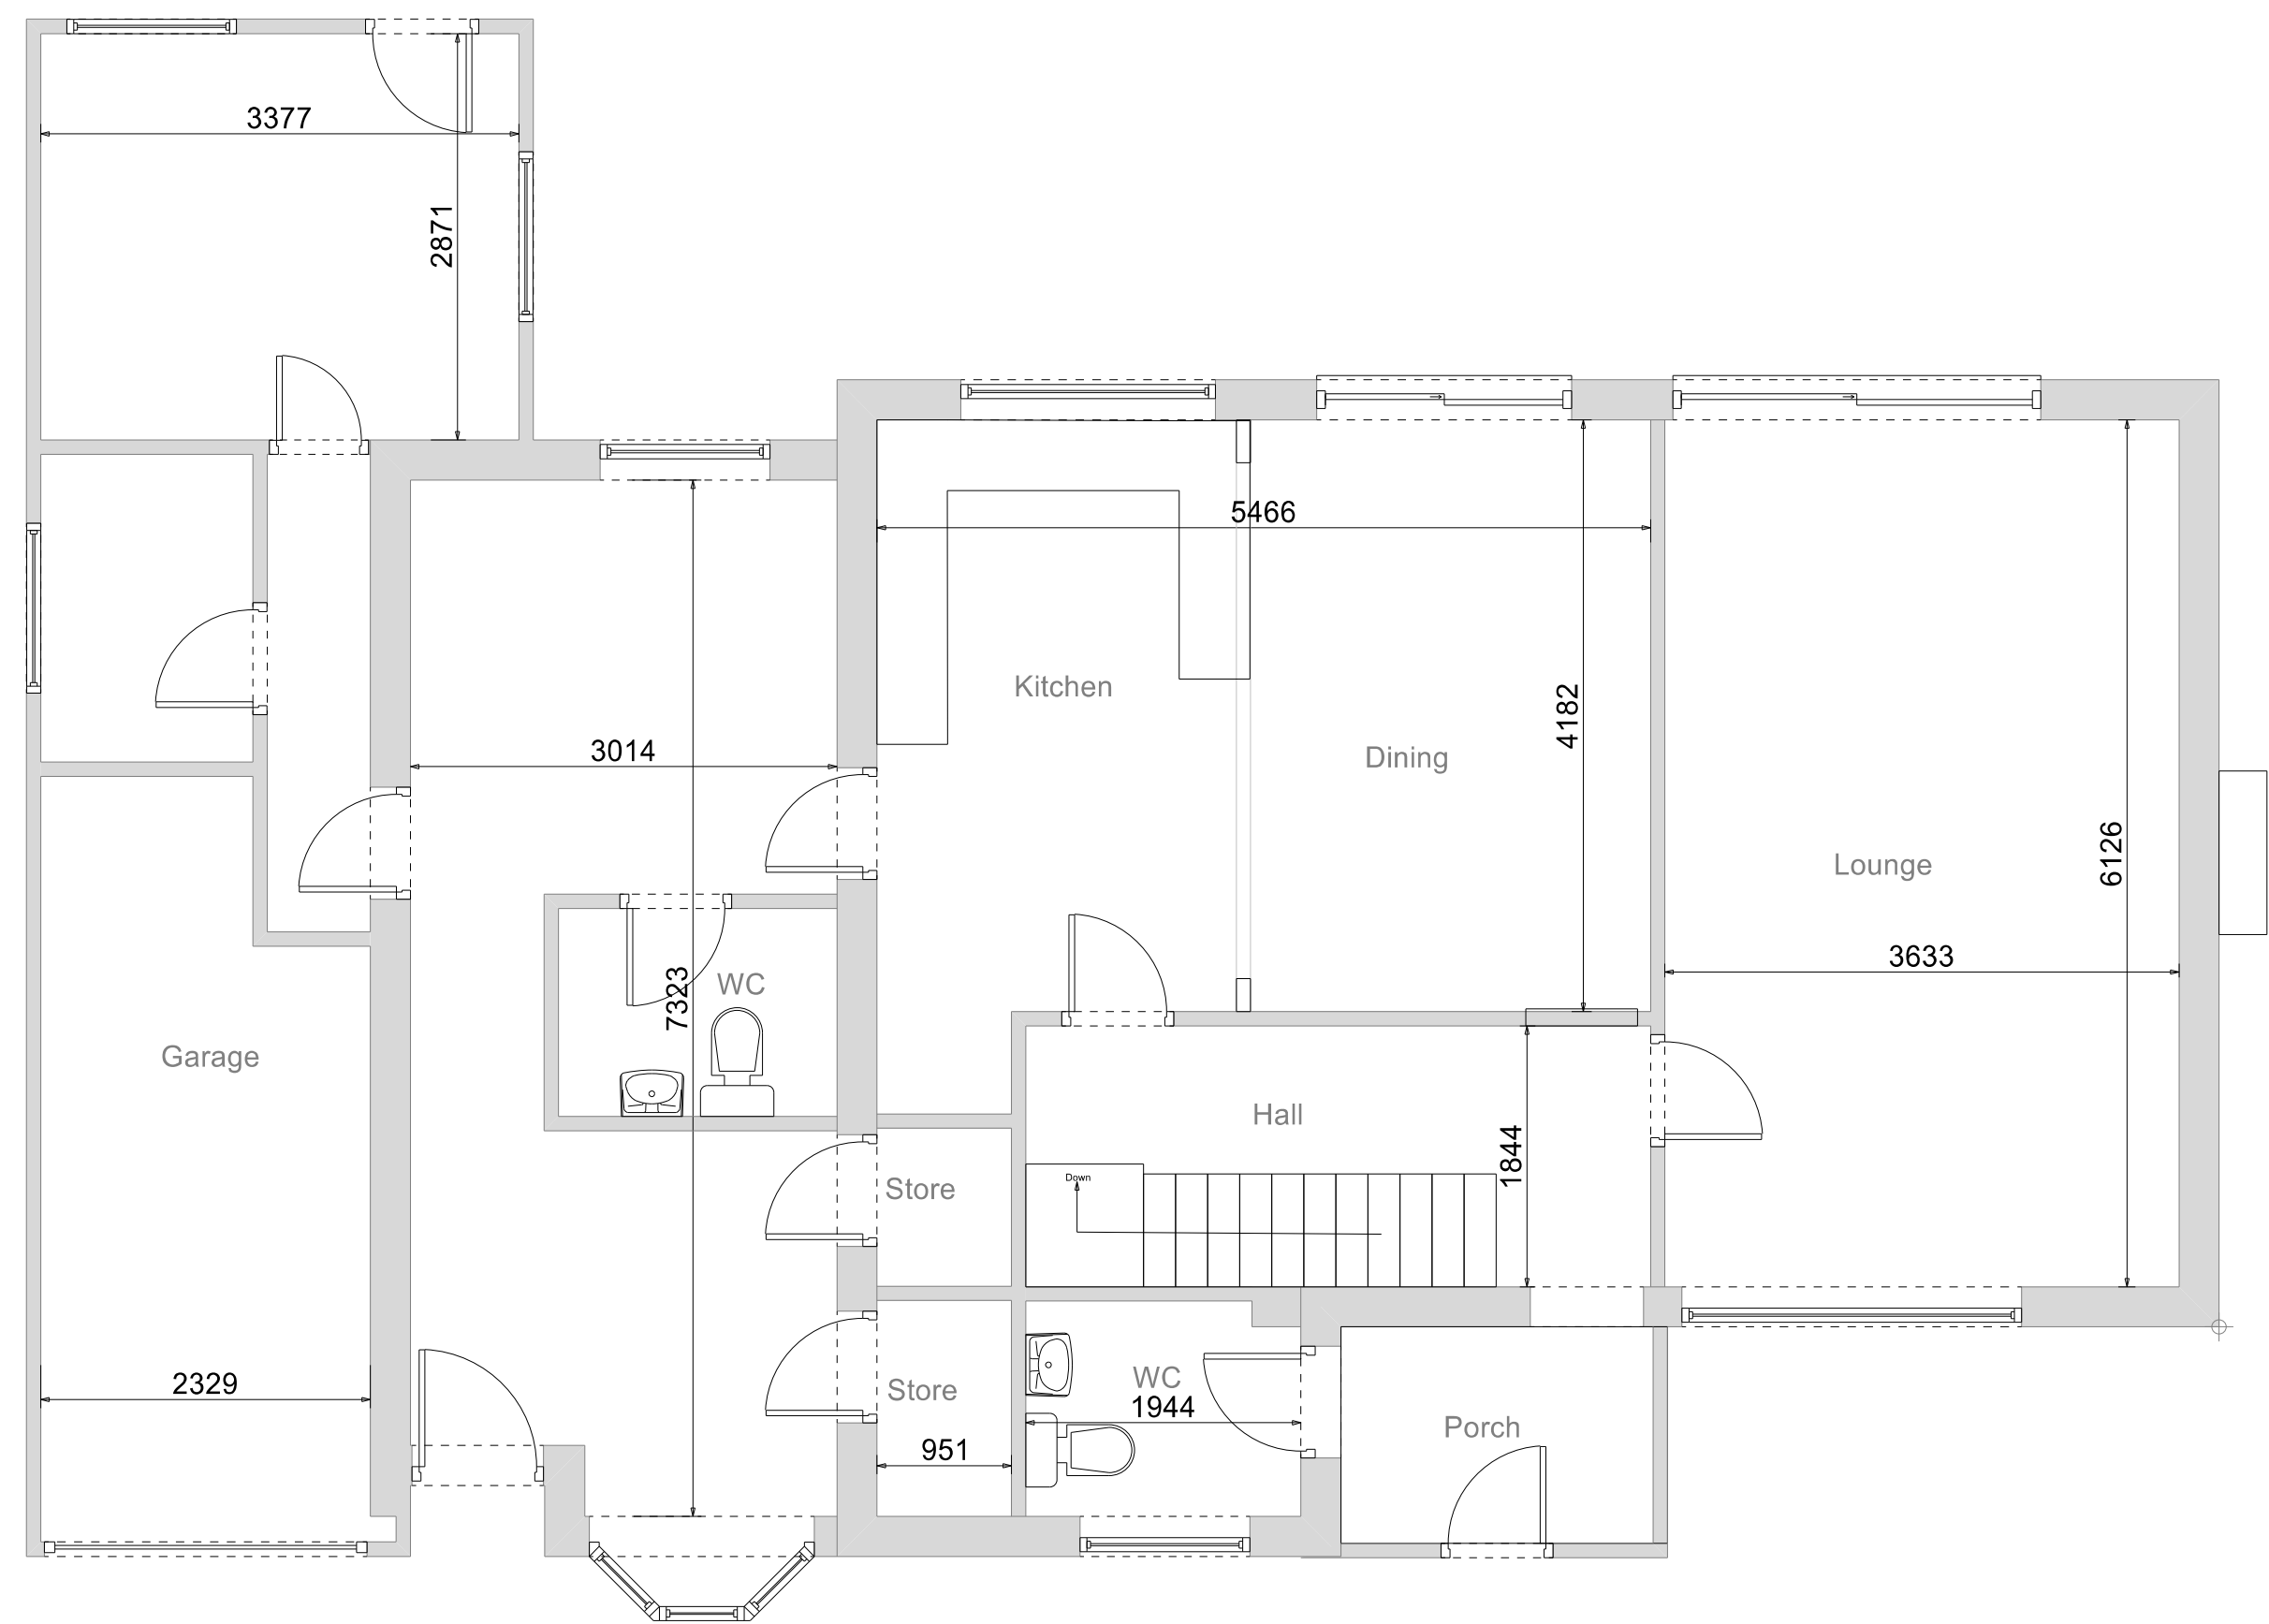


Ground Floor

1: 50 @ A1

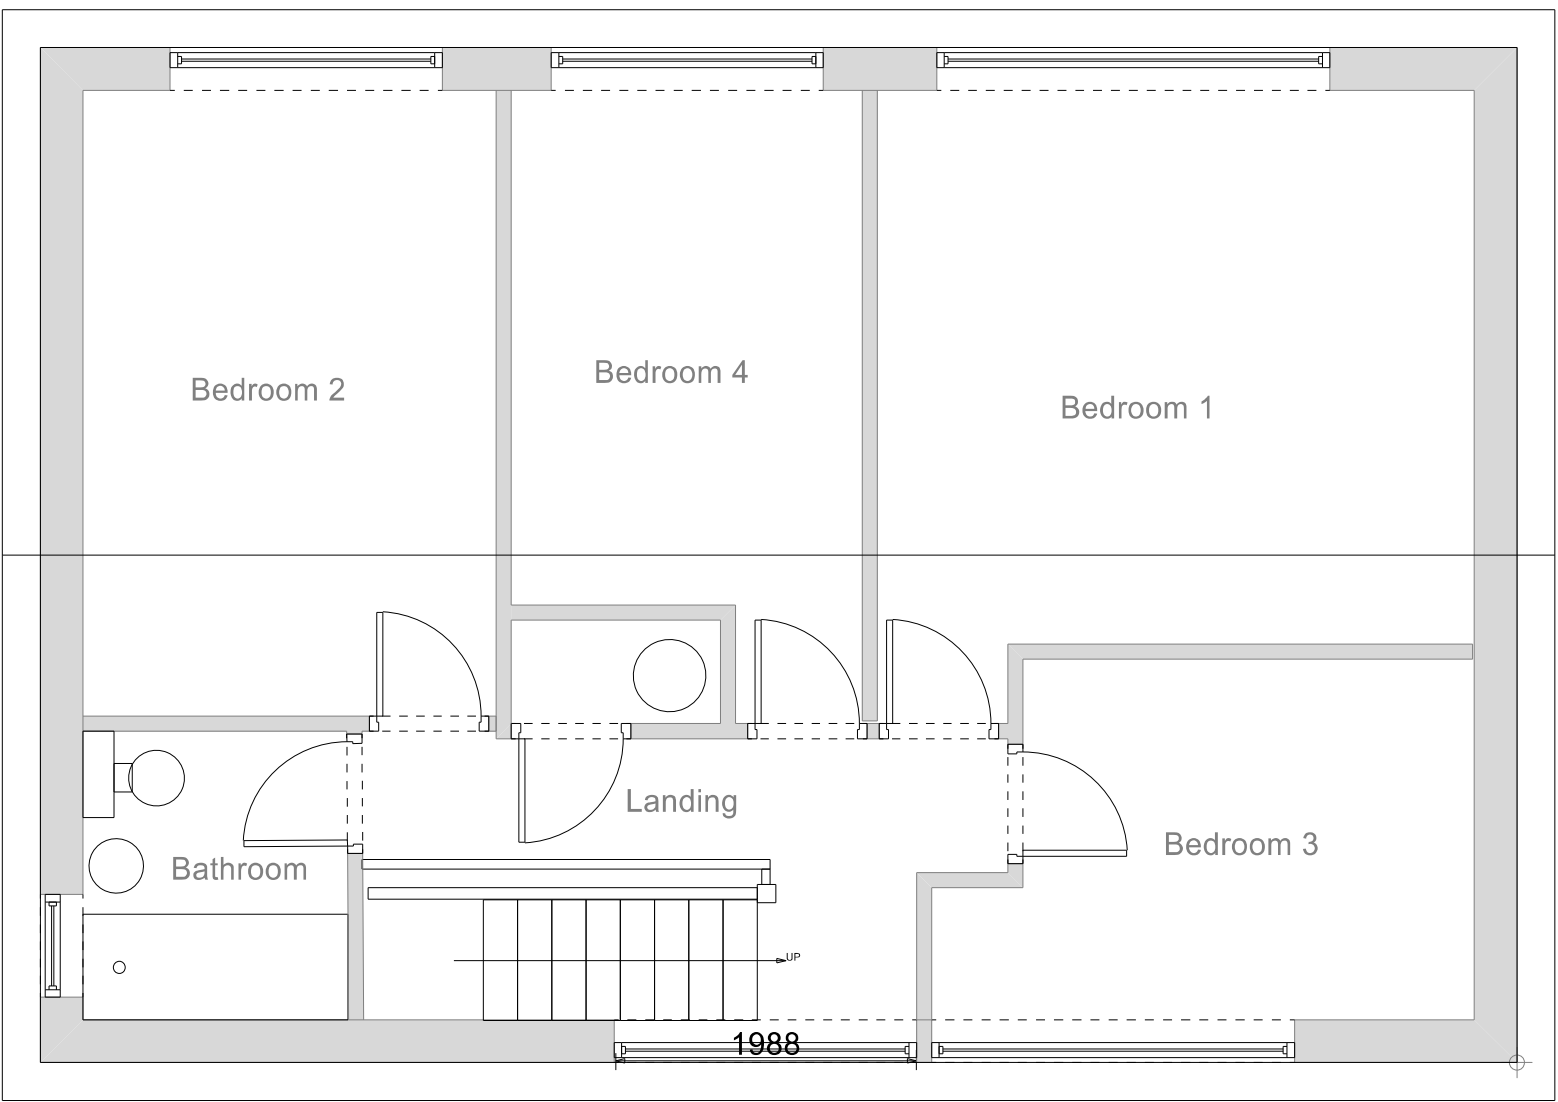

First Floor

1: 100 @ A1

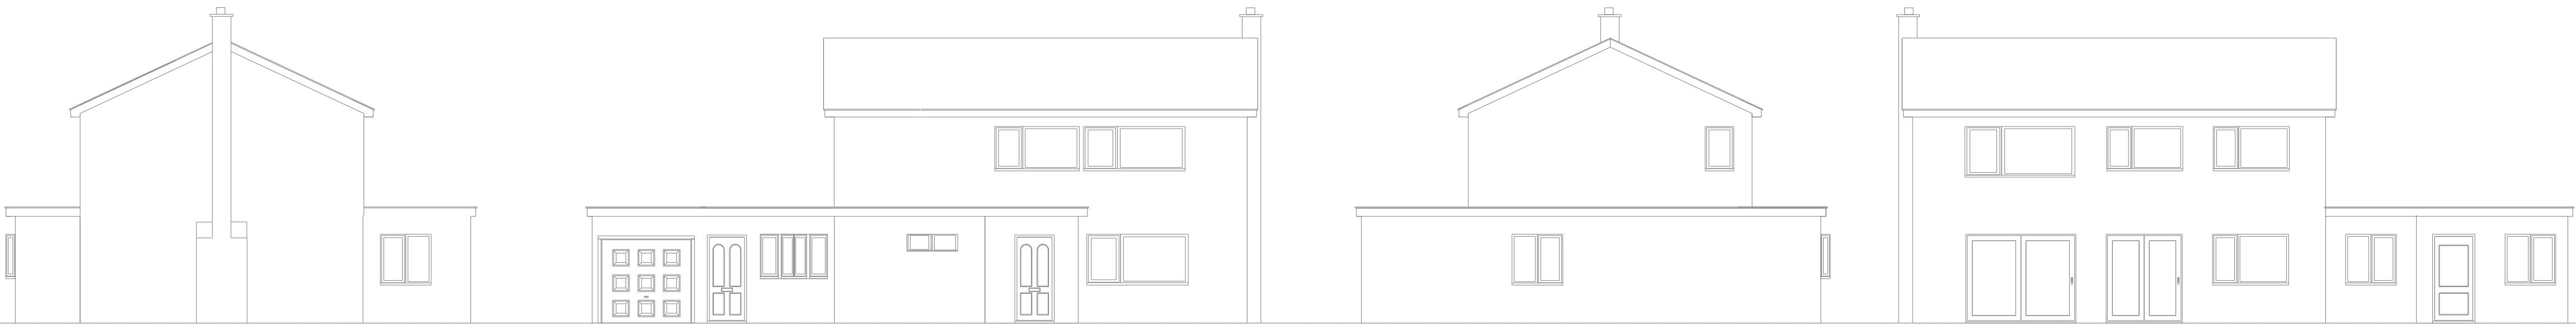

Side Elevation

Front Elevation

Side Elevation

Rear Elevation

[Cantley Design](#)

Cantley Design

Project

Home Plans
17 Russley Green
Wokingham
RG40 3HT

Drawing Type

Existing Plan

Client

Mr Paul Rush

Drawing Number

RDO/17RG/ D1

Date

November 2024

Drawn by

Bob Owles

Scale

1:50 @ A1

Checked by

NCO

Cantley Drawing Services
20 Cantley Crescent
Wokingham
RG41 1NX
0781 803 2212

