


Proposed Elevations


Notes




Front Elevation

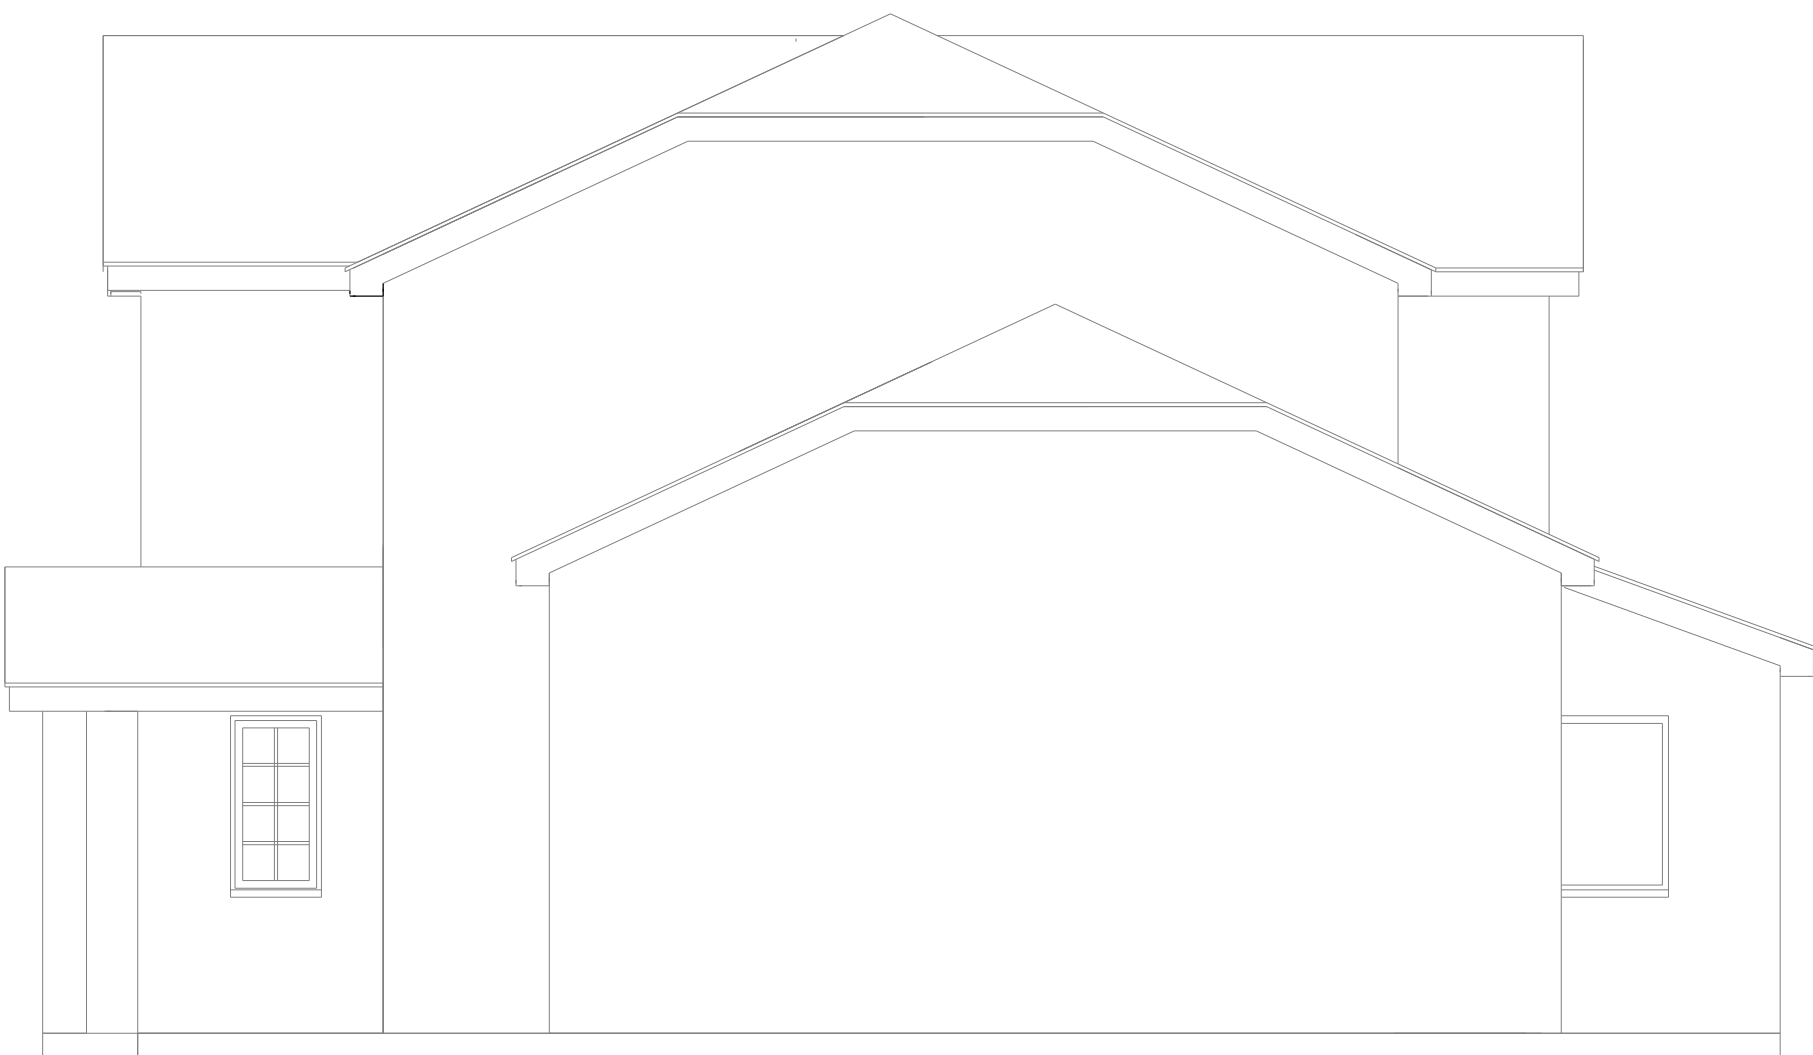

Side Elevation

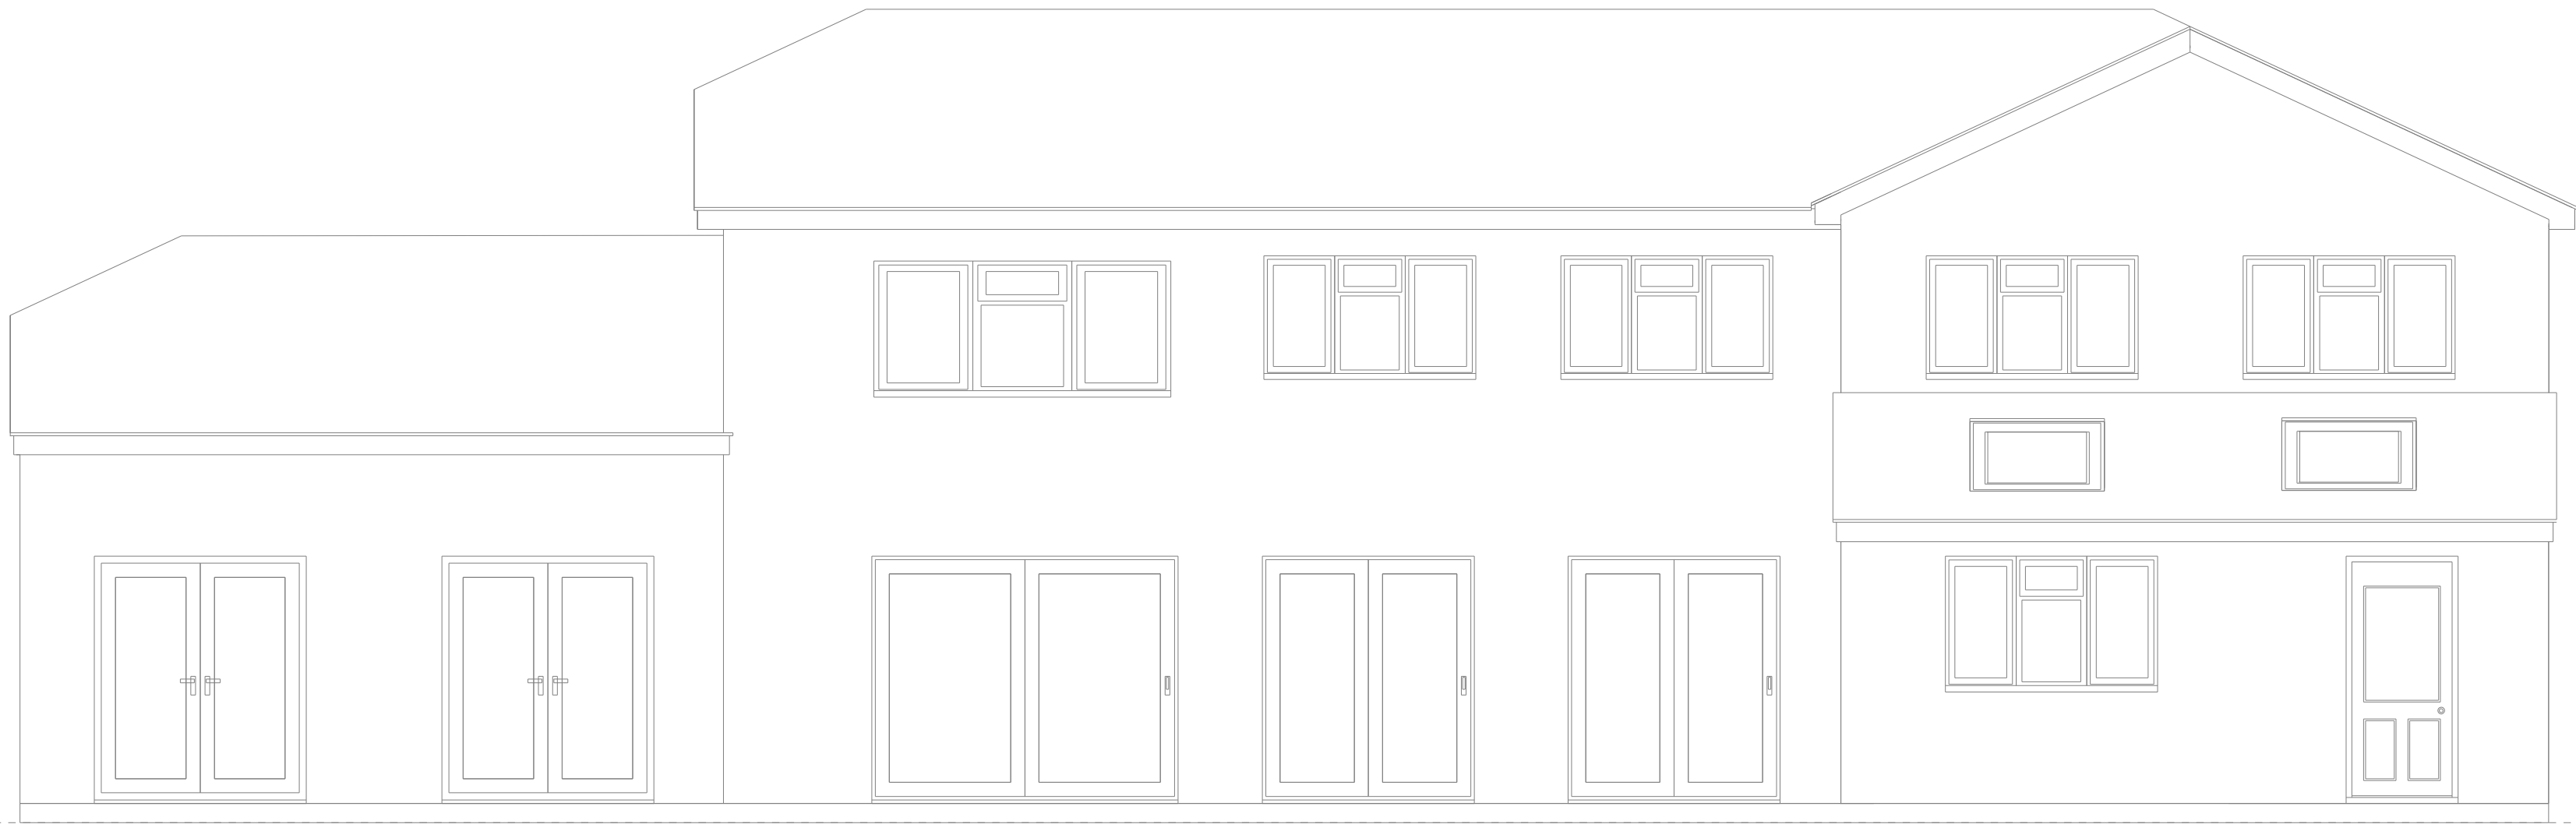


Rear Elevation

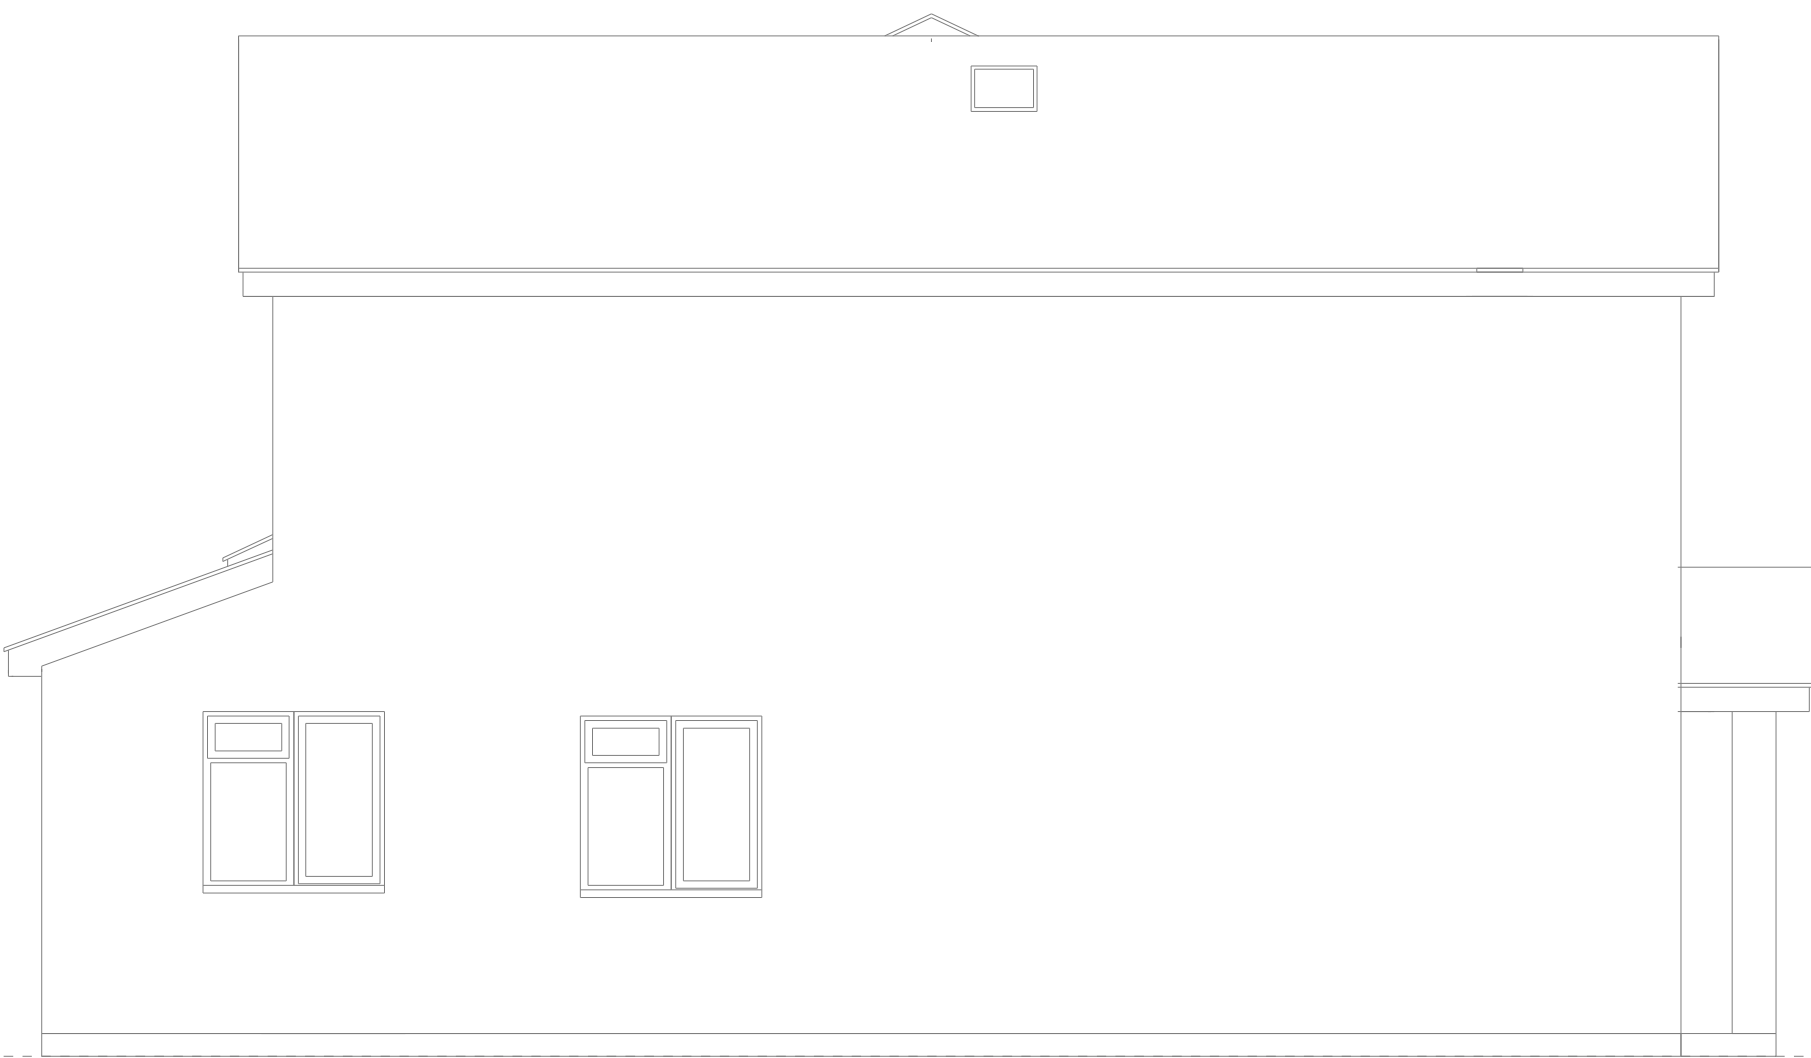

Side Elevation

Page Size - A1
1: 50 @ A1

 

[Cantley Design](#)

Cantley Design

Cantley Drawing Services
20 Cantley Crescent
Wokingham
RG41 1NX
0781 803 2212

Project
Home Plans
17 Russley Green
Wokingham
RG40 3HT

Drawing Type
Proposed Elevations

Client
Mr Paul Rush
Drawing Number
RDO/17RG/ D3B

Date
November 2024
Drawn by
Bob Owles

Scale
1:50 @ A1
Checked by
NCO