


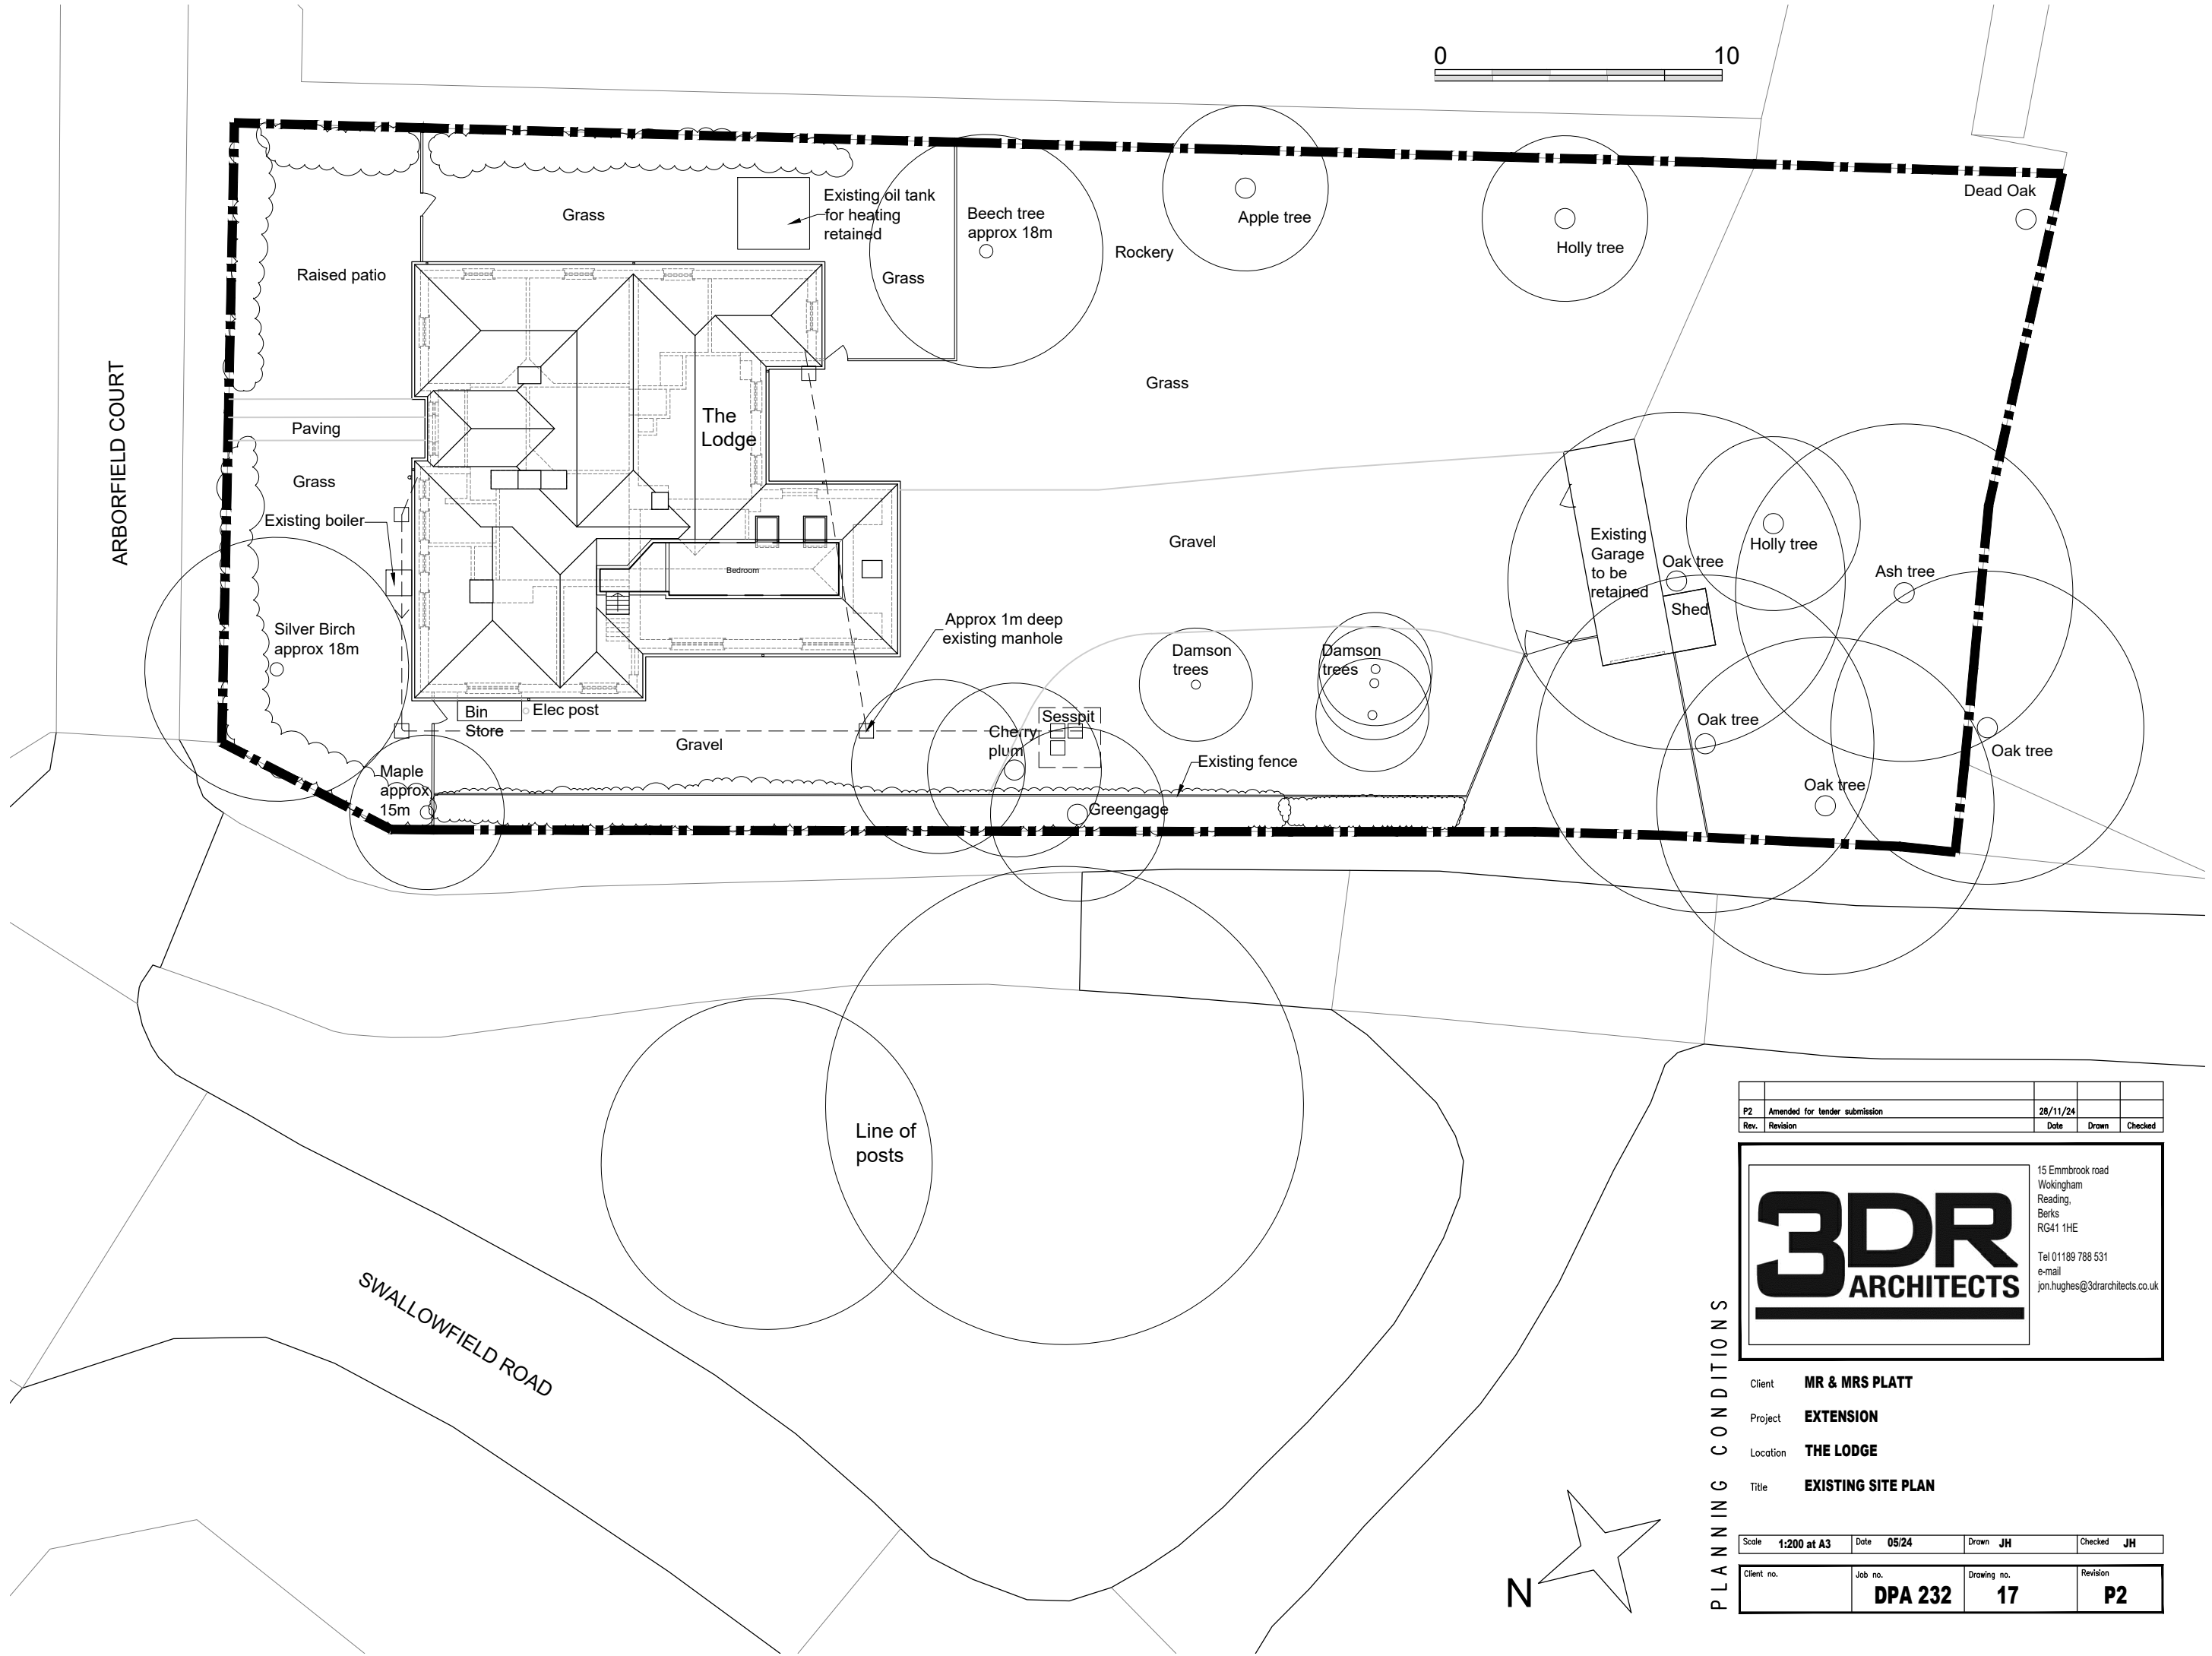

P2	Amended for tender submission	28/11/24		
Rev.	Revision	Date	Drawn	Checked

3DR
ARCHITECTS

15 Emmbrook road
Wokingham
Reading,
Berks
RG41 1HE

Tel 01189 788 531
e-mail
jon.hughes@3drarchitects.co.uk

PLANNING CONDITIONS

Client **MR & MRS PLATT**
Project **EXTENSION**
Location **THE LODGE**
Title **EXISTING SITE PLAN**

Scale	1:200 at A3	Date	05/24	Drawn	JH	Checked	JH
Client no.		Job no.	DPA 232	Drawing no.	17	Revision	P2