


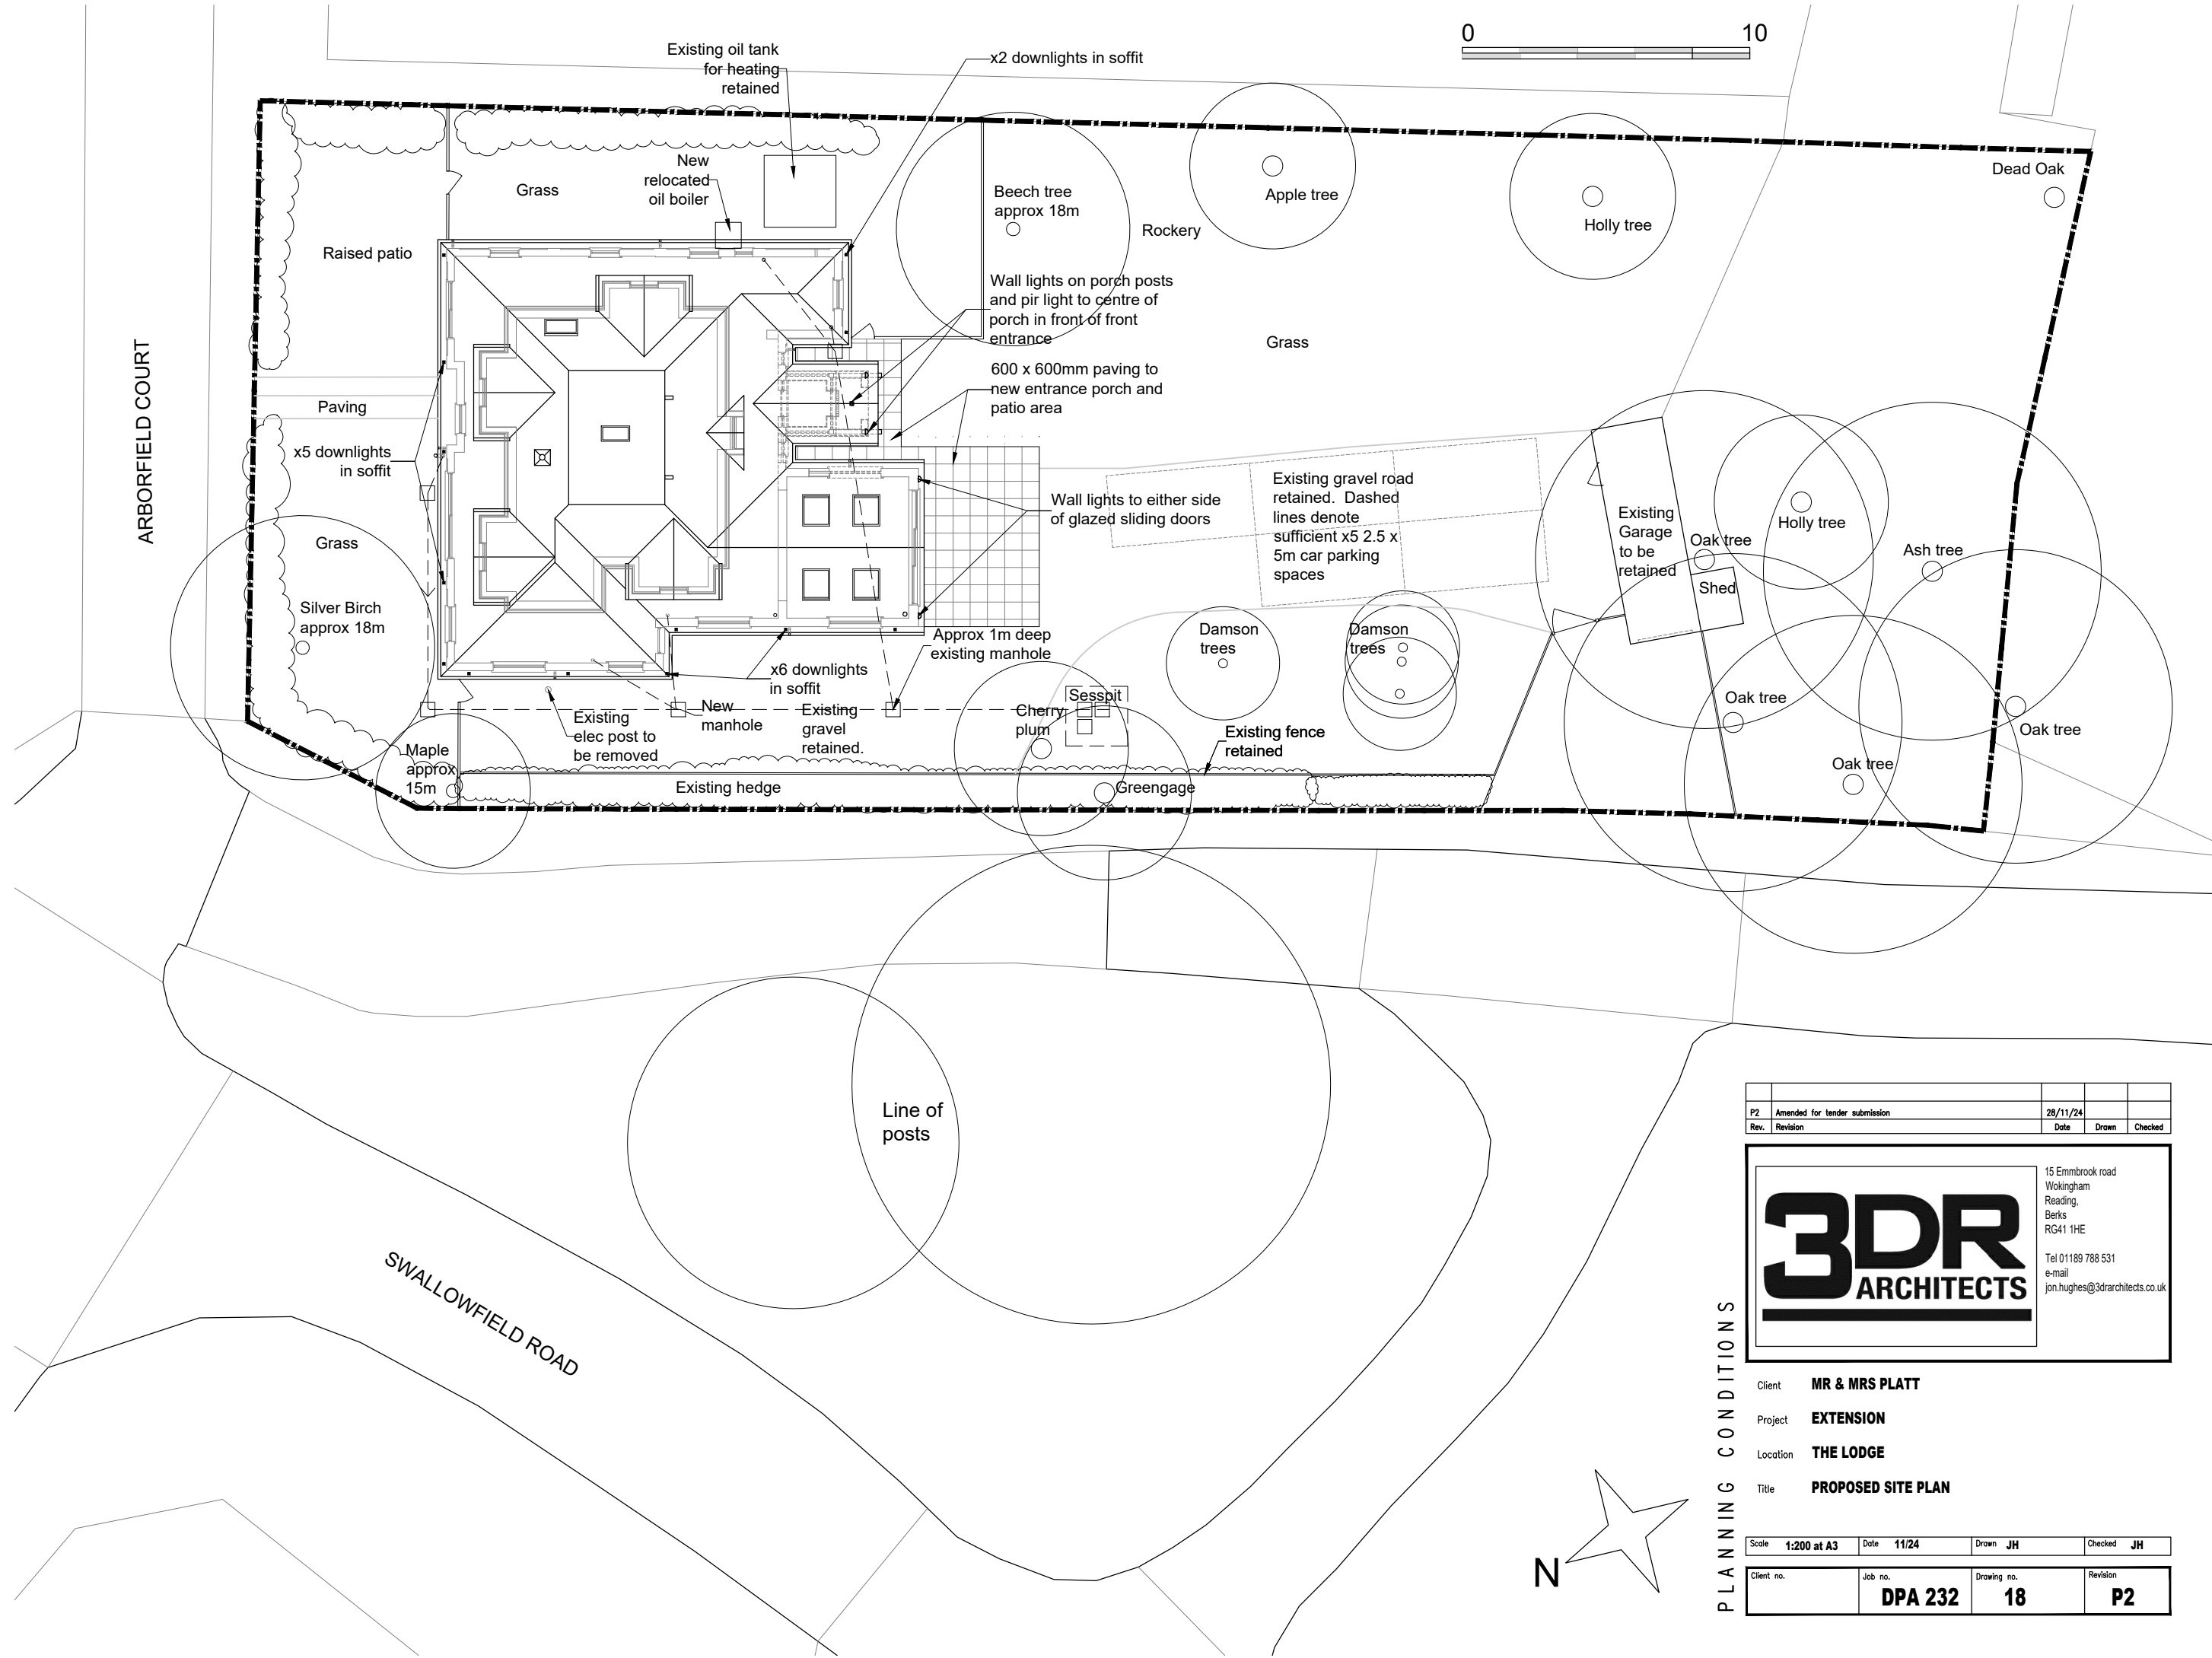

P2	Amended for tender submission	28/11/24		
Rev.	Revision	Date	Drawn	Checked

3DR
ARCHITECTS

15 Emmbrook road
Wokingham
Reading,
Berks
RG41 1HE

Tel 01189 788 531
e-mail
jon.hughes@3drarchitects.co.uk

Client	MR & MRS PLATT			
Project	EXTENSION			
Location	THE LODGE			
Title	PROPOSED SITE PLAN			
Scale	1:200 at A3	Date	11/24	Drawn JH
Checked	JH			
Client no.	Job no.	Drawing no.	Revision	
	DPA 232	18	P2	

PLANNING CONDITIONS