





Front Elevation

Side Elevation


Rear Elevation

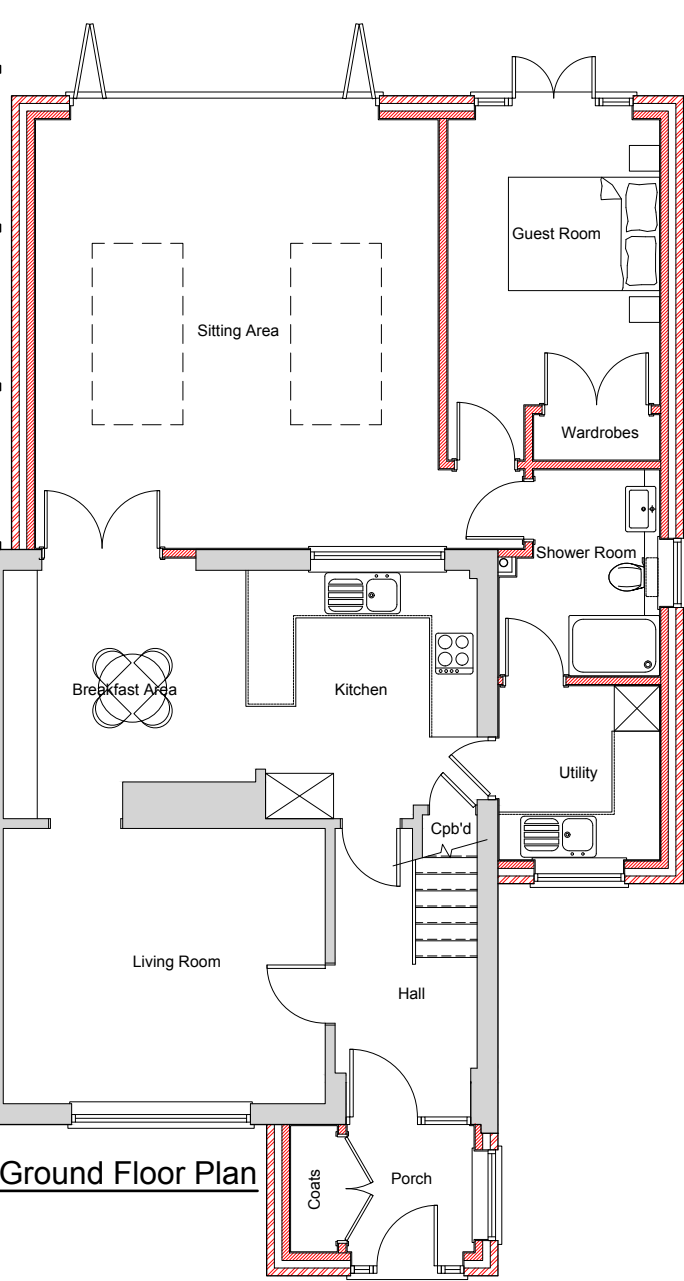

Ground Floor Plan

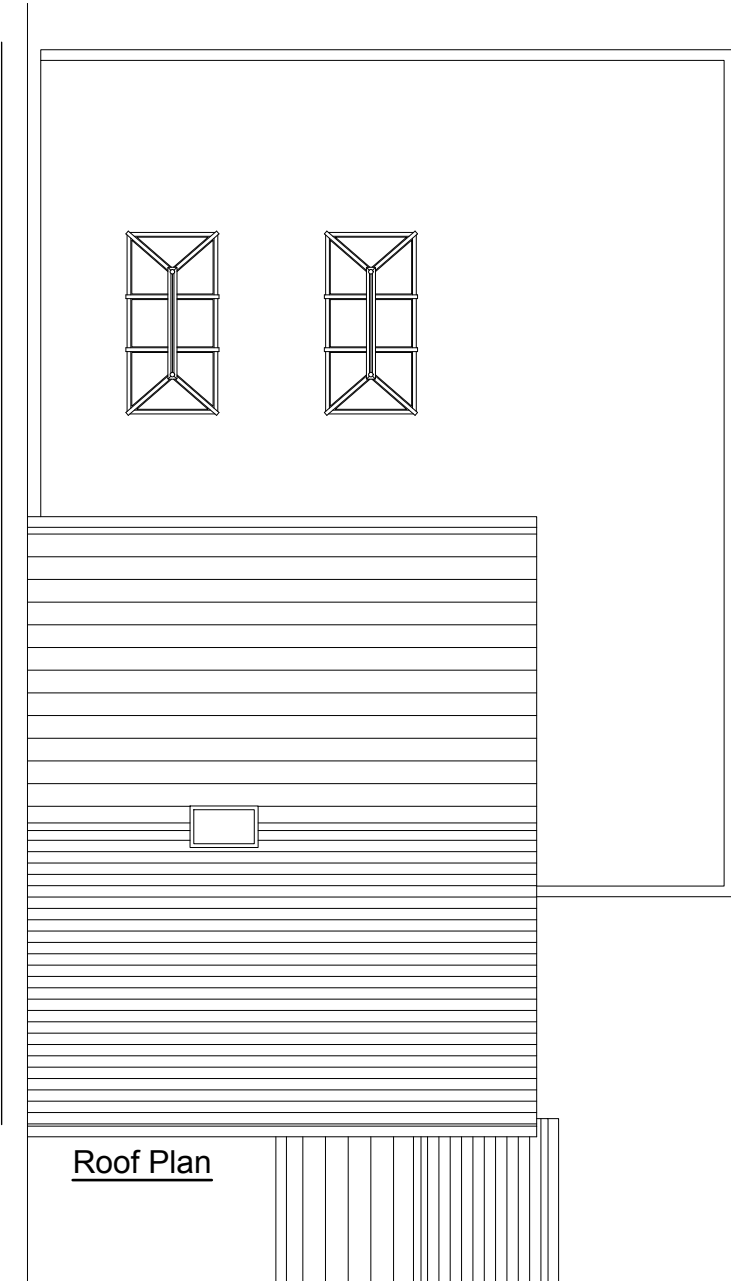

Roof Plan

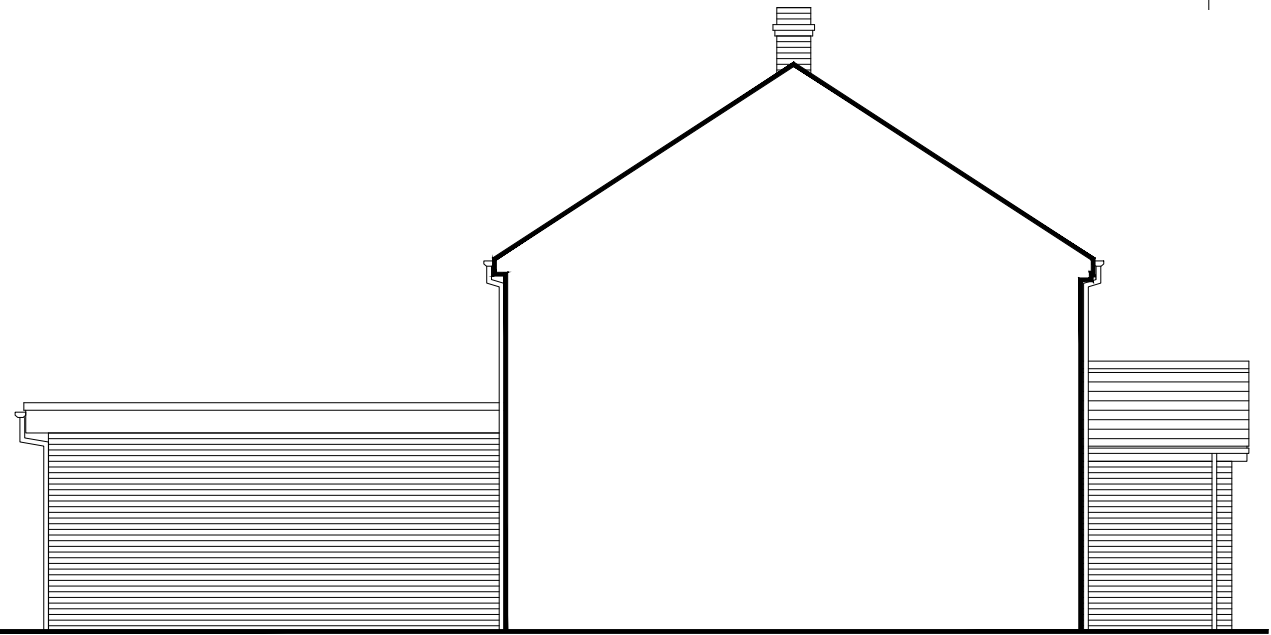

Side Elevation

Scale: 1:100 0 1 2 3 4 5

33 Hilltop Road
Twyford
Berkshire RG10 9BJ
project :

Proposed Ground Floor, Roof Plan
& Elevations
title :

Mr. D. Barnett
client :

LEE NORRIS DESIGN LIMITED
Architectural Design Services

Lee Norris Design Limited 27 Eden Way, Winnersh Wokingham, Berkshire RG41 5PQ Tel: 01189 787226 Mob: 07795 058193 E-mail: lee@leenorrisdesign.co.uk Web: www.leenorrisdesign.co.uk Planning and building regulations drawings for residential extensions, new build, renovation and conversion projects.	ref : LN date : Oct'24 scale : 1:100@A3 project : 24-615 dwg no. / rev : 002
---	--