




Front Elevation


Side Elevation

Rear Elevation

Side Elevation

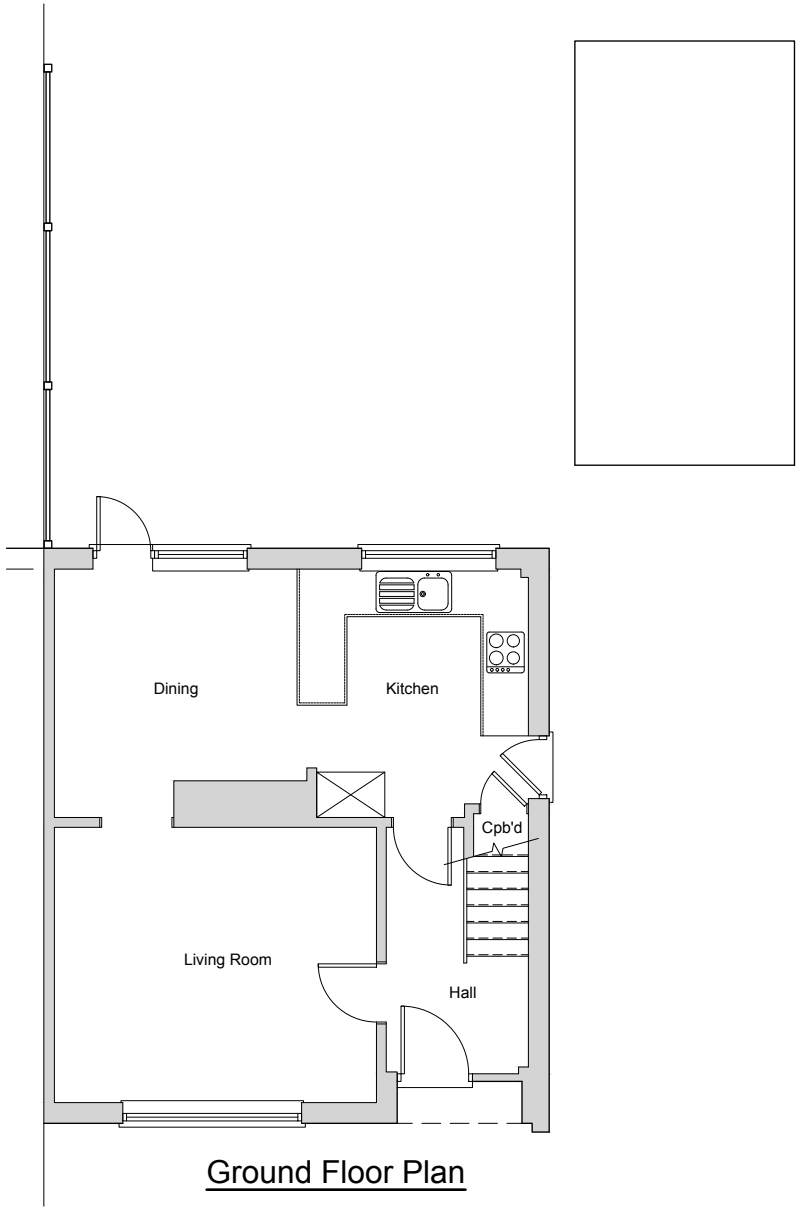

Ground Floor Plan

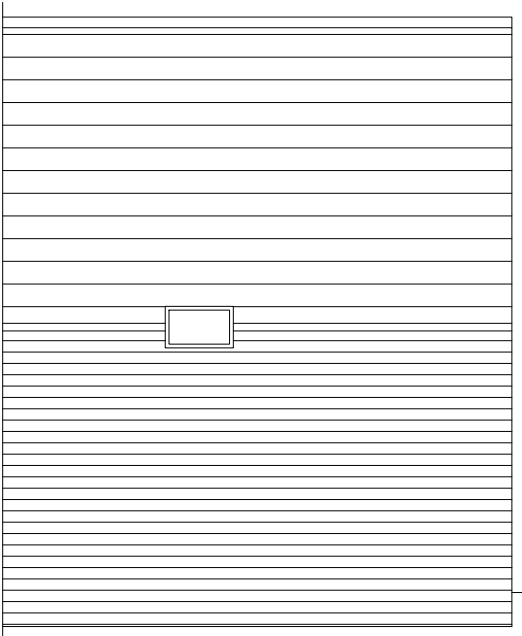

Roof Plan



33 Hilltop Road  
Twyford  
Berkshire RG10 9BJ  
project :

Existing Ground Floor, Roof Plan  
& Elevations  
title :

Mr. D. Barnett  
client :

|   |                     |
|---|---------------------|
| Lee Norris Design Limited   | ref : LN            |
| 27 Eden Way, Winnersh<br>Wokingham, Berkshire RG41 5PQ<br>Tel: 01189 787226<br>Mob: 07795 058193<br>E-mail: lee@leenorrisdesign.co.uk<br>Web: www.leenorrisdesign.co.uk | date : Oct'24       |
| Planning and building regulations drawings<br>for residential extensions, new build,<br>renovation and conversion projects.                                             | scale : 1:100@A3    |
|   | project : 24-615    |
|   | dwg no. / rev : 001 |

Scale: 1:100 0 1 2 3 4 5