


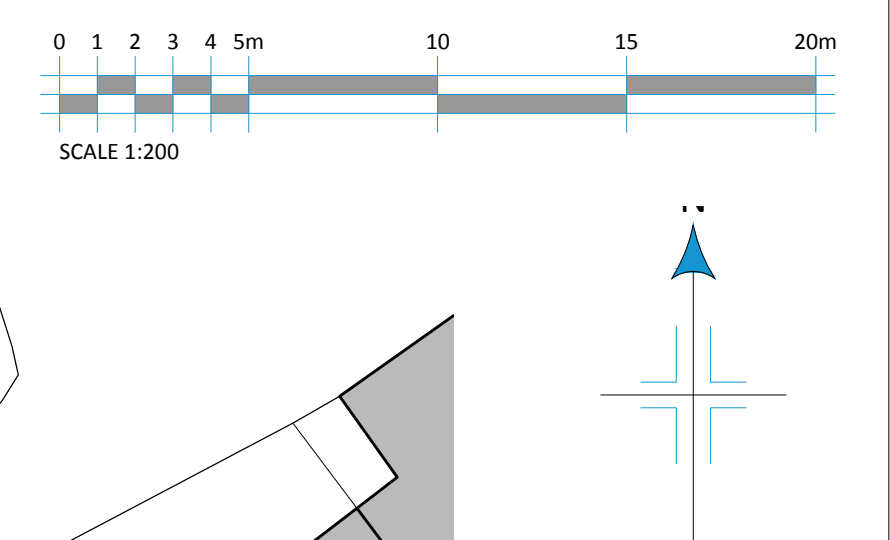

REV	DATE	REVISIONS	REV	DATE	REVISIONS	CLIENT: MR & MRS BROADBENT	PROJECT: 3 BYEWAYS CLOSE, KNOWL HILL, RG10 9YL
						SCALE: 1:200 (A1 ORIGINAL)	DRAWING: PROPOSED SITE PLAN DRAWING
						DRAWN: CdeO	DRAWING NO: 200
						DATE: JUN '24	REVISION: B
						JOB NO: 24 / P0271	

©COPYRIGHT EXISTS ON THE DESIGNS AND INFORMATION SHOWN ON THIS DRAWING

This drawing may be scaled or cross referenced to the scale bar for planning application purposes only. Do not scale for any other purpose. Use figured dimensions only. Subject to site survey and all necessary consents. All dimensions to be checked by user and any discrepancies, errors or omissions to be reported to Twenty20 Architecture Ltd before work commences. This drawing is to be read in conjunction with all other relevant materials.

TWENTY-20
Architecture
Technical
Vision

+44 (0) 1344 913814
admin@2020architecture.co.uk
www.2020architecture.co.uk
Old Boundary House, London Road, Sunningdale, Berkshire, SL5 0DU