


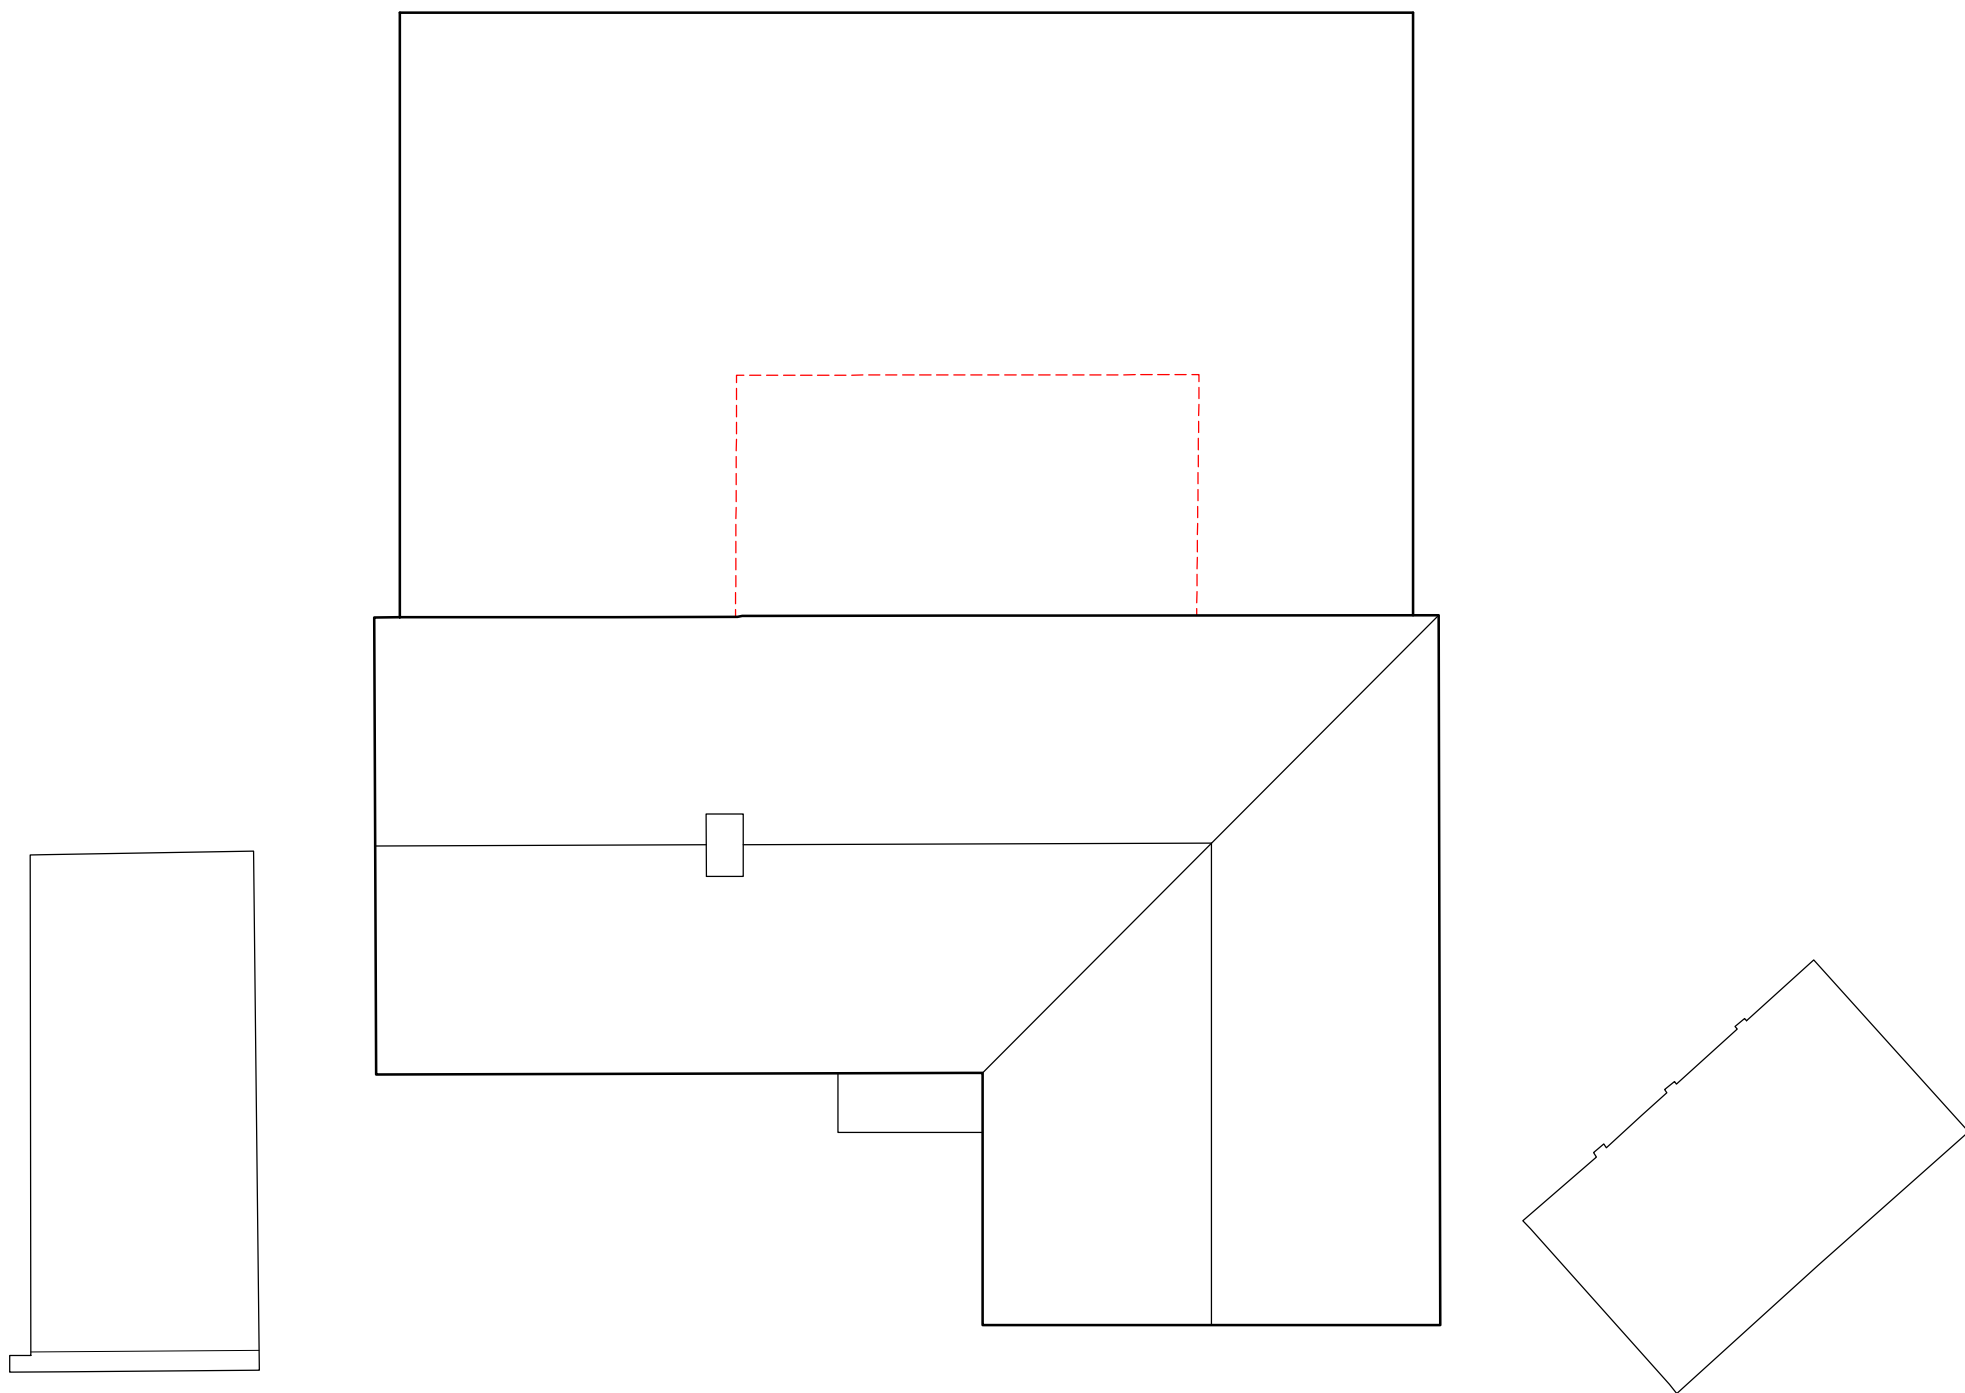

Roof Plan




Ground Floor Plan


Existing Walls Proposed Walls Existing Built Outline
Walls being demolished




North East Elevation

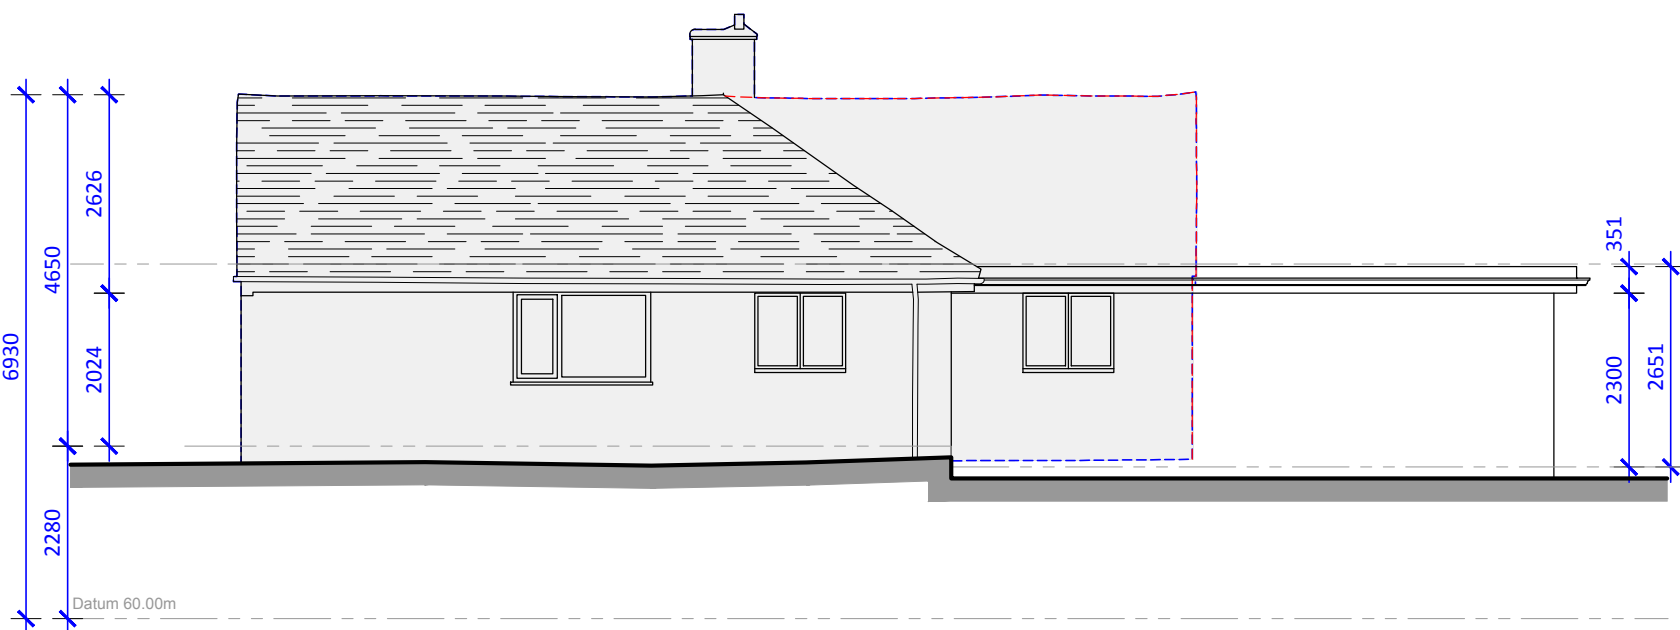

North West Elevation

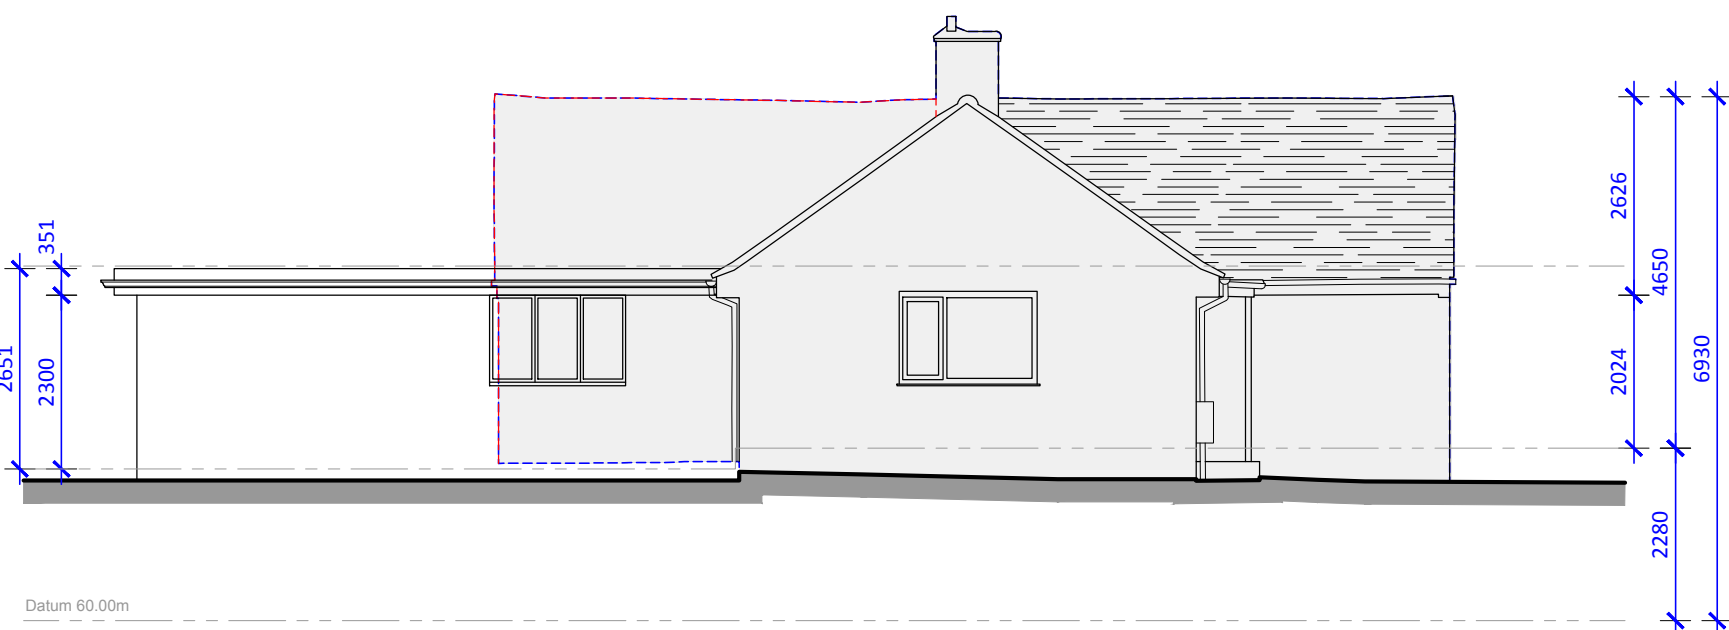

South East Elevation

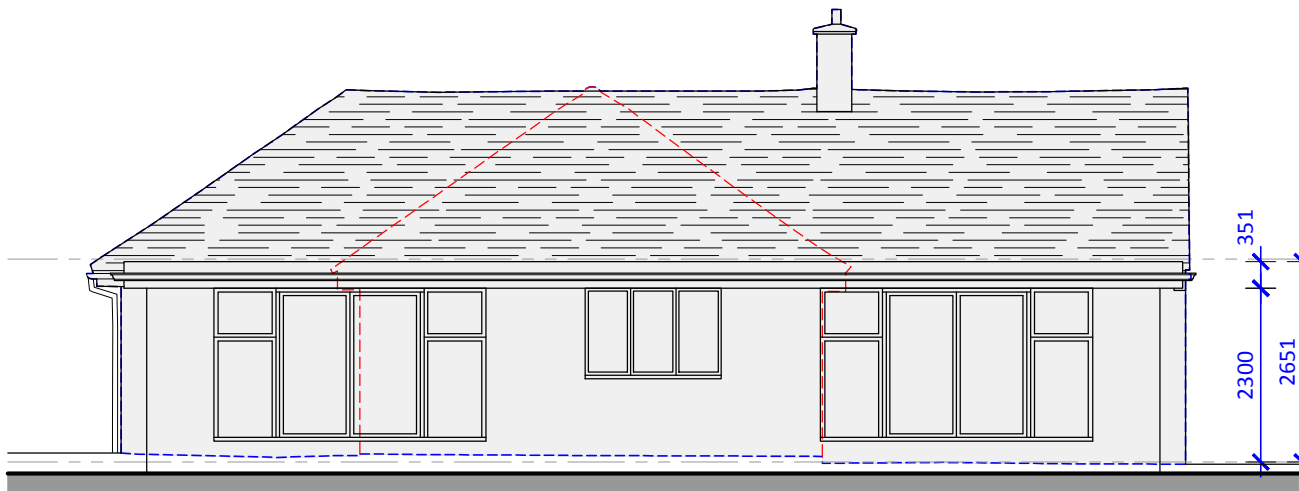

South West Elevation

REV	DATE	REVISIONS	REV	DATE	REVISIONS	CLIENT:	PROJECT:
						MR & MRS BROADBENT	3 BYEWAYS CLOSE, KNOWL HILL, RG10 9YL
						SCALE: 1:100 (A1 ORIGINAL)	DRAWING: PROPOSED PLANS & ELEVATIONS
						DRAWN: CdeO	DRAWING NO: 210
						DATE: JUN' 24	REVISION: A
						JOB NO: 24 / P0271	
©COPYRIGHT EXISTS ON THE DESIGNS AND INFORMATION SHOWN ON THIS DRAWING						This drawing is to be read in conjunction with all other relevant materials.	