
 


Site Plan 39 Kesteven Way Garage Conversion

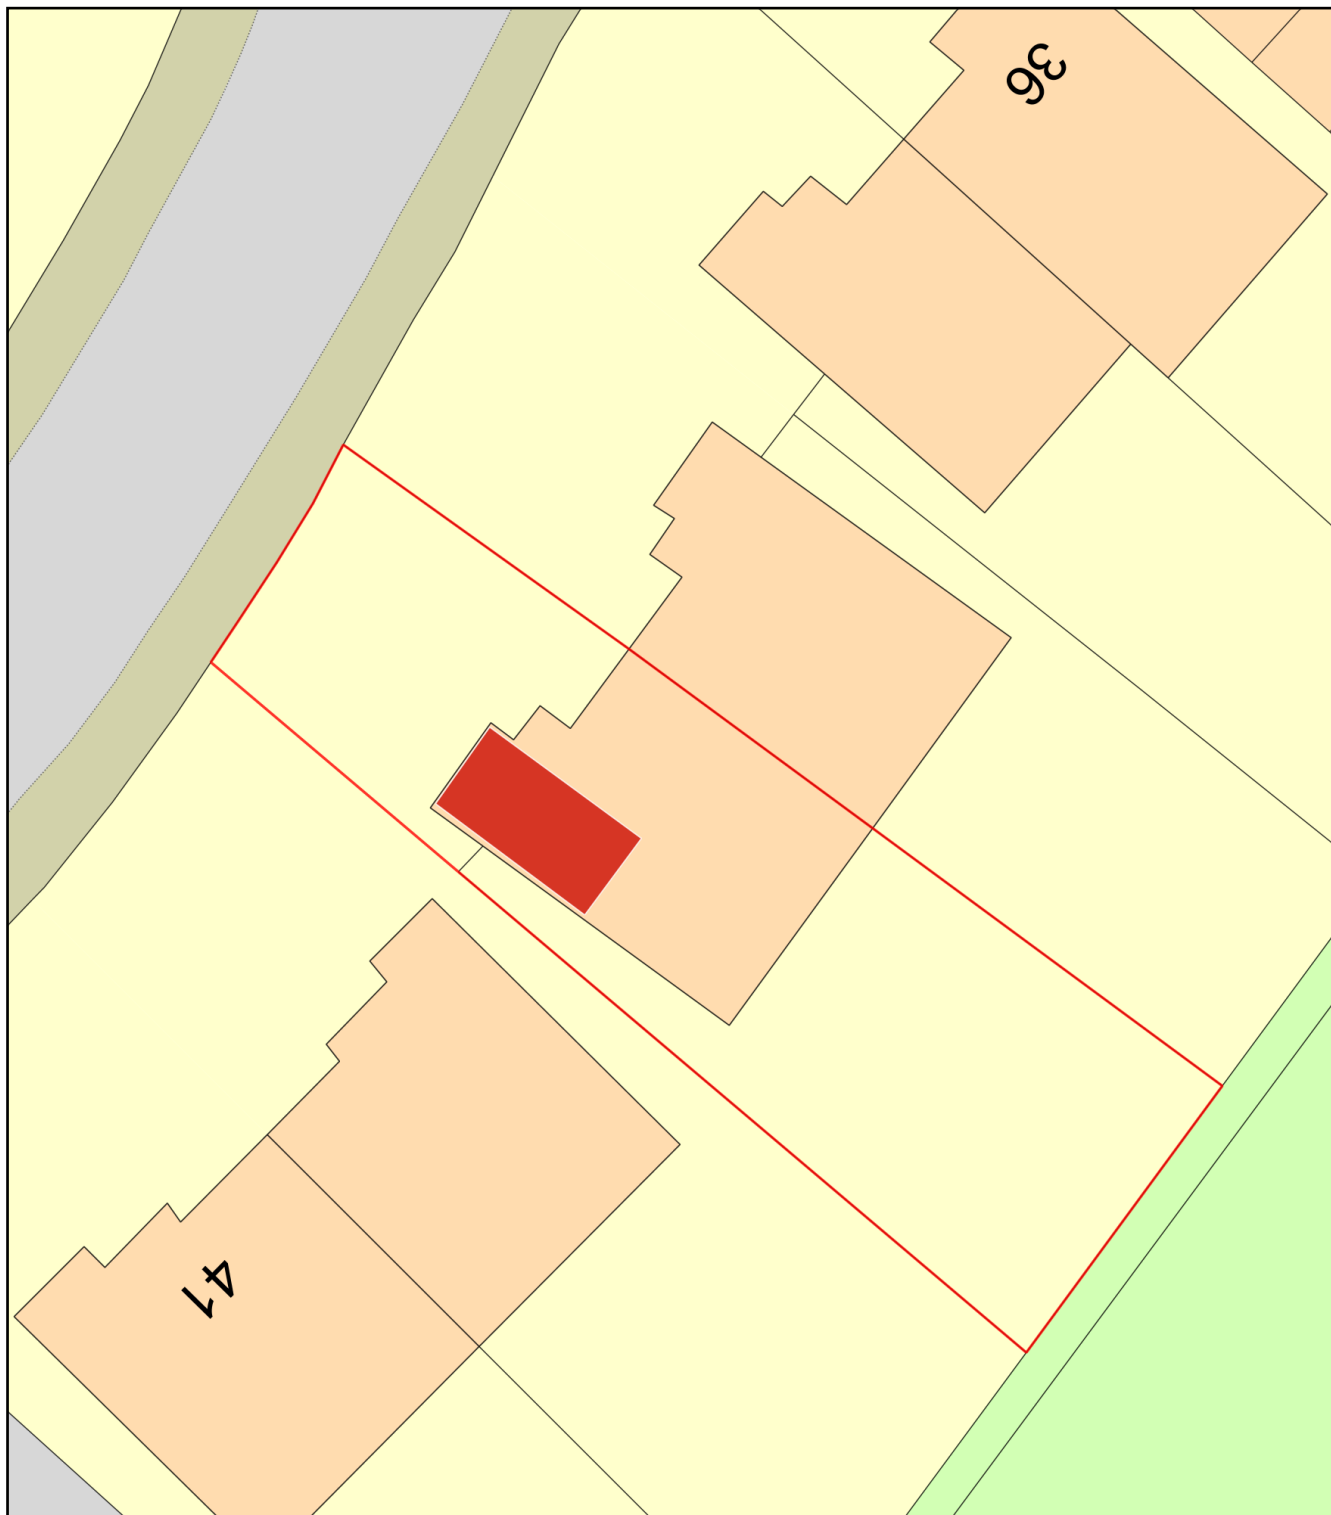

Plan Produced for: Craig Calton

Date Produced: 11 Aug 2025

Plan Reference Number: TQRQM25223195201599

Scale: 1:200 @ A4