




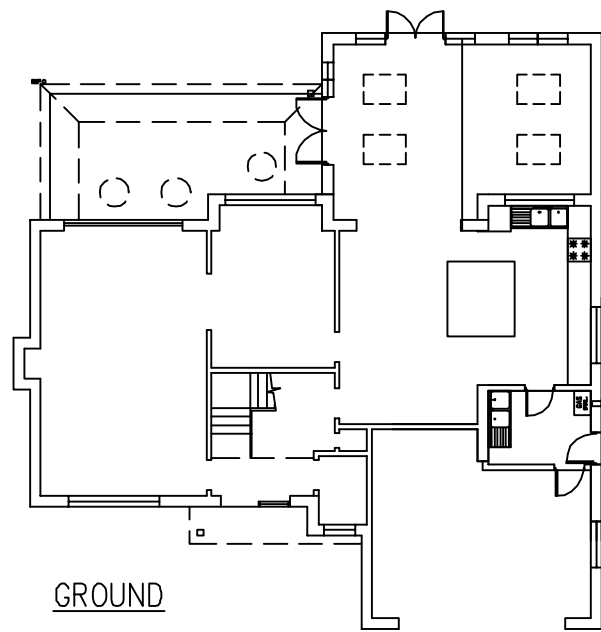

GROUND

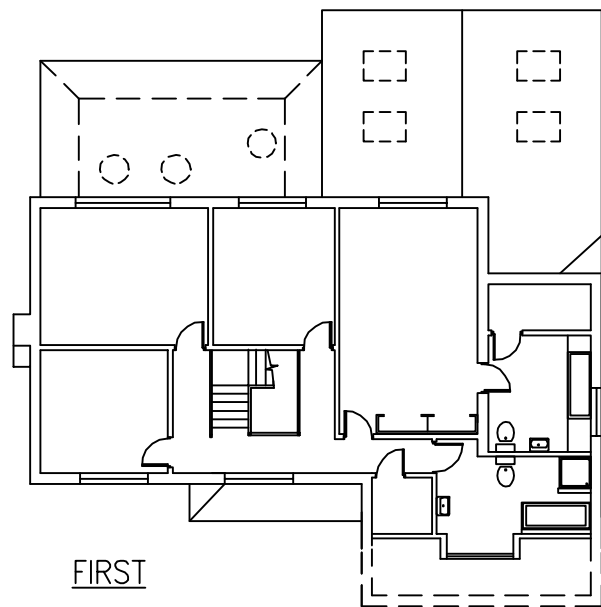


FIRST

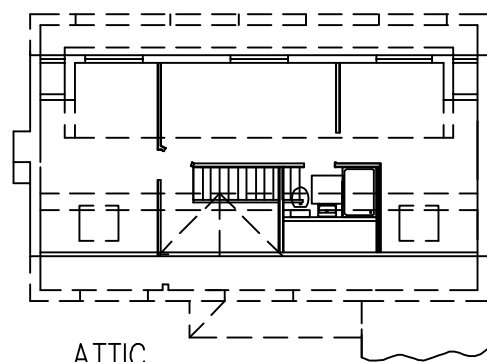

ATTIC


EXISTING FLOOR PLANS

1:200

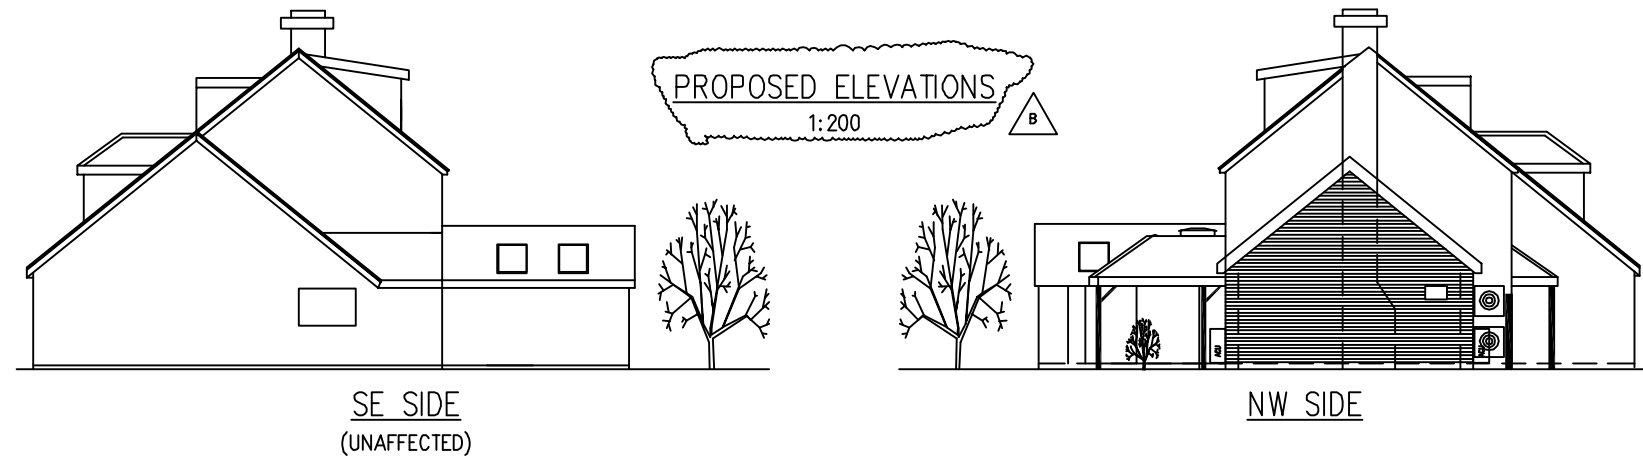

SE SIDE
(UNAFFECTED)


NW SIDE

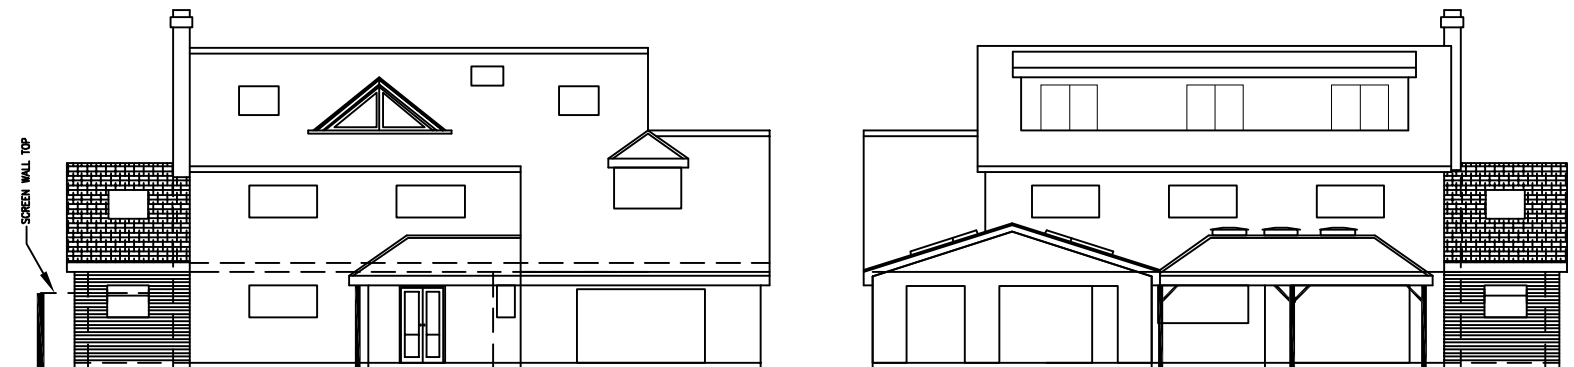

FRONT


REAR

(NOTE: FRONT GARDEN SCREEN WALL & TREES NOT SHOWN FOR CLARITY)

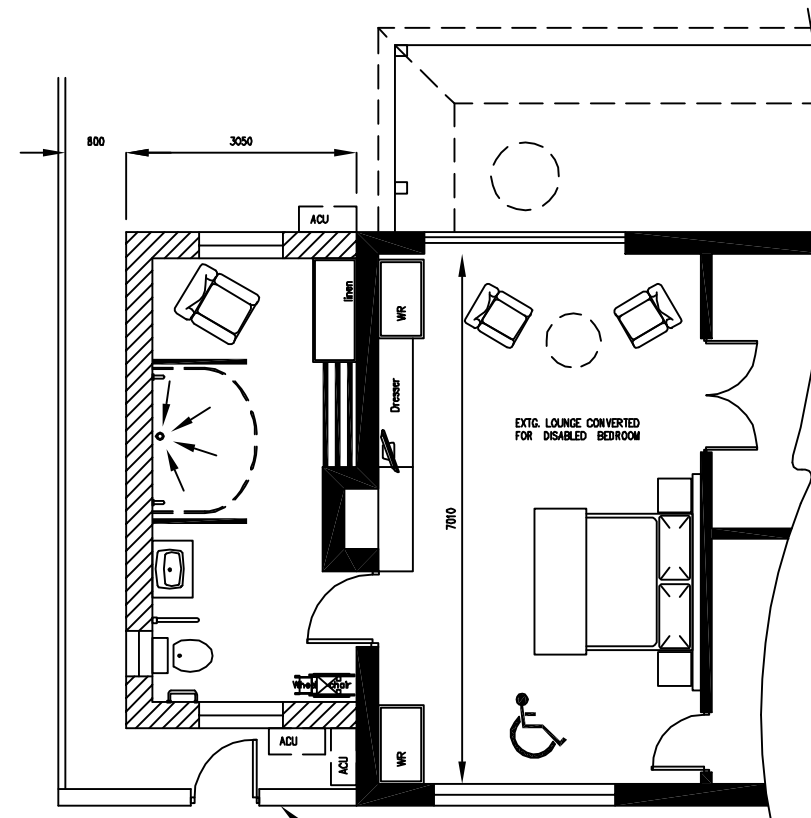

PROPOSED G.F. PLAN


1:100

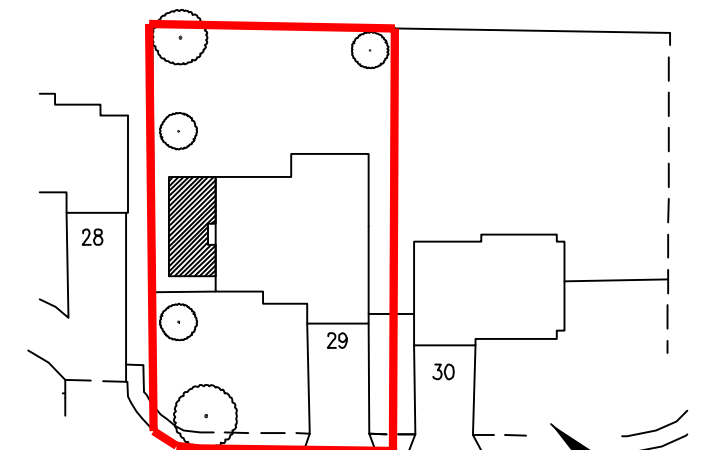

SONNING MEADOWS

BLOCK PLAN

1:500

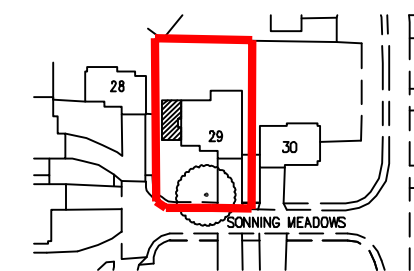

SITE LOCATION PLAN

1:1250

NOTES AND SPECIFICATION

- DO NOT SCALE OF THIS DRAWING.
- ALL DIMENSIONS ARE IN MILLIMETRES UNLESS OTHERWISE SPECIFIED.
- THIS DRAWING IS ONLY FOR PLANNING PERMISSION & PRELIMINARY ESTIMATION PURPOSES AND NO OTHER.
- ALL EXTERNAL MATERIALS SHALL MATCH EXISTING EXCEPT WHERE OTHERWISE SPECIFIED.
- ALL COPYRIGHTS RESERVED WITH THE ORIGINATOR.
- NO PART OF THE WORKS SHALL ENCROACH UNDERGROUND, OR ABOVE, OR OVERHANG IN ANY WAY BEYOND THE APPLICATION SITE BOUNDARIES.
- THIS DRAWING IS TO BE READ FULLY IN CONJUNCTION WITH DWG./SHT. NOS:NON SUPPORTING REPORTS TO BE READ WITH THIS DWG; EITHER PRINTED HEREON OR ISSUED SEPARATELY, ARE AS FOLLOWS : PST 1

8. © COPYRIGHT RK DESIGNS 2025



B	28.01.25	SUB-TITLES ADDED/ CORRECTED
A	27.10.25	LAYOUT COMPLETED / ISSUED FOR PLG.
O	08.11.25	PRELIM FOR ECOLOGIST



RK DESIGNS
BUILDING CONSULTANTS

Tel: 07860 887 212

E-mail: rsk.pvt@gmail.com

Planning, Architectural

Civil and Structural Design,

Survey & Project Management Services

Principal: R.S. KALSI BSc(MBA), C.Eng(Retd.), MICE(Retd.)

CLIENT: DR & MRS S PATEL

PROJECT: ELDERLY PERSON'S GROUND FLOOR

WASH-ROOM FACILITY AT 29,

SONNING MEADOWS, SONNING

DWG: PLANNING DETAILS

SCALE	DATE	DRAWN	JOB NO.	DWG. NO.	AMEND.	SHEET NO.
1:100	27.10.25	RSK	2470	01	B	1 OF 1
1:500			10			
1:1250						