





front elevation south

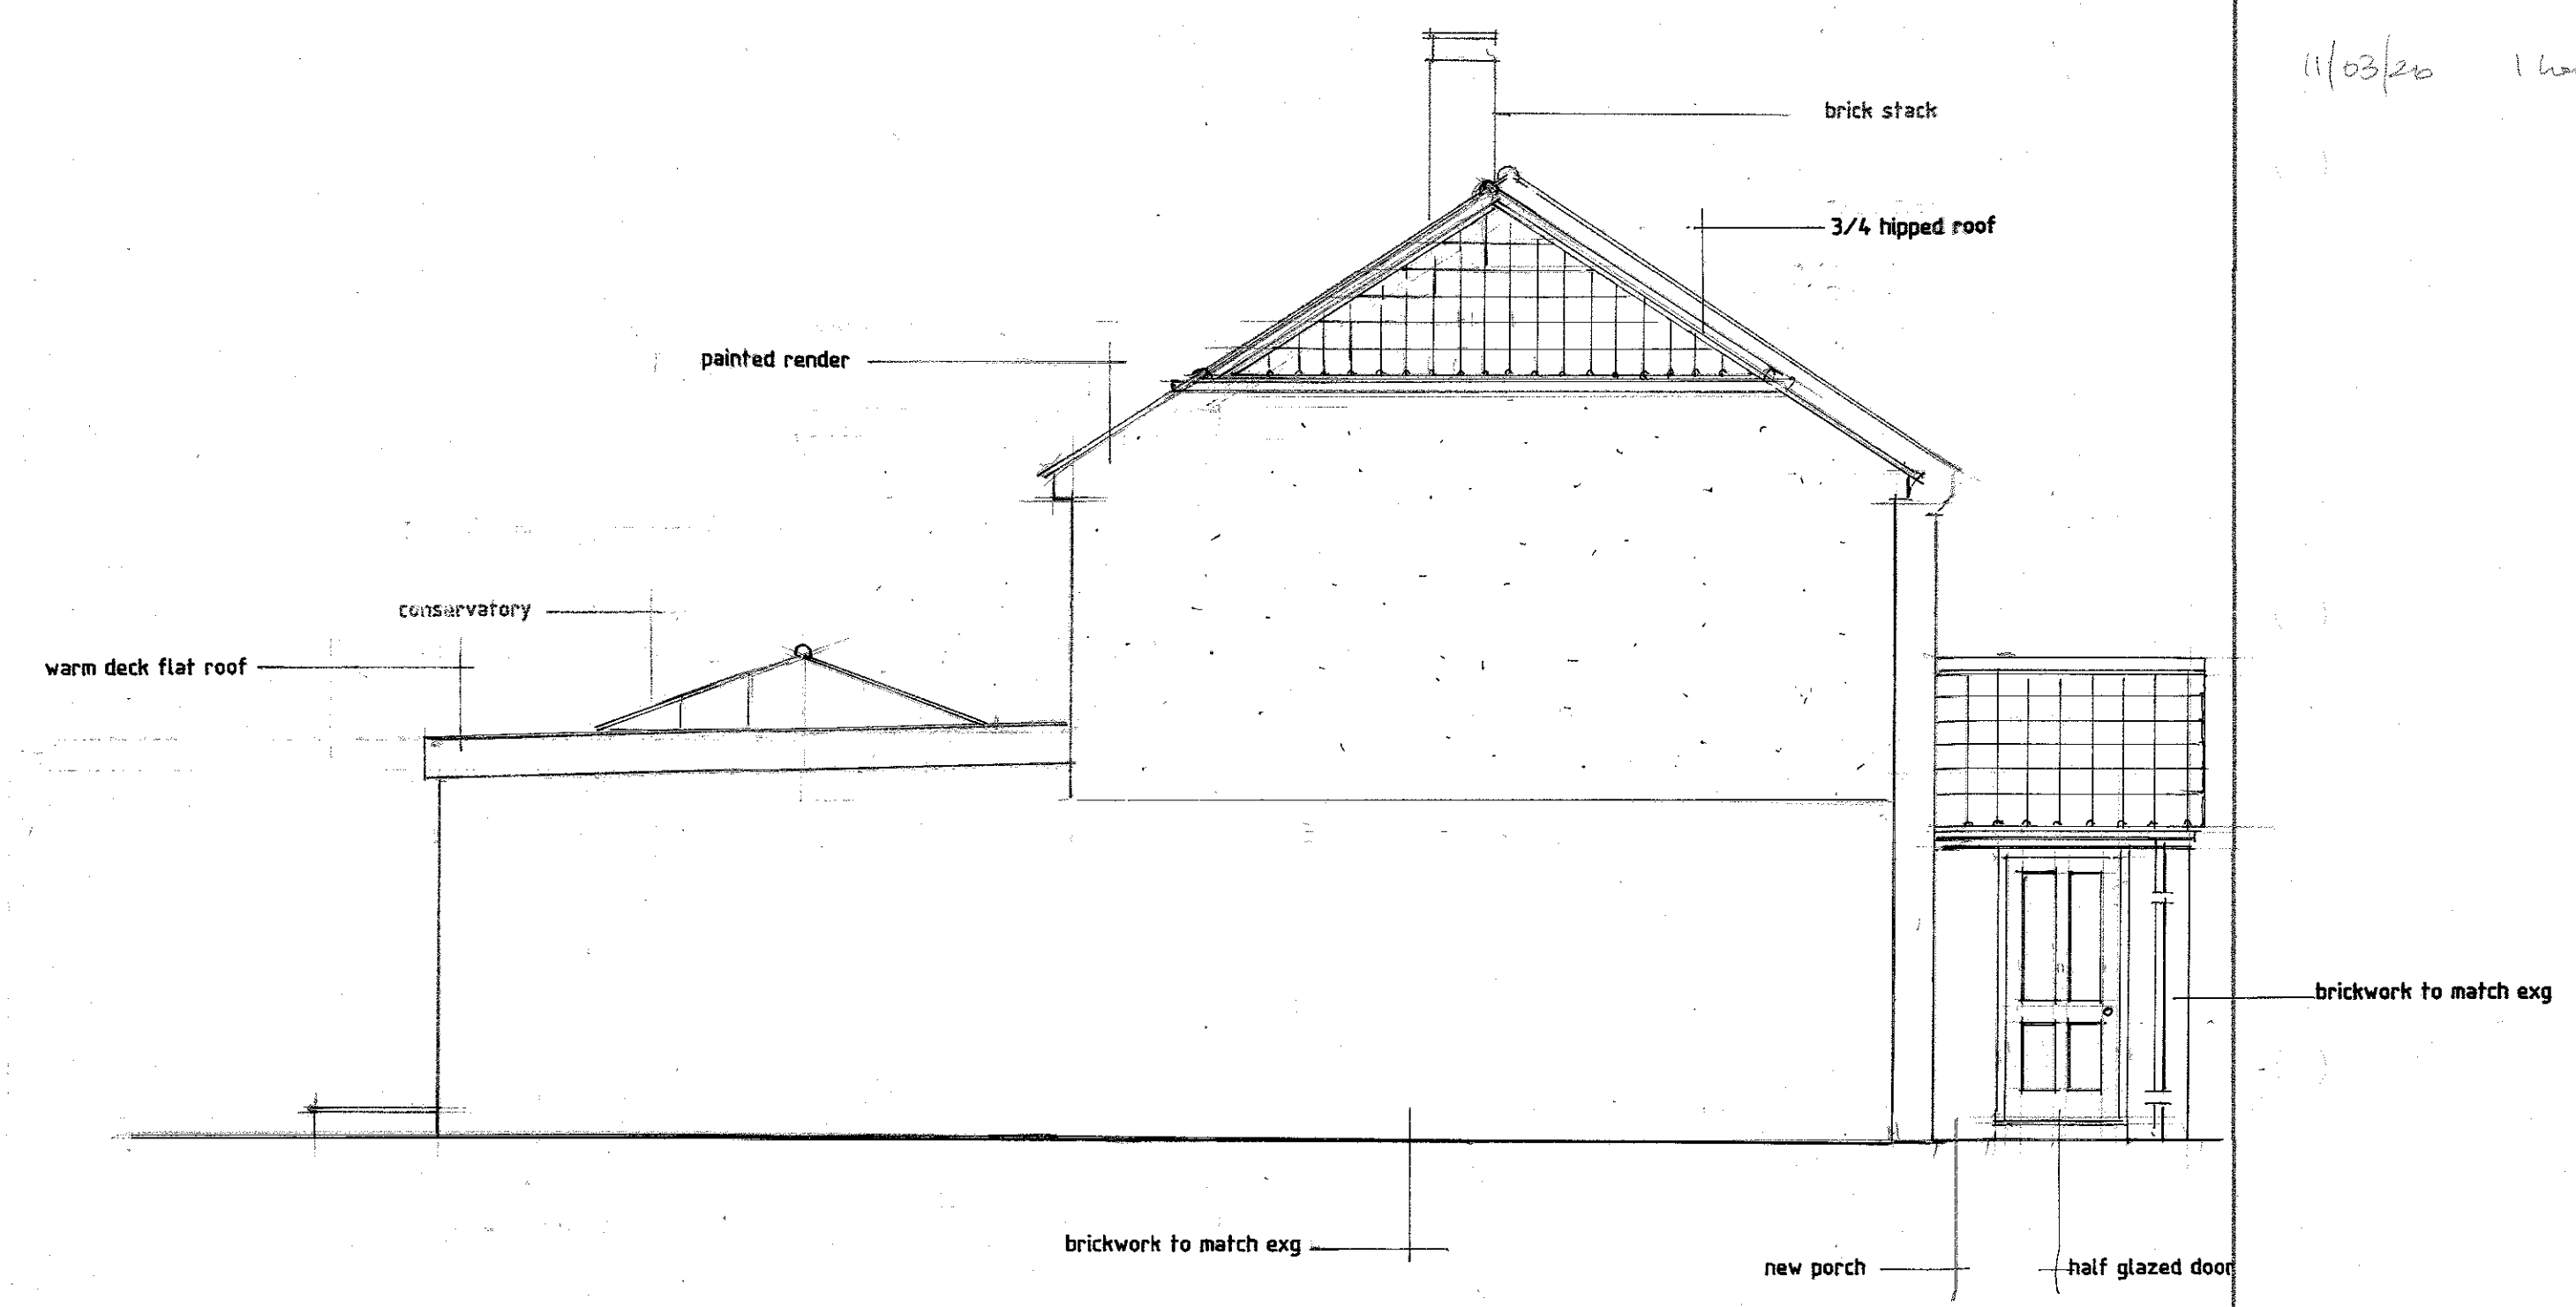

side elevation west



rear elevation north

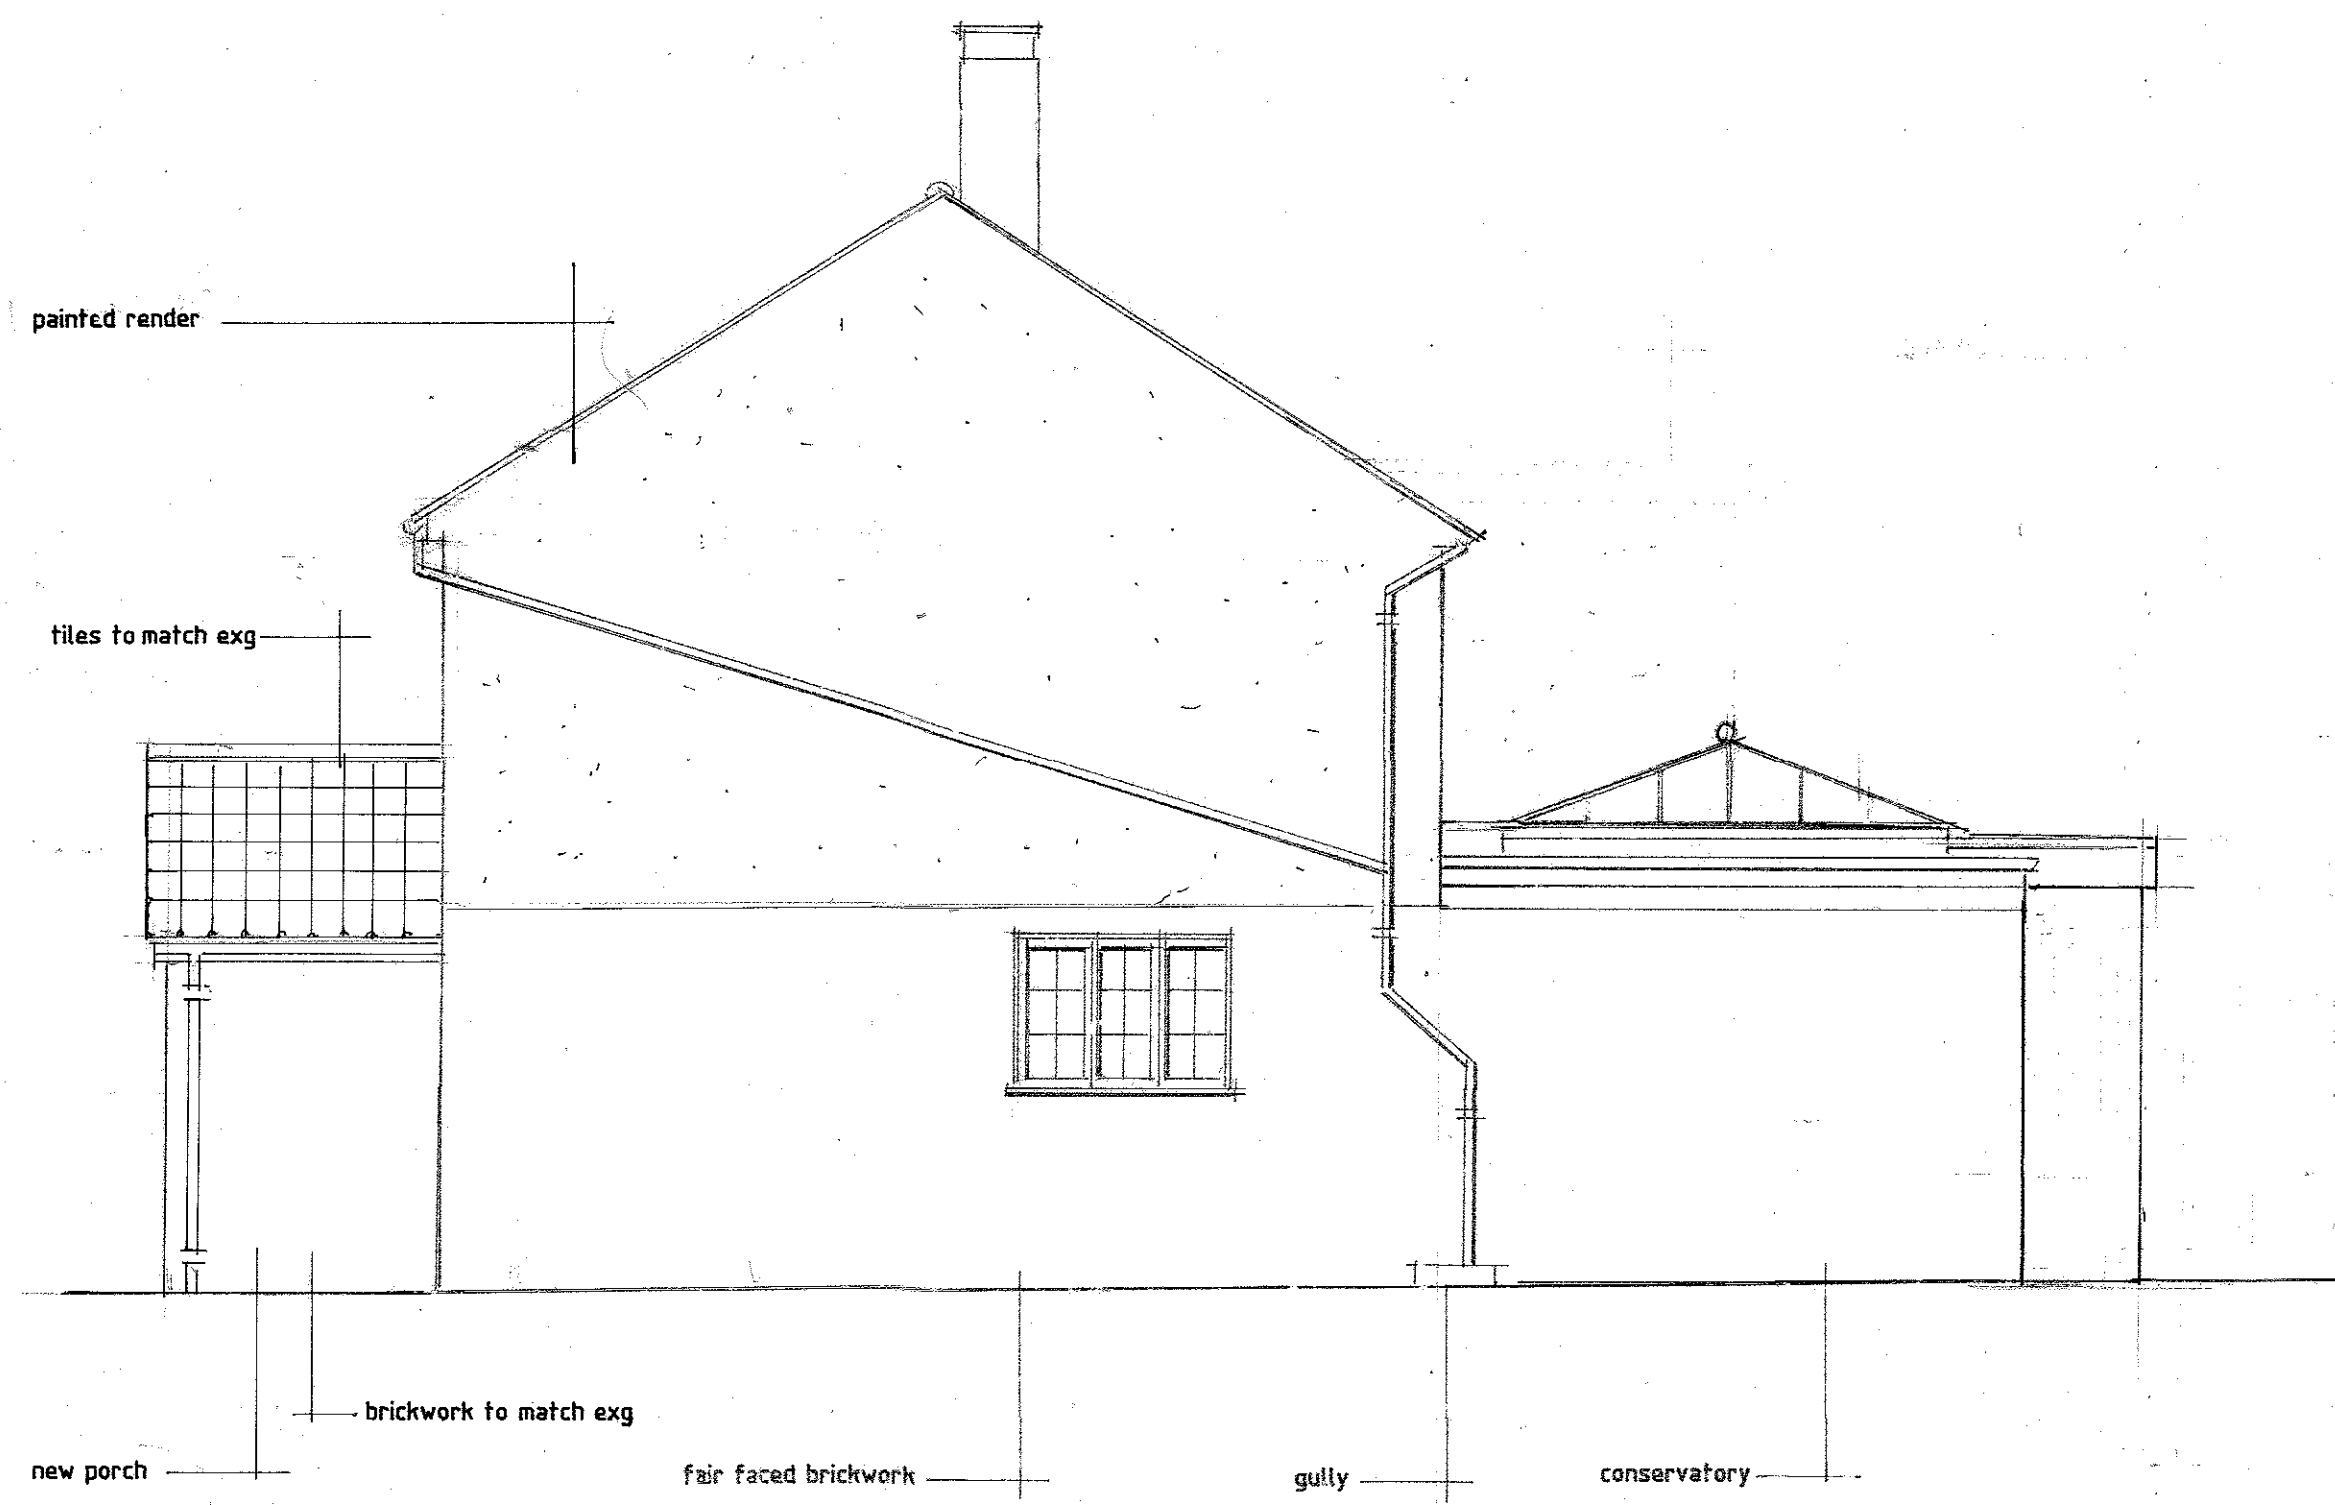

side elevation east

- Contractors must not scale from this drawing.
- In case of any discrepancies in drawings details or bills refer to architects for clarification; unilateral decisions by contractor will not be accepted.

11/03/20 1 hour

revised layout	11 03 26	C
boundary detail	17 11 25	B
minor amends	29 09 25	A
Revision Date		Revision Letter

proposed elevations
65 Eastcourt Avenue RG6 1HH

Date 18 09 2025 Job Ref. 25.915
Drawn: AAN
Scales: AAN.25.915. 4 rev: C 1
1:50 scale bar in metres

AAN design and survey
54a Queen Street, Henley on Thames. RG9 1AP
01491 410817 www.aandesign.co.uk