




PROPOSED FRONT ELEVATION

* EXISTING FENCE GATE TO 16 ARMSTRONG WAY TO REMAIN IN EXISTING POSITION *
 NO 24 BOWDING CLOSE EXISTING FENCE.

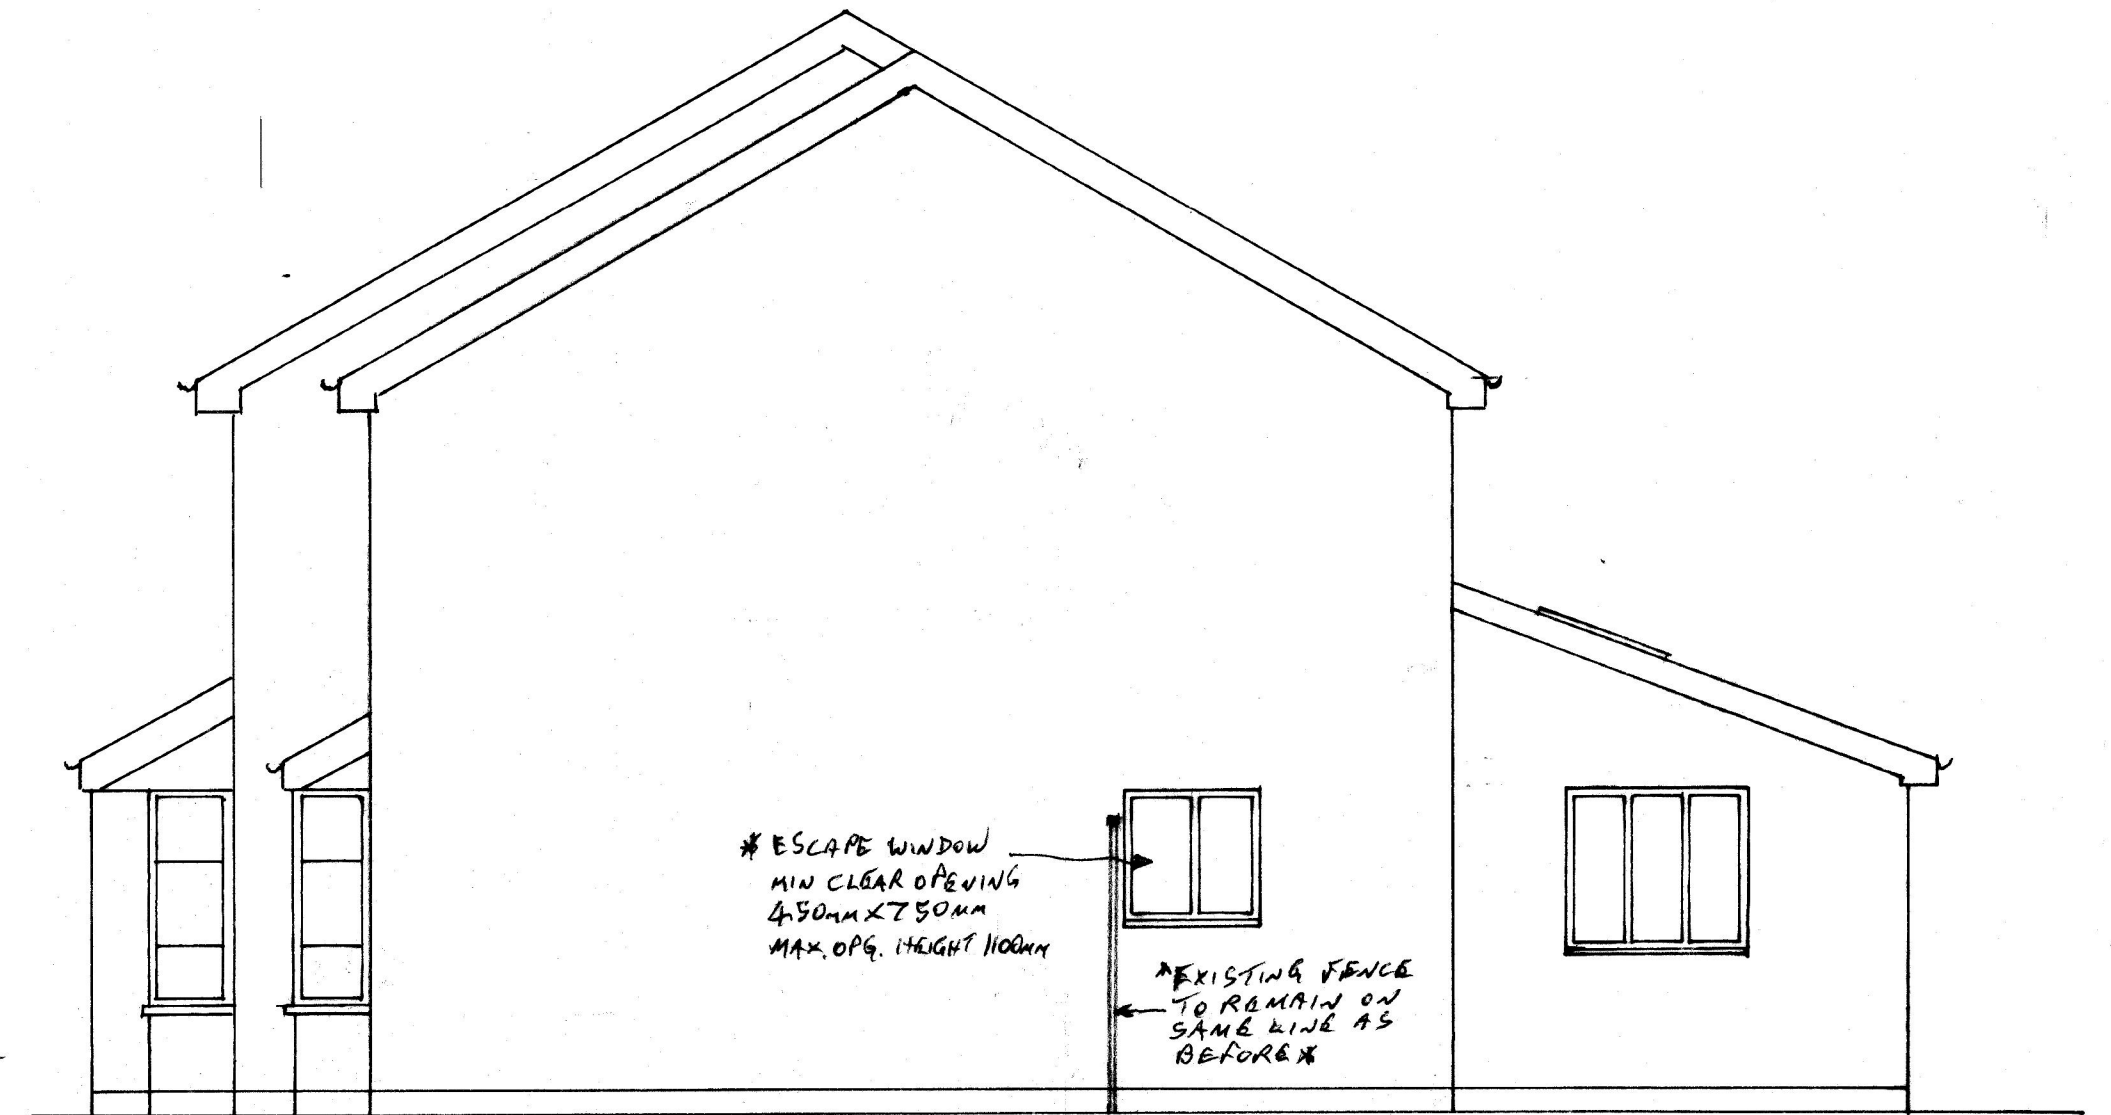


PROPOSED SOUTH ELEVATION


* ESCAPE WINDOW
 MIN CLEAR OPENING
 450mm x 750mm
 MAX. OPQ. HEIGHT 1100mm
 * EXISTING FENCE
 TO REMAIN ON
 SAME LINE AS
 BEFORE *



PROPOSED REAR ELEVATION

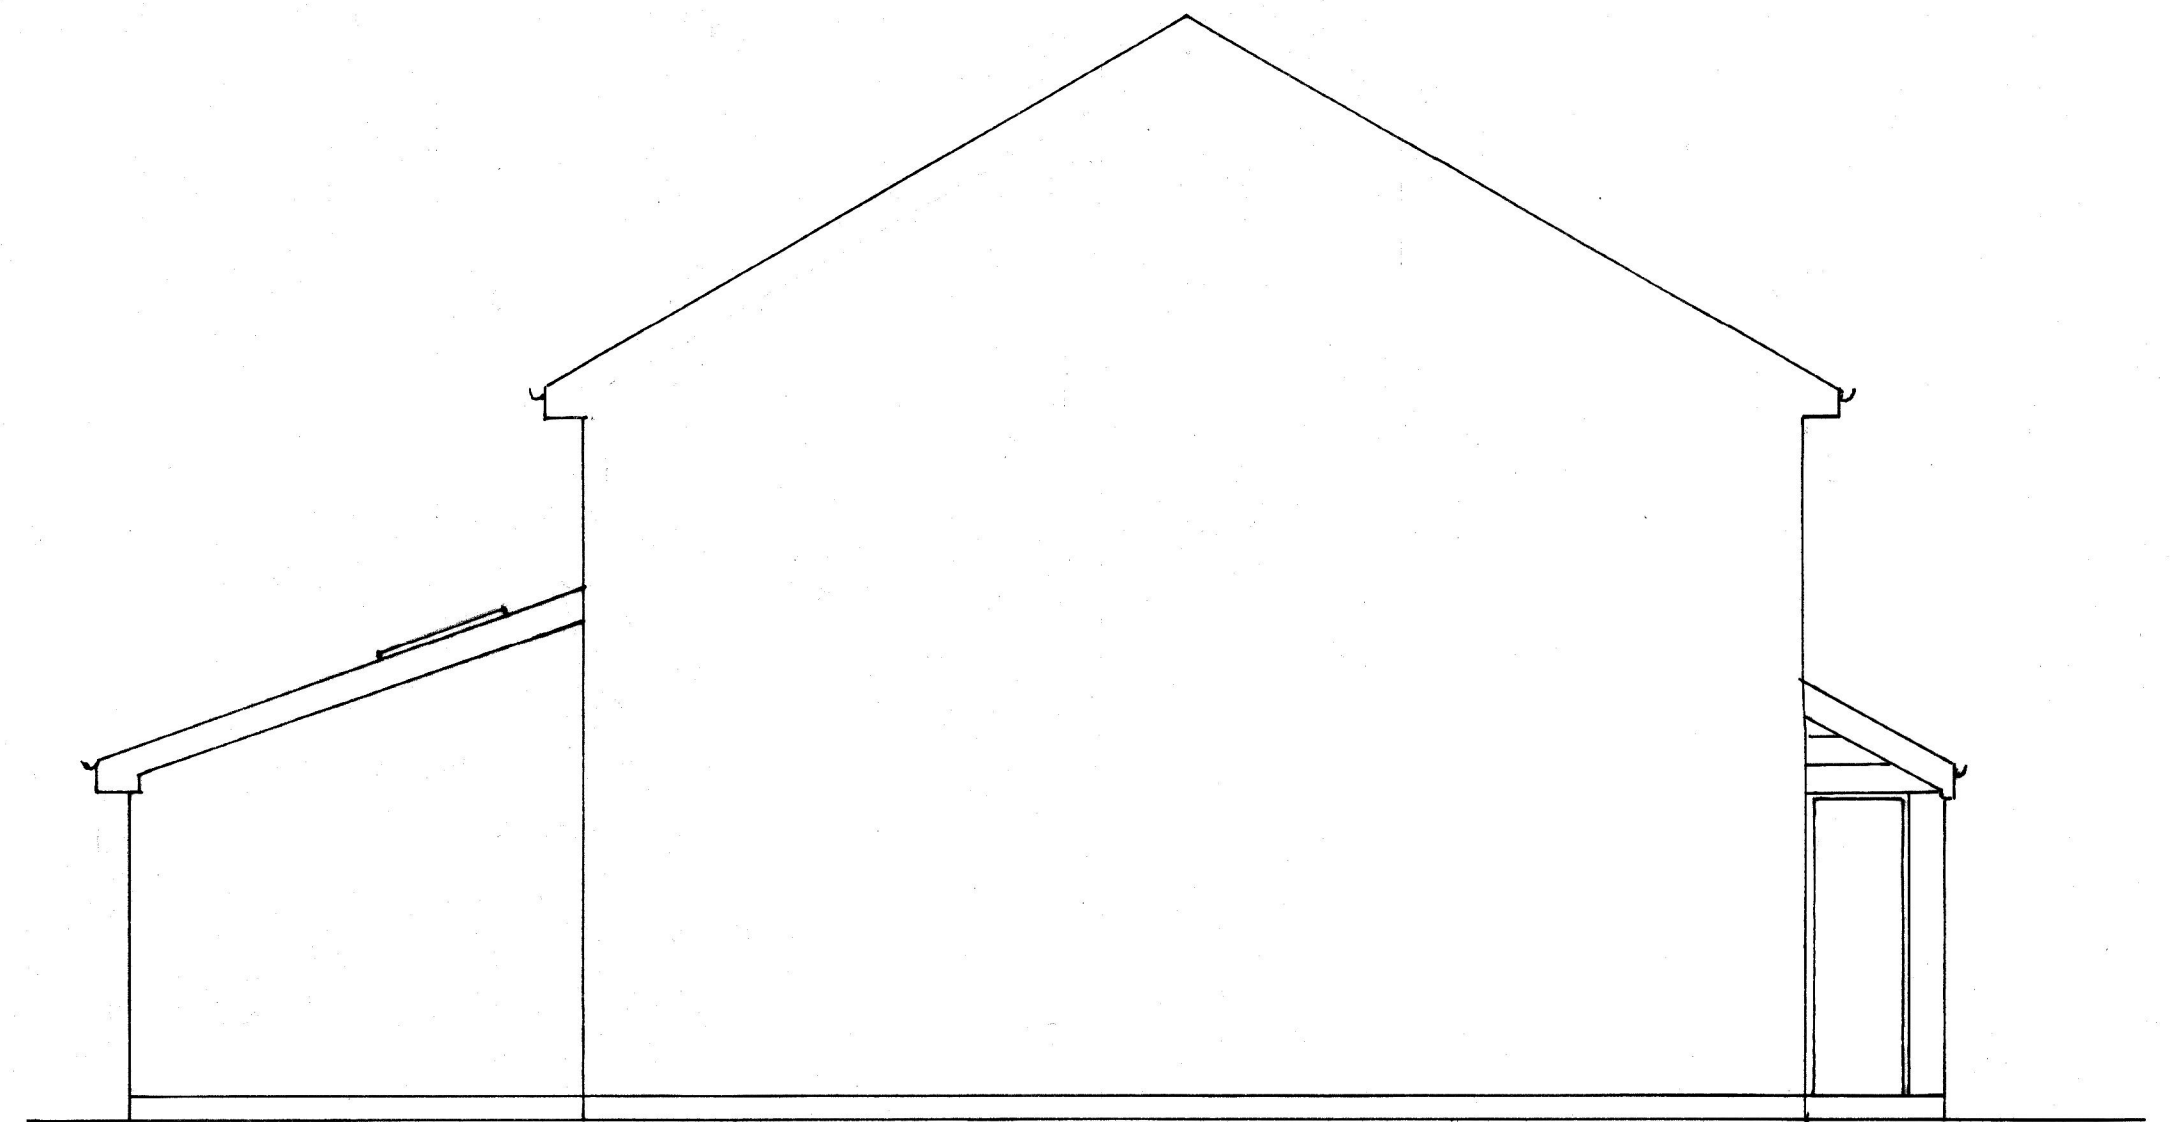

PROPOSED NORTH ELEVATION

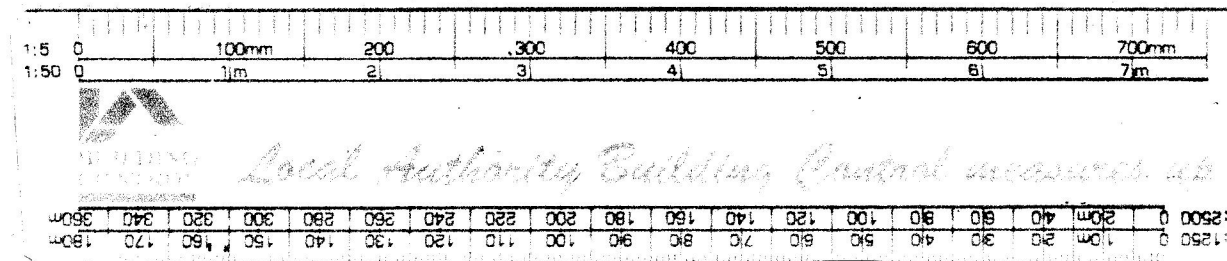

PROPOSED ELEVATIONS
 16 ARMSTRONG WAY
 Dwg. No. DC/03A Scale 1:50