



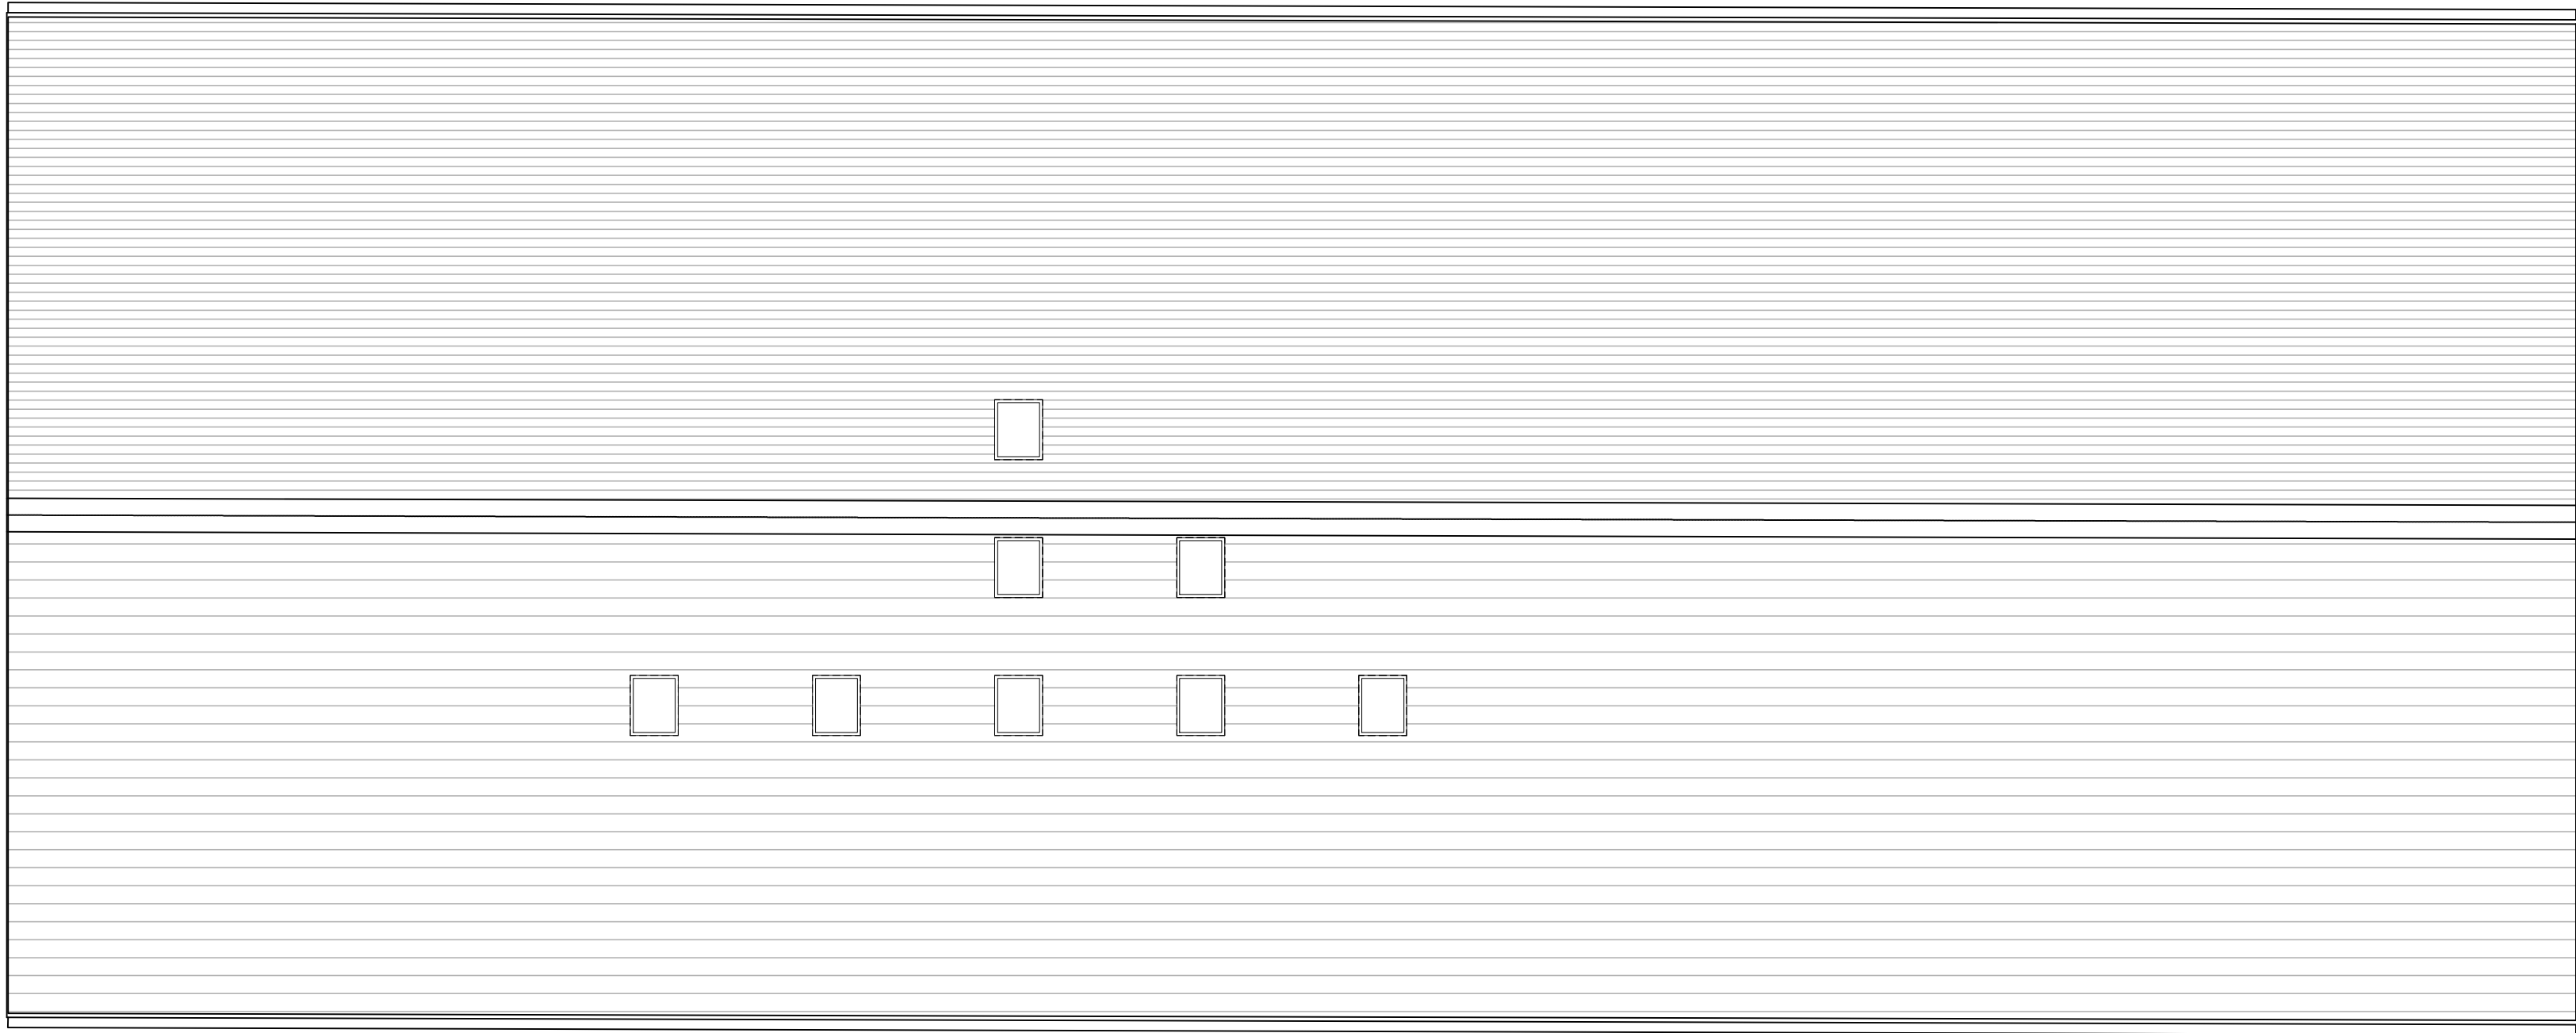


Roof Plan

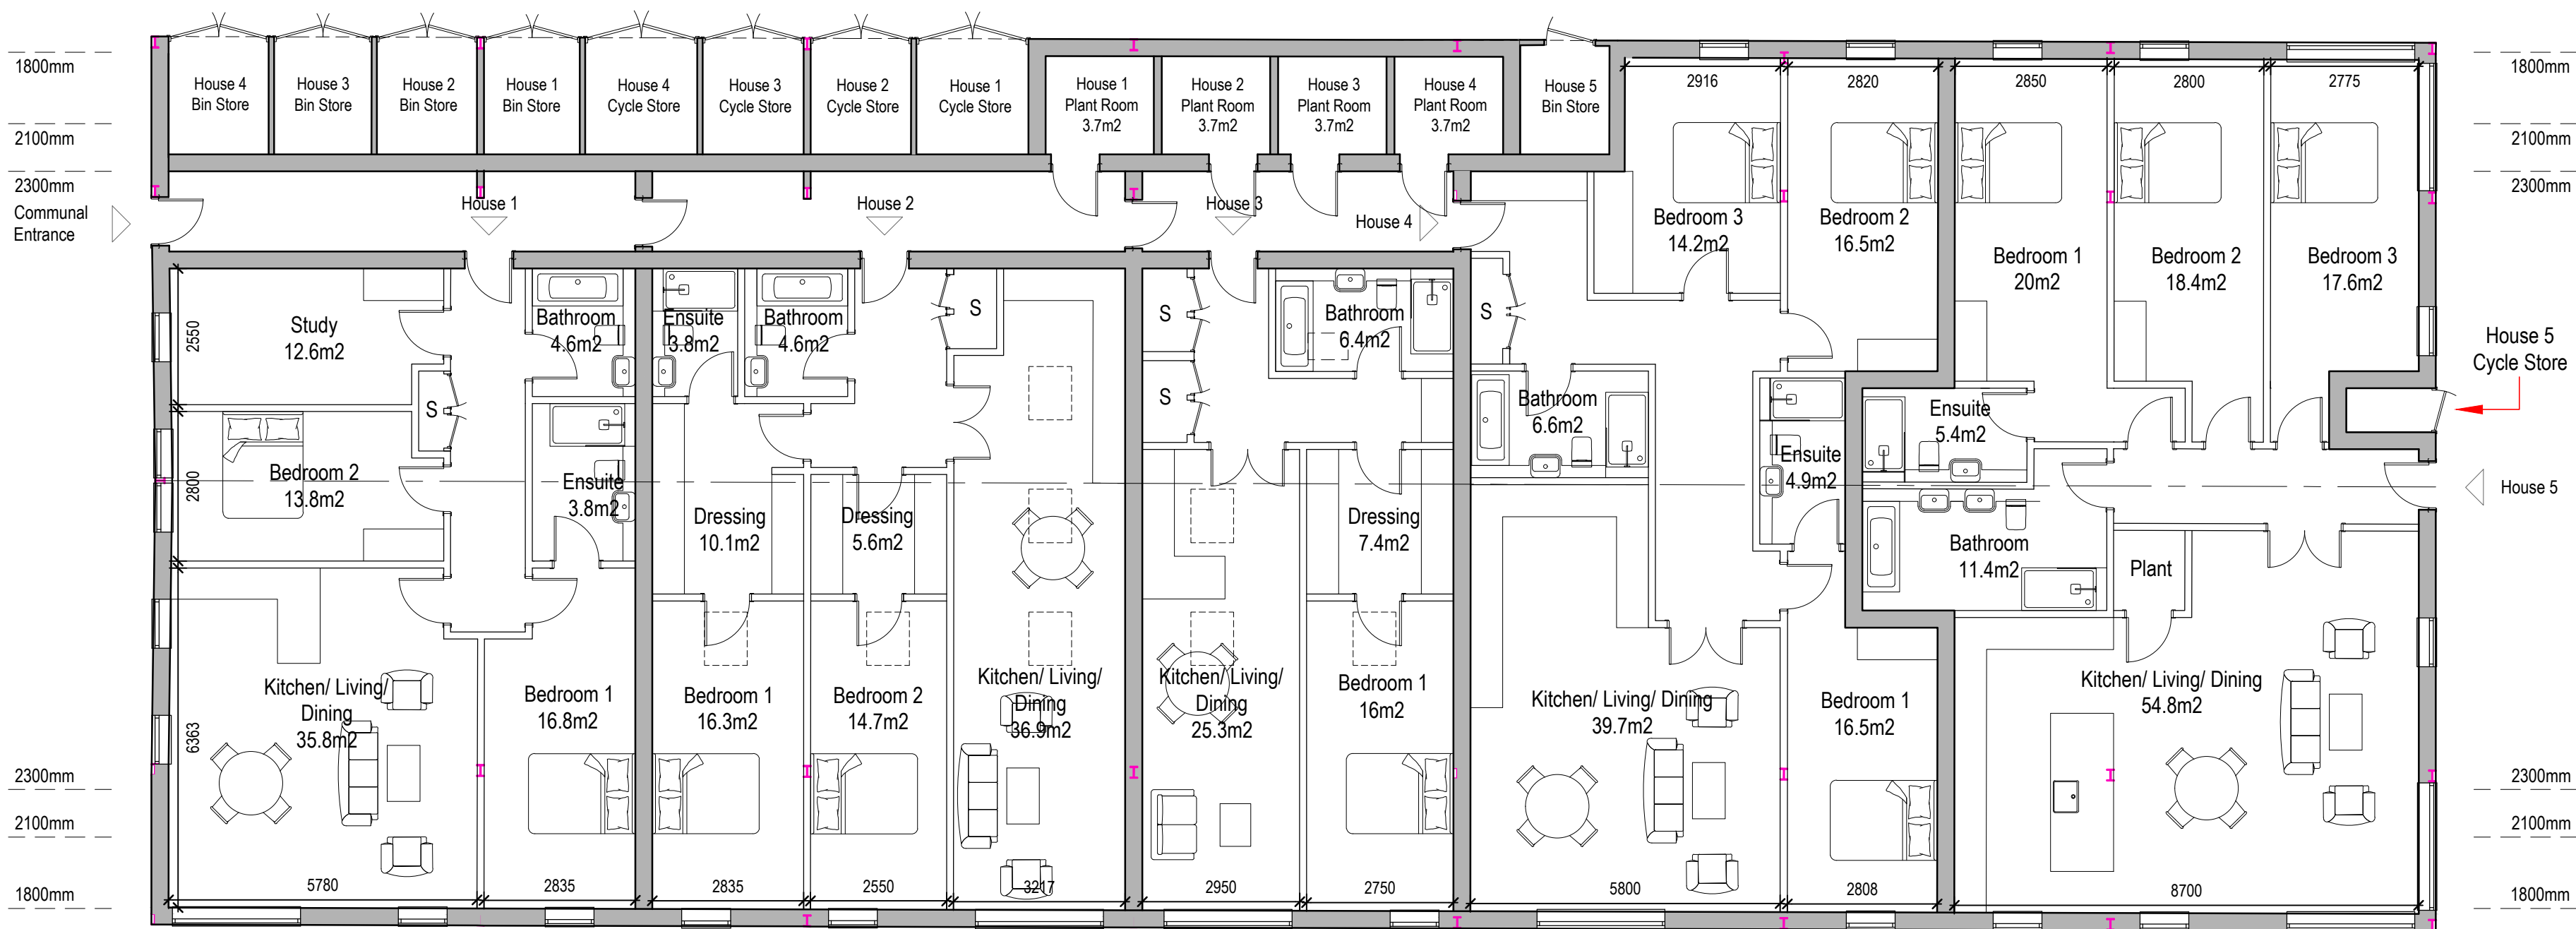

Ground Floor Plan

- Notes:
- 1) ALL DIMENSIONS, LEVELS AND CLEARANCES TO BE CHECKED ON SITE PRIOR TO WORKS COMMENCING
 - 2) THIS DRAWING SHOULD BE READ IN CONJUNCTION WITH ALL OTHER PROJECT RELATED DRAWINGS, SPECIFICATIONS AND DOCUMENTS
 - 3) ANY DISCREPANCY BETWEEN THIS DRAWING, OTHER DRAWINGS FORMING PART OF THIS CONTRACT, OR THE SPECIFICATION/BILLS OF QUANTITIES MUST BE CLARIFIED BEFORE COMMENCEMENT OF ANY WORK OR ORDERING OF ANY MATERIALS
 - 4) PLEASE CONSULT THE AUTHOR OR PROJECT MANAGER SHOULD THE READER REQUIRE CLARIFICATION ON ANY PART OF THIS DRAWING
 - 5) THE COPYRIGHT OF THE DRAWING AND DESIGN IS THE PROPERTY OF JSA ARCHITECTS LTD. THIS INFORMATION HAS BEEN ISSUED UNDER SPECIFIC TERMS FOR THIS PROJECT AND MAY ONLY BE USED AND REPRODUCED ACCORDINGLY

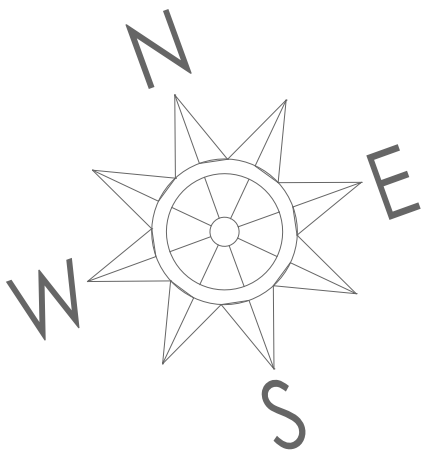

E	Cycle Store Amended	JN	27/01/25
D	Additional Skylights Added	JN	21/01/25
REV:	DESCRIPTION:	BY:	DATE:
STATUS: Planning			

j

s

a

architects

Tavistock House

Waltham Road

Maidenhead SL6 3NH

01628 828 241-4

reception@jsaarchitects.com

www.jsaarchitects.com

SITE:	Stokes farm Binfield Road, Wokingham RG40 5PR
CLIENT:	Mr & Mrs Baker

TITLE: Proposed Floor Plans			
SCALE AT A1: 1:100	DATE: 11/23	DRAWN: JN	CHECKED: CP
PROJECT: FSFW6	DRAWING NO: PL_200	REVISION: E	