


THIS DRAWING IS THE PROPERTY OF CREATIVE DESIGN
(STRUCTURAL) LTD - COPYING / REDISTRIBUTION BY CONSENT ONLY

NOTES

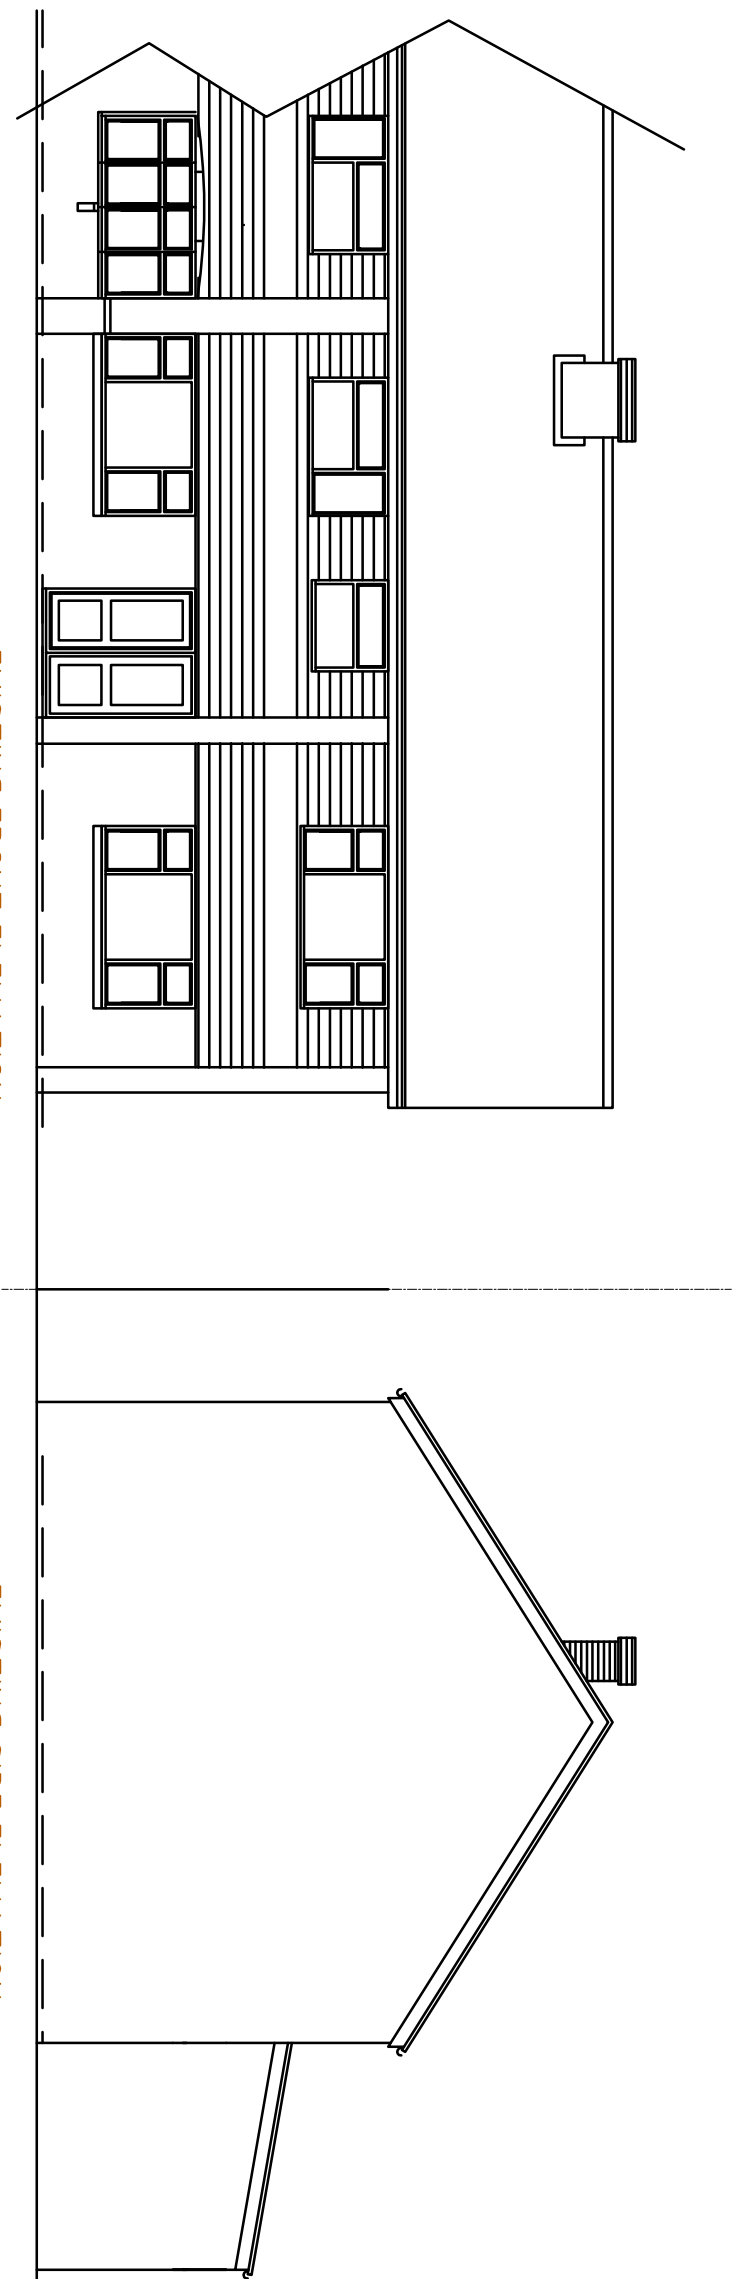


EXISTING FRONT ELEVATION


EXISTING SIDE ELEVATION

NO 19

NO 21

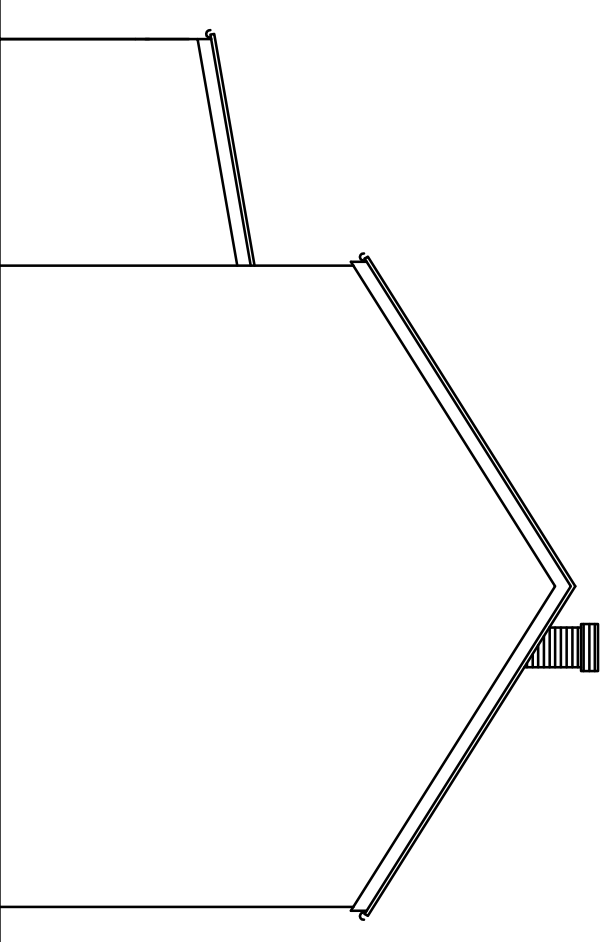


EXISTING SIDE ELEVATION

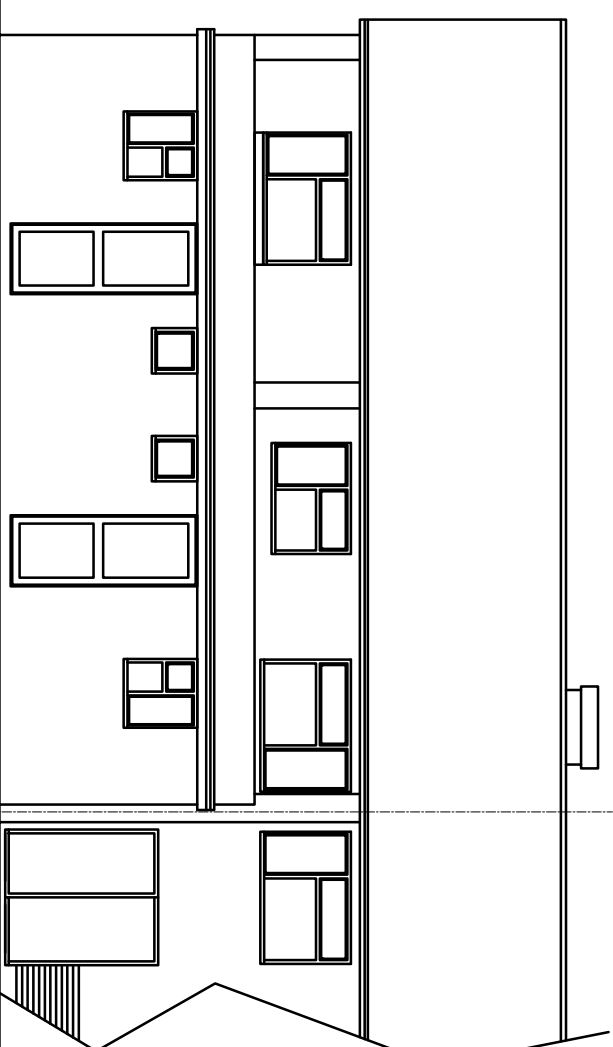


EXISTING REAR ELEVATION

NO 21

NO 19

 

 A	-				
Rev/Date		Amendment			
PROJECT 21 AUSTIN ROAD WOODLEY RG5 4EJ					
TITLE EXISTING ELEVATIONS					
 CREATIVE DESIGN (STRUCTURAL) Ltd. Tel 01753 543129 M 07877519947 info@cdstructural.com www.cdstructural.com					
DRAWN	AS	SCALE @ A3			
DATE	JAN 24	1:100			
DRAWING NO.		REV.			
S02124-02		B	C		