



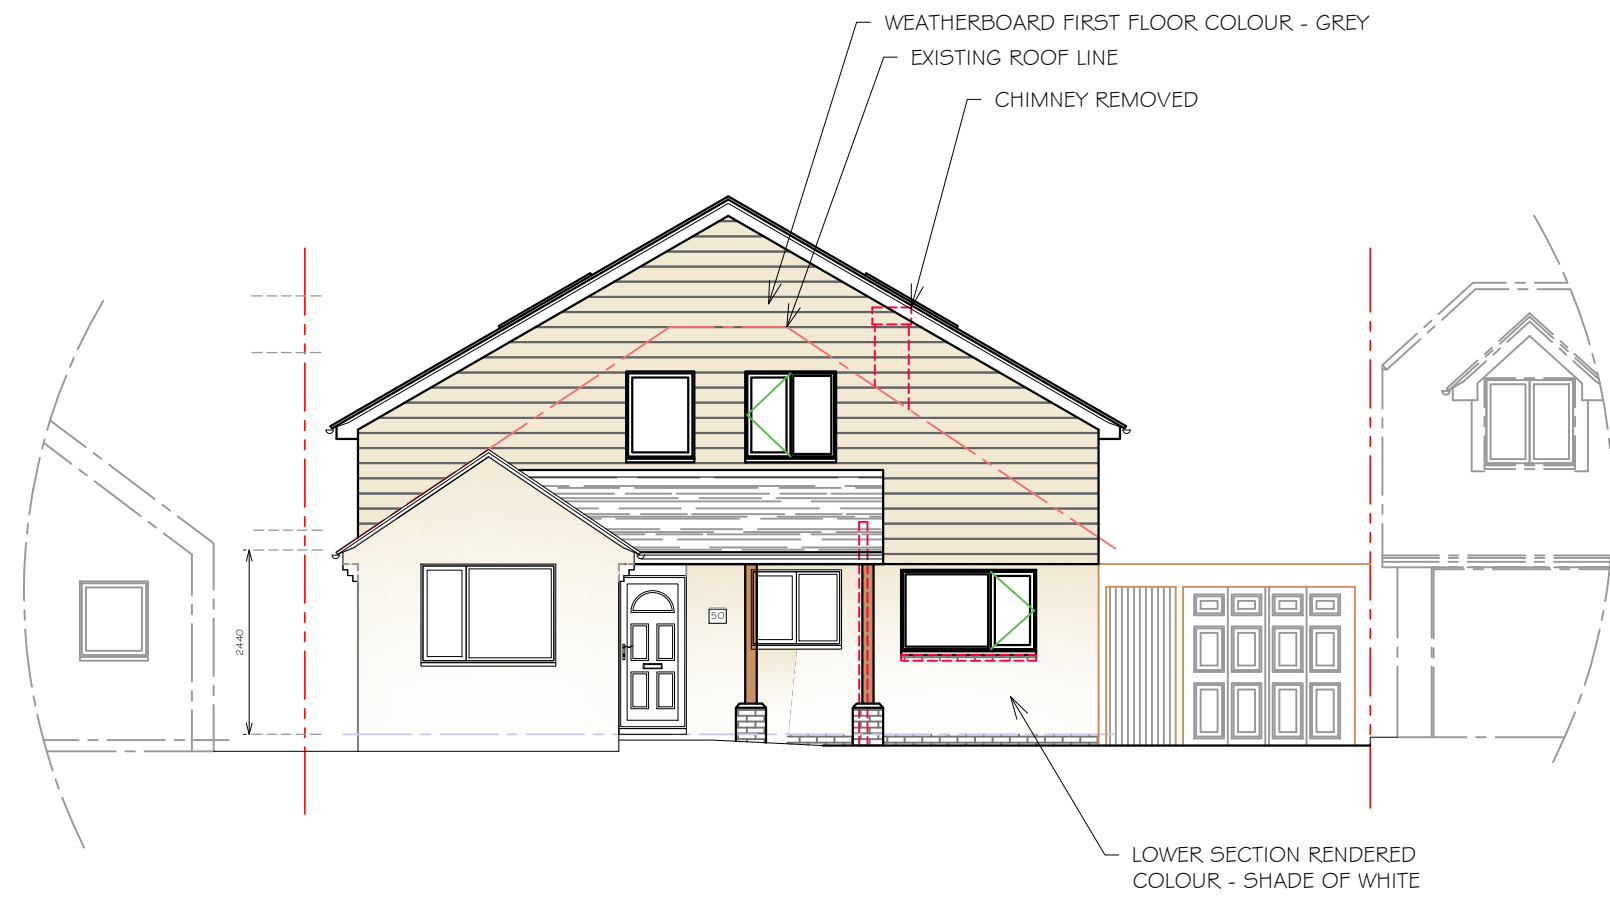

PROPOSED FRONT ELEVATION


0 2m 4m 6m 10m
SCALE 1:100

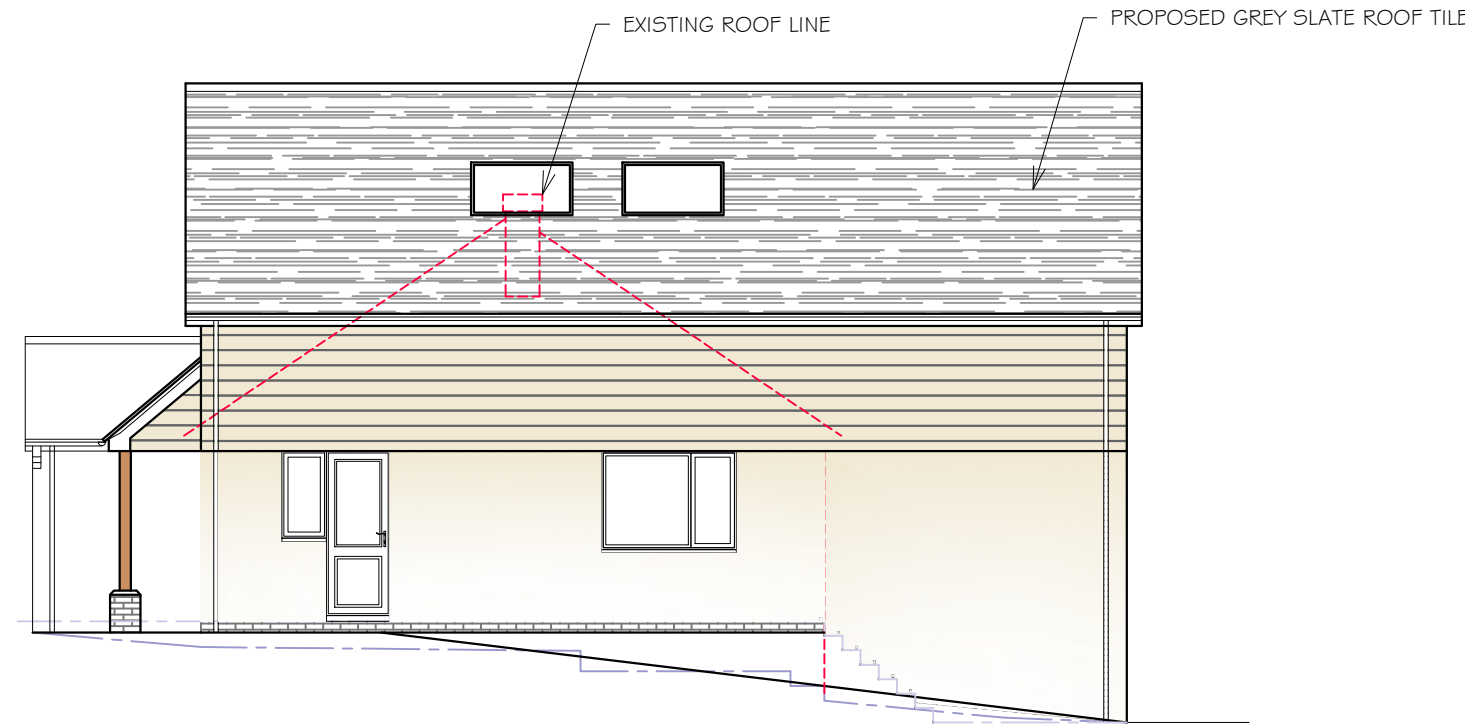

PROPOSED SIDE ELEVATION
(WITH LEAN-TO STRUCTURE OMITTED FOR CLARITY)



PROPOSED REAR ELEVATION
(WITH LEAN-TO STRUCTURE & PATIO OMITTED FOR CLARITY)

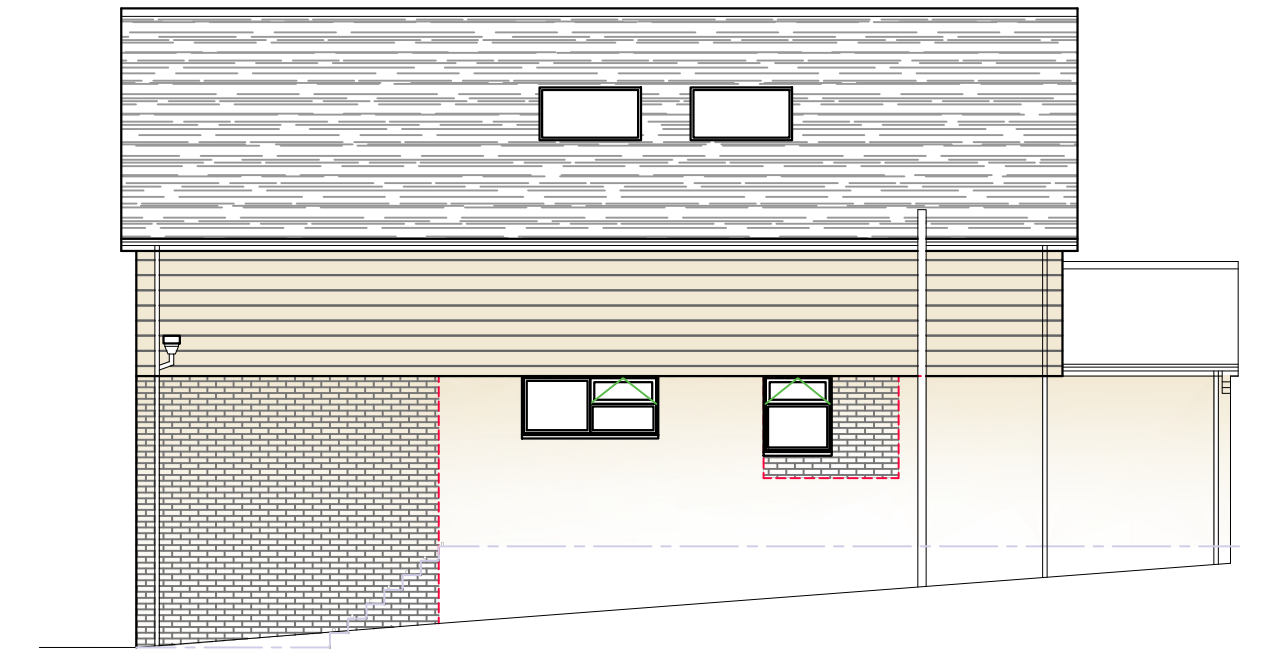

PROPOSED SIDE ELEVATION




PROPOSED STREET SCENE



EXISTING STREET SCENE

0 2m 4m 6m 10m
SCALE 1:100

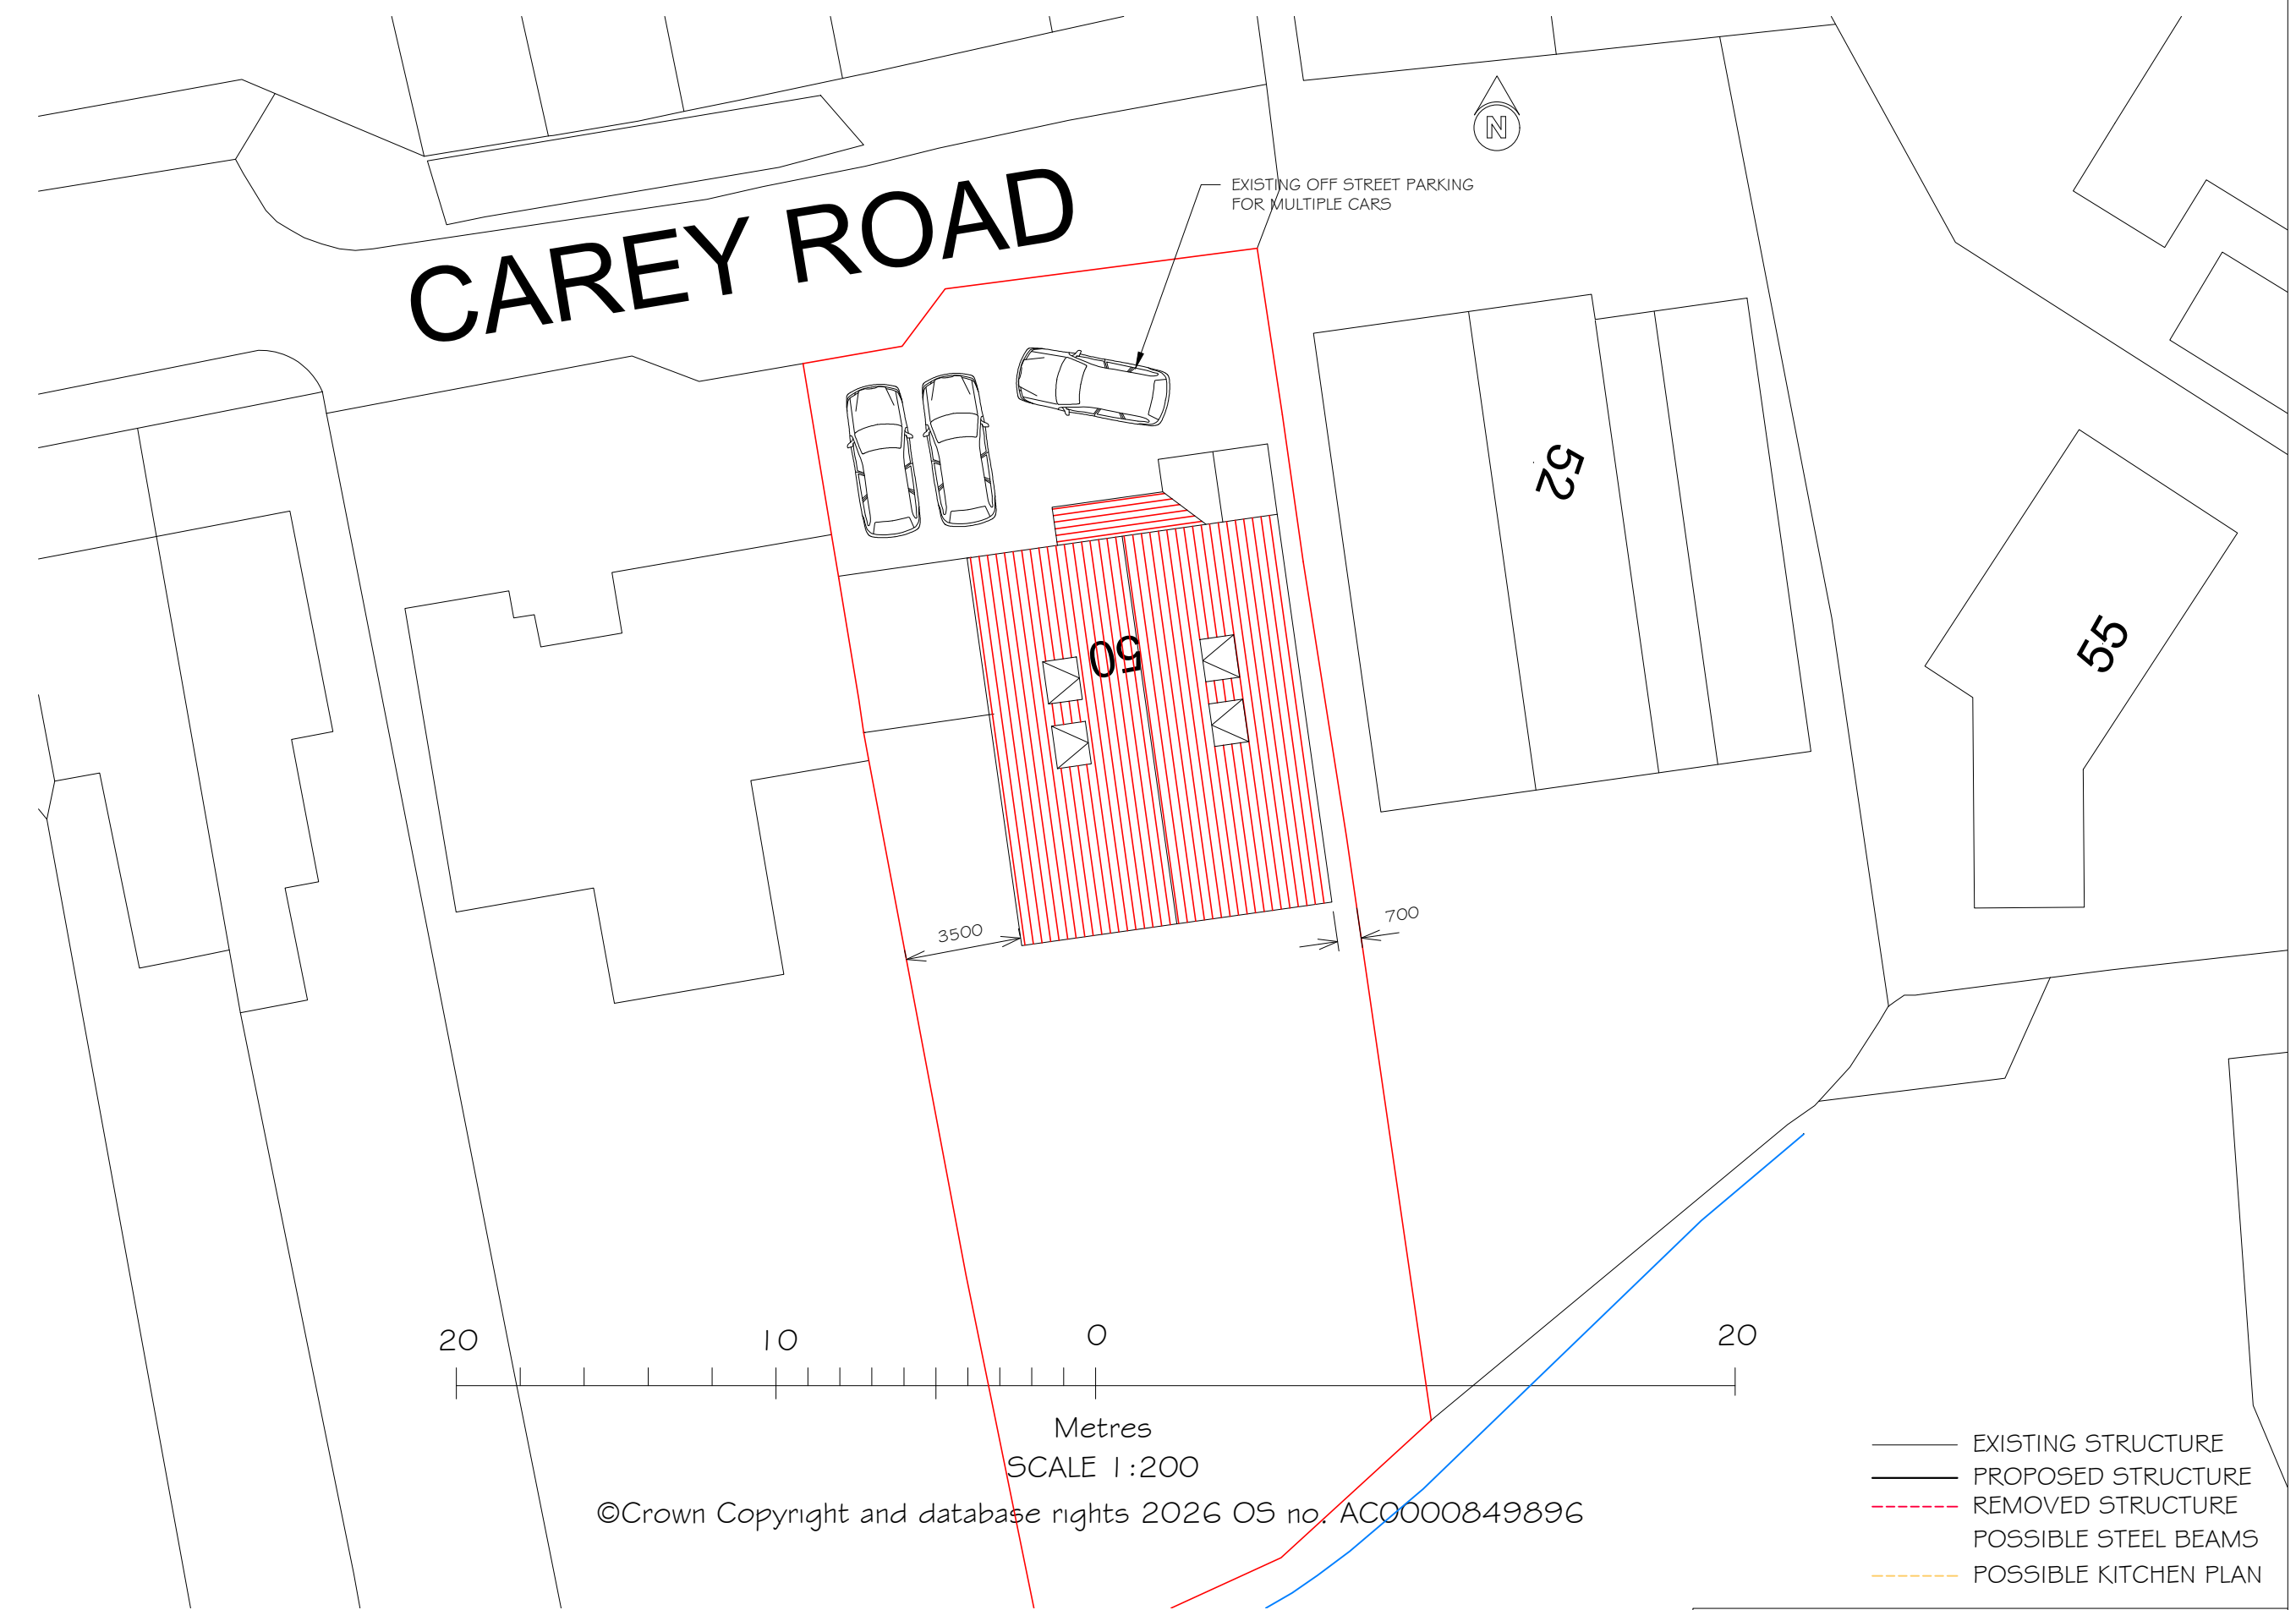

©Crown Copyright and database rights 2026 OS no. AC0000849896

— EXISTING STRUCTURE
— PROPOSED STRUCTURE
- - - REMOVED STRUCTURE
--- POSSIBLE STEEL BEAMS
--- POSSIBLE KITCHEN PLAN

PROJECT
PROPOSED REAR EXTENSION, RAISED RIDGE
AND FIRST FLOOR HABITABLE ROOMS AT:
50 CAREY ROAD
WOKINGHAM
RG40 2NP

TITLE
PROPOSED ELEVATIONS,
COMBINED STREET SCENES & ROOF PLAN



Cranford Design Ltd
Architectural Services,
CAD Design & Draughting

DATE
AUGUST 2026
Tel: 01252 872657
Mob: 07525 064570
E-mail: info@cranforddesign.co.uk
Website: www.cranforddesign.co.uk

SCALE
SEE DRAWING
Centaur House
Ancells Business Park, Ancells Road
Fleet GU51 2UJ

DRAWING NUMBER

D3272-03

A1 PAPER SIZE

These plans must not be acted upon
until the appropriate planning and
building regulation approvals have
been granted. Should the works be
undertaken prior to the above
approvals being in place it is done
so entirely at the clients own risk.