


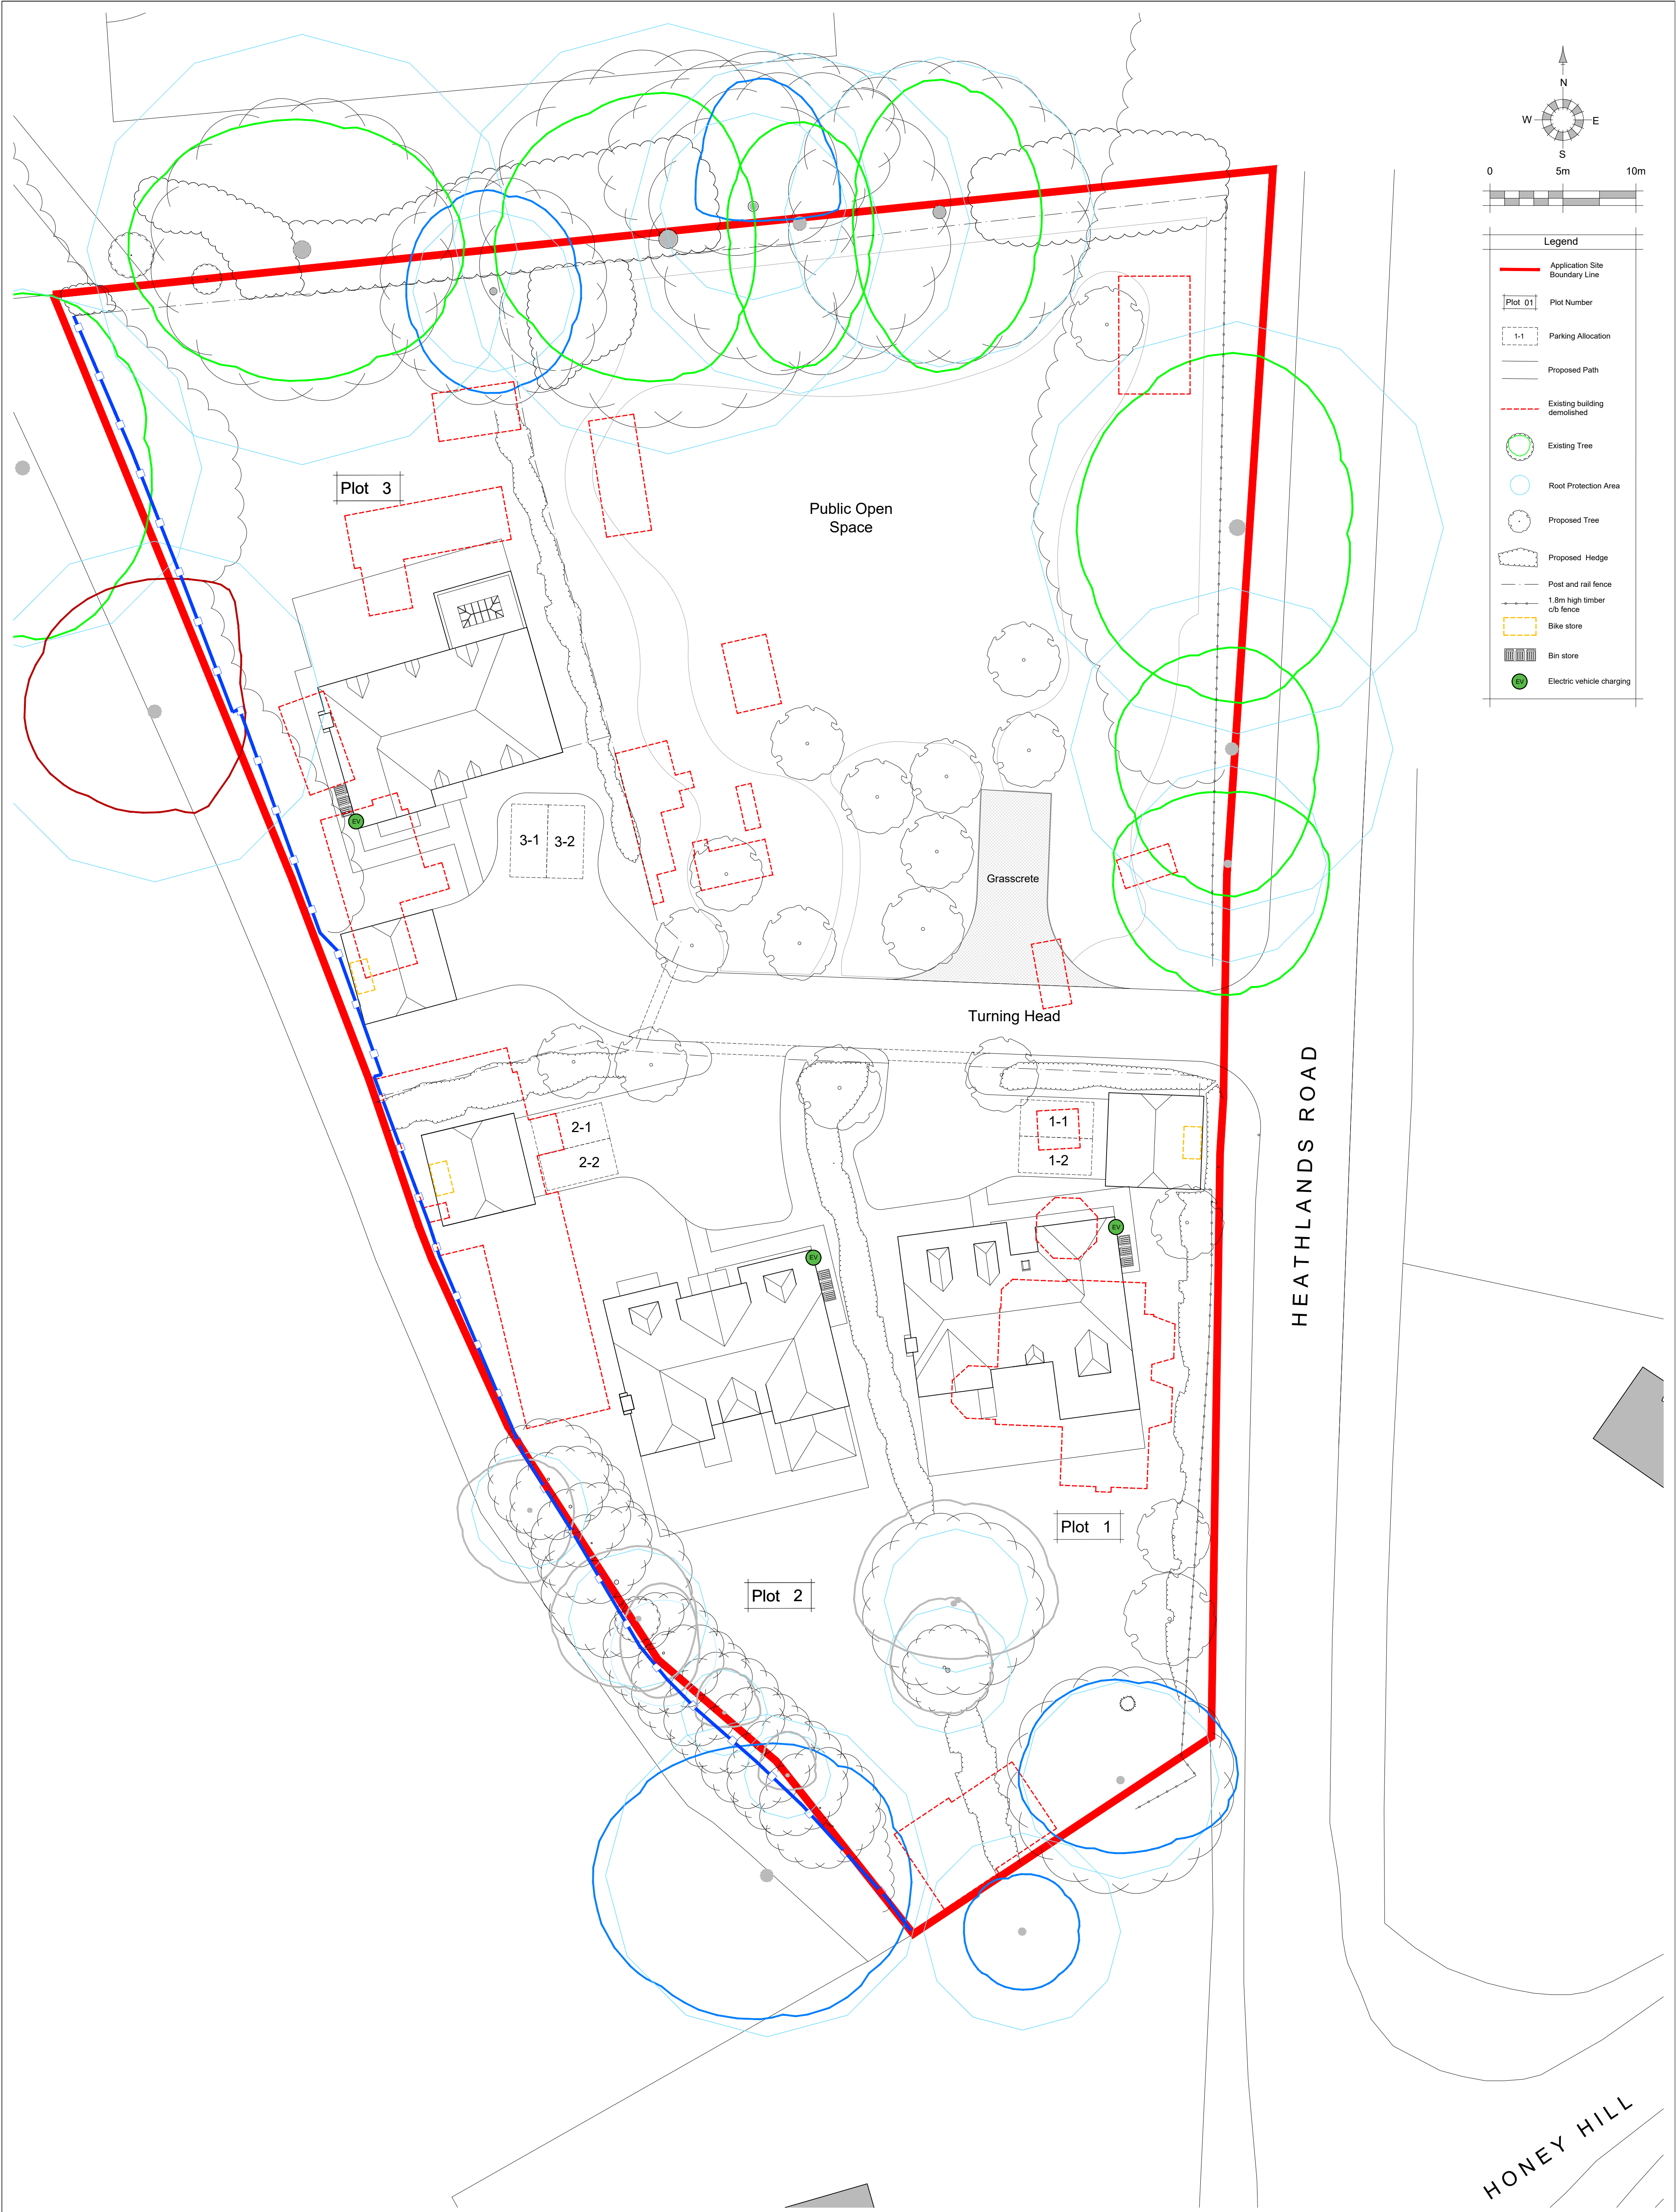

REV. DATE		REVISIONS:		BY		REV. DATE		REVISIONS:		BY		STATUS:											
-	-																						
Planning																							
CLIENT:				Hall Hunter Partnership				PROJECT:				Dairy Cottage, Heathlands Road, Wokingham, RG40 3AN											
SCALE:				1:200 (A1 ORIGINAL)				DRAWING:				Proposed Site Plan											
DRAWN:				AL				23011				P201											
DATE:				21/08/23								-											
© COPYRIGHT EXISTS ON THE DESIGNS AND INFORMATION SHOWN ON THIS DRAWING												This drawing may be scaled or cross referenced to the scale bar for planning application purposes only. Do not scale for any other purpose, use figured dimensions only. Subject to site survey and all necessary consents. All dimensions to be checked by user and any discrepancies, errors or omissions to be reported to the Architect before work commences. This drawing is to be read in conjunction with all other relevant materials. OS Licence No. 10007327											



architecture planning masterplanning

Broadmeade House, Farnham Business Park,
Weydon Lane, Farnham, Surrey GU9 8QT.
info@osarchitecture.com www.osarchitecture.com
Tel: 01252 267878

© OS Architecture Limited. Company Registration No. 2052001

HONEY HILL



architecture planning masterplanning
Broadmeade House, Farnham Business Park,
Weydon Lane, Farnham, Surrey GU9 8QT.
info@osparchitecture.com www.osparchitecture.com
Tel: 01252 267878