
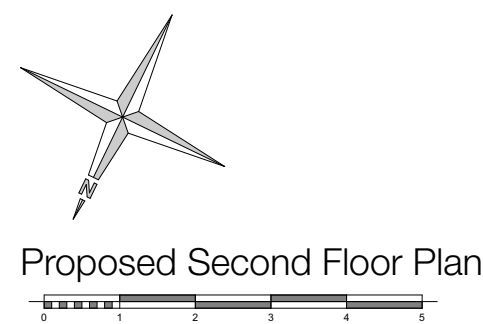


Proposed Side (North East) Elevation

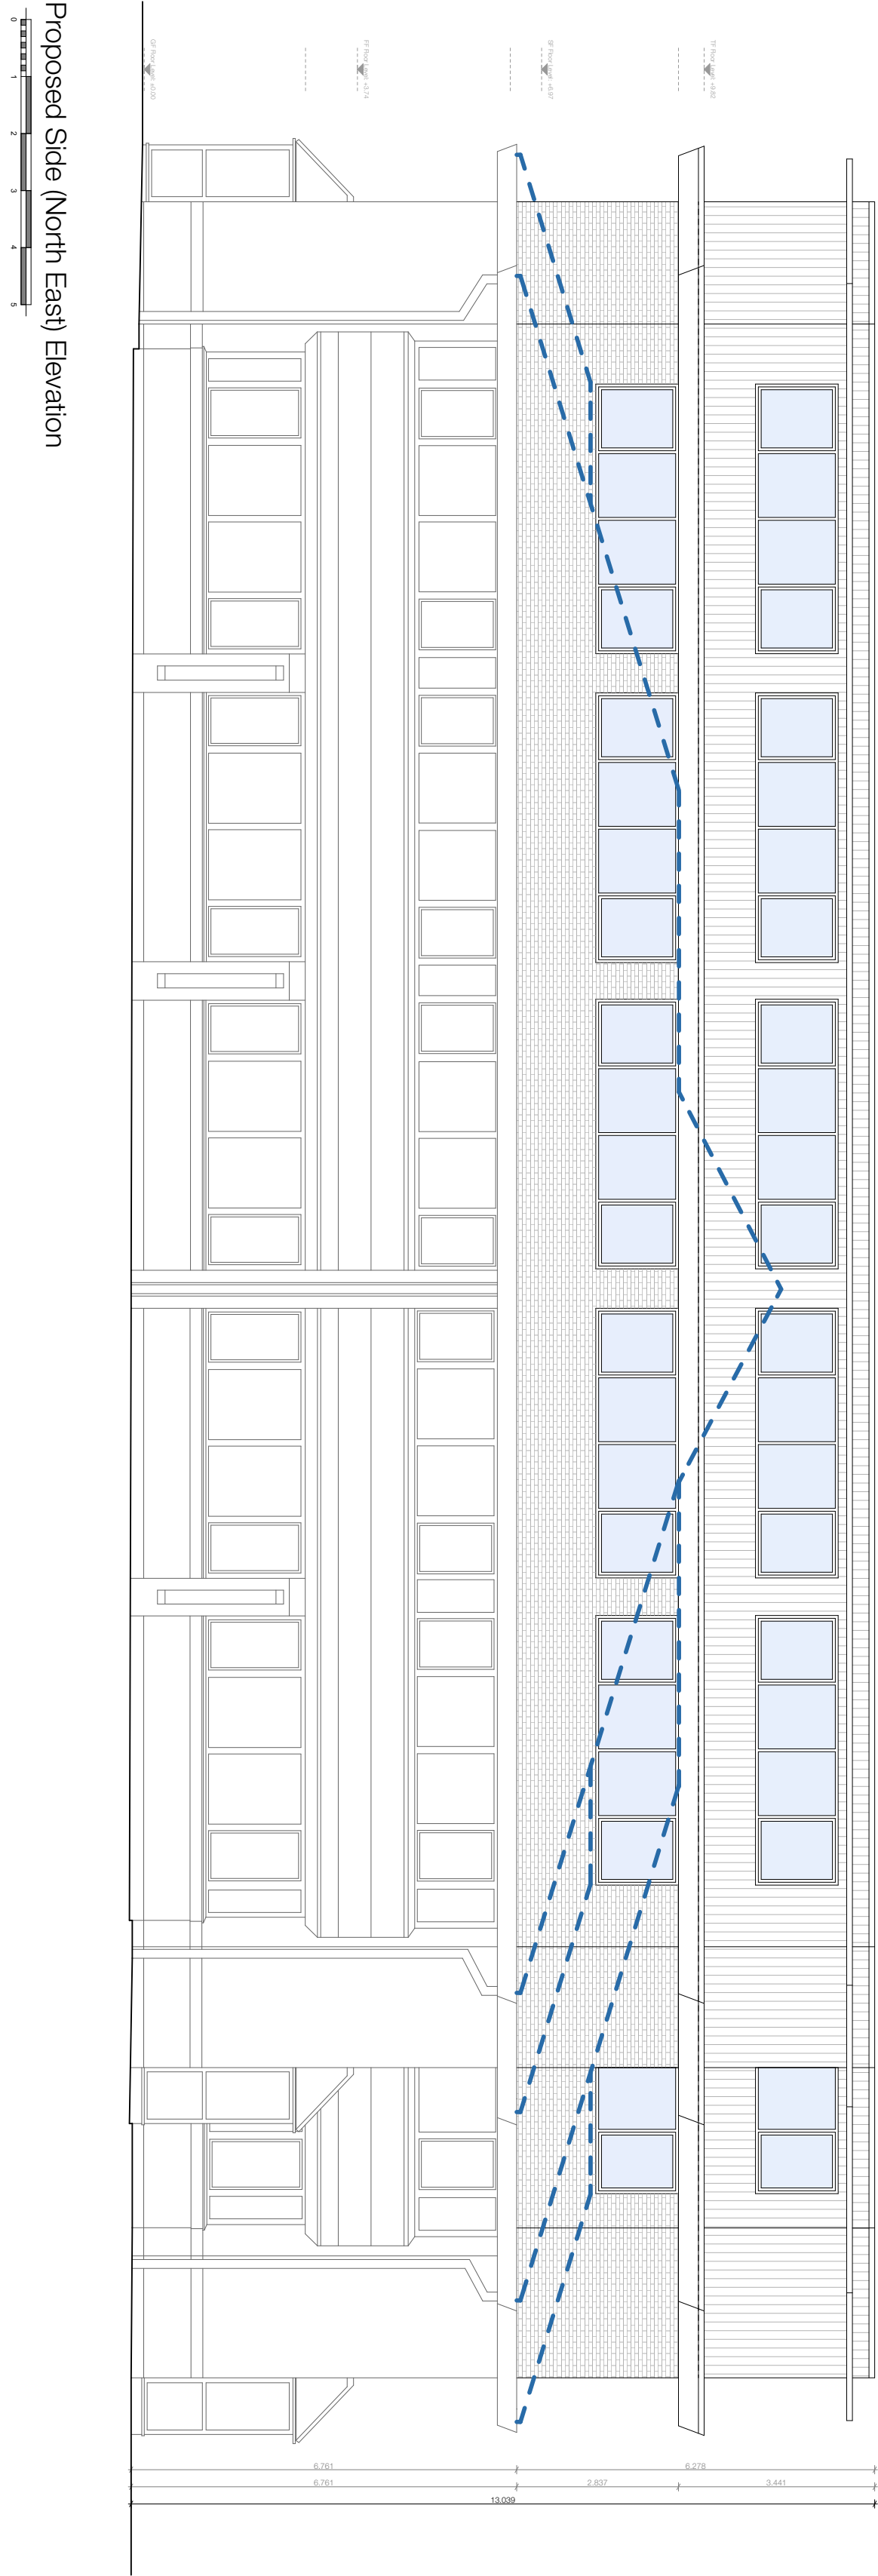


Proposed Second Floor Plan

Notes:
These Drawings have been produced by JE Architecture and are copyright of JE Architecture Ltd.
• Do not scale from this drawings
• All dimensions are in millimeters
• All dimensions to be checked on site

These Plans are for Planning Purposes Only

C	23.10.2024	Layout Amendments
B	14.10.2024	Amendments from Client Meeting
A	01.10.2024	Class AA Application Prepared
	14.08.2024	Planning Application Prepared
Rev	Date	Comments

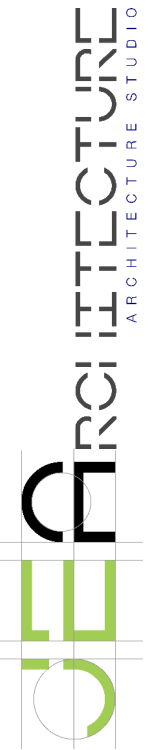

JE Architecture Ltd.
School Hill Cottage
School Hill
Farnham
Surrey
GU10 1HY
E: info@jearchitecture.co.uk
W: www.jearchitecture.co.uk

Client:
Mr. Arjun Gill

Project Address:
Indigo House
Mulberry Business Park
Wokingham
Berkshire
RG41 2GY

Drawing Status:
PRELIMINARY



Drawn On:
Thursday 31 October 2024

Drawn By:
Jack Eddy

Scale:
1:100@A1

Drawing Title:
Proposed Second Floor

Drawing Number:
JEA-PRO-001c

 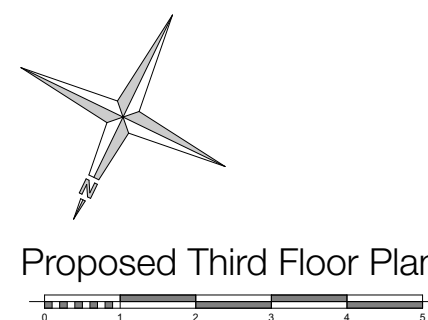

Notes:
These Drawings have been produced by JE Architecture and are copyright of JE Architecture Ltd.

- Do not scale from this drawings
- All dimensions are in millimeters
- All dimensions to be checked on site

These Plans are for Planning Purposes Only

C	23.10.2024	Layout Amendments
B	14.10.2024	Amendments from Client Meeting
A	01.10.2024	Class AA Application Prepared
	14.08.2024	Planning Application Prepared
Rev	Date	Comments



Client:
Mr. Arjun Gil

Project Address:
Indigo House
Mulberry Business Park
Wokingham
Berkshire
RG41 2GY

Drawing Status:
PRELIMINARY

Drawn On:
Thursday 31 October 2024


Drawn By
Jack Eddy

Scale:
1:100@A1


Drawing Title:
Proposed Third Floor

Drawing Number:
JEA-PRO-002c

- Existing building was constructed between 1948 and 2018
- The Building is in current use as Class B1(a)
- The additional storeys are constructed over the principle part of the building
- The dwellinghouses are flats

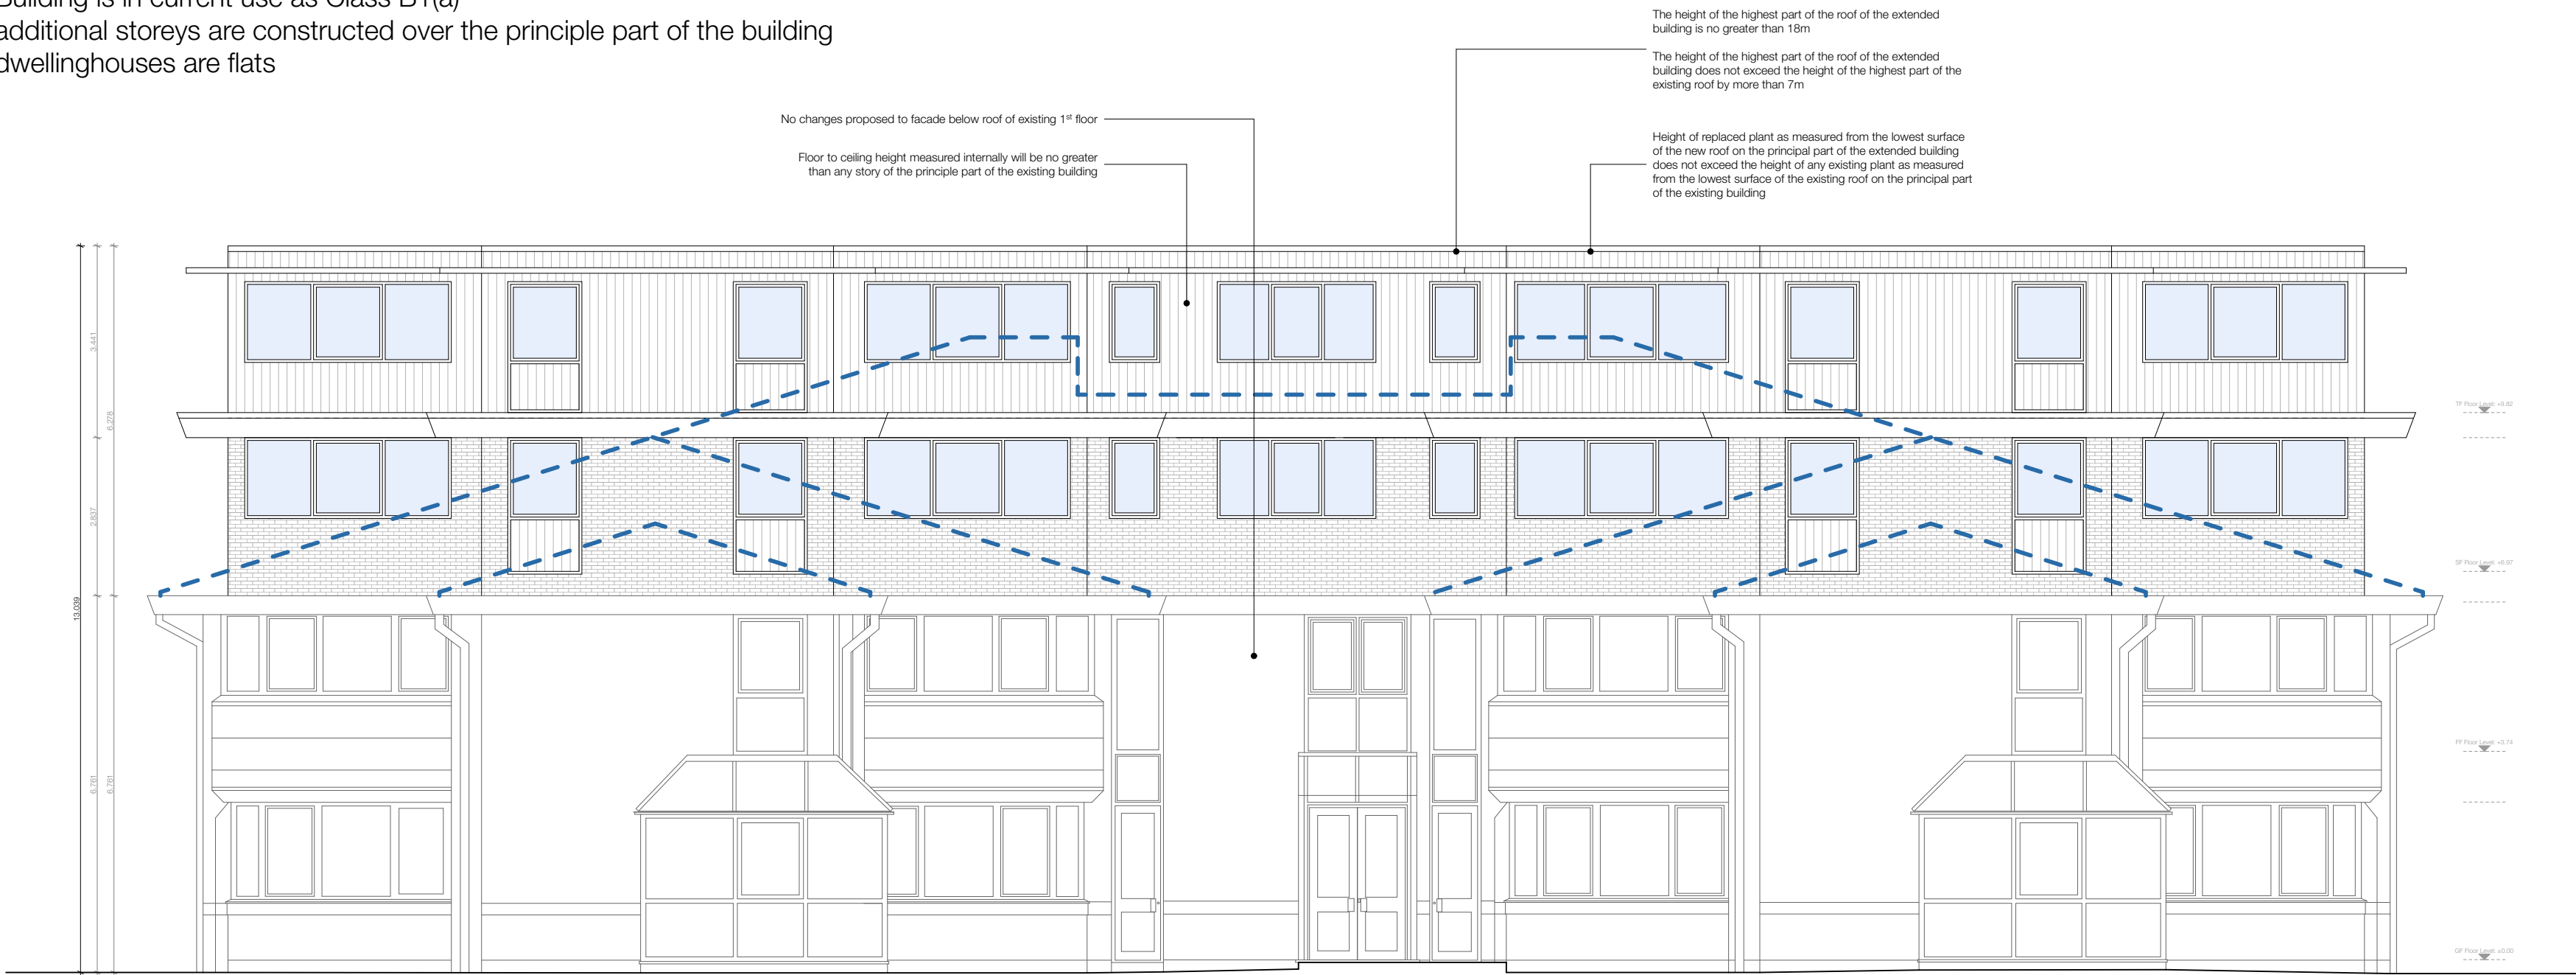

Proposed Front (North West) Elevation

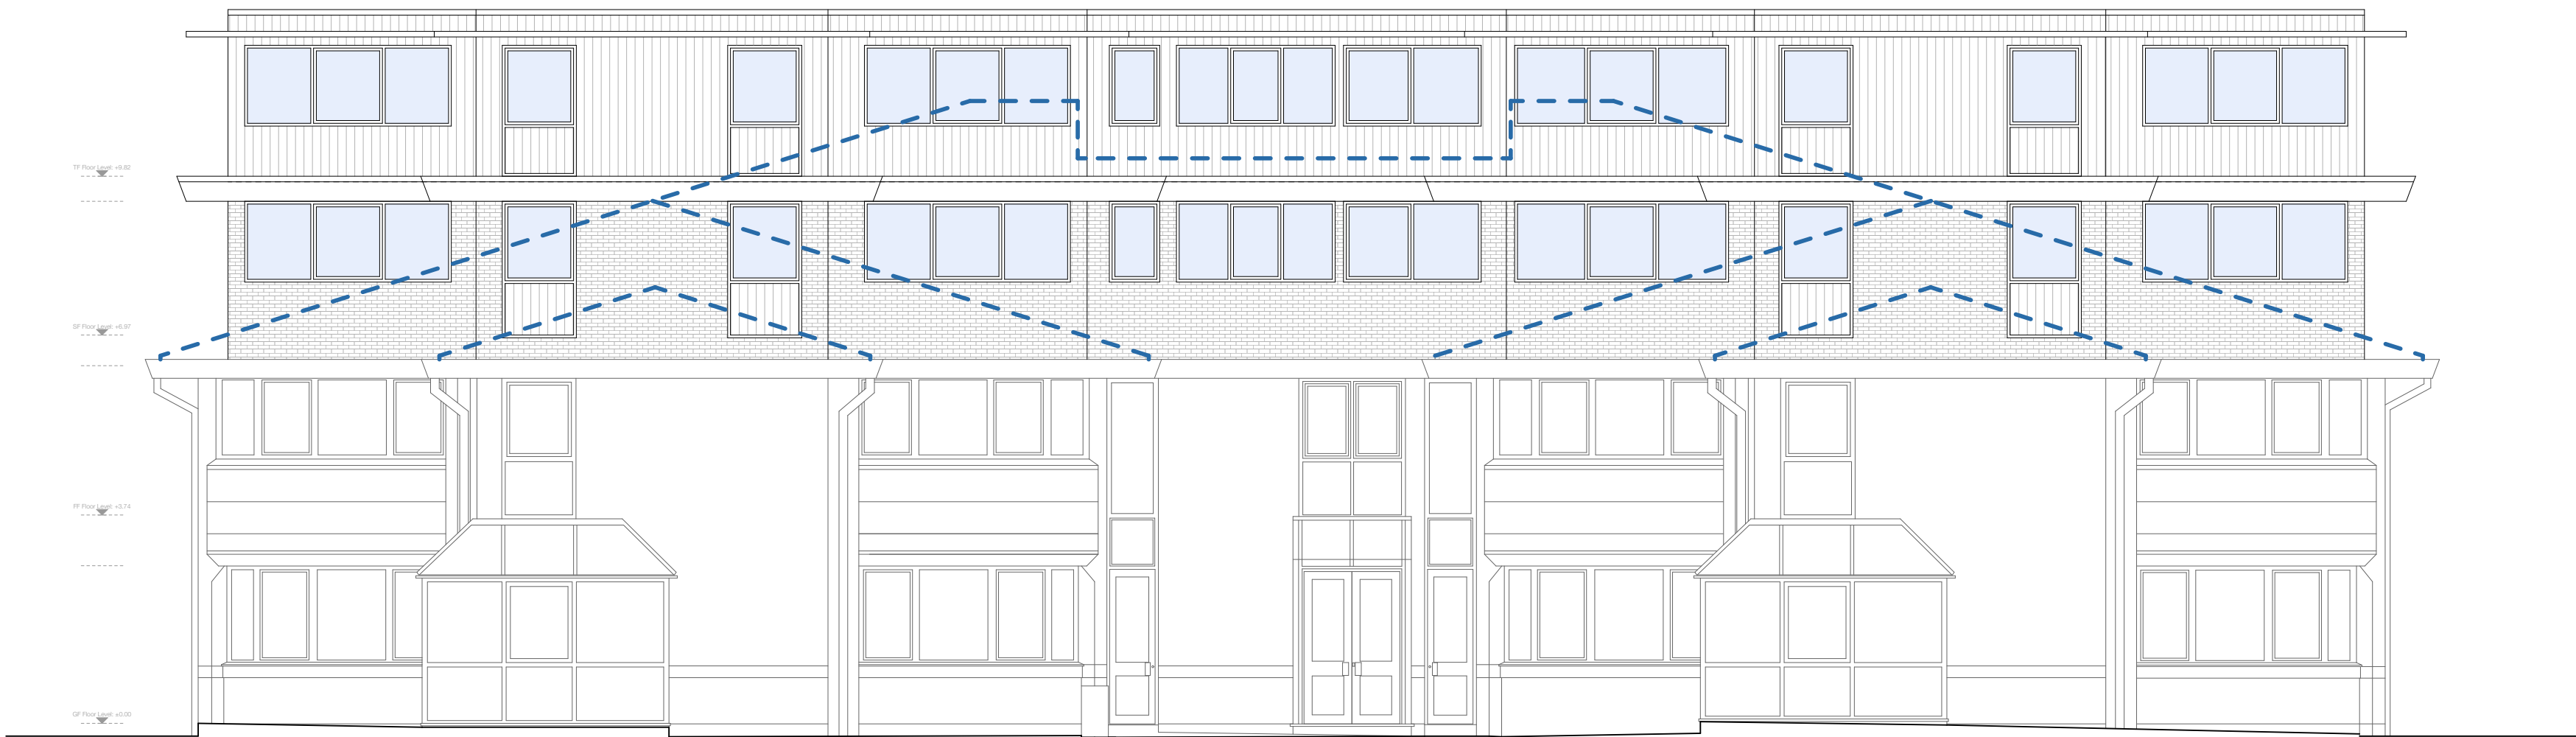

Proposed Rear (South East) Elevation

Notes:
These Drawings have been produced by JE Architecture and are copyright of JE Architecture Ltd.
• Do not scale from this drawings
• All dimensions are in millimeters
• All dimensions to be checked on site

These Plans are for Planning Purposes Only

Rev	Date	Comments
C	23.10.2024	Layout Amendments
B	14.10.2024	Amendments from Client Meeting
A	01.10.2024	Class AA Application Prepared
	14.08.2024	Planning Application Prepared

JE ARCHITECTURE

ARCHITECTURE STUDIO

JE Architecture Ltd.

School Hill Cottage
School Hill
Farnham
Surrey
GU10 1HY
E: info@jearchitecture.co.uk
W: www.jearchitecture.co.uk

Client:
Mr. Arjun Gill

Project Address:
Indigo House
Mulberry Business Park
Wokingham
Berkshire
RG41 2GY

Drawing Status:
PRELIMINARY


Drawn On:
Thursday 31 October 2024

Drawn By:
Jack Eddy

Scale:
1:100@A1

Drawing Title:
Proposed Elevations

Drawing Number:
JEA-PRO-003c

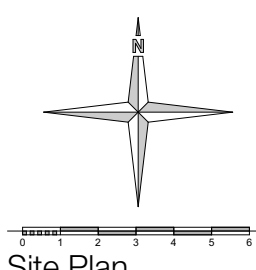

These Plans are for Planning Purposes Only

JE ARCHITECTURE
SCHOOL HILL COTTAGE
SCHOOL HILL
FARNHAM
SURREY
GU10 1HY

JE Architecture Ltd.

School Hill Cottage
School Hill
Farnham
Surrey
GU10 1HY

E: info@jearchitecture.co.uk
W: www.jearchitecture.co.uk

Mr. Arjun Gil

Indigo House
Mulberry Business Park
Wokingham
Berkshire
RG41 2GY

PRELIMINARY

Drawn On:
Thursday 31 October 2024

Drawn By
Jack Eddy

1:200@A1

Site Layout Plan

JEA-LAY-004c


C	23.10.2024	Layout Amendments
B	14.10.2024	Amendments from Client Meeting
A	01.10.2024	Class AA Application Prepared
	14.08.2024	Planning Application Prepared
Rev	Date	Comments

JE ARCHITECTURE


ARCHITECTURE STUDIO

JE Architecture Ltd.
School Hill Cottage
School Hill
Farnham
Surrey
GU10 1HY
E: info@jearchitecture.co.uk
W: www.jearchitecture.co.uk

Client: Mr. Arjun Gill
Project Address: Indigo House Mulberry Business Park Wokingham Berkshire RG41 2GY
Drawing Status: PRELIMINARY
Drawn On: Thursday 31 October 2024
Drawn By: Jack Eddy
Scale:
Drawing Title: Existing Ground Floor
Drawing Number: JEA-EXI-005c

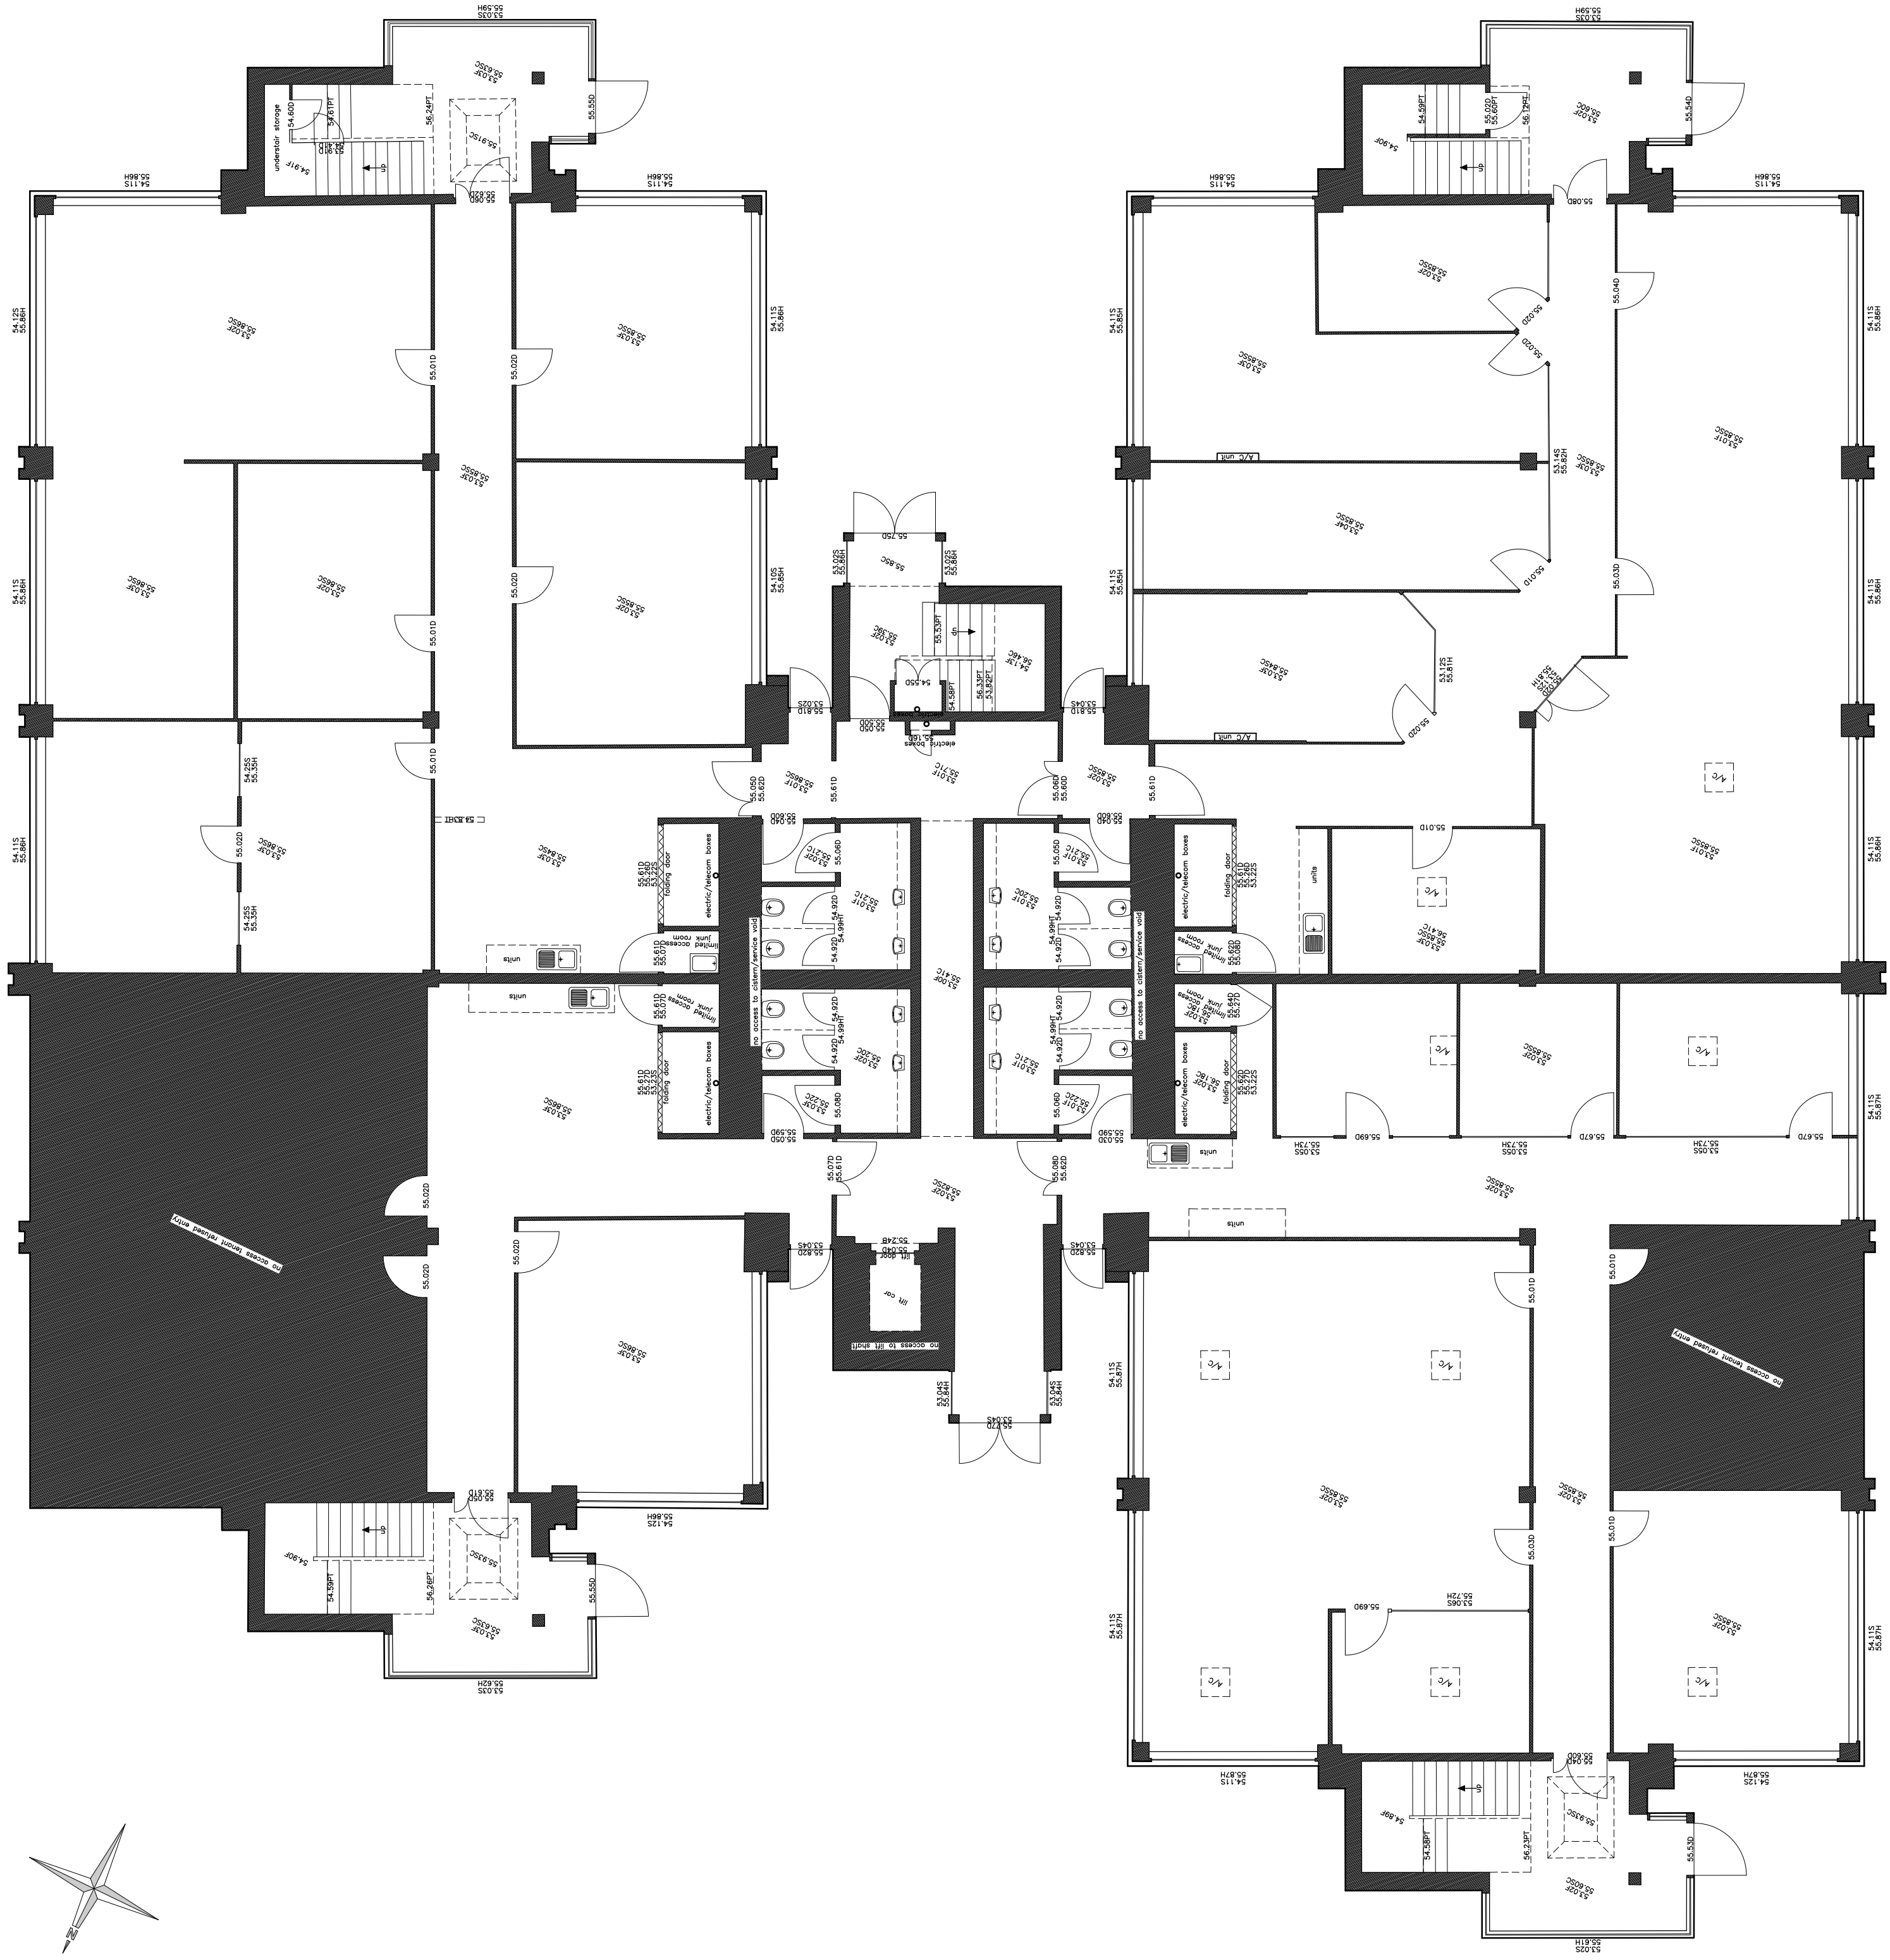

Existing Ground Floor Plan

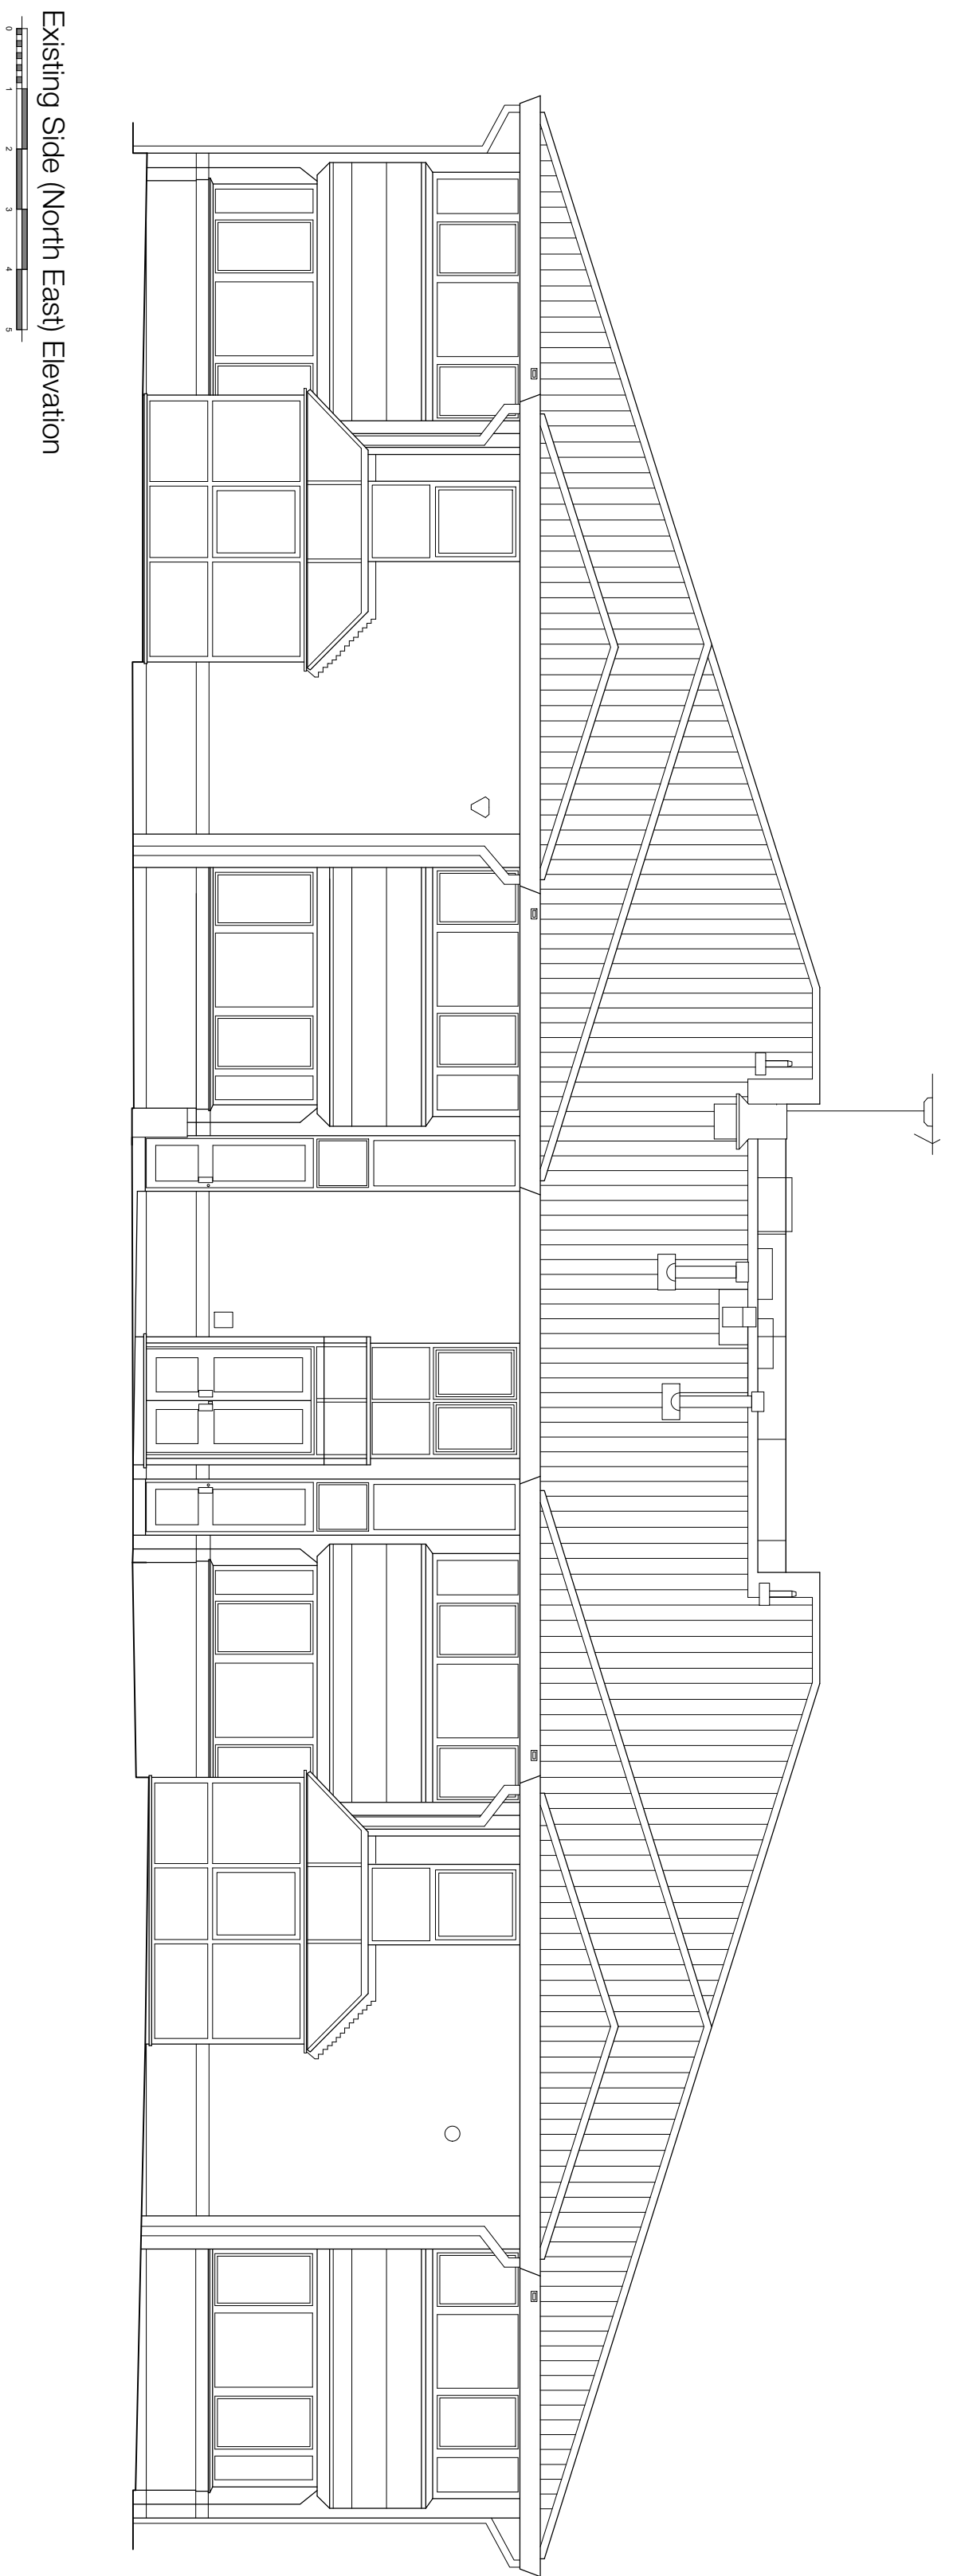


Existing Side (North East) Elevation

Notes:
These Drawings have been produced by JE Architecture
and are copyright of JE Architecture Ltd.
• Do not scale from this drawings
• All dimensions are in millimeters
• All dimensions to be checked on site

These Plans are for Planning Purposes Only

C	23.10.2024	Layout Amendments
B	14.10.2024	Amendments from Client Meeting
A	01.10.2024	Class AA Application Prepared
	14.08.2024	Planning Application Prepared
Rev	Date	Comments

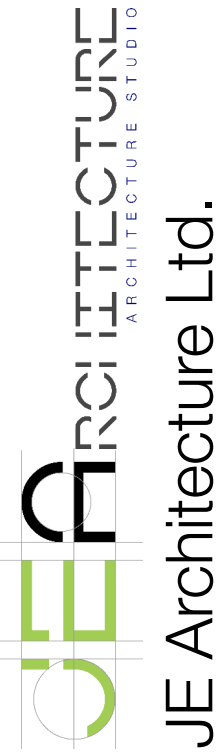

School Hill Cottage
School Hill
Farnham
Surrey
GU10 1HY
E: info@jearchitecture.co.uk
W: www.jearchitecture.co.uk

Client:

Mr. Arjun Gill

Project Address:

Indigo House
Mulberry Business Park
Wokingham
Berkshire
RG41 2GY

Drawing Status:

PRELIMINARY

Drawn On:

Thursday 31 October 2024

Drawn By:

Jack Eddy

Scale:




1:100@A1

Drawing Title:


Existing First Floor Plans

Drawing Number:


JEa-EXI-006c

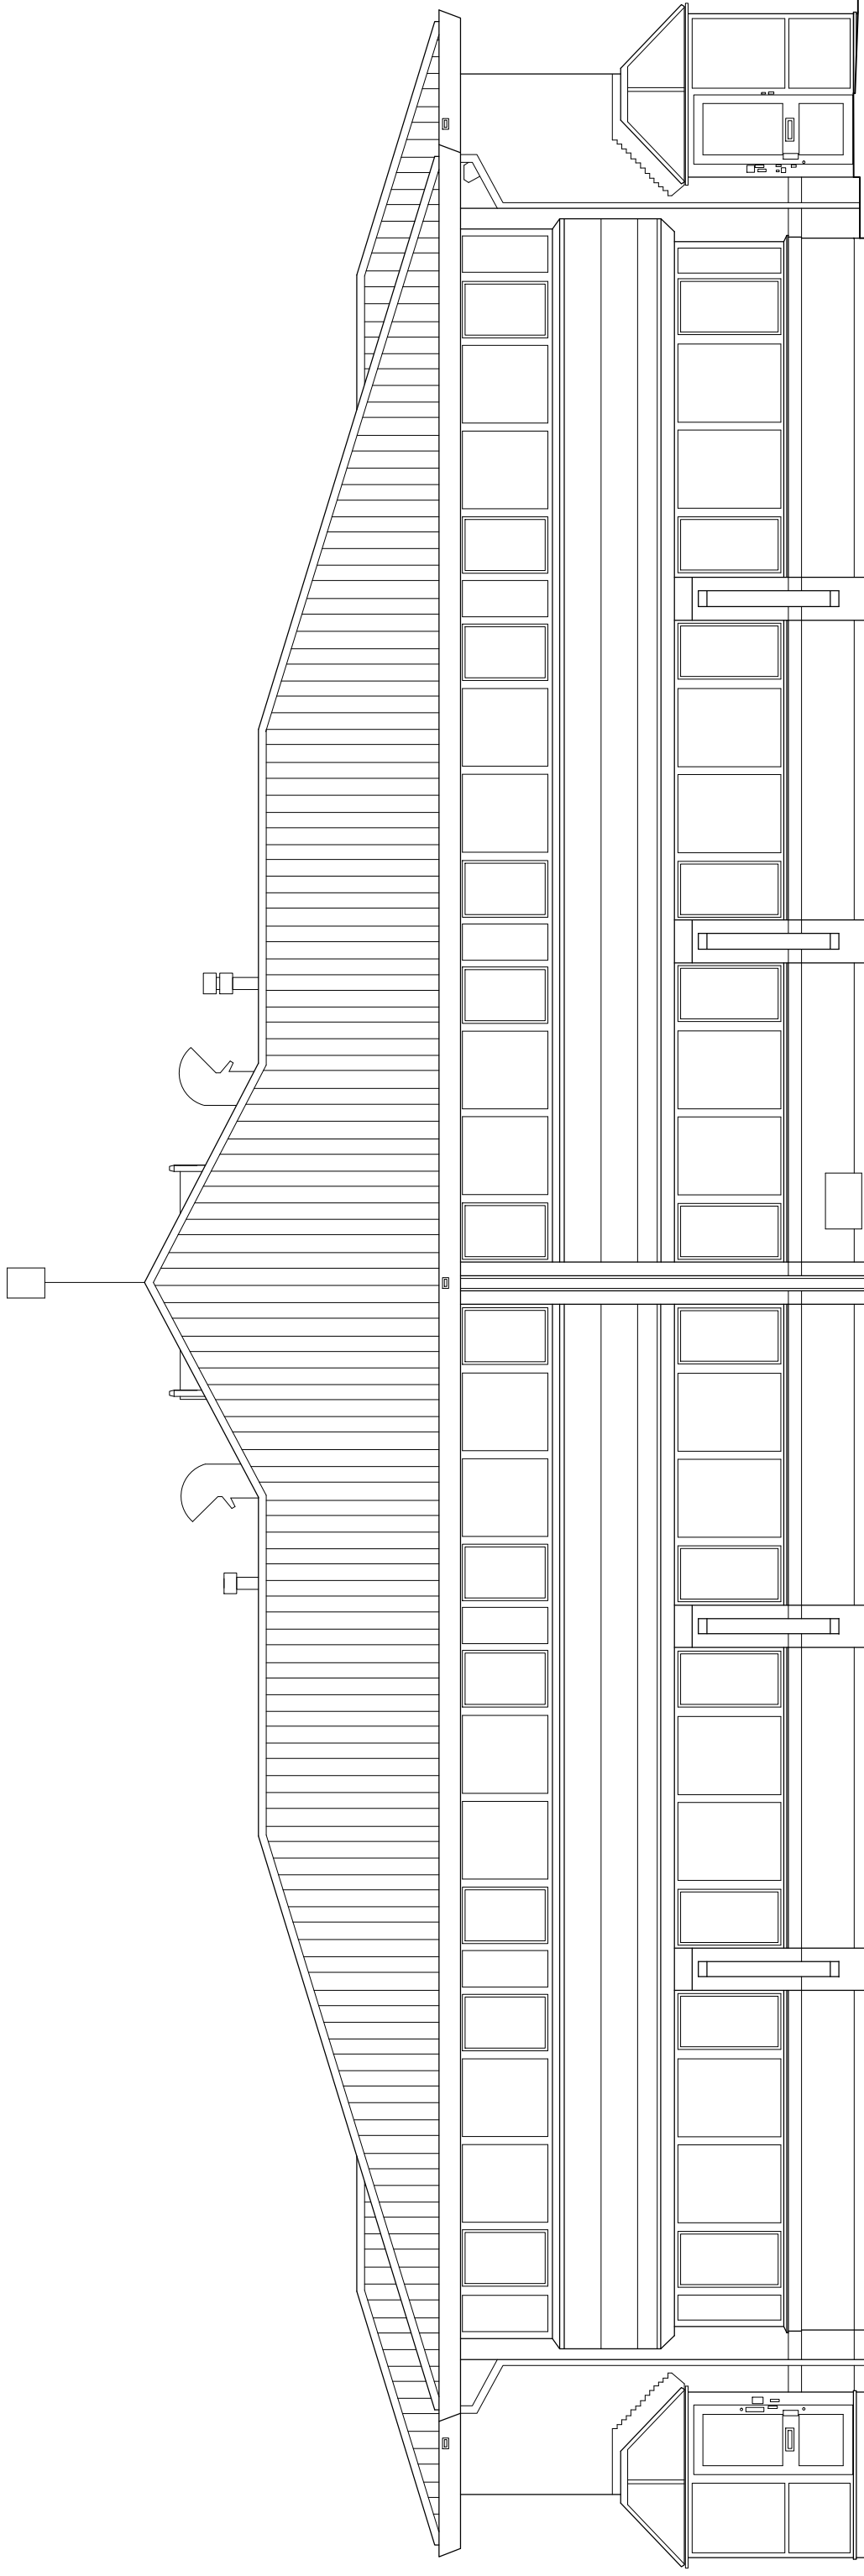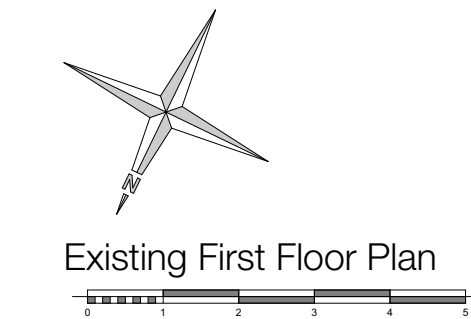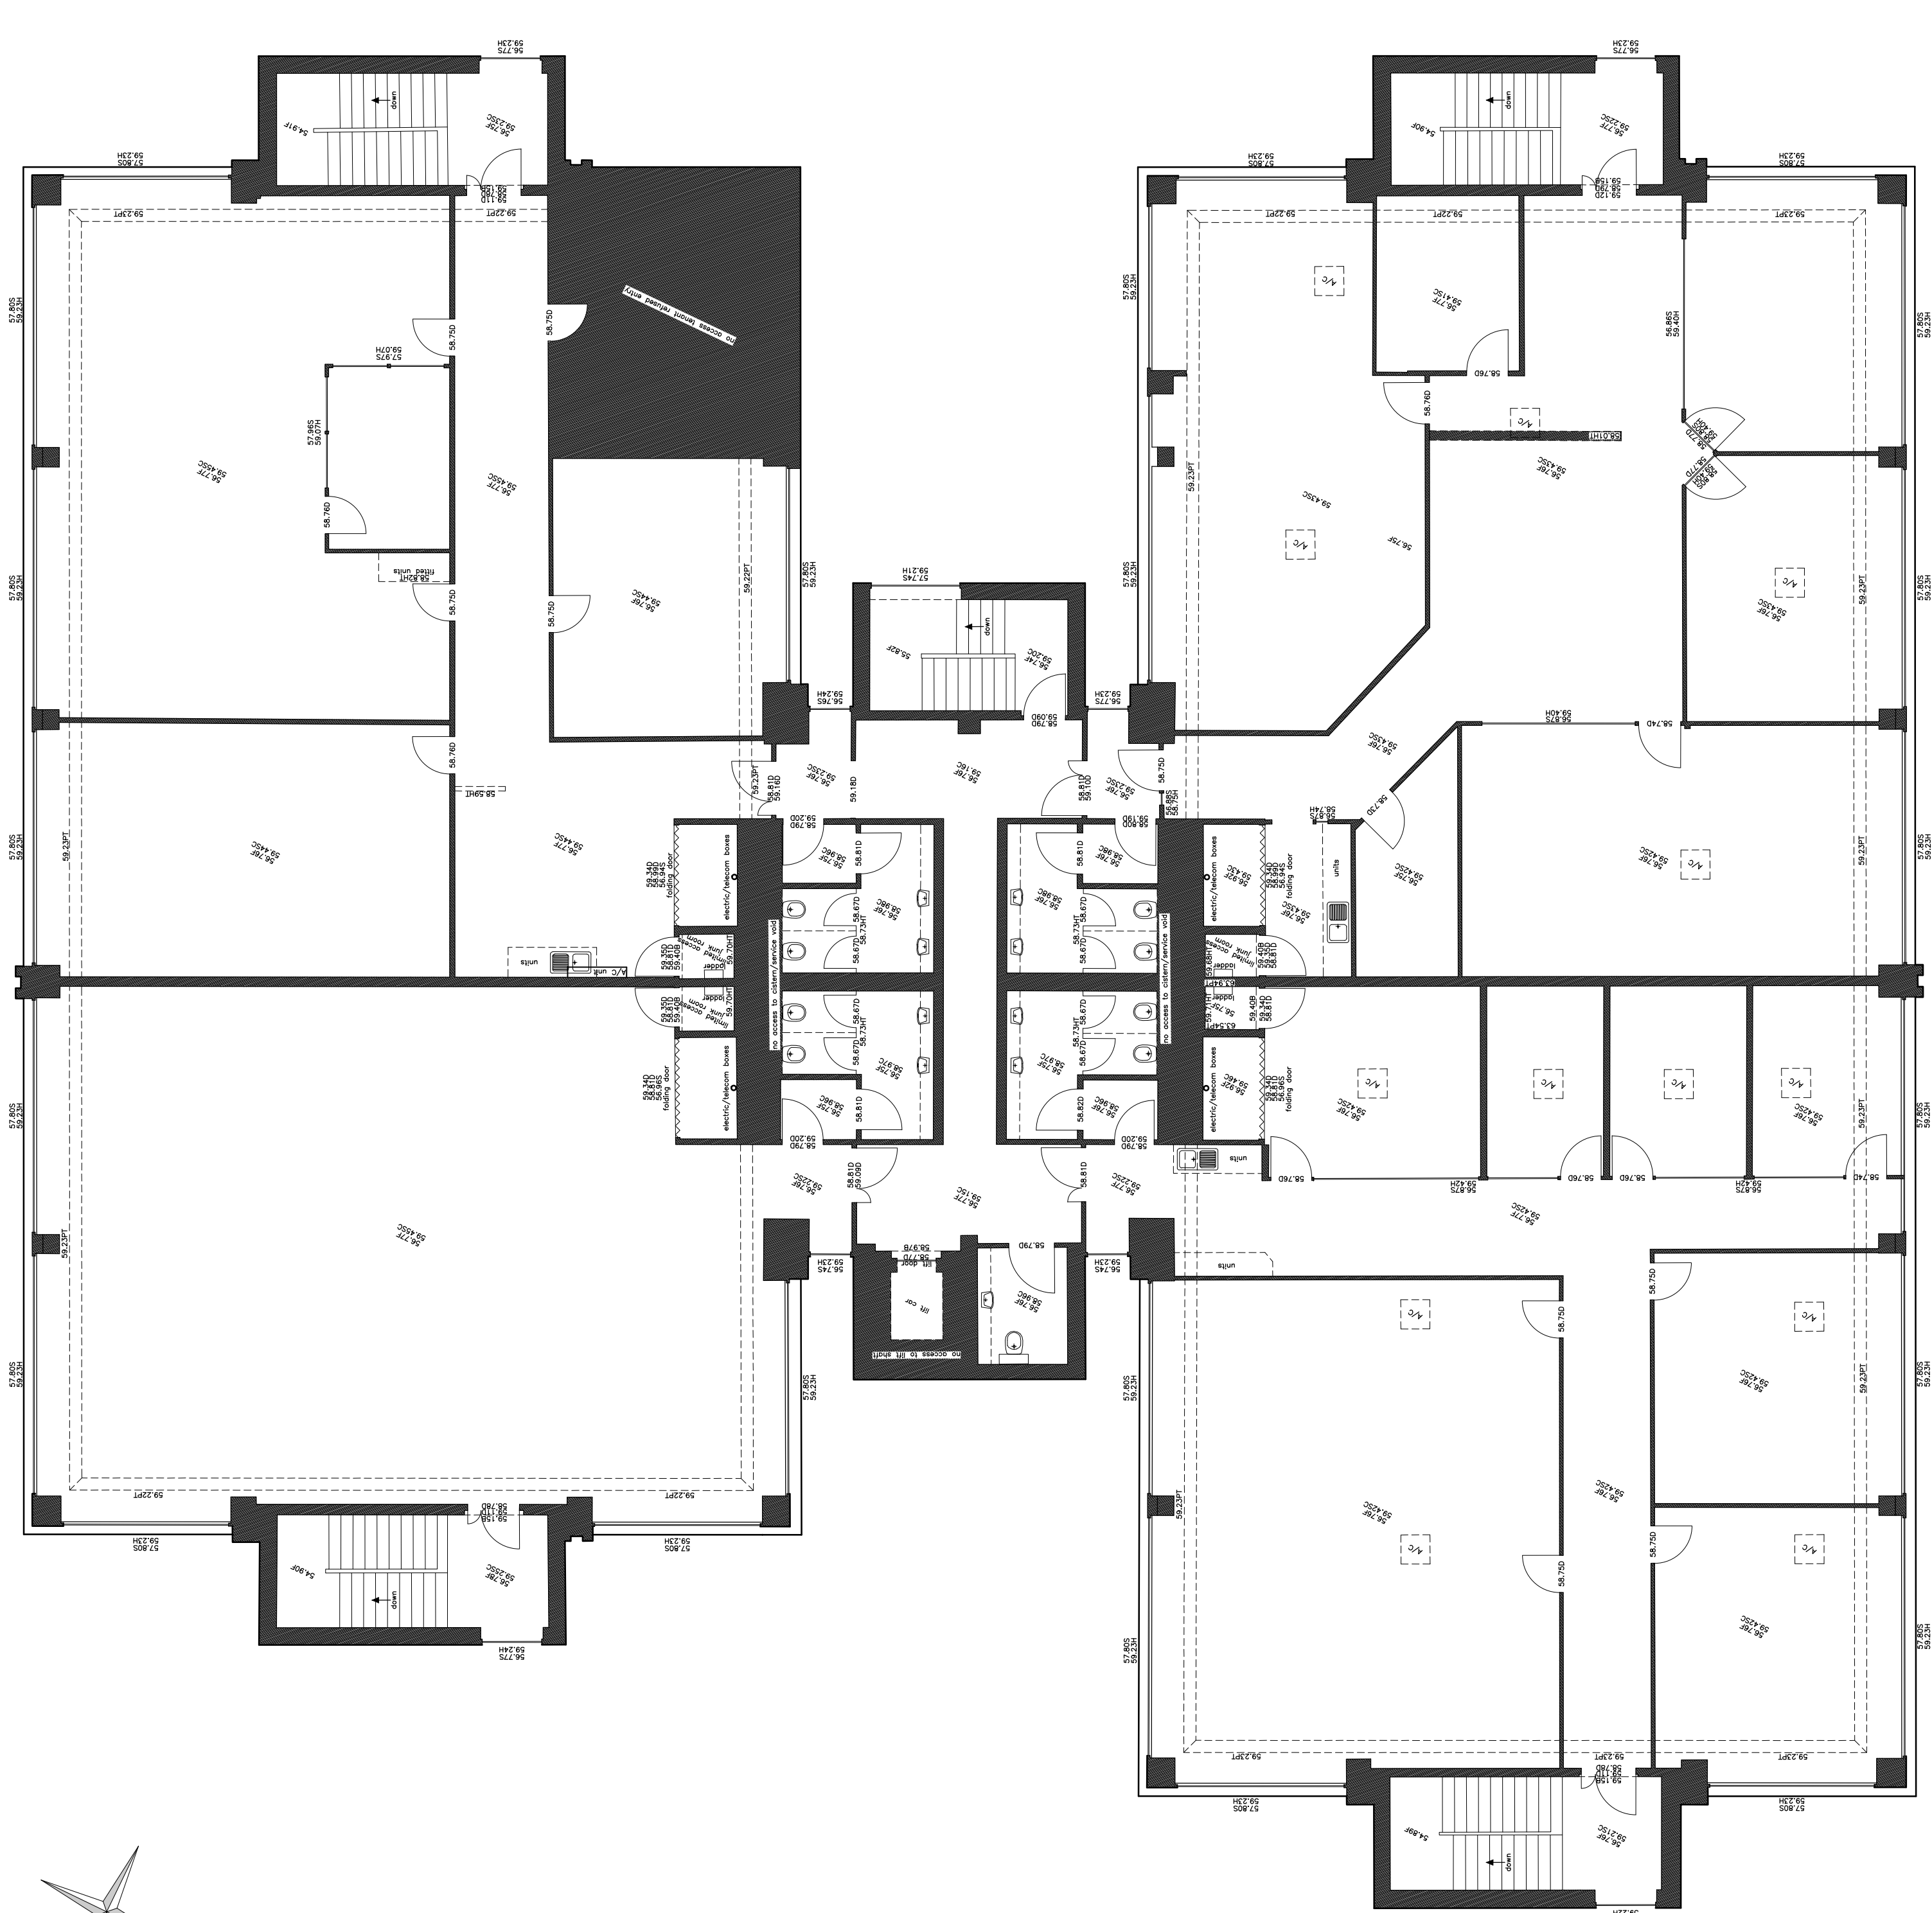


Existing Side (South West) Elevation

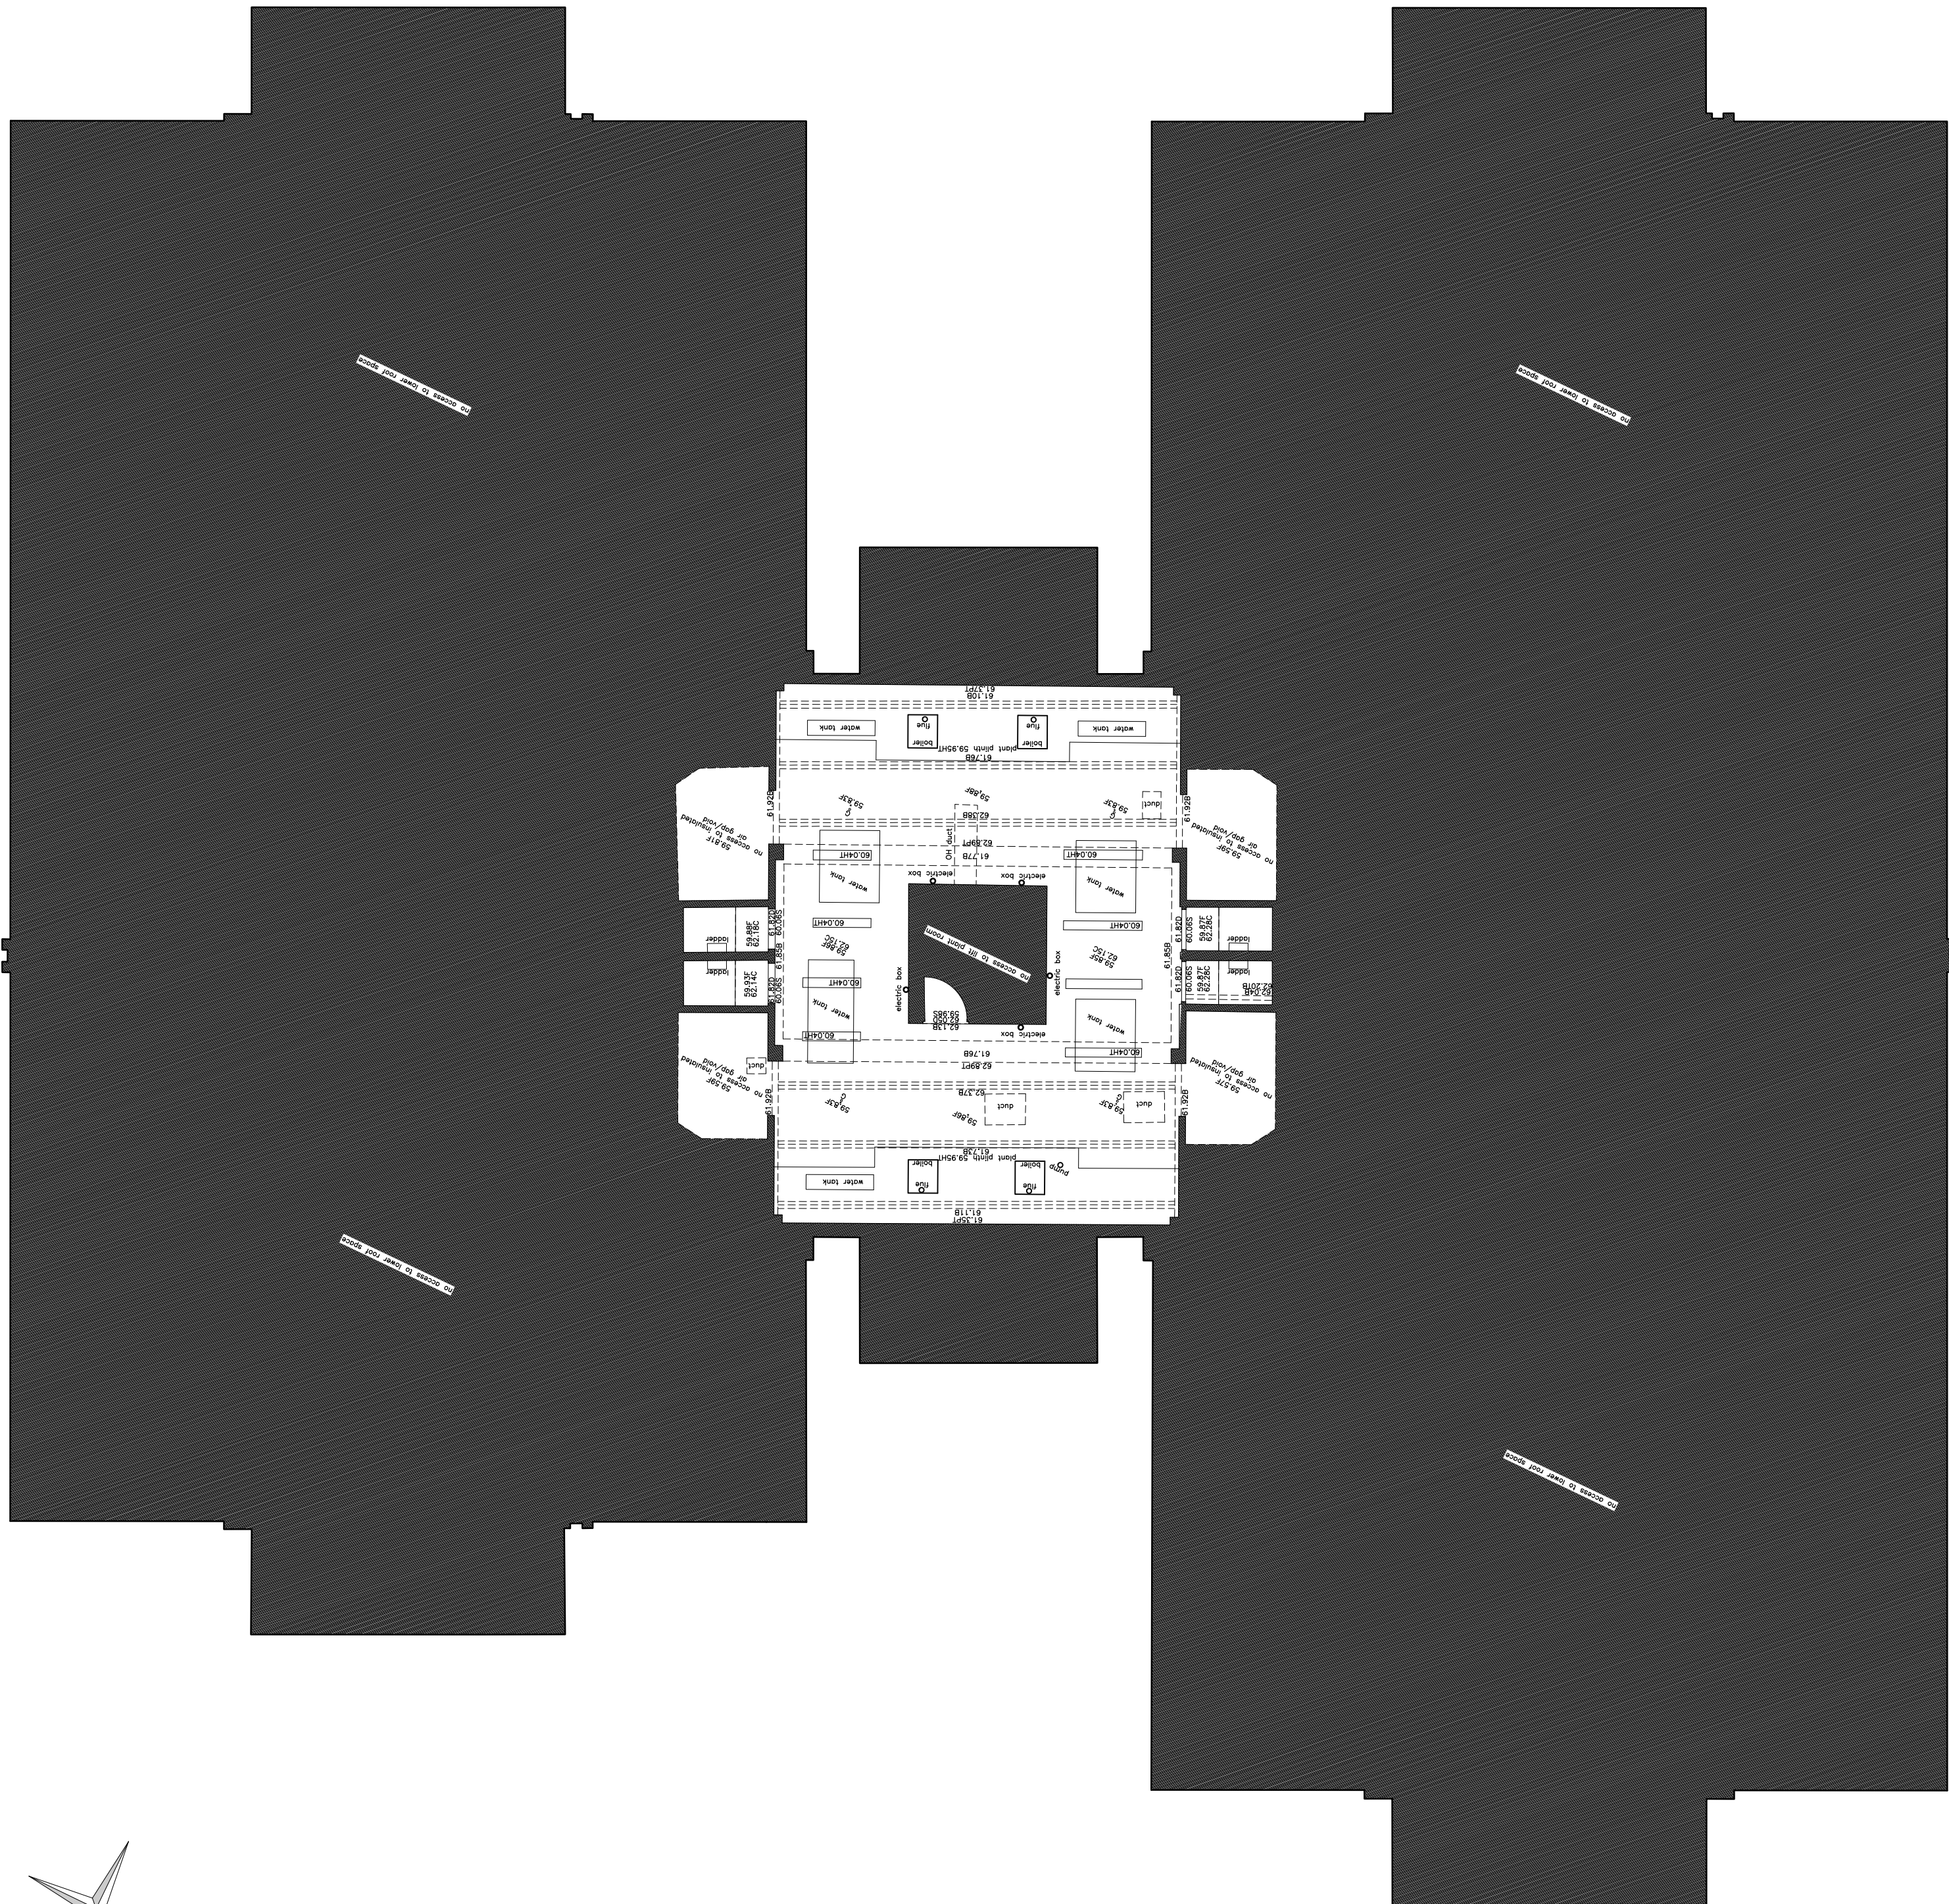

Existing Second Floor Plan

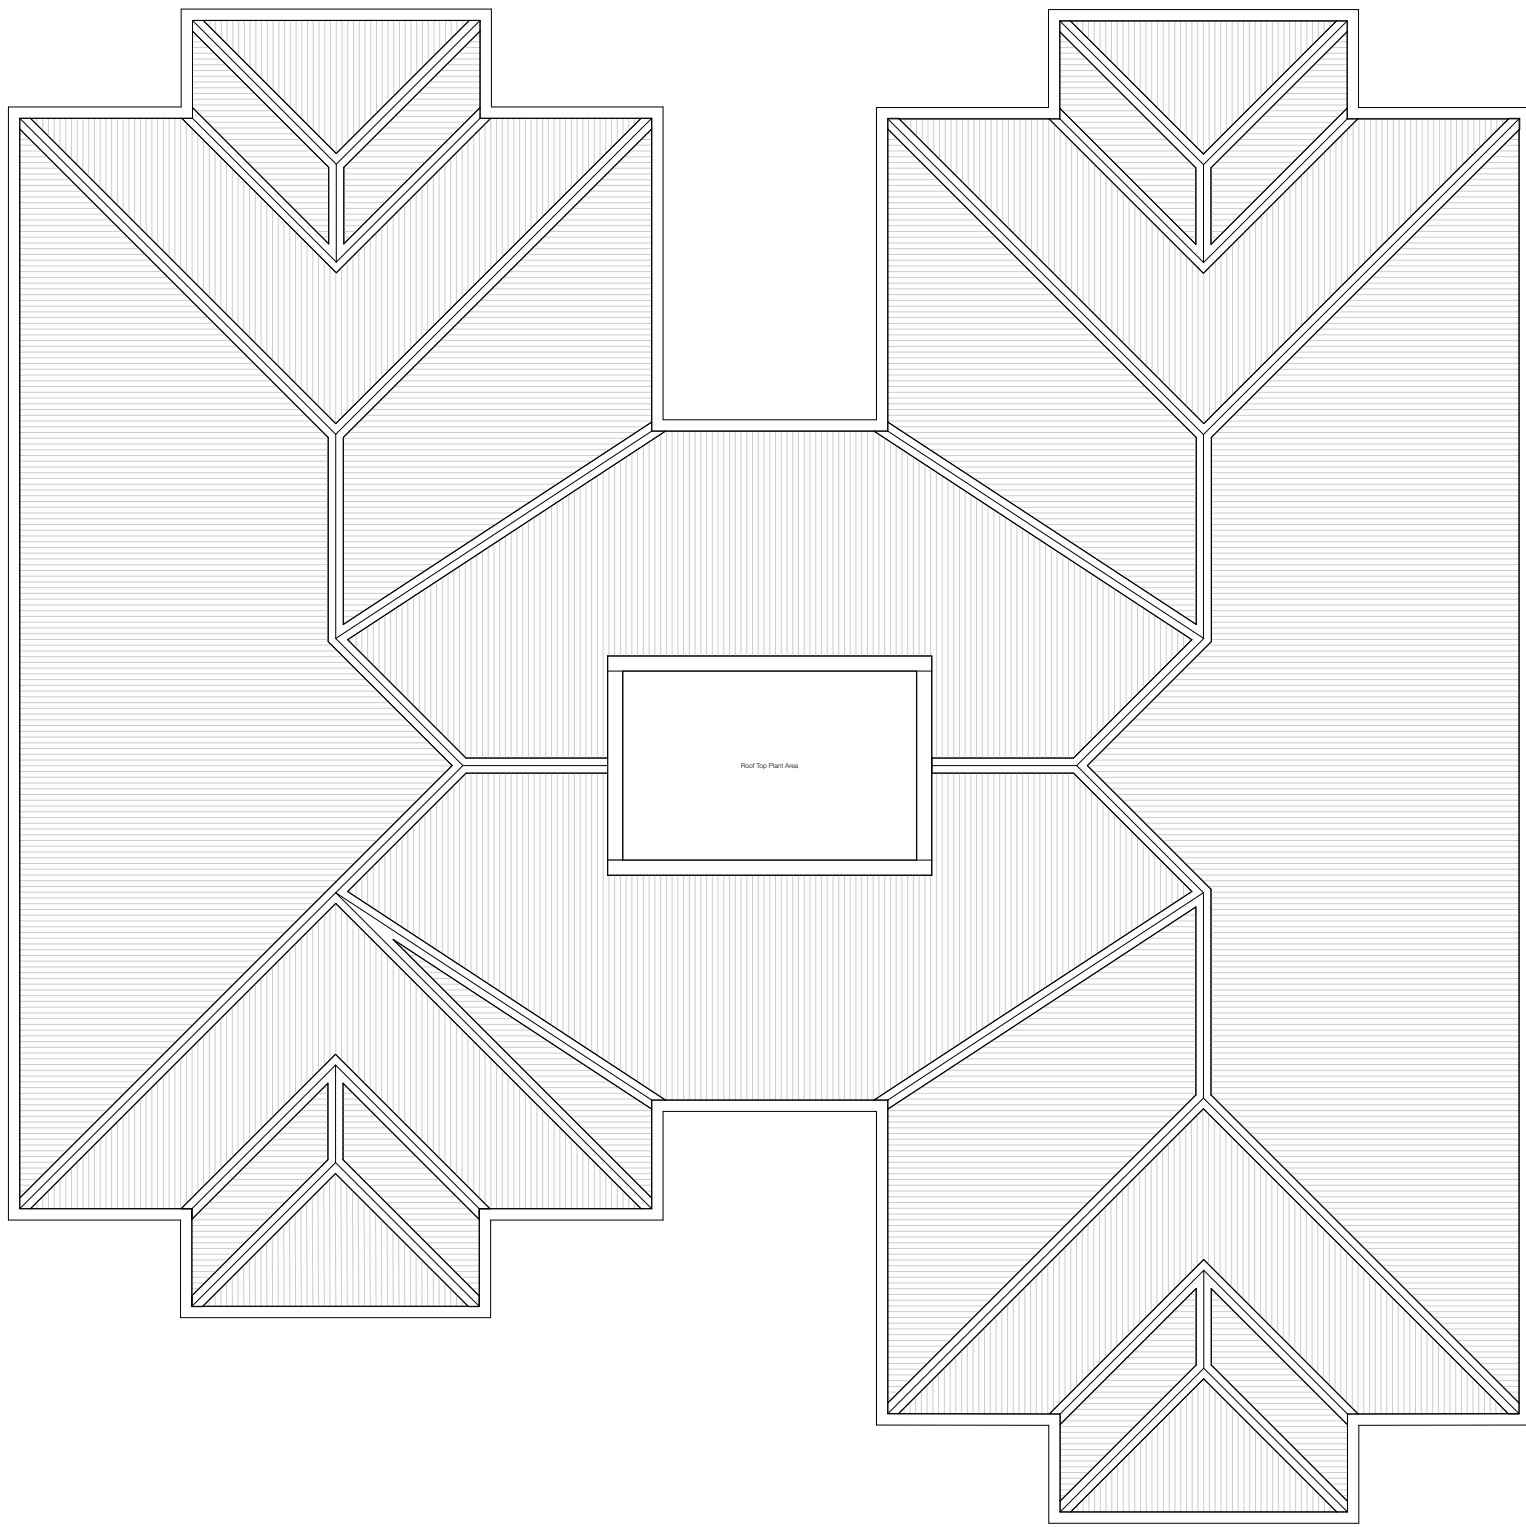

Existing Roof Plan@1:200

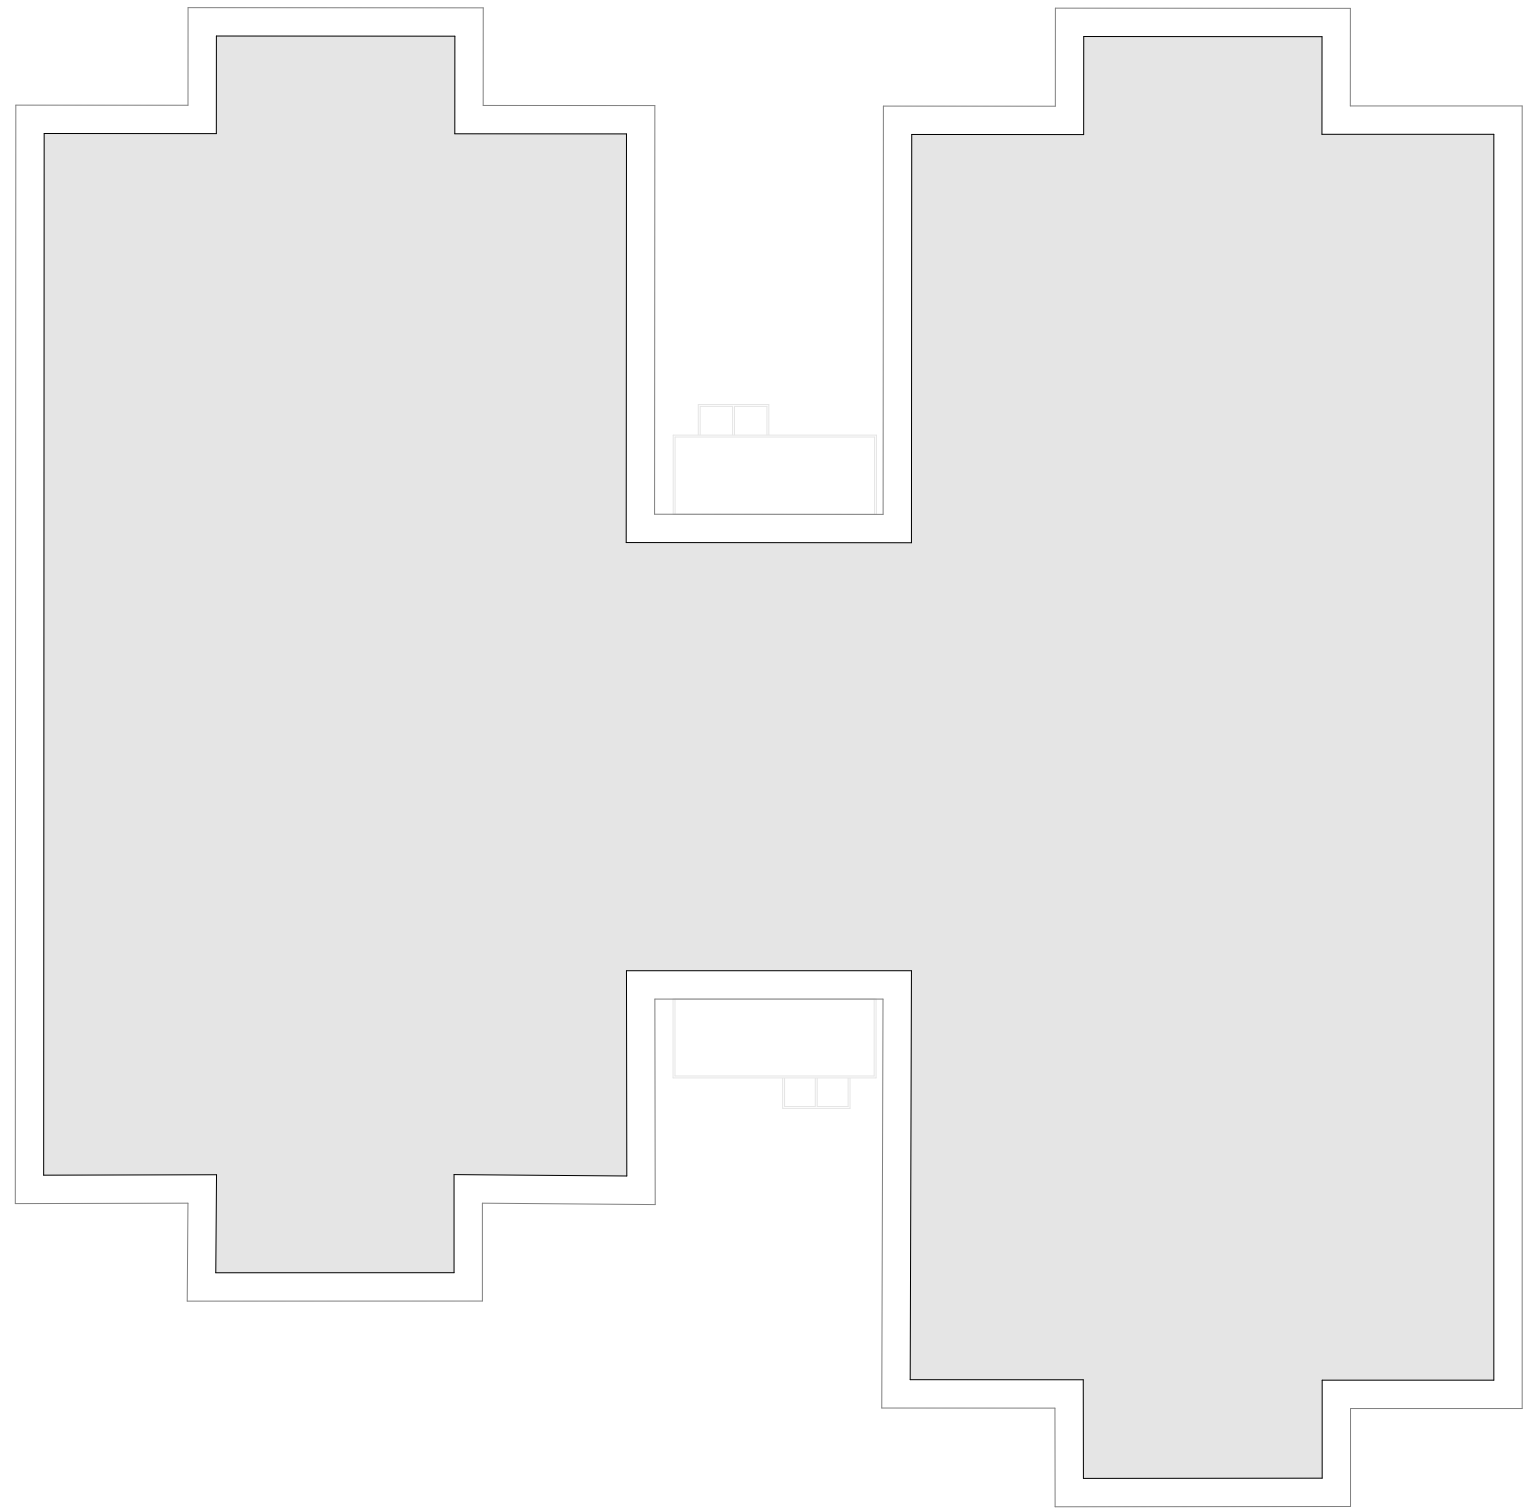


Proposed Roof Plan@1:200

Notes:
These Drawings have been produced by JE Architecture and are copyright of JE Architecture Ltd.
• Do not scale from this drawings
• All dimensions are in millimeters
• All dimensions to be checked on site

These Plans are for Planning Purposes Only

Rev	Date	Comments
C	23.10.2024	Layout Amendments
B	14.10.2024	Amendments from Client Meeting
A	01.10.2024	Class AA Application Prepared
	14.08.2024	Planning Application Prepared

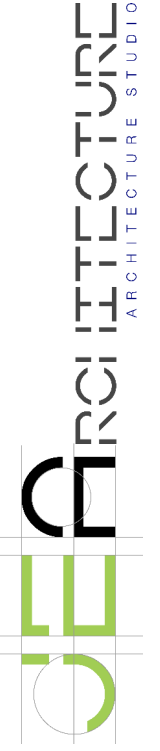

JE Architecture Ltd.
School Hill Cottage
School Hill
Farnham
Surrey
GU10 1HY
E: info@jearchitecture.co.uk
W: www.jearchitecture.co.uk

Client:
Mr. Arjun Gill

Project Address:
Indigo House
Mulberry Business Park
Wokingham
Berkshire
RG41 2GY

Drawing Status:
PRELIMINARY

Drawn On:
Thursday 31 October 2024

Drawn By:
Jack Eddy

Scale:
1:100@A1

Drawing Title:
Existing Second Floor

Drawing Number:
JEA-EXI-007c



Existing Front (North West) Elevation



Existing Rear (South East) Elevation



Notes:
These Drawings have been produced by JE Architecture and are copyright of JE Architecture Ltd.
• Do not scale from this drawings
• All dimensions are in millimeters
• All dimensions to be checked on site

These Plans are for Planning Purposes Only

Rev	Date	Comments
C	23.10.2024	Layout Amendments
B	14.10.2024	Amendments from Client Meeting
A	01.10.2024	Class AA Application Prepared
	14.08.2024	Planning Application Prepared

JE ARCHITECTURE
ARCHITECTURE STUDIO

JE

ARCHITECTURE

JE Architecture Ltd.
School Hill Cottage
School Hill
Farnham
Surrey
GU10 1HY
E: info@jearchitecture.co.uk
W: www.jearchitecture.co.uk

Client:
Mr. Arjun Gill

Project Address:
Indigo House
Mulberry Business Park
Wokingham
Berkshire
RG41 2GY

Drawing Status:
PRELIMINARY

Drawn On:
Thursday 31 October 2024

Drawn By:
Jack Eddy

Scale:
1:100@A1

Drawing Title:
Existing Elevations

Drawing Number:
JEA-EXI-008c