

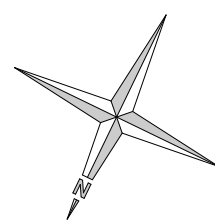


Proposed Side (North East) Elevation

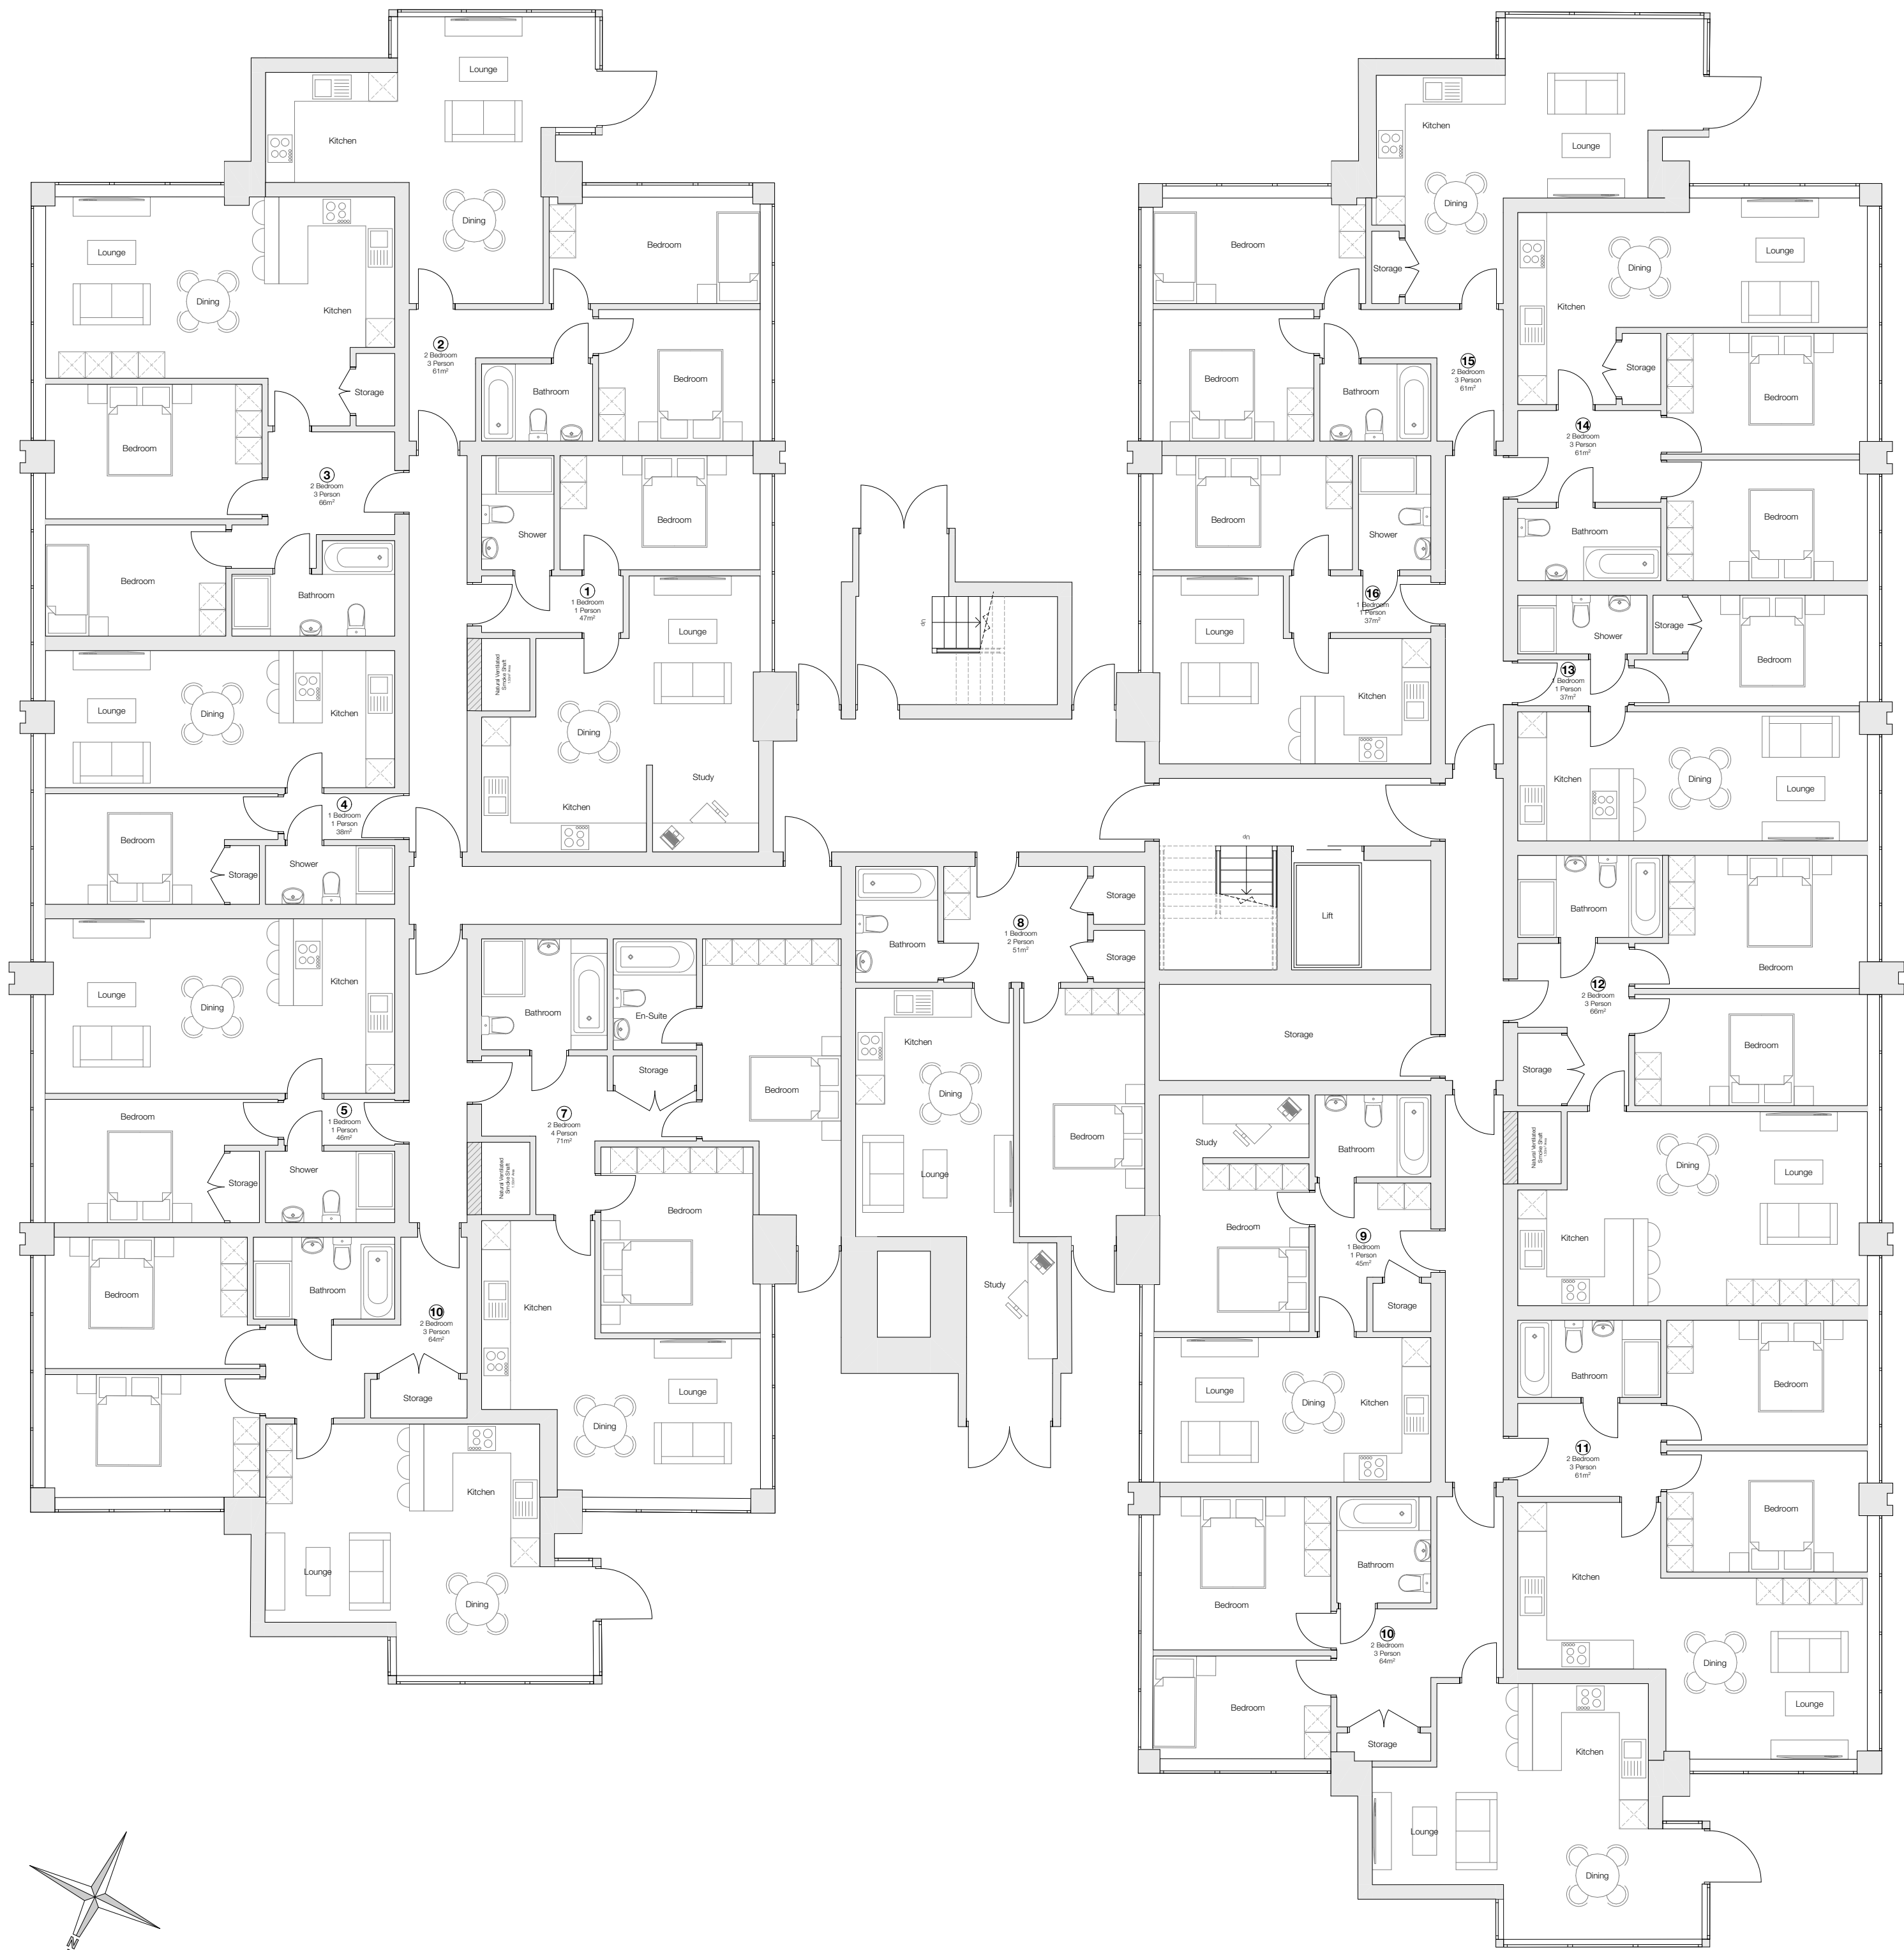


Proposed Ground Floor Plan

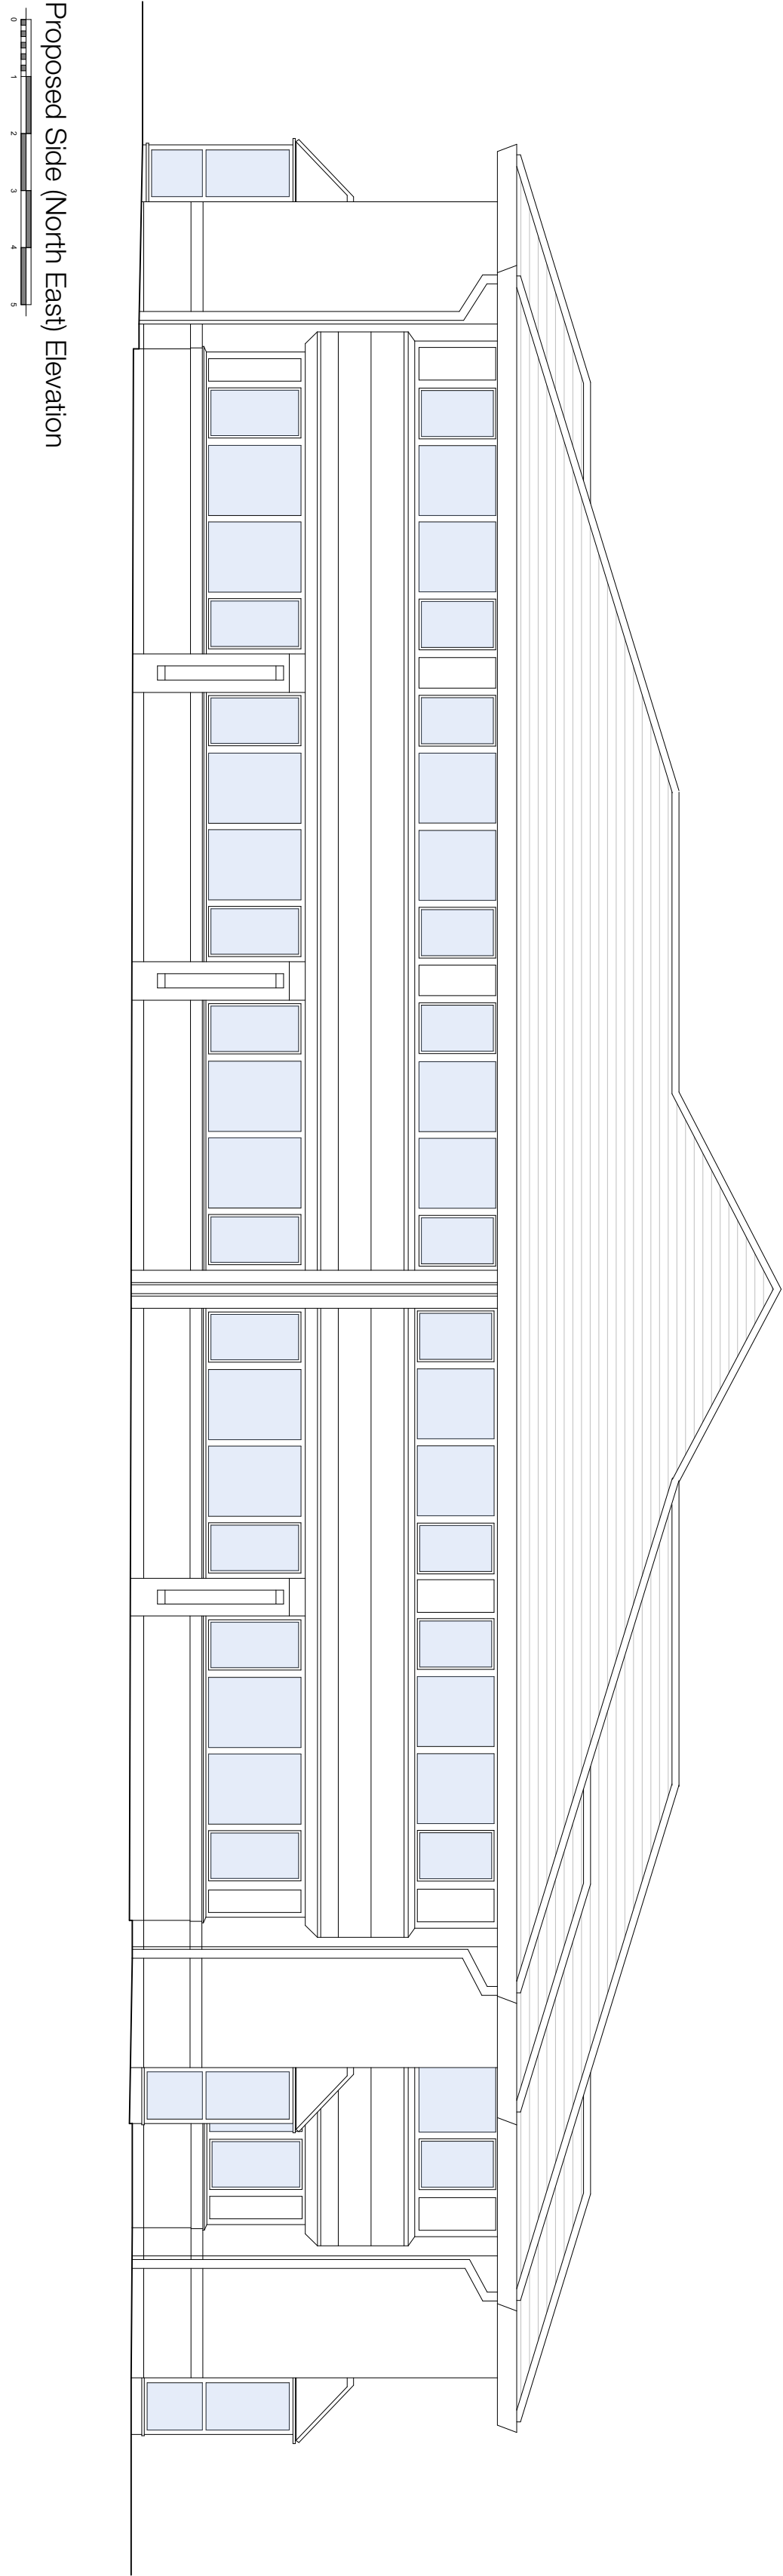

Notes:
These Drawings have been produced by JE Architecture
and are copyright of JE Architecture Ltd.
• Do not scale from this drawings
• All dimensions are in millimeters
• All dimensions to be checked on site

These Plans are for Planning Purposes Only

Rev	Date	Comments
D	23.10.2024	Layout Amendments
C	14.10.2024	Amendments from Client Meeting
B	10.10.2024	Class MA Application Amended
A	01.10.2024	Class MA Application Prepared
	14.08.2024	Planning Application Prepared

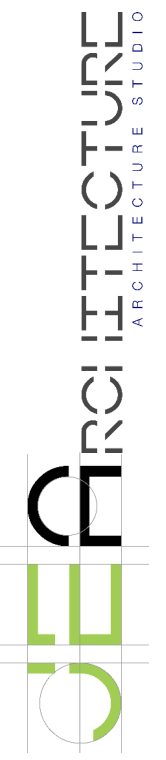

JE Architecture Ltd.
School Hill Cottage
School Hill
Farnham
Surrey
GU10 1HY
E: info@jearchitecture.co.uk
W: www.jearchitecture.co.uk

Client:

Mr. Arjun Gill

Project Address:

Indigo House
Mulberry Business Park
Wokingham
Berkshire
RG41 2GY

Drawing Status:

PRELIMINARY

Drawn On:

Thursday 31 October 2024

Drawn By:

Jack Eddy

Scale:

1:100@A1

Drawing Title:

Proposed Ground Floor

Drawing Number:

JEA-PRO-001d

Notes:
These Drawings have been produced by JE Architecture
and are copyright of JE Architecture Ltd.
• Do not scale from this drawings
• All dimensions are in millimeters
• All dimensions to be checked on site

These Plans are for Planning Purposes Only

D	23.10.2024	Layout Amendments
C	14.10.2024	Amendments from Client Meeting
B	10.10.2024	Class MA Application Amended
A	01.10.2024	Class MA Application Prepared
	14.08.2024	Planning Application Prepared
Rev	Date	Comments

JE ARCHITECTURE
ARCHITECTURE STUDIO

JE Architecture Ltd.
School Hill Cottage
School Hill
Farnham
Surrey
GU10 1HY
E: info@jearchitecture.co.uk
W: www.jearchitecture.co.uk

Client:

Mr. Arjun Gill

Project Address:

Indigo House
Mulberry Business Park
Wokingham
Berkshire
RG41 2GY

Drawing Status:

PRELIMINARY

Drawn On:

Thursday 31 October 2024

Drawn By:

Jack Eddy

Scale:


1:100@A1

Drawing Title:


Proposed First Floor Plans

Drawing Number:

JEA-PRO-002d

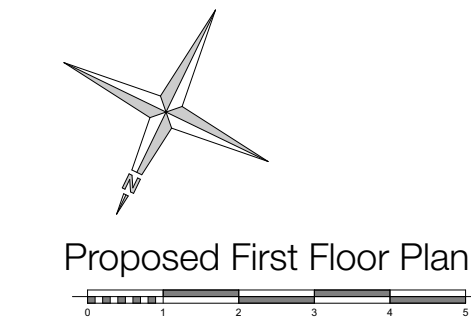

Proposed First Floor Plan

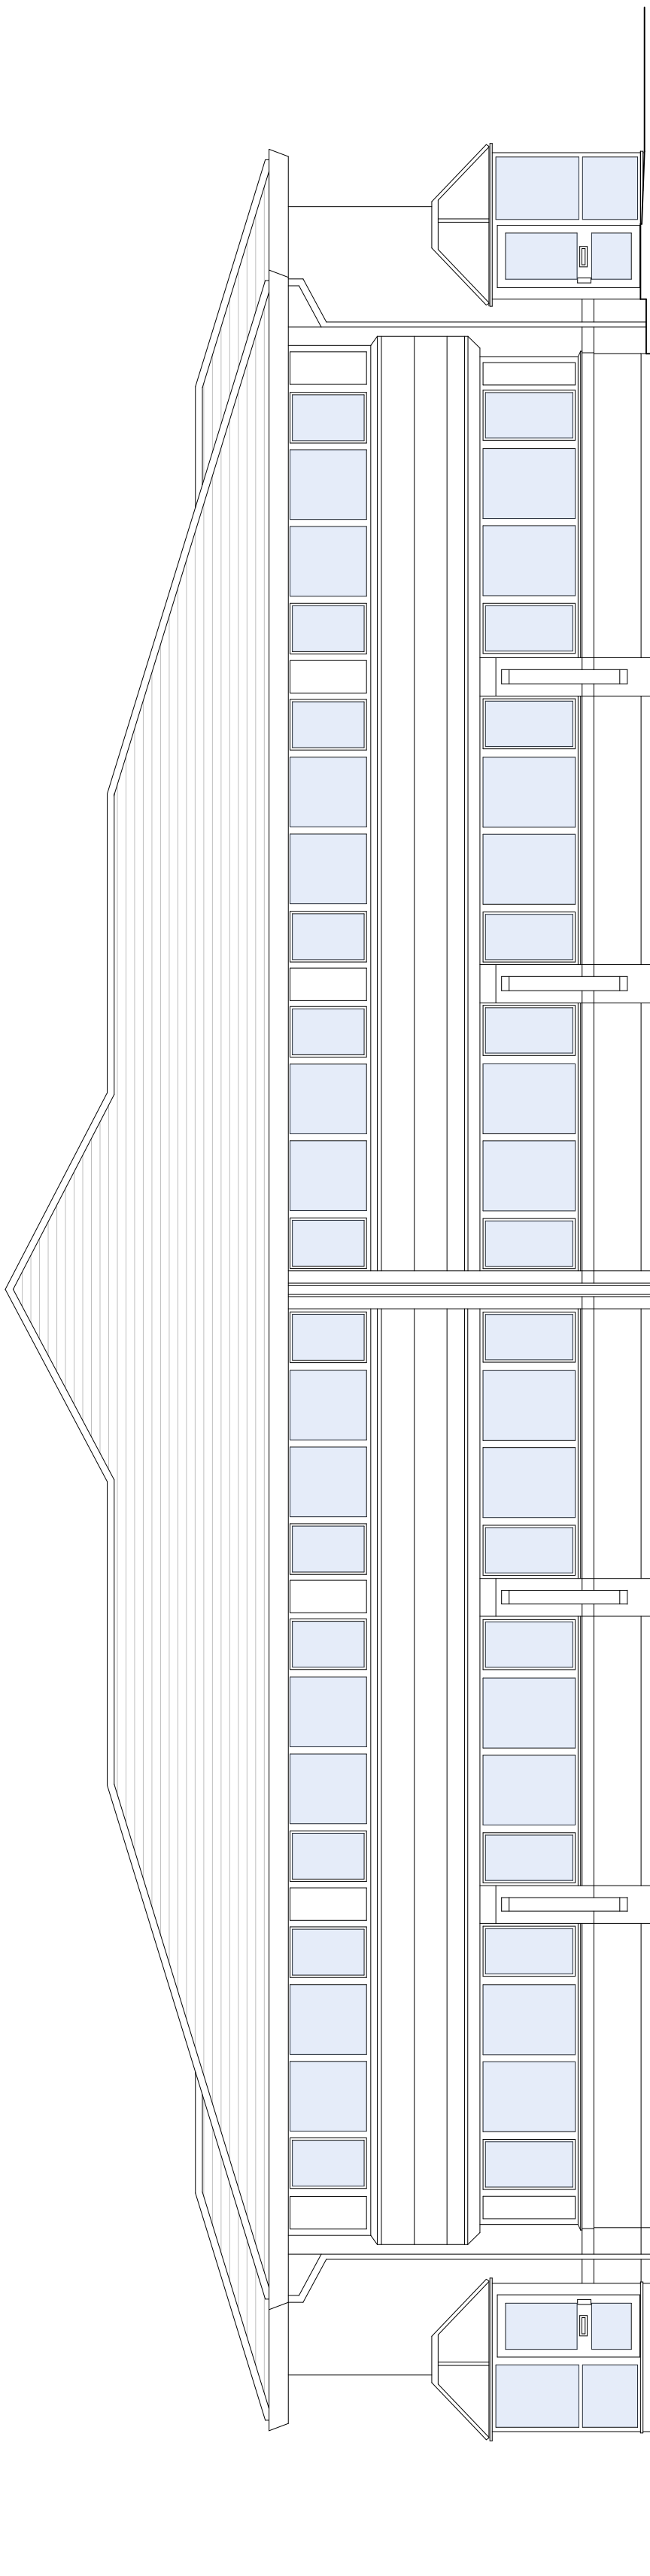

Proposed Side (South West) Elevation



Proposed Front (North West) Elevation




Proposed Rear (South East) Elevation



Notes:
These Drawings have been produced by JE Architecture and are copyright of JE Architecture Ltd.
• Do not scale from this drawings
• All dimensions are in millimeters
• All dimensions to be checked on site

These Plans are for Planning Purposes Only

Rev	Date	Comments
D	23.10.2024	Layout Amendments
C	14.10.2024	Amendments from Client Meeting
B	10.10.2024	Class MA Application Amended
A	01.10.2024	Class MA Application Prepared
	14.08.2024	Planning Application Prepared

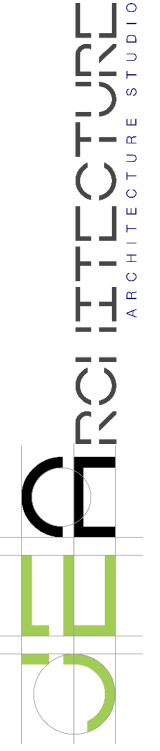

JE Architecture Ltd.
School Hill Cottage
School Hill
Farnham
Surrey
GU10 1HY
E: info@jearchitecture.co.uk
W: www.jearchitecture.co.uk

Client:

Mr. Arjun Gill

Project Address:

Indigo House
Mulberry Business Park
Wokingham
Berkshire
RG41 2GY

Drawing Status:

PRELIMINARY

Drawn On:

Thursday 31 October 2024

Drawn By:

Jack Eddy

Scale:

1:100@A1

Drawing Title:

Proposed Elevations

Drawing Number:

JEA-PRO-003d



The Mulberry Centre

Notes:
These Drawings have been produced by JE Architecture and are copyright of JE Architecture Ltd.
• Do not scale from this drawings
• All dimensions are in millimeters
• All dimensions to be checked on site

These Plans are for Planning Purposes Only

D	23.10.2024	Layout Amendments
C	14.10.2024	Amendments from Client Meeting
B	10.10.2024	Class MA Application Amended
A	01.10.2024	Class MA Application Prepared
	14.08.2024	Planning Application Prepared
Rev	Date	Comments



JE Architecture Ltd.
School Hill Cottage
School Hill
Farnham
Surrey
GU10 1HY
E: info@jearchitecture.co.uk
W: www.jearchitecture.co.uk

Client:
Mr. Arjun Gill

Project Address:
Indigo House
Mulberry Business Park
Wokingham
Berkshire
RG41 2GY

Drawing Status:
PRELIMINARY

Drawn On:
Thursday 31 October 2024

Drawn By:
Jack Eddy

Scale:
1:200@A1

Drawing Title:
Site Layout Plan

Drawing Number:
JEA-LAY-004d


D	23.10.2024	Layout Amendments
C	14.10.2024	Amendments from Client Meeting
B	10.10.2024	Class MA Application Amended
A	01.10.2024	Class MA Application Prepared
	14.08.2024	Planning Application Prepared
Rev	Date	Comments

JE ARCHITECTURE


ARCHITECTURE STUDIO

JE Architecture Ltd.
School Hill Cottage
School Hill
Farnham
Surrey
GU10 1HY
E: info@jearchitecture.co.uk
W: www.jearchitecture.co.uk

Client:	Mr. Arjun Gill
Project Address:	Indigo House Mulberry Business Park Wokingham Berkshire RG41 2GY
Drawing Status:	PRELIMINARY
Drawn On:	Thursday 31 October 2024
Drawn By:	Jack Eddy
Scale:	
Drawing Title:	Existing Ground Floor
Drawing Number:	JEa-EXI-005d

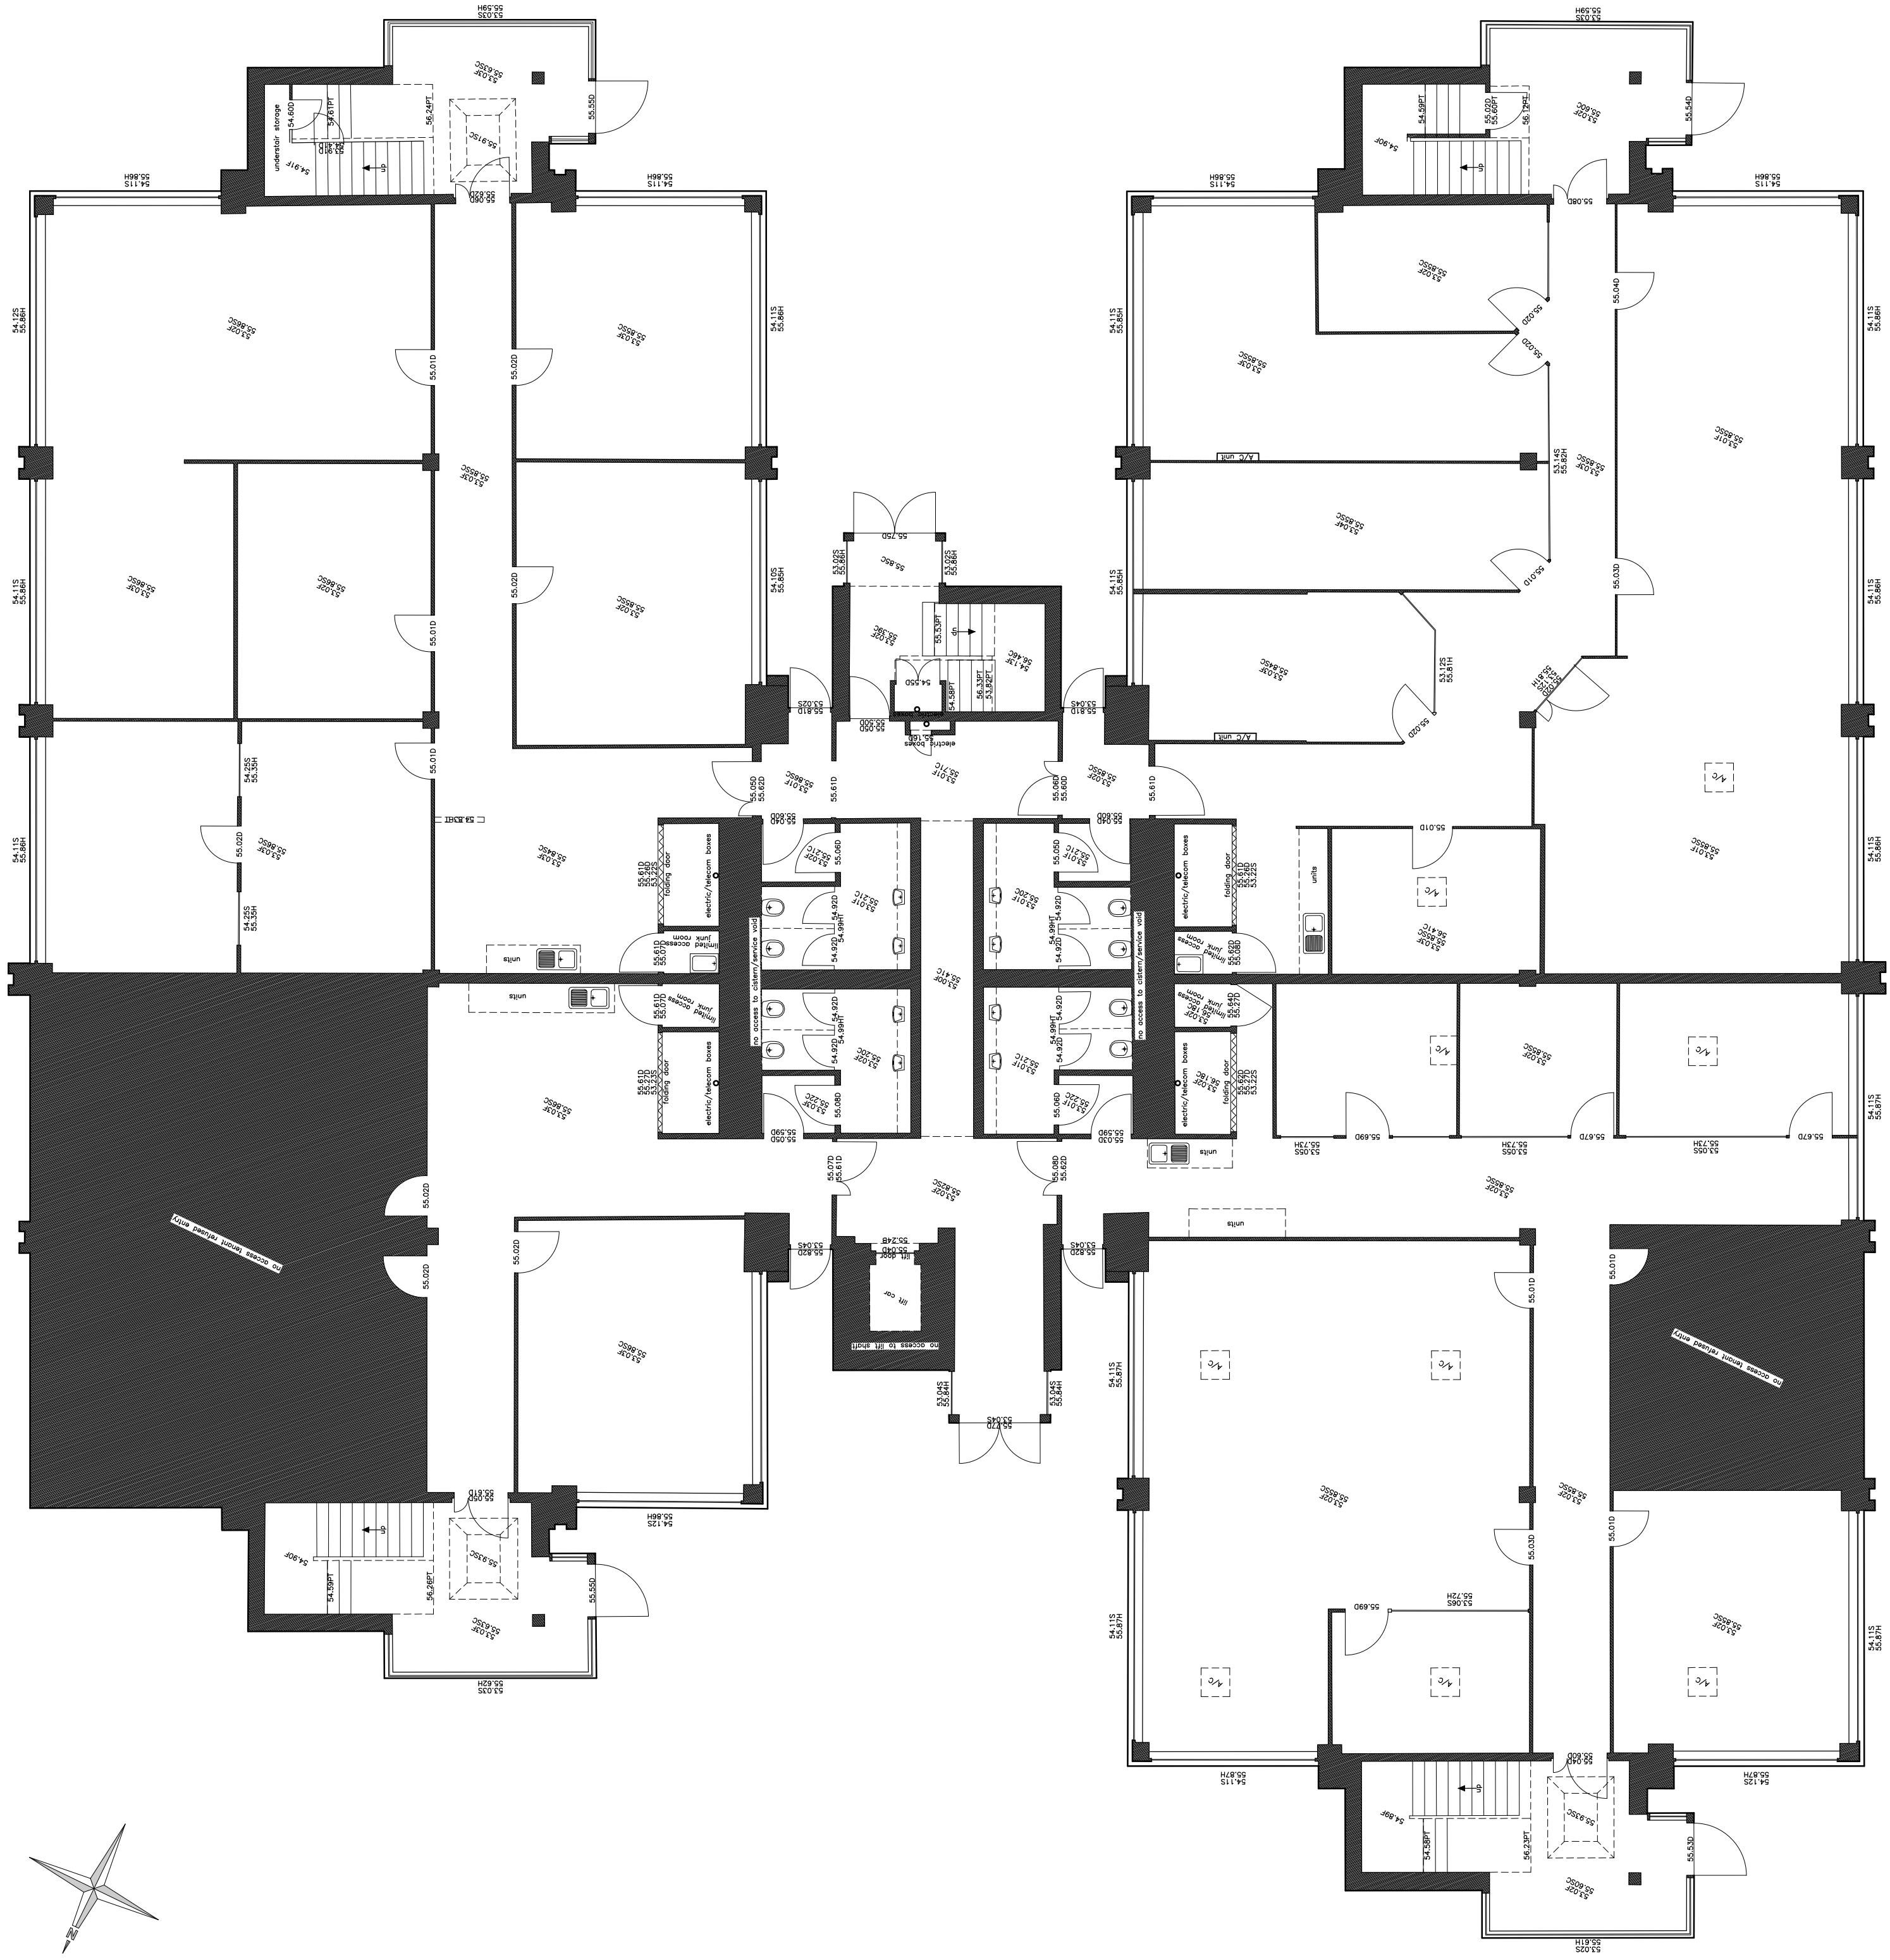

Existing Ground Floor Plan

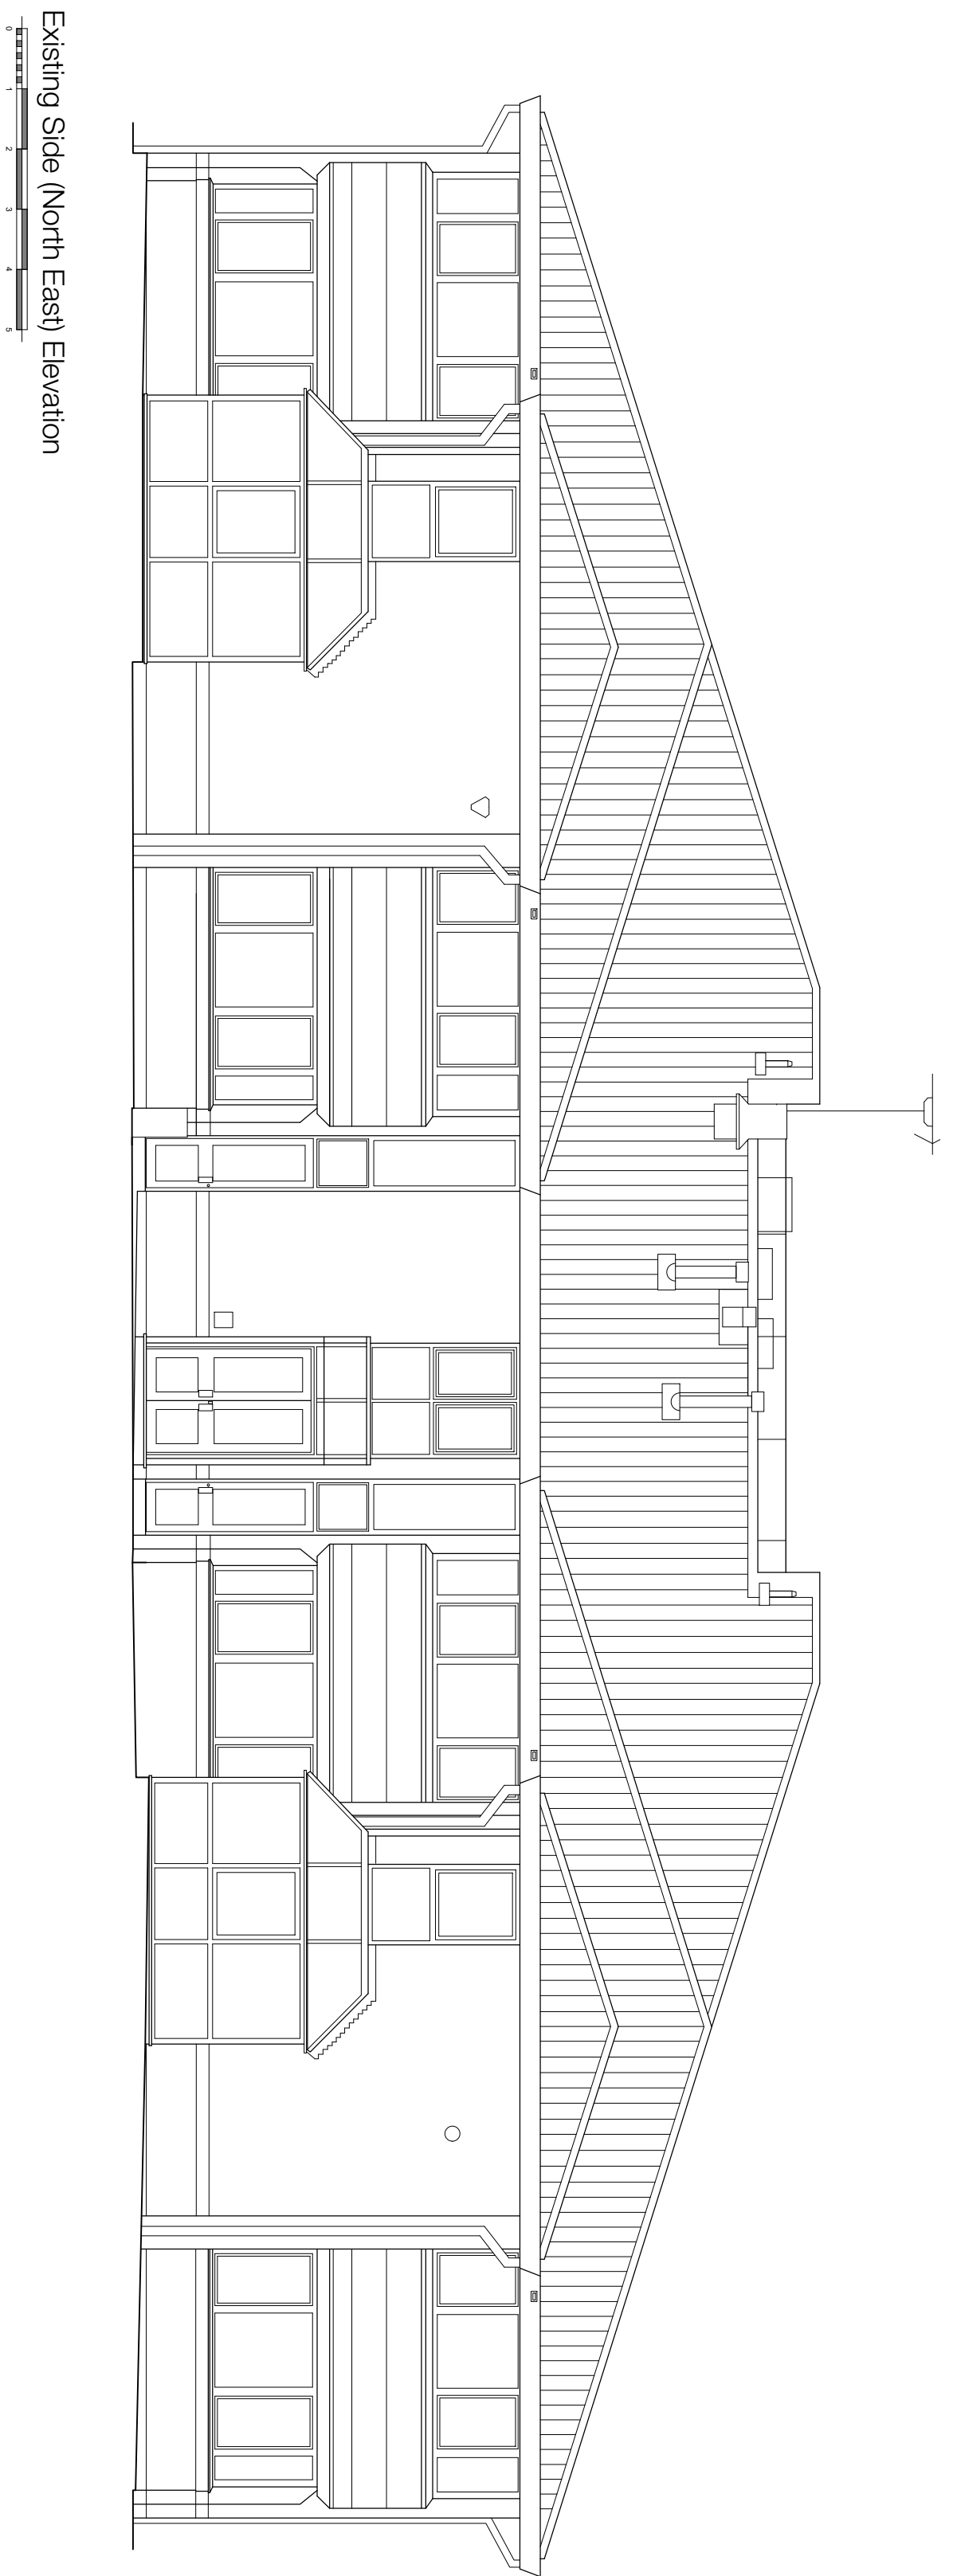

Existing Side (North East) Elevation

Notes:
These Drawings have been produced by JE Architecture
and are copyright of JE Architecture Ltd.
• Do not scale from this drawings
• All dimensions are in millimeters
• All dimensions to be checked on site

These Plans are for Planning Purposes Only

D	23.10.2024	Layout Amendments
C	14.10.2024	Amendments from Client Meeting
B	10.10.2024	Class MA Application Amended
A	01.10.2024	Class MA Application Prepared
	14.08.2024	Planning Application Prepared
Rev	Date	Comments

JE ARCHITECTURE

ARCHITECTURE STUDIO

JE Architecture Ltd.
School Hill Cottage
School Hill
Farnham
Surrey
GU10 1HY
E: info@jearchitecture.co.uk
W: www.jearchitecture.co.uk

Client:

Mr. Arjun Gill

Project Address:

Indigo House
Mulberry Business Park
Wokingham
Berkshire
RG41 2GY

Drawing Status:

PRELIMINARY

Drawn On:

Thursday 31 October 2024

Drawn By:

Jack Eddy

Scale:


1:100@A1

Drawing Title:


Existing First Floor Plans

Drawing Number:

JEA-EXI-006d

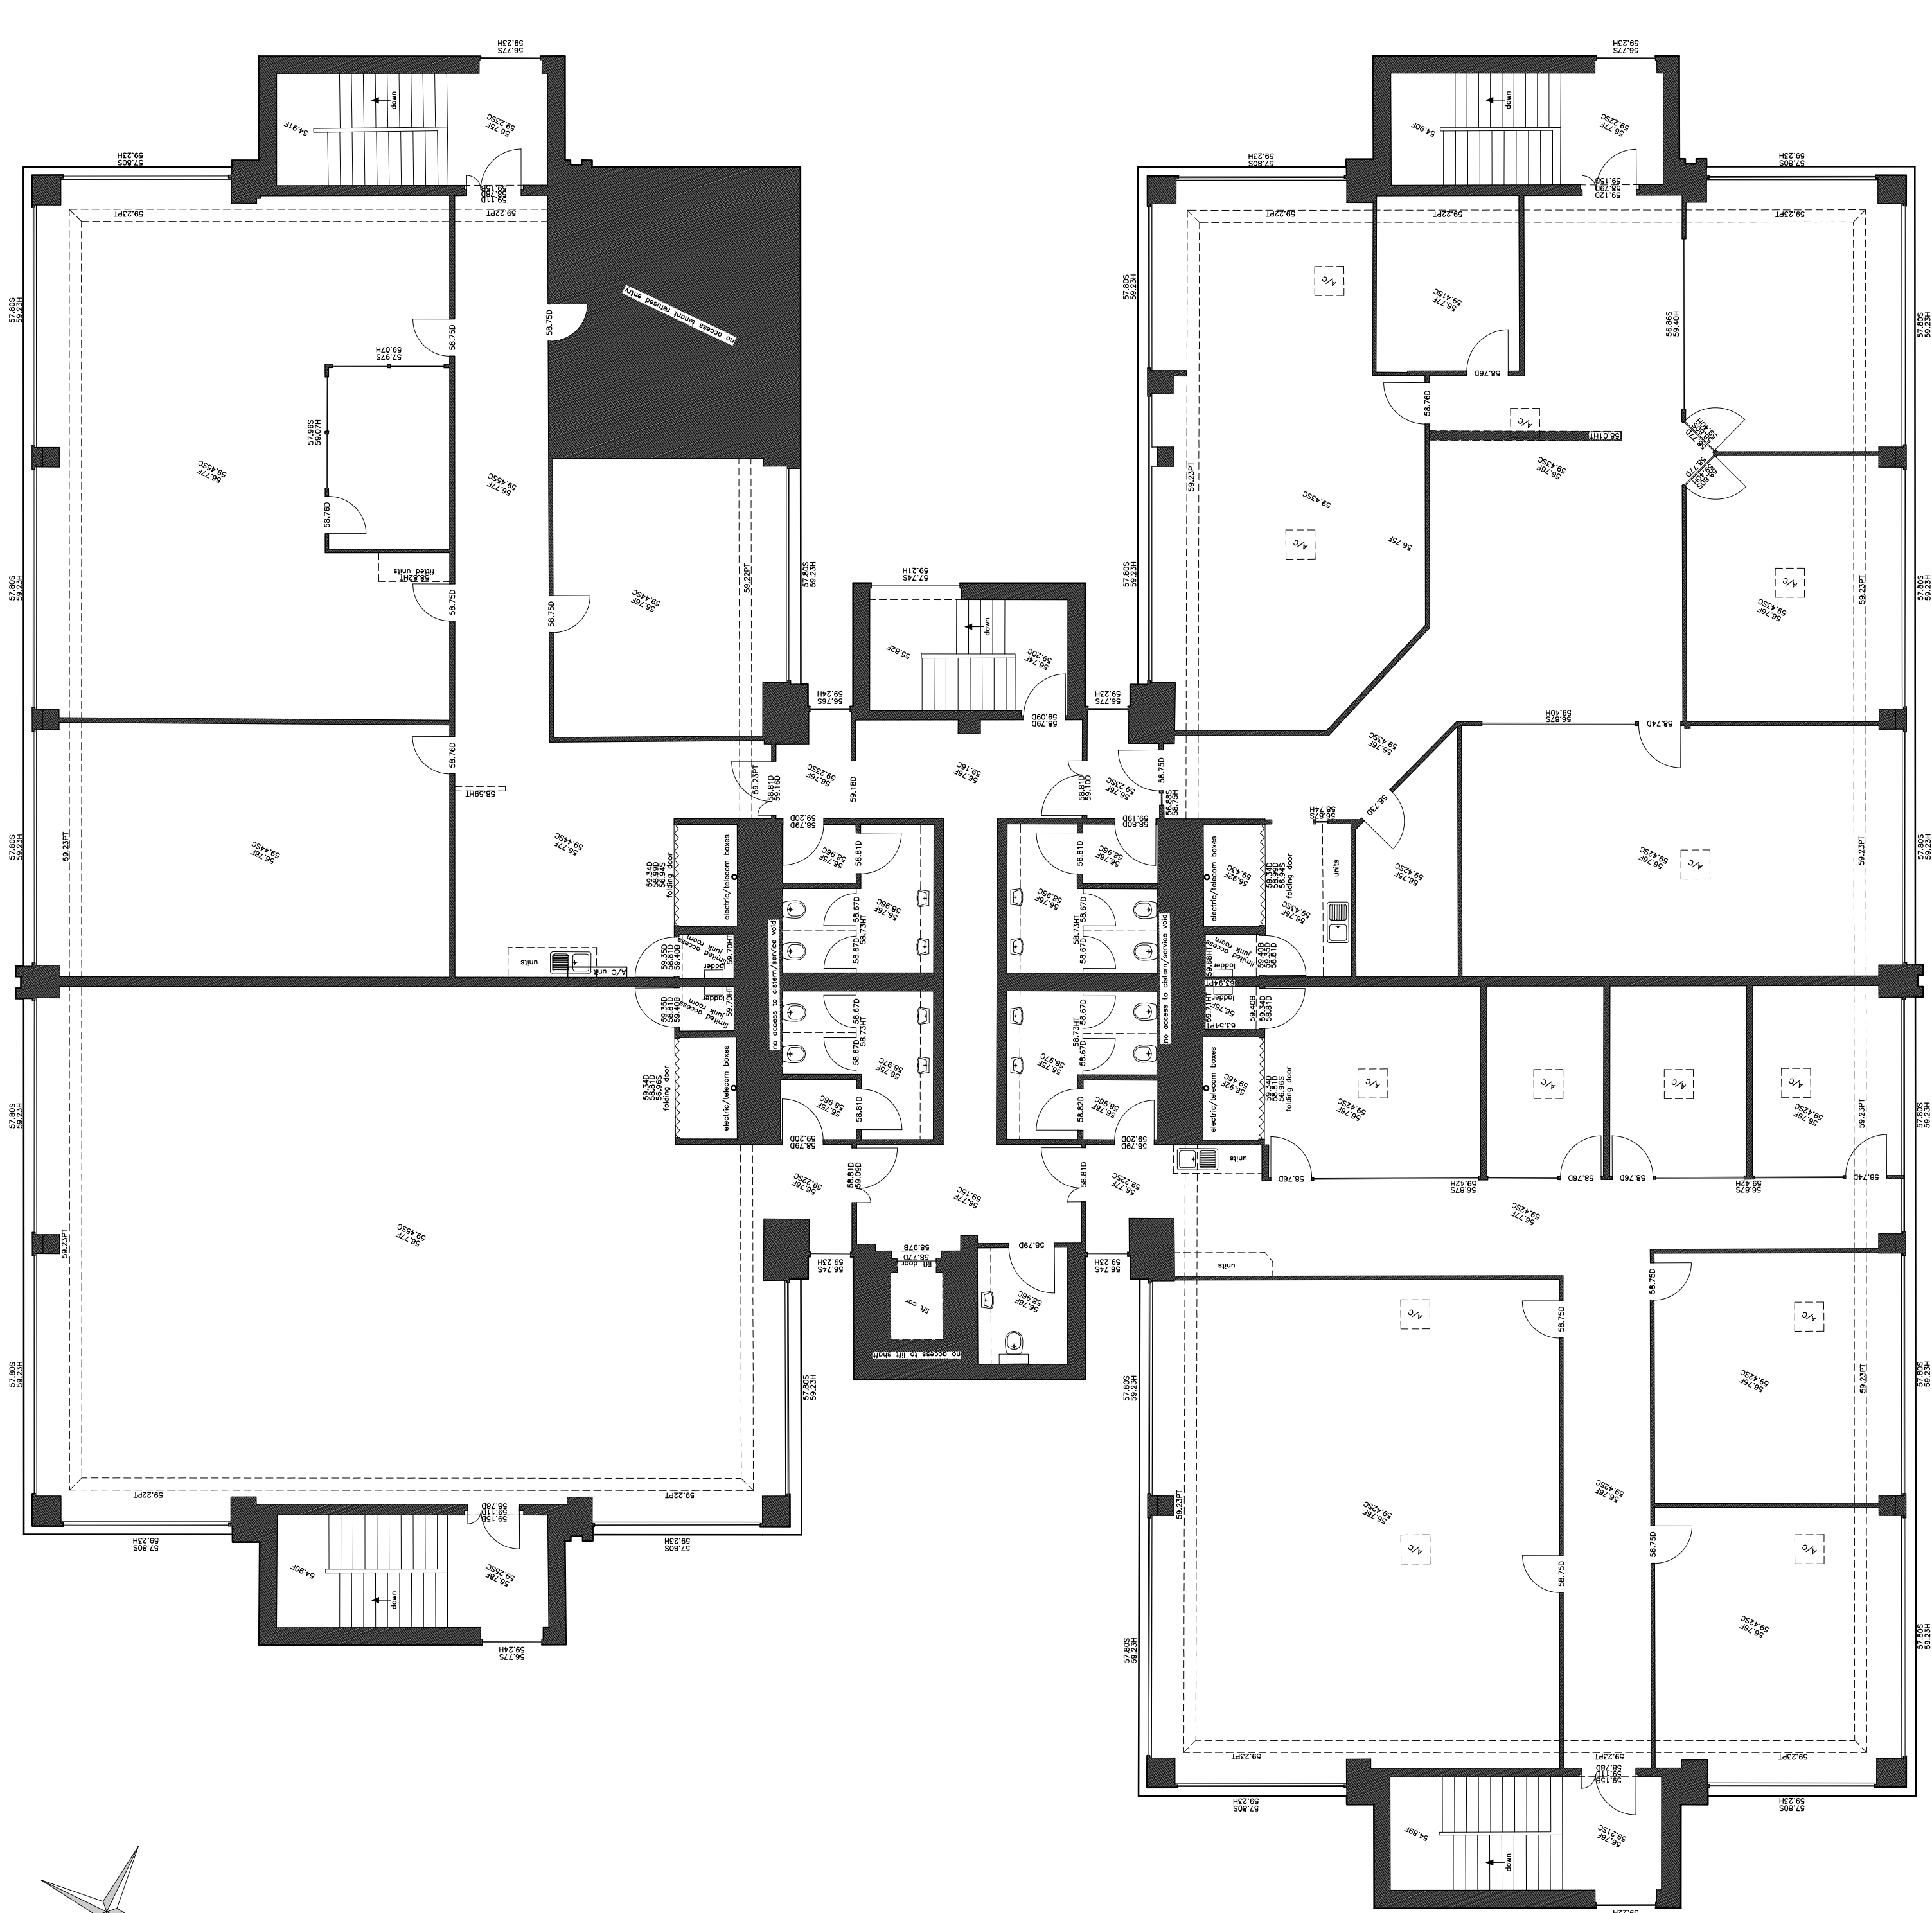

Existing First Floor Plan

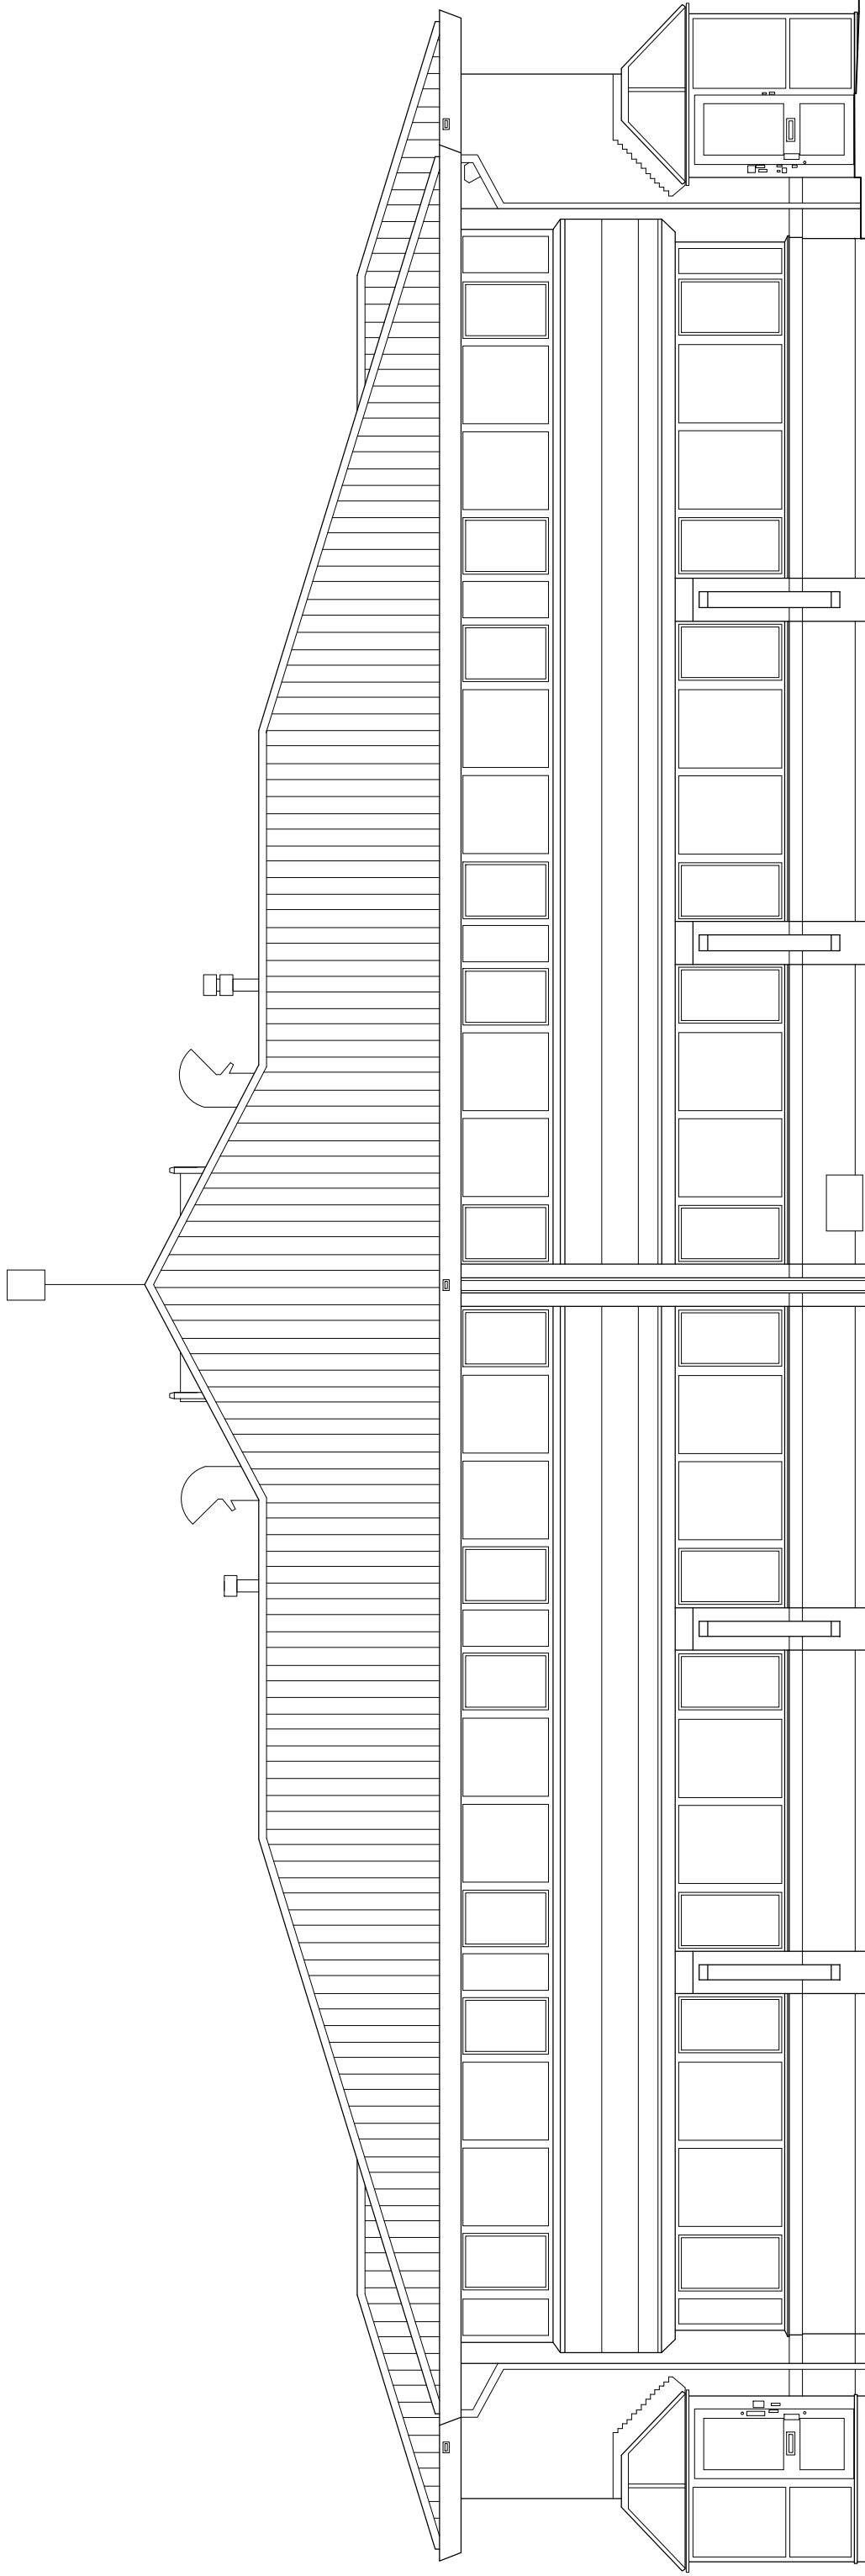

Existing Side (South West) Elevation



Existing Front (North West) Elevation



Existing Rear (South East) Elevation



Notes:
These Drawings have been produced by JE Architecture and are copyright of JE Architecture Ltd.
• Do not scale from this drawings
• All dimensions are in millimeters
• All dimensions to be checked on site

These Plans are for Planning Purposes Only

Rev	Date	Comments
D	23.10.2024	Layout Amendments
C	14.10.2024	Amendments from Client Meeting
B	10.10.2024	Class MA Application Amended
A	01.10.2024	Class MA Application Prepared
	14.08.2024	Planning Application Prepared

JE ARCHITECTURE
ARCHITECTURE STUDIO

JE

ARCHITECTURE

JE Architecture Ltd.
School Hill Cottage
School Hill
Farnham
Surrey
GU10 1HY
E: info@jearchitecture.co.uk
W: www.jearchitecture.co.uk

Client:
Mr. Arjun Gill

Project Address:
Indigo House
Mulberry Business Park
Wokingham
Berkshire
RG41 2GY

Drawing Status:
PRELIMINARY

Drawn On:
Thursday 31 October 2024

Drawn By:
Jack Eddy

Scale:
1:100@A1

Drawing Title:
Existing Elevations

Drawing Number:
JEA-EXI-007d