


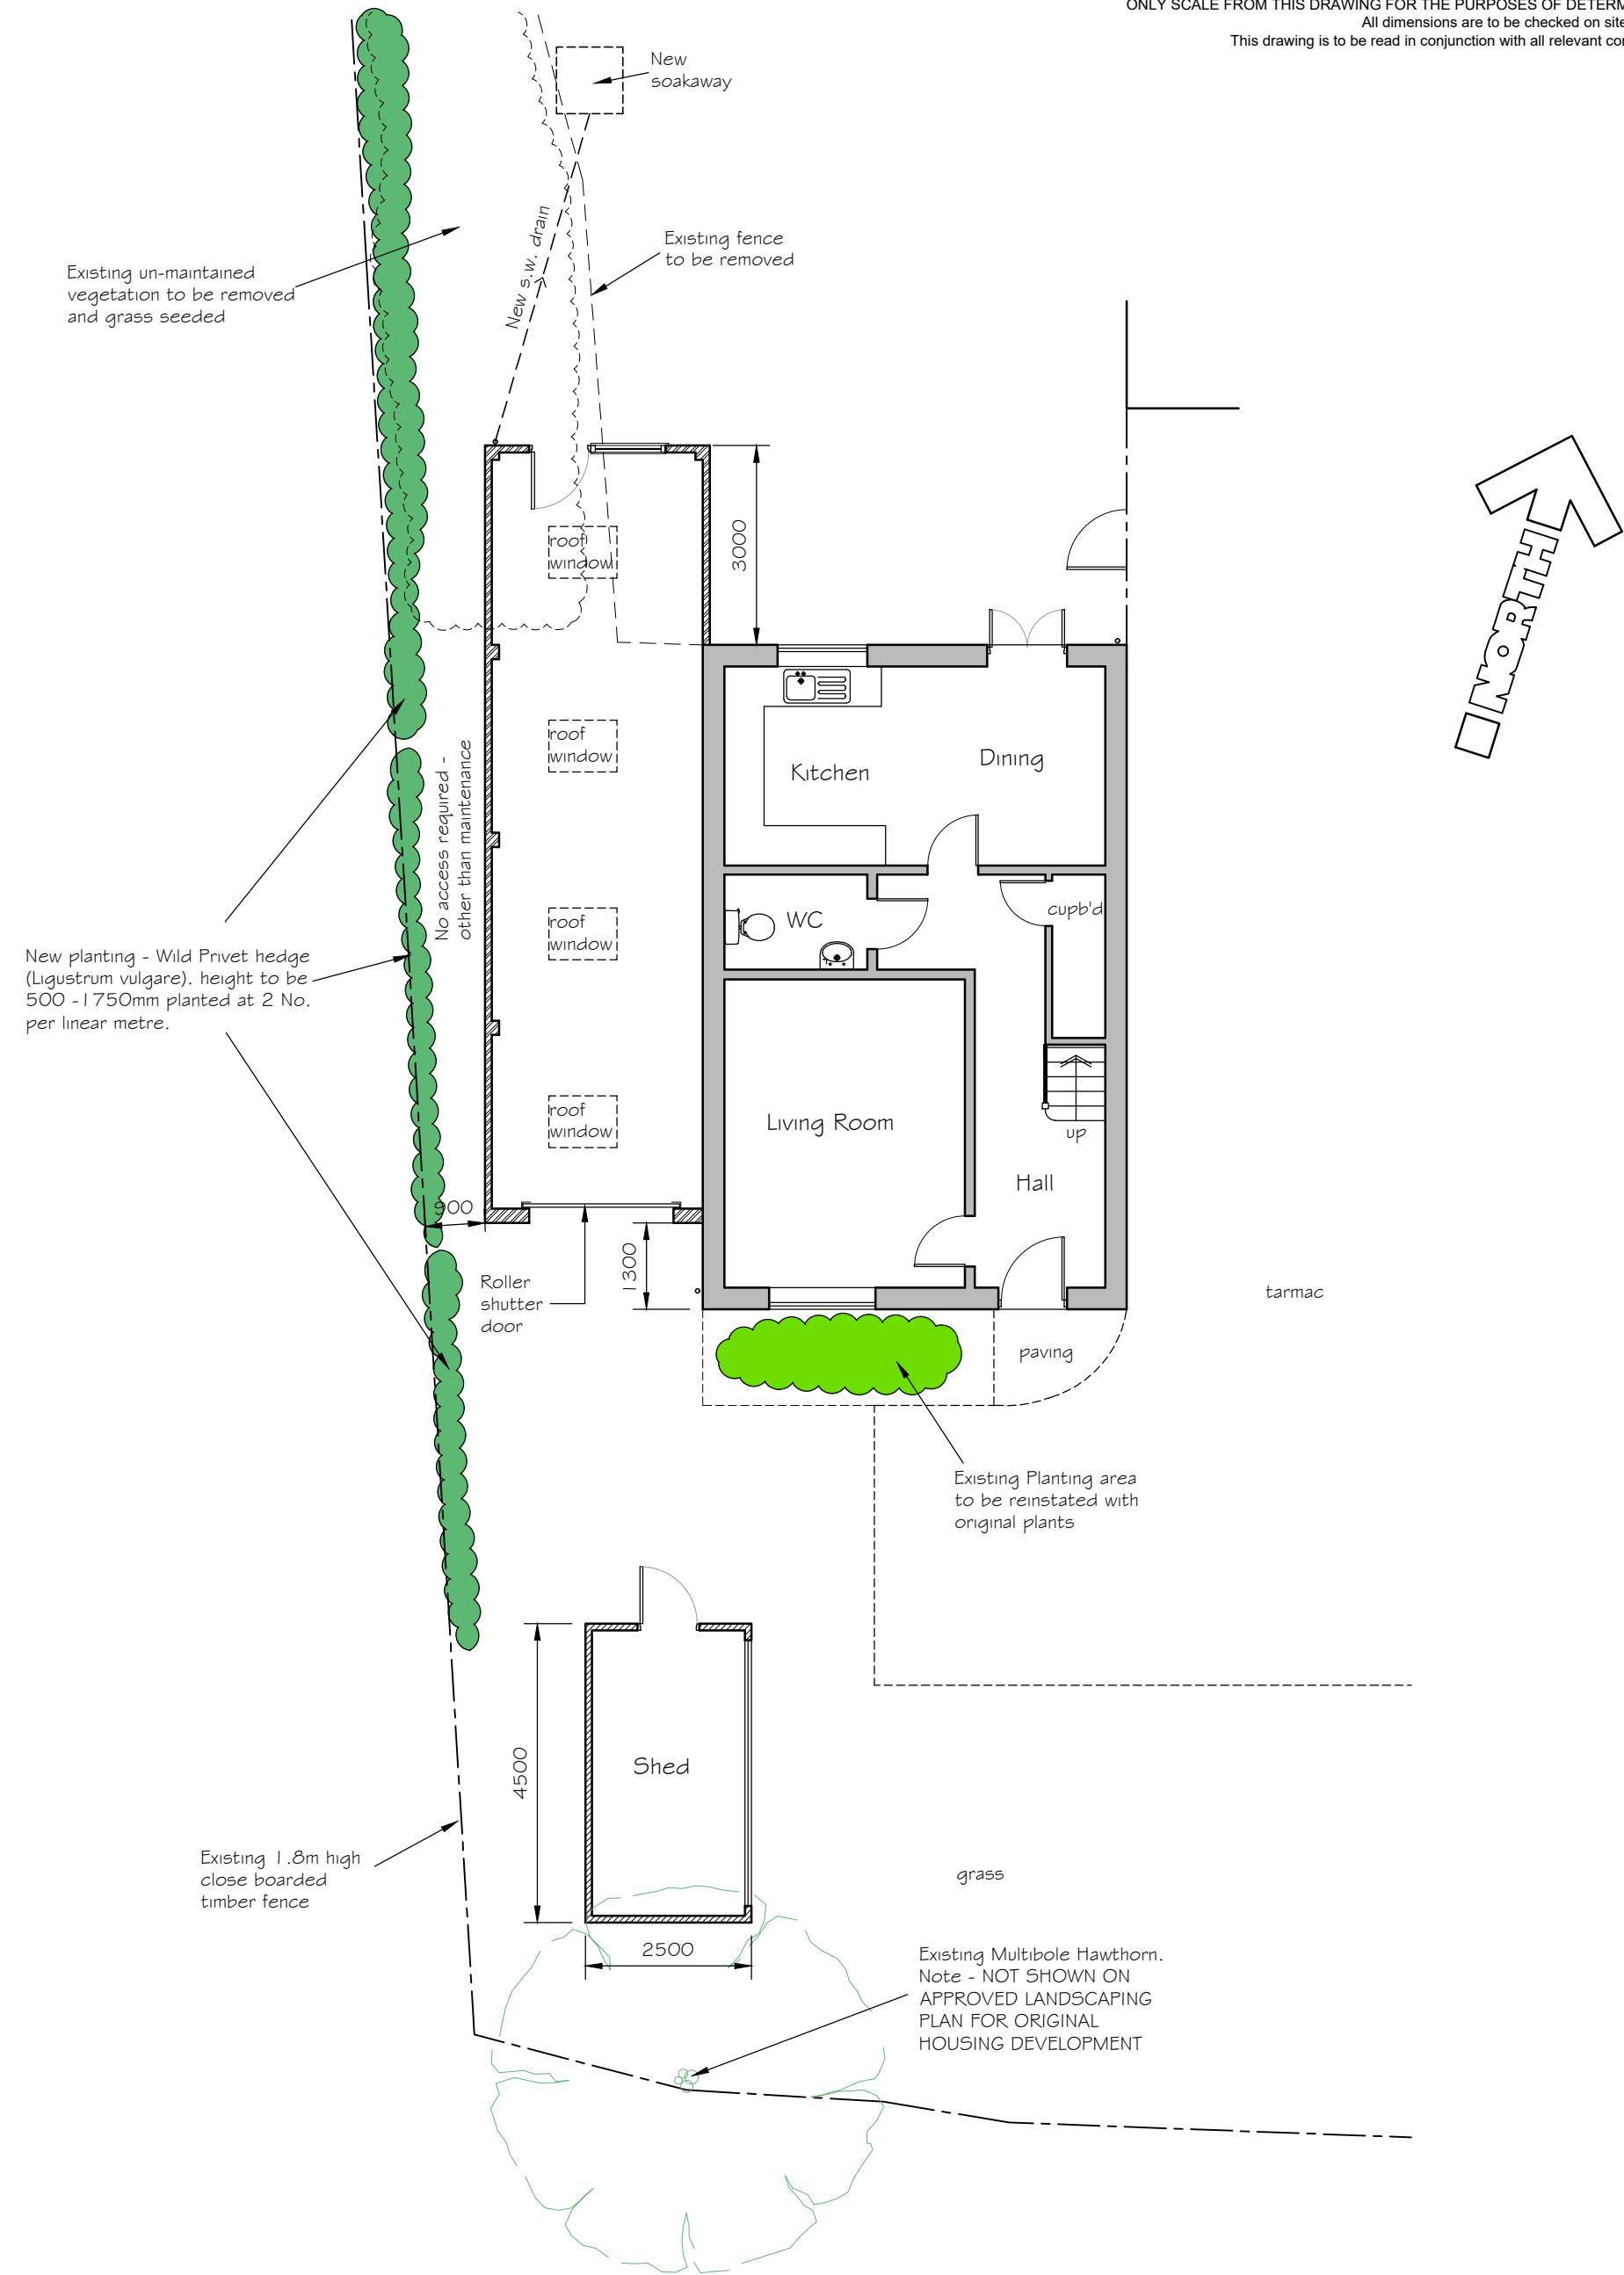

GROUND FLOOR PLAN

C.	Landscaping details added	30.01.26
B.	Redrawn	18.11.25
A.	Notes added	03.10.25
No.	Revision	Date

Project	Project No	Drg No	Rev
Proposed single storey side extension 11, Mayflower Meadow, Spencers Wood, RG7 1YD	AL 01695	04	C
Drawing Title	Scale	Drawn by	
Proposed Ground Floor Plan	1:100 @ A3	CG	
	Date		
	Aug 2025		