




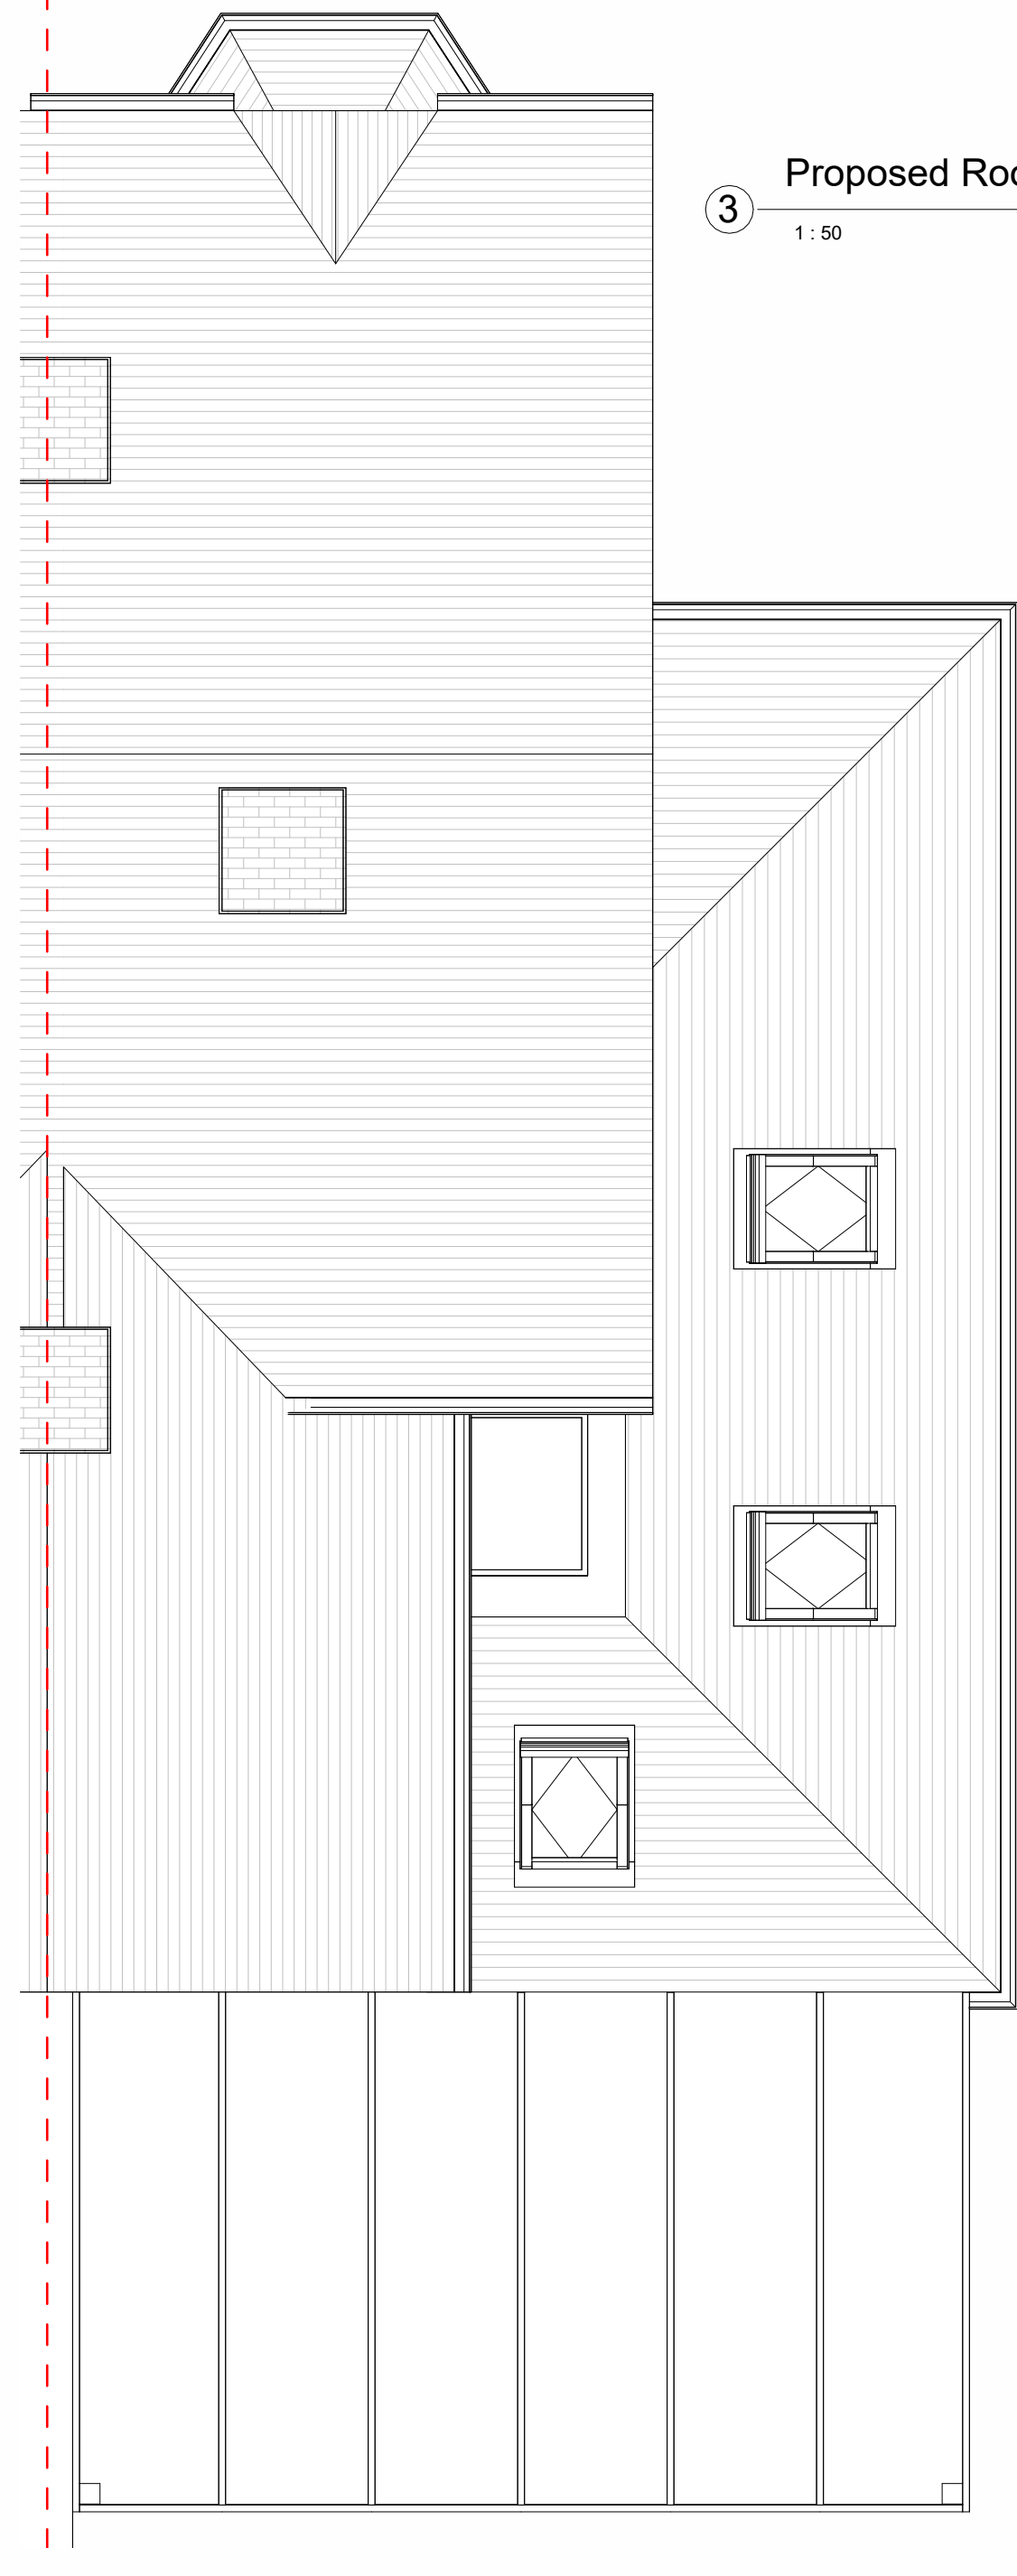


8 3D View 1

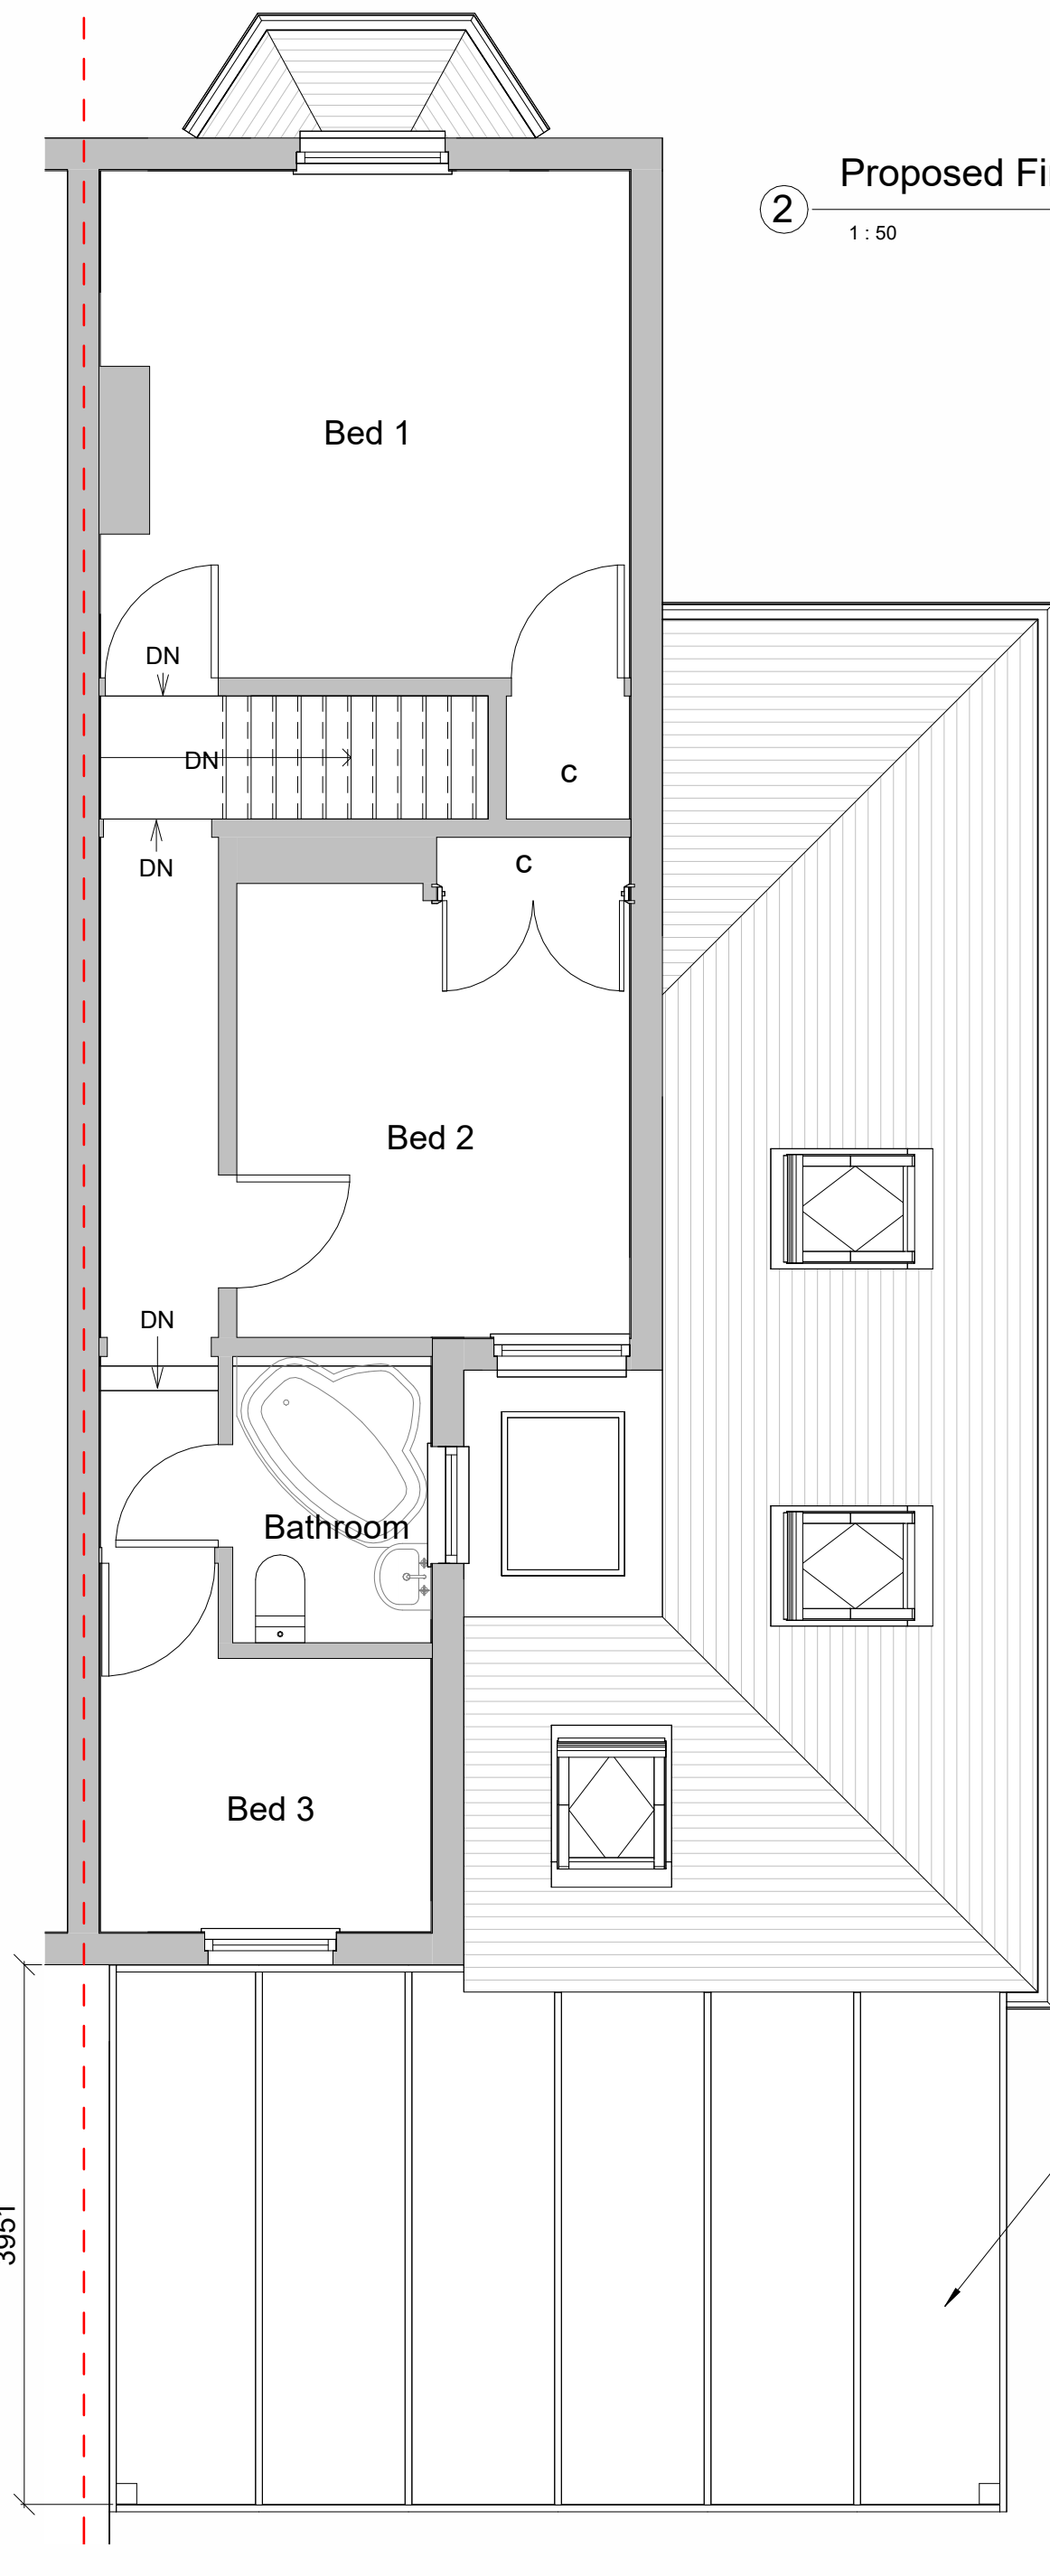

9 3D View 2

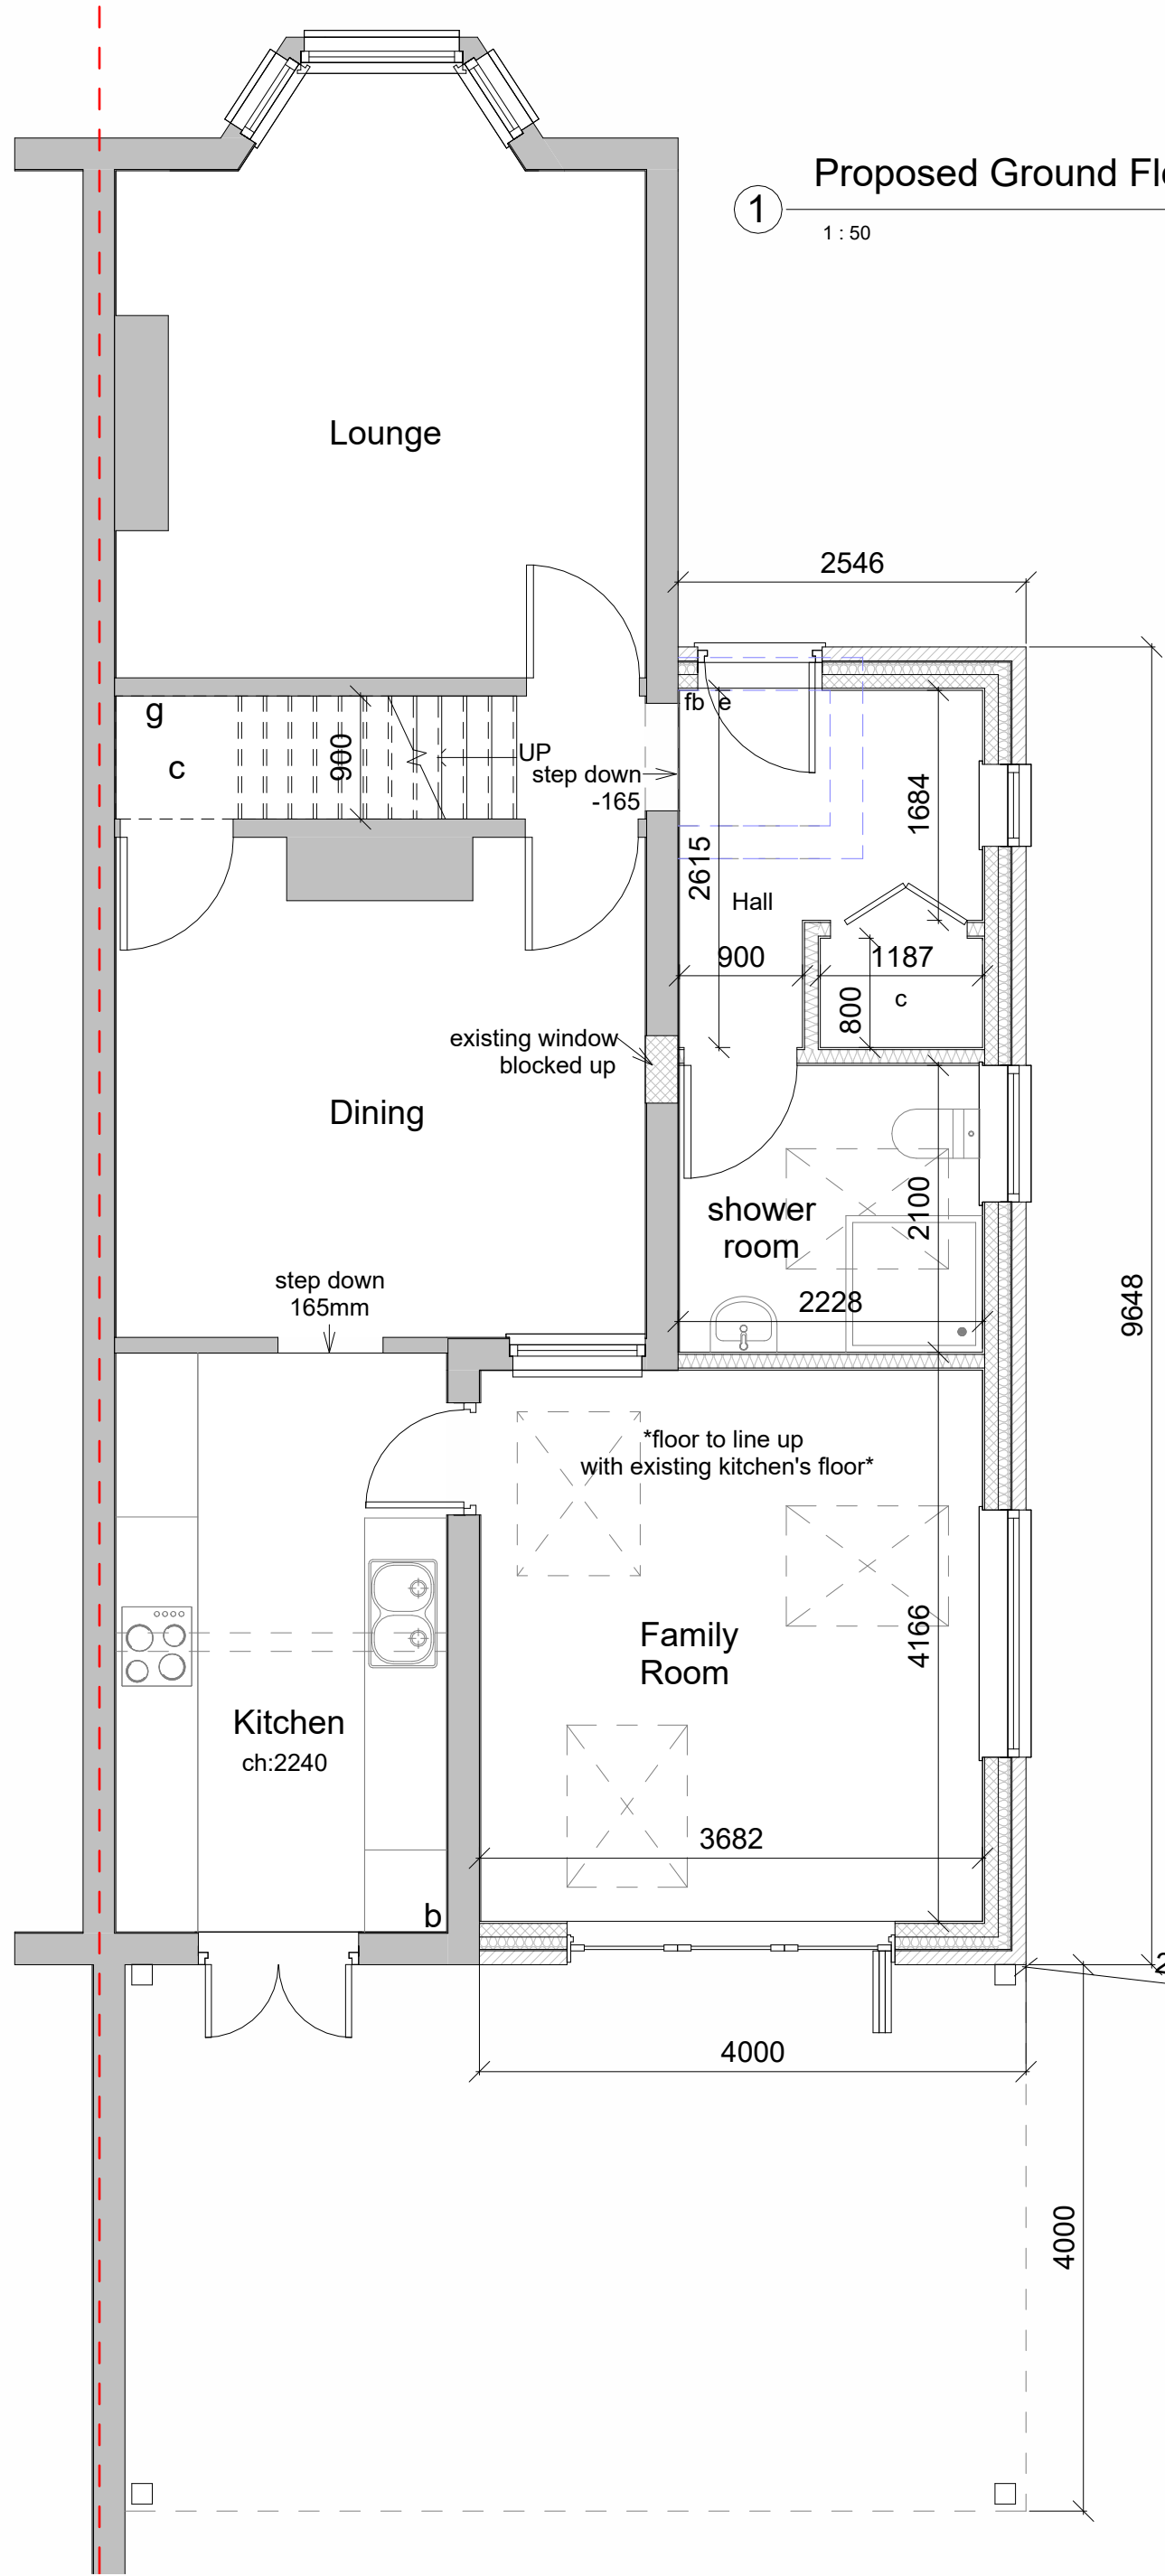


4 Proposed Front Elevation
1:100

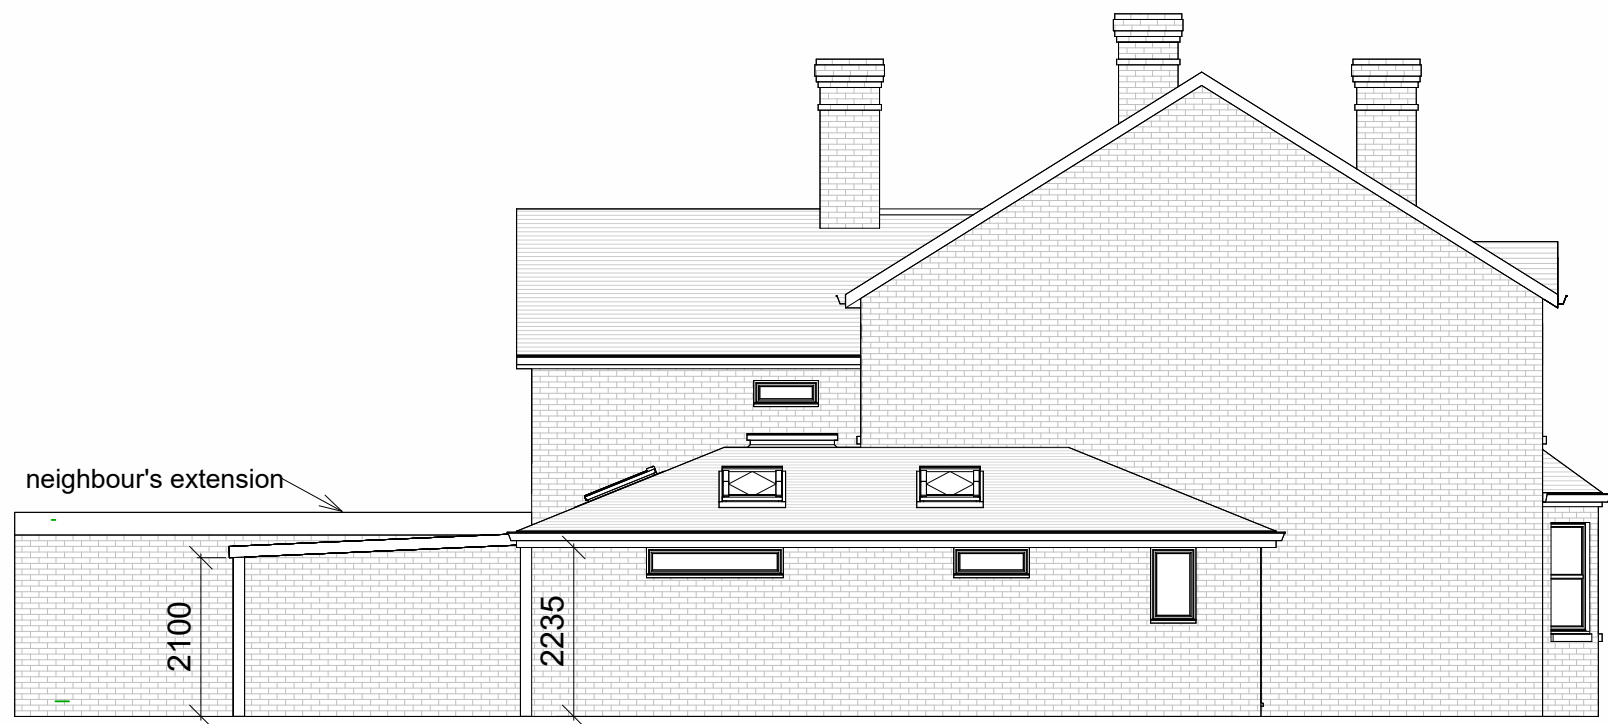


5 Proposed Side Elevation_1
1:100



6 Proposed Rear Elevation
1:100

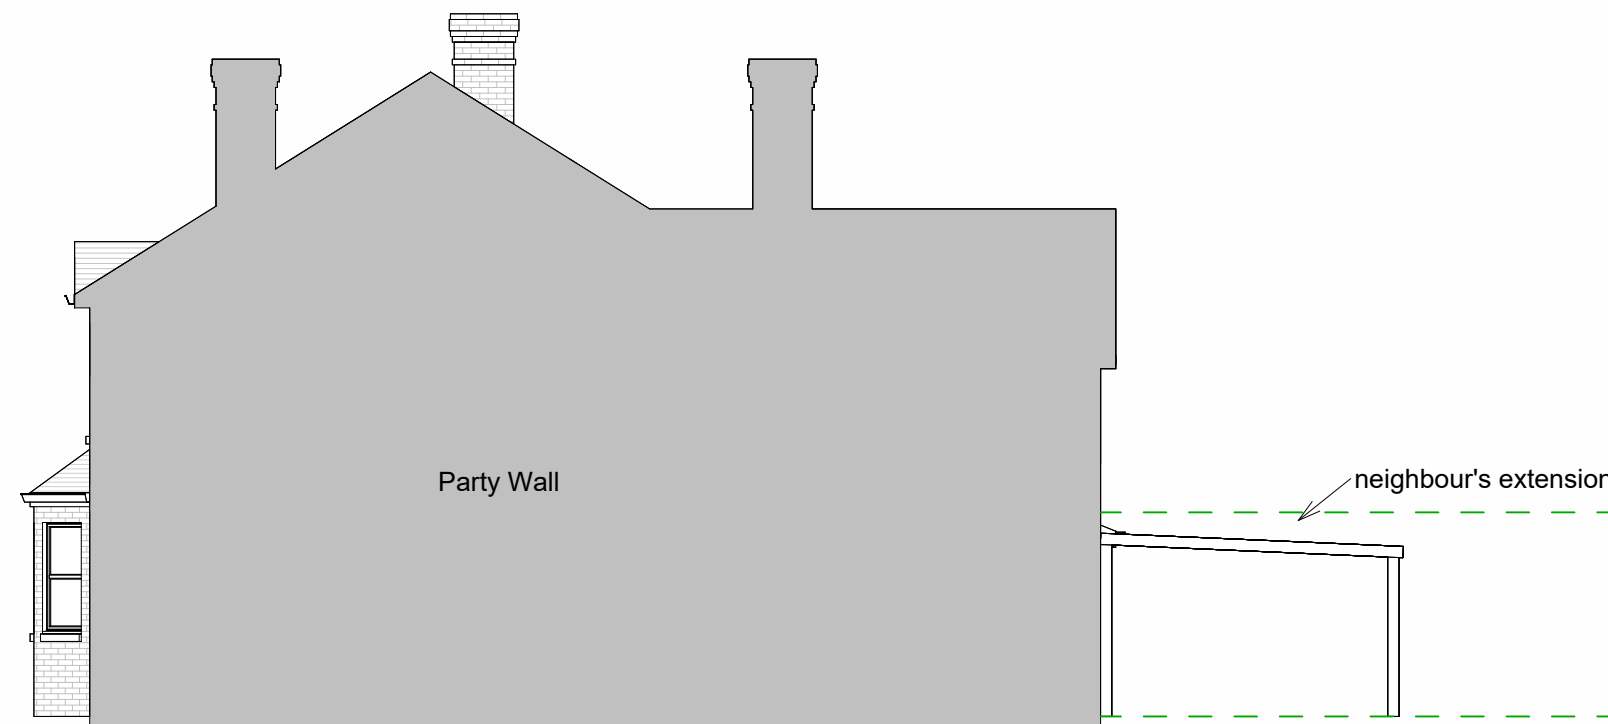

7 Proposed Side Elevation_2
1:100

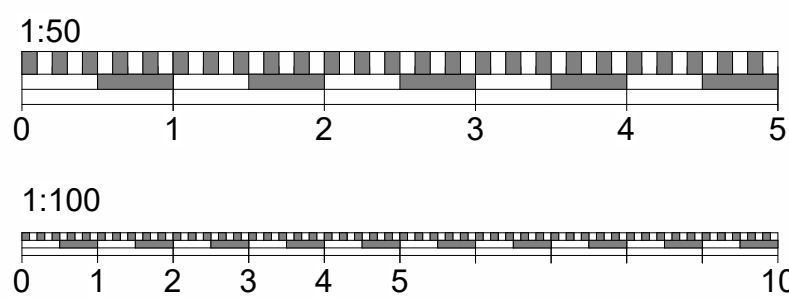

No.	Revision	Date
02	shower and hall alterations	22.05.26
03	Roof and Velux adjustments	01.06.26
04	entrance alterations	19.06.26
05	Front door	23.06.26

Do not scale from this drawing except for planning purpose. Contractor to verify all dimensions before setting out, commencing work or placing order



Project Status

4 Farley View Basingstoke Rd
Spencers Wood
Reading RG7 1PP

Client
Angela Wood

Drawing Title
Proposed Floor Plans and Elevations

Project Ref	Layout Id	Rev.
4152	GA.02	05

Date: 23/06/2026 Scale @A1: As indicated

M3 Architectural Design Ltd
Basepoint Centres Limited
377-399 London Road
Camberley GU15 3HL

t: 01276 300024
e: info@m3architecturaldesign.co.uk
w: www.m3architecturaldesign.co.uk
© 2026 M3 Architectural Design Ltd