




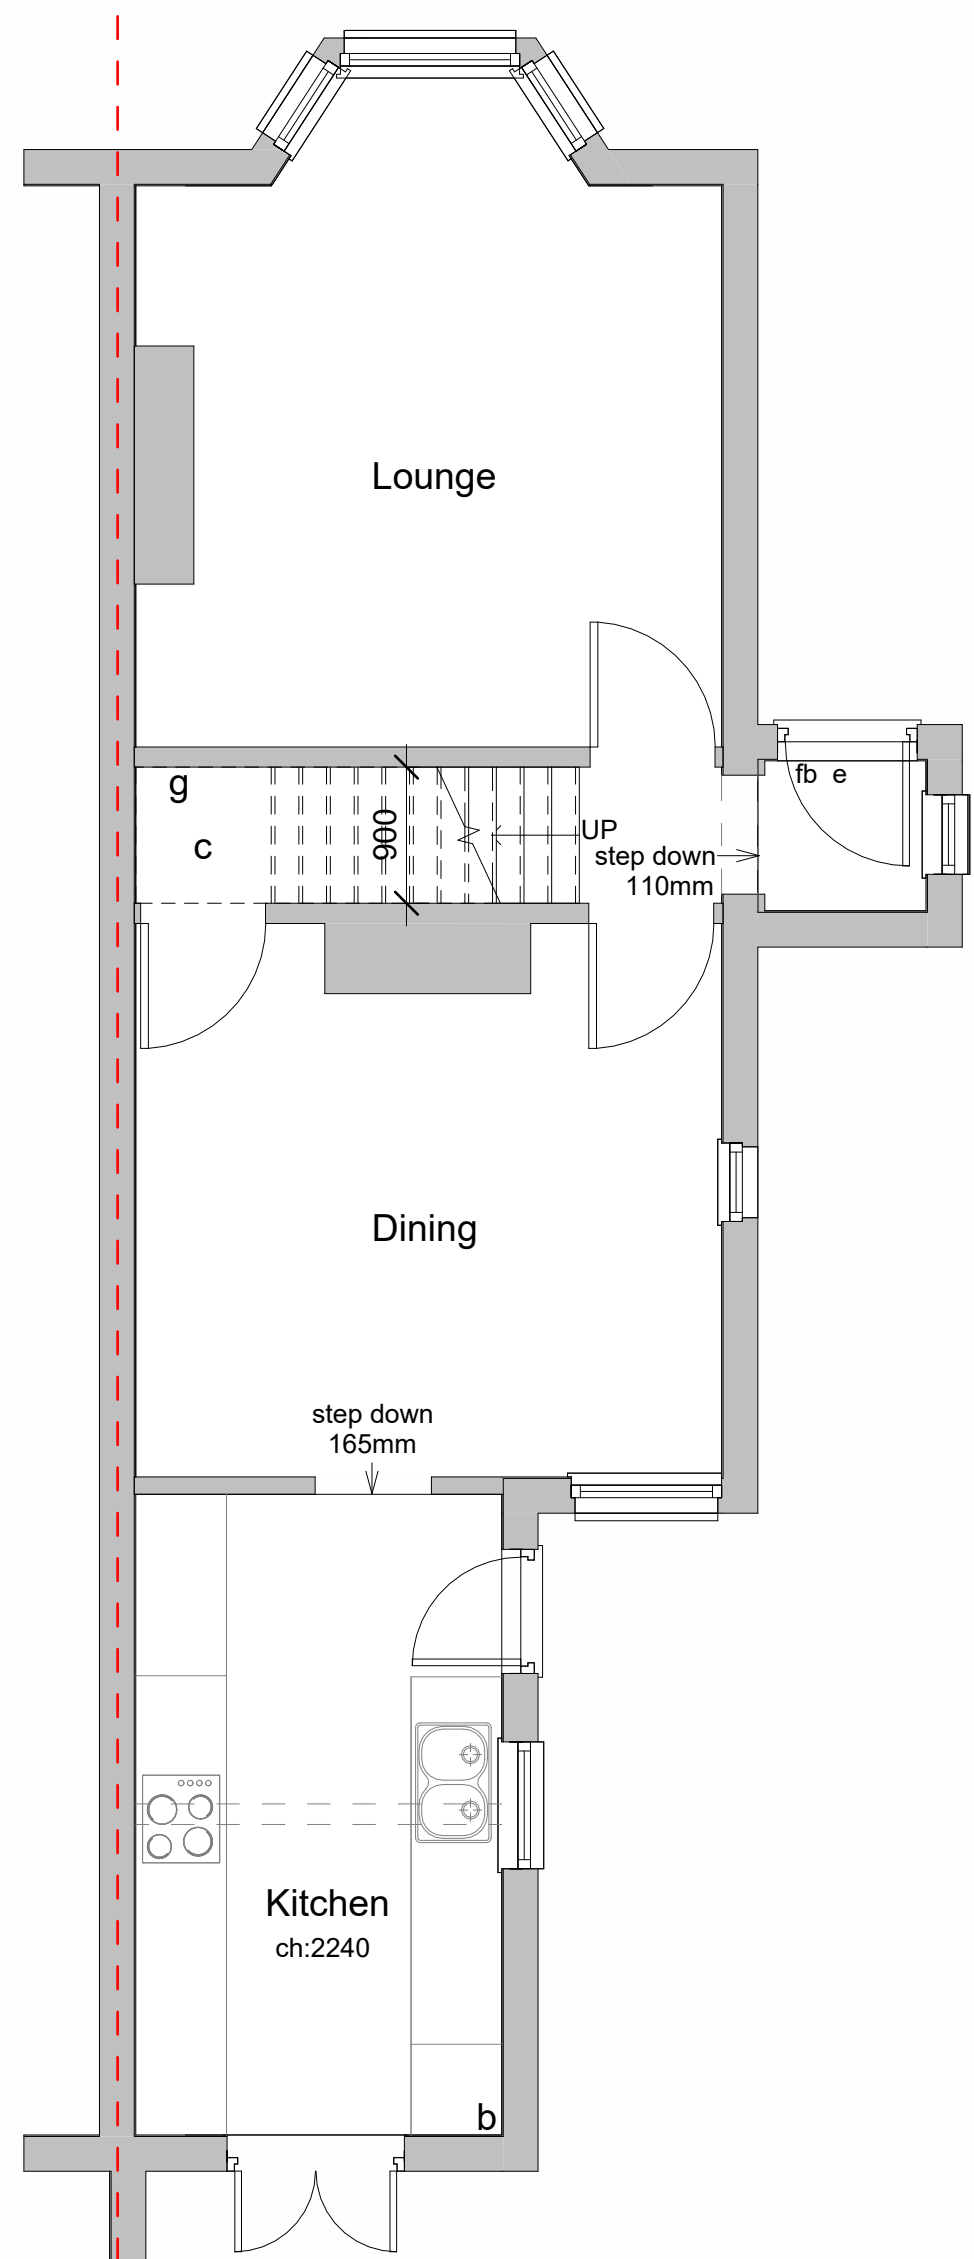

1 Existing Ground Floor
1 : 50

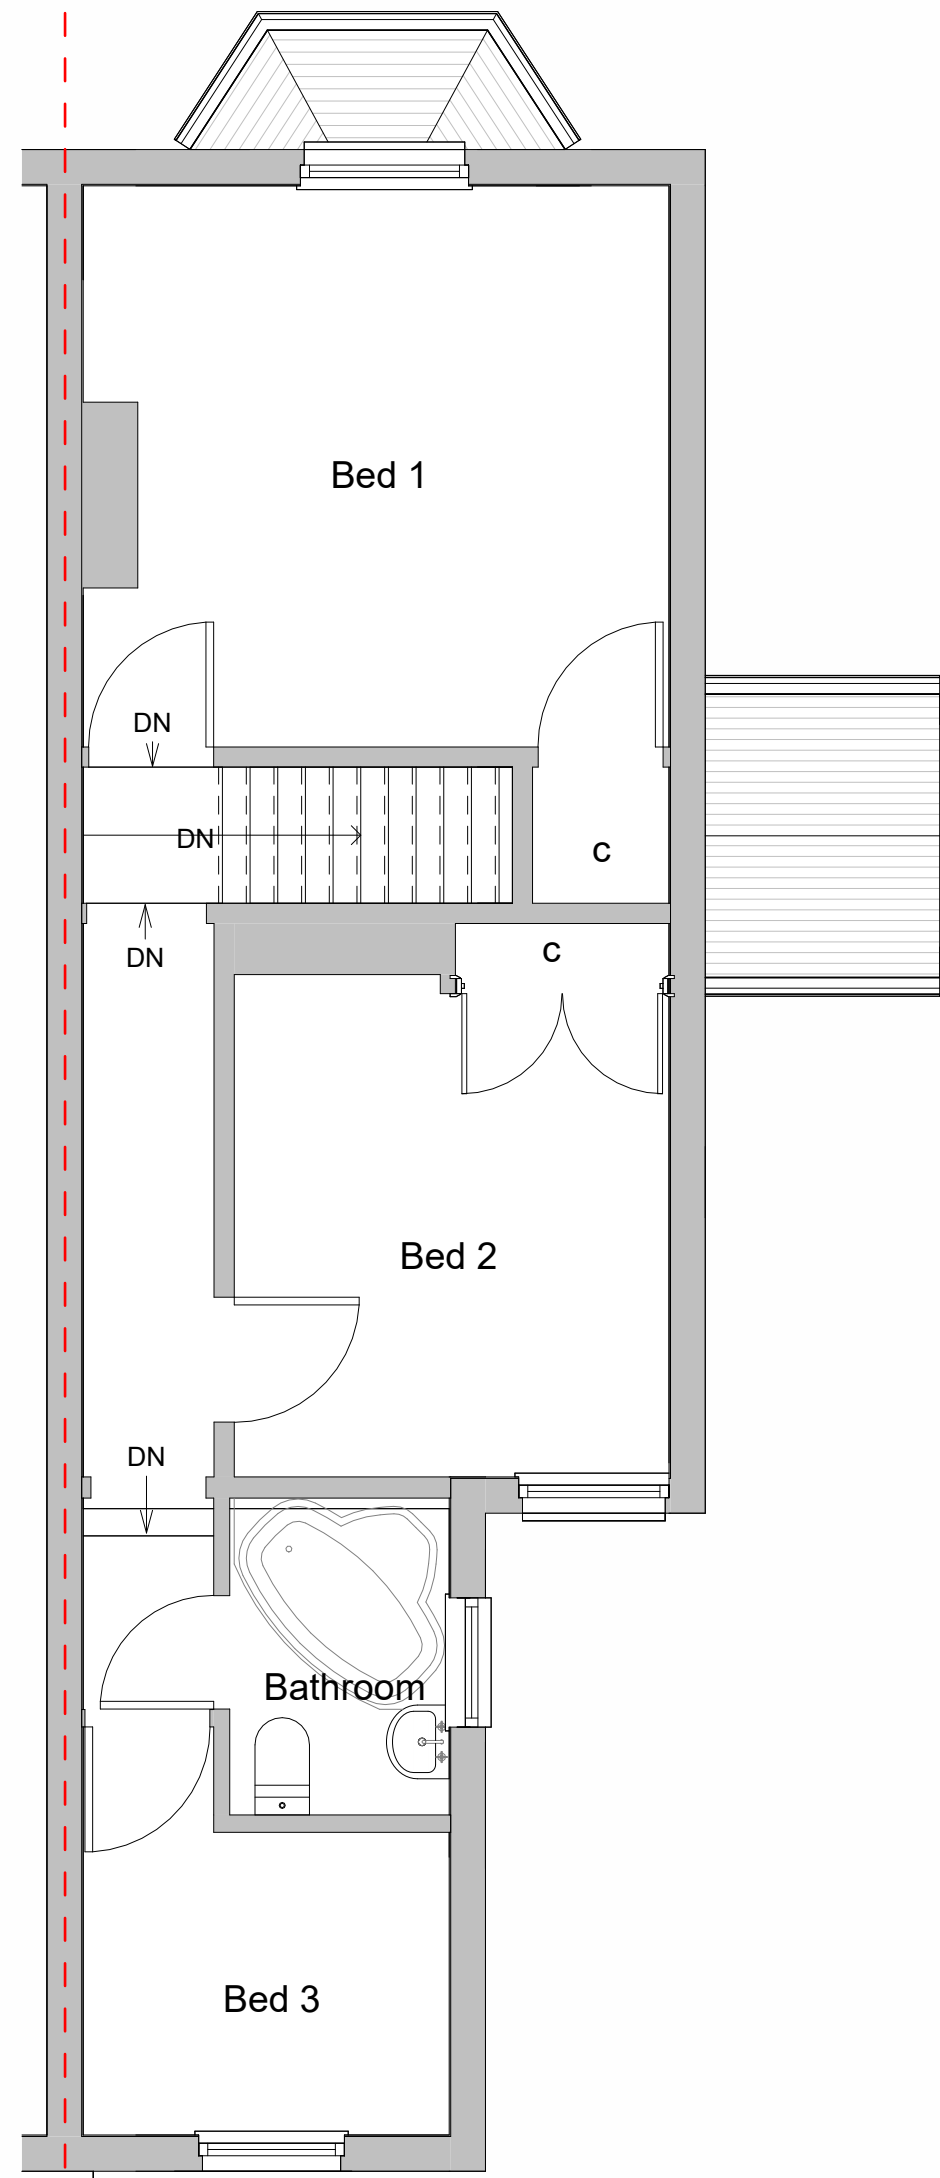


2 Existing First Floor
1 : 50

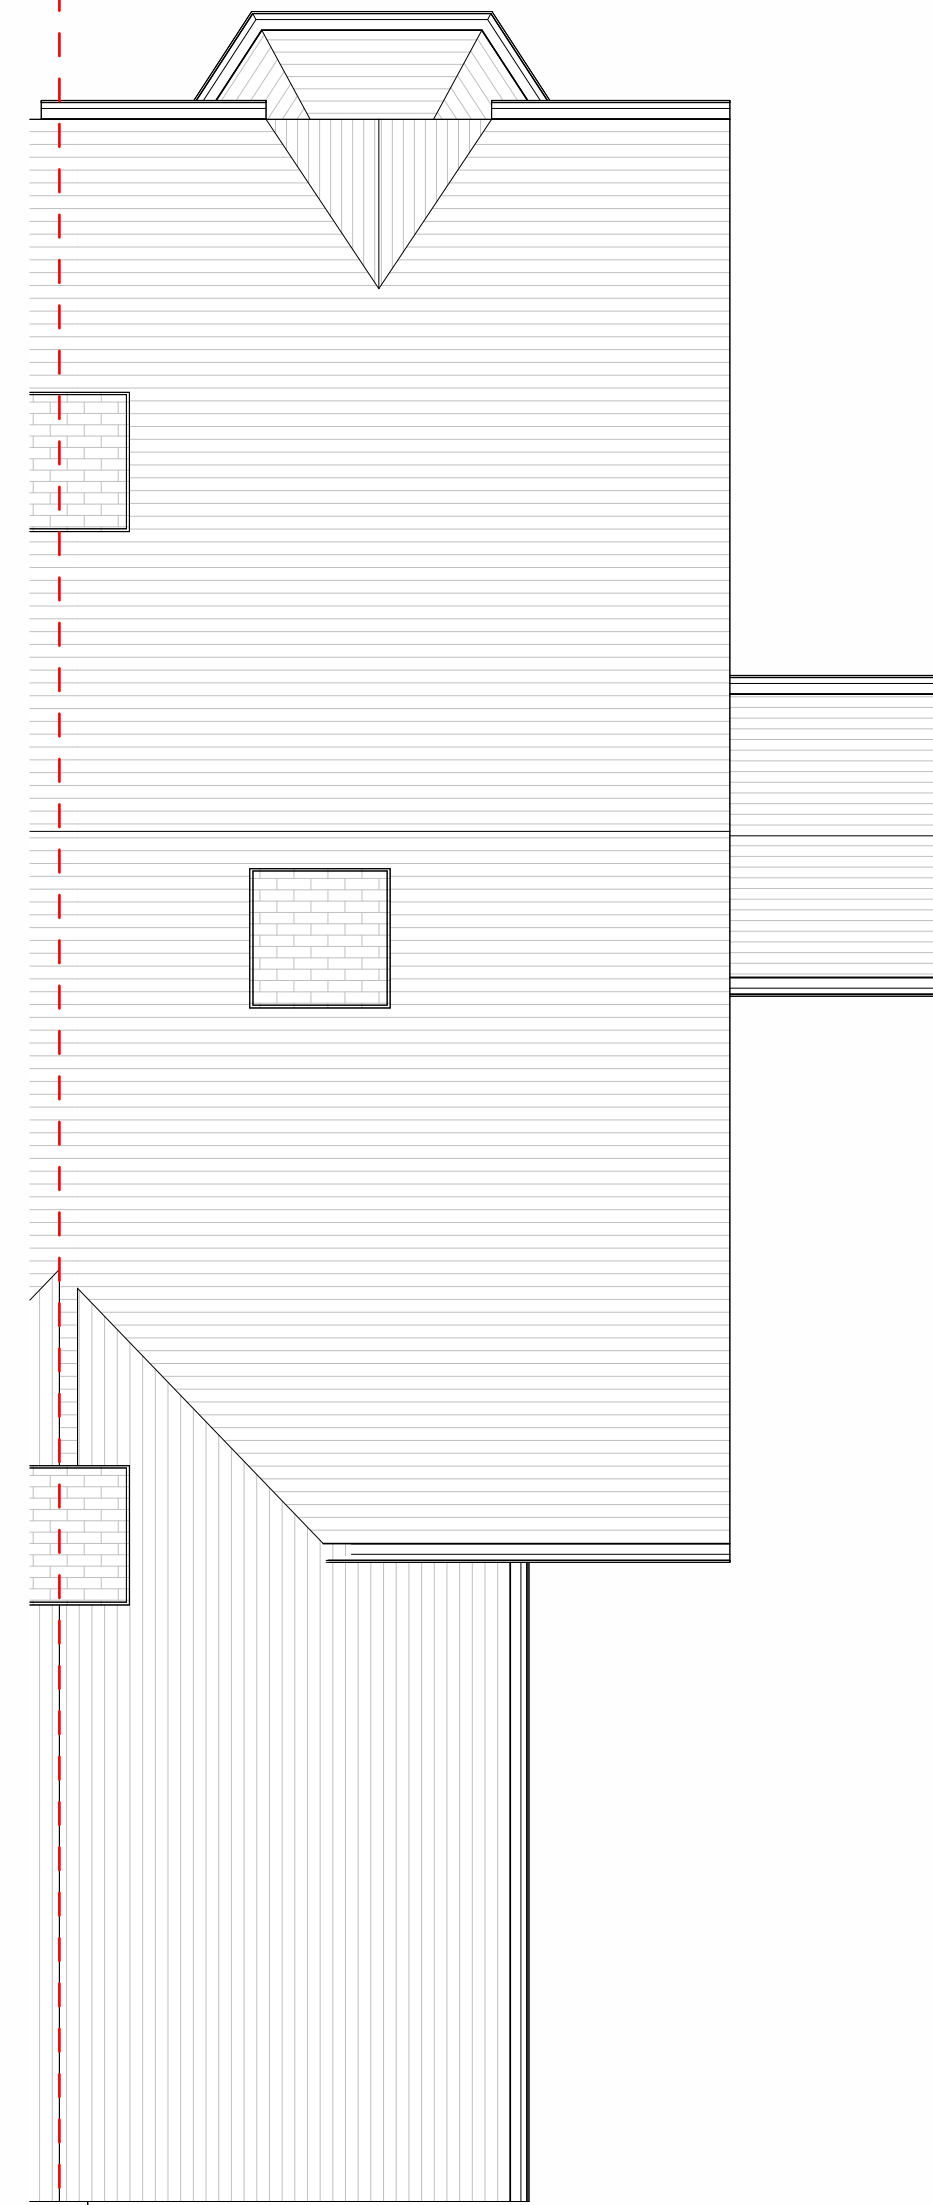

3 Existing Roof Plan
1 : 50




4 Existing Front Elevation
1 : 100

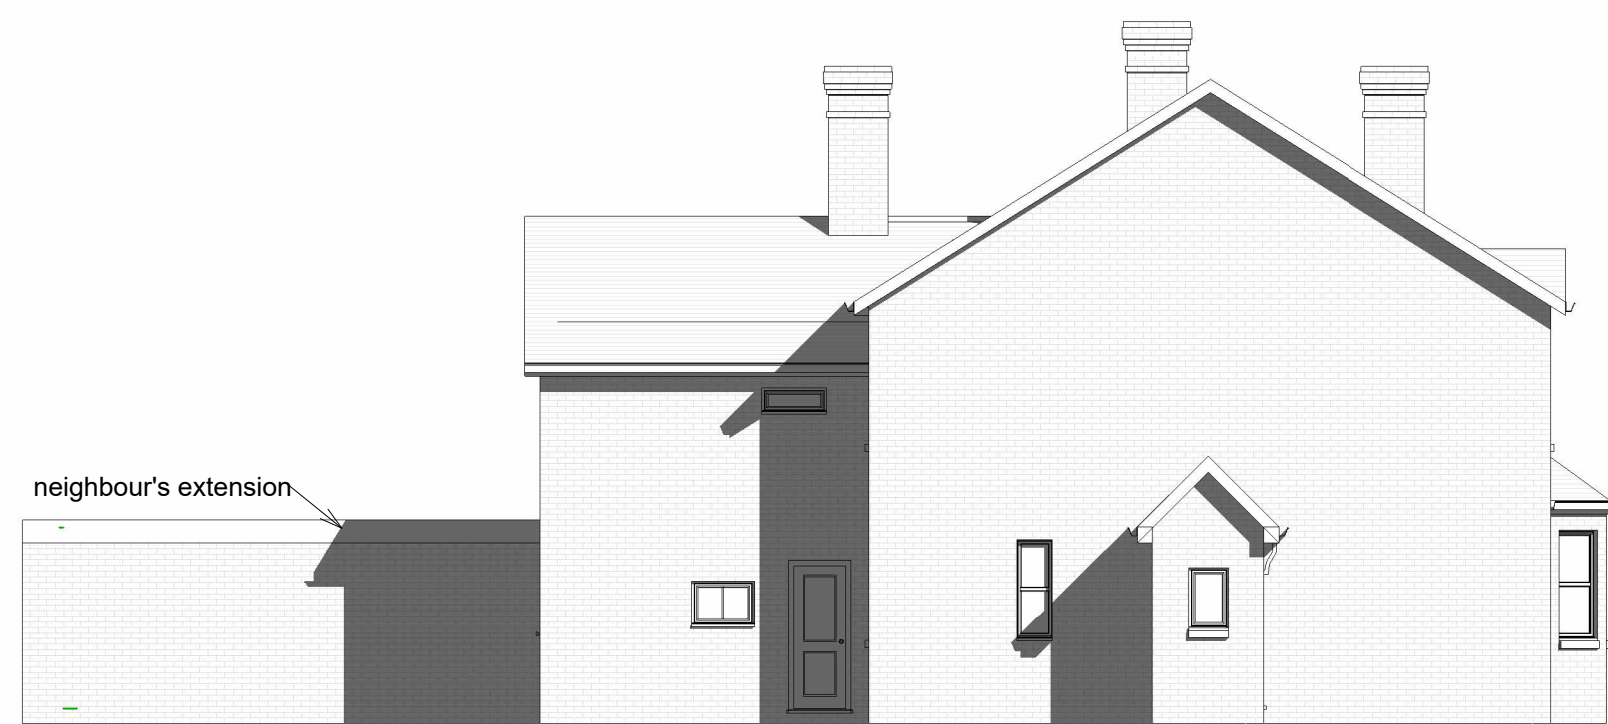


5 Existing Side Elevation_1
1 : 100



6 Existing Rear Elevation
1 : 100

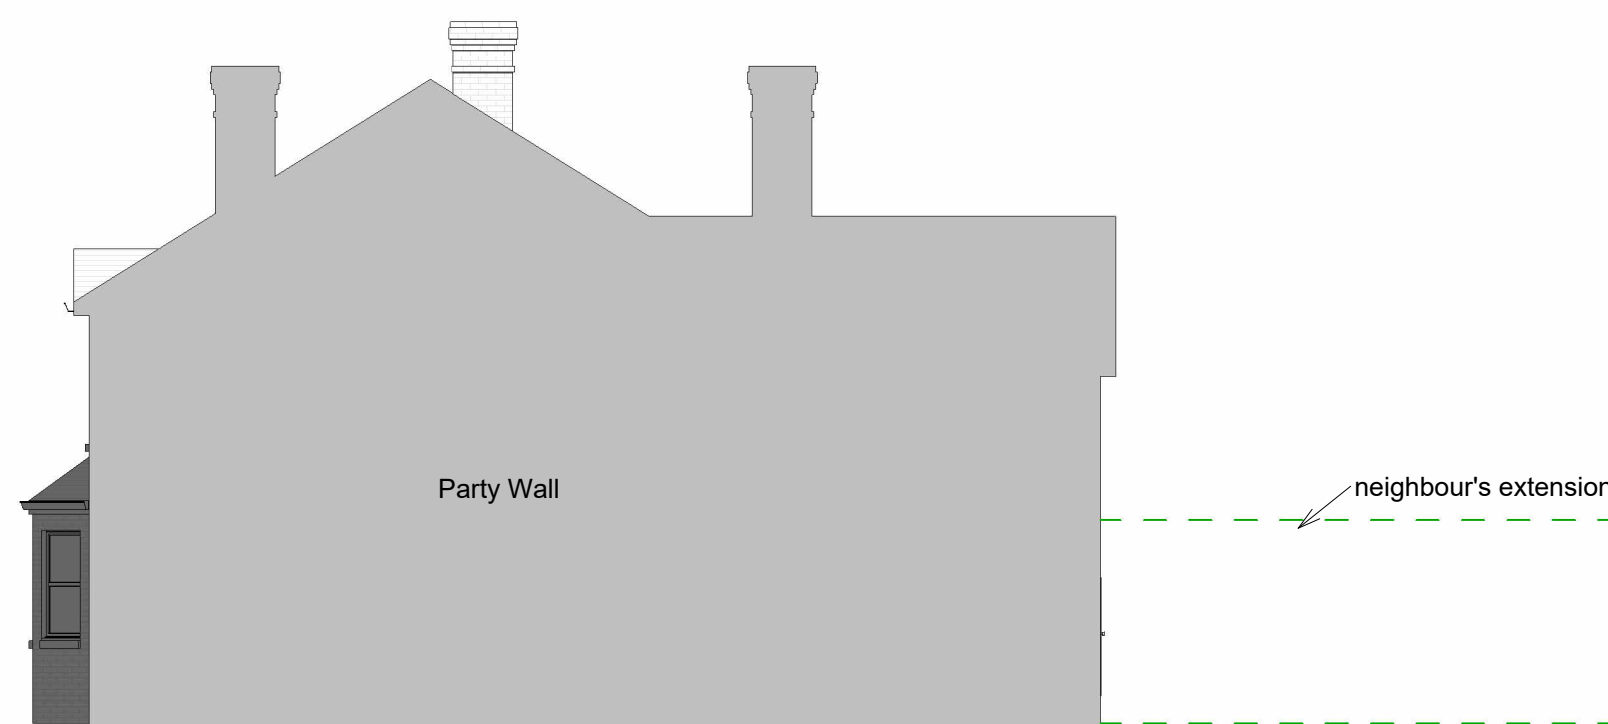

7 Existing Side Elevation_2
1 : 100

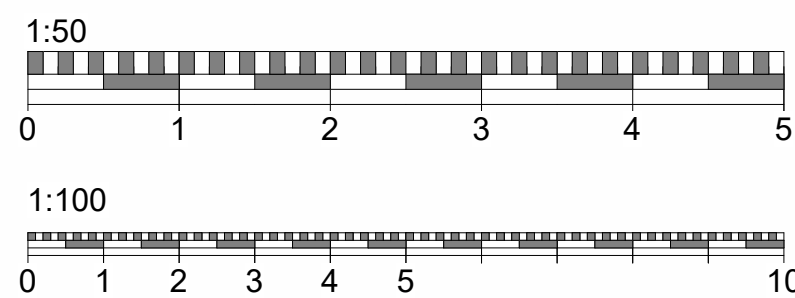

8 3D View 1



9 3D View 2

Do not scale from this drawing
except for planning purpose.
Contractor to verify all dimensions
before setting out,
commencing work or placing order



4 Farley View Basingstoke Rd
Spencers Wood
Reading RG7 1PP

Client Angela Wood

Drawing Title
Existing Floor Plans and Elevations

Project Ref	Layout Id	Rev.
4152	GA.01	

Date: 10/04/2026 Scale @A1: As indicated

M3 Architectural Design Ltd
Basepoint Centres Limited
377-399 London Road
Camberley GU15 3HL
t: 01276 300024
e: info@m3architecturaldesign.co.uk
w: www.m3architecturaldesign.co.uk
© 2026 M3 Architectural Design Ltd