



All dimensions are to be checked on site before work commences.
Figured dimensions to be taken in preference to scaled dimensions.
If in doubt please ask.
© Copyright reserved.

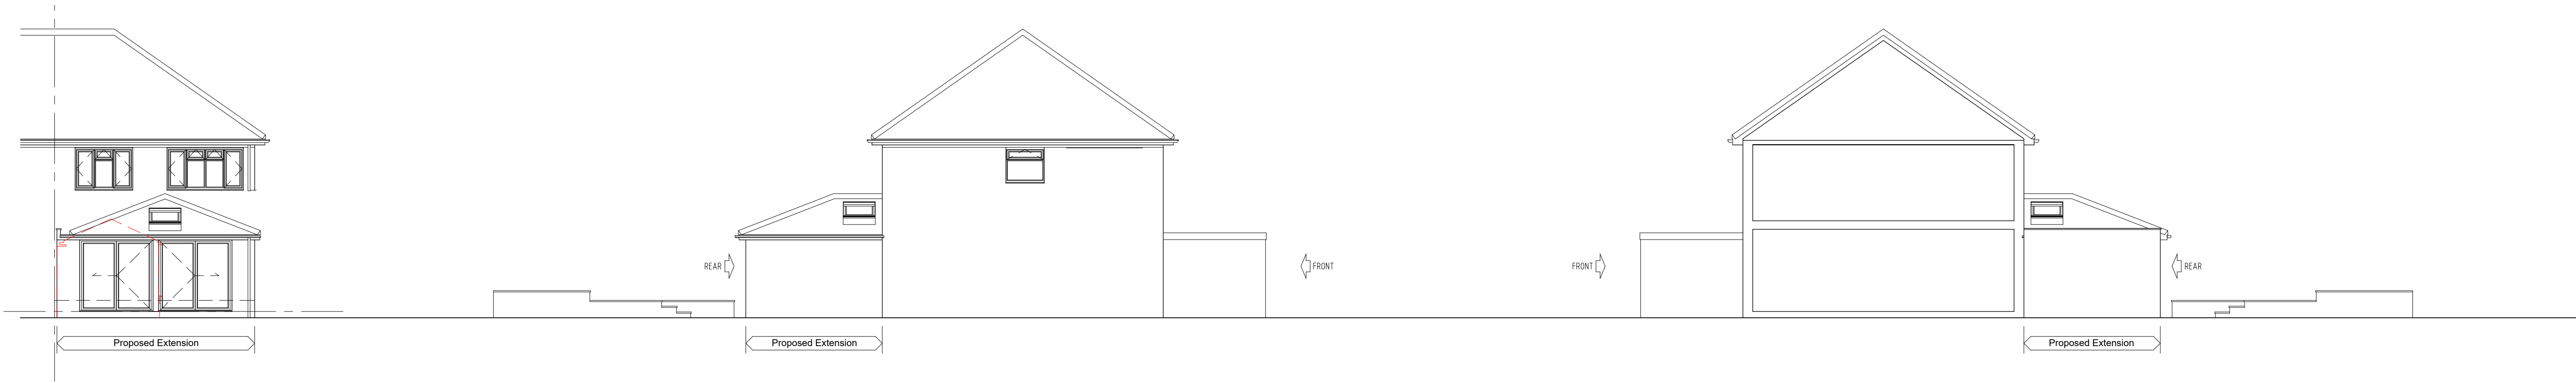

REAR ELEVATION As Proposed
Scale 1:100

SIDE ELEVATION As Proposed
Scale 1:100


SIDE ELEVATION As Proposed
Scale 1:100

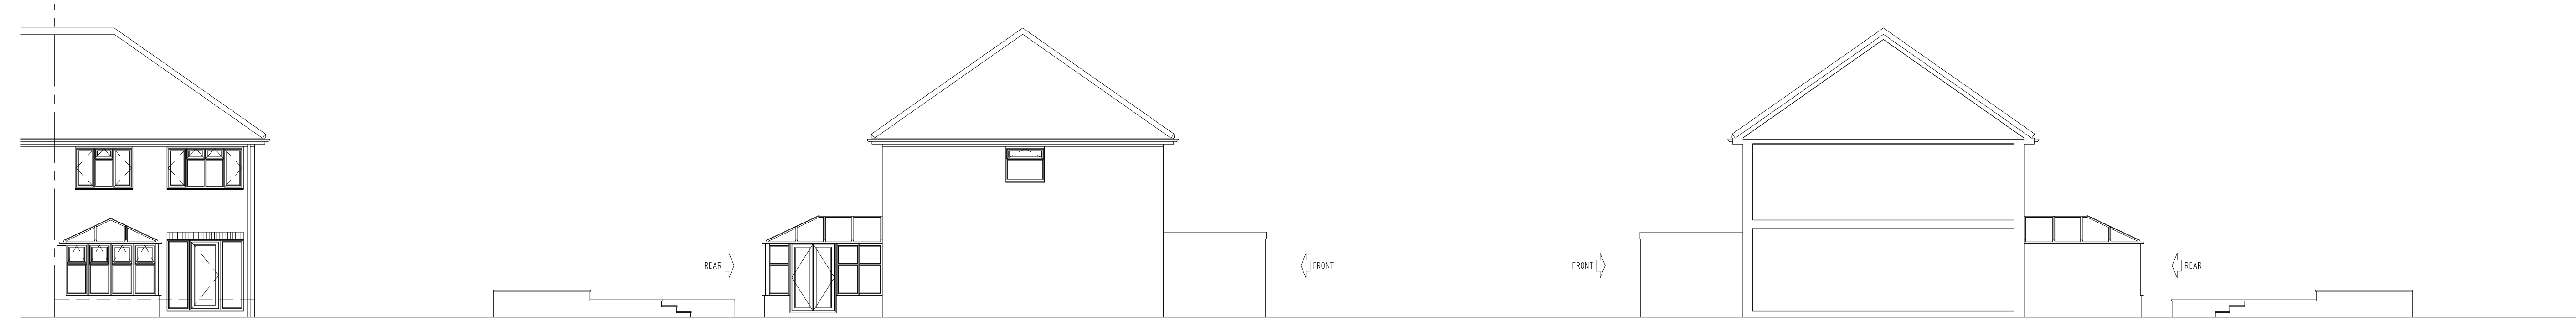

REAR ELEVATION As Existing
Scale 1:100

SIDE ELEVATION As Existing
Scale 1:100

SIDE ELEVATION As Existing
Scale 1:100

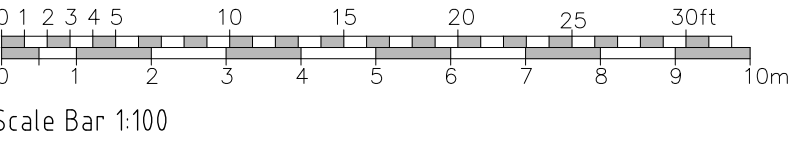

A	Roof configuration revised	22-07-2025	DH
Rev	Description	Date	Initials
FOR PLANNING SUBMISSION			
HOLTHAM+NEWMAN ARCHITECTS The Old Dairy 282a Hyde End Road, Spencer's Wood, Reading, Berkshire RG7 1DN T: 07971 316499 E: hello@hnarchitects.co.uk			
Project: 59, McCarthy Way Finchampstead Wokingham RG40 4UA			
Client Mr and Mrs A. Squire			
Drawing Title: External Elevations - -			
As Existing and Proposed			
Scale:	1:100 @ A1	Dwg. No.:	Rev.:
	-	2436-P101	A
Drawn by:	DH		
Date:	May 2025		