


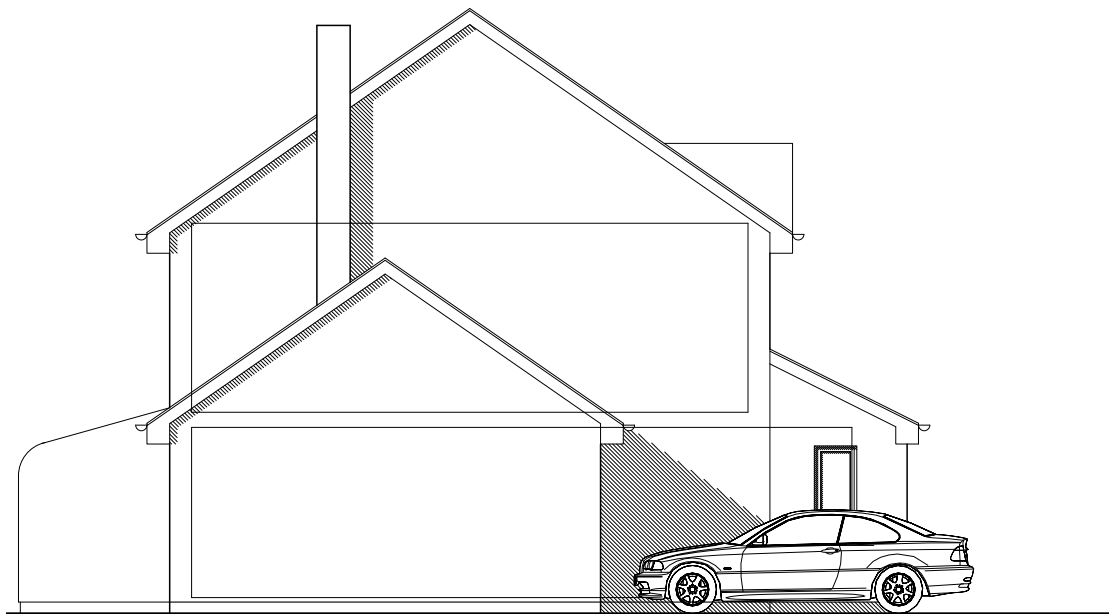

01 Existing North East Elevation
1:100



02 Existing South West Elevation
1:100



03 Existing South East Elevation
1:100



04 Existing North West Elevation
1:100

Scale = 1:100
5 10

project 5 Westminster Way Lower Earley Orangery extension	title Existing Elevations	job no. 000	dwg no. 020	revision PL00	 7 Lower Woodspen Court, Lambourn Rd Newbury, Berks, RG20 8BL 01635 745085 www.neonarchitecture.co.uk
	status PLANNING	scale 1:100@A3	date 05.03.2025		