


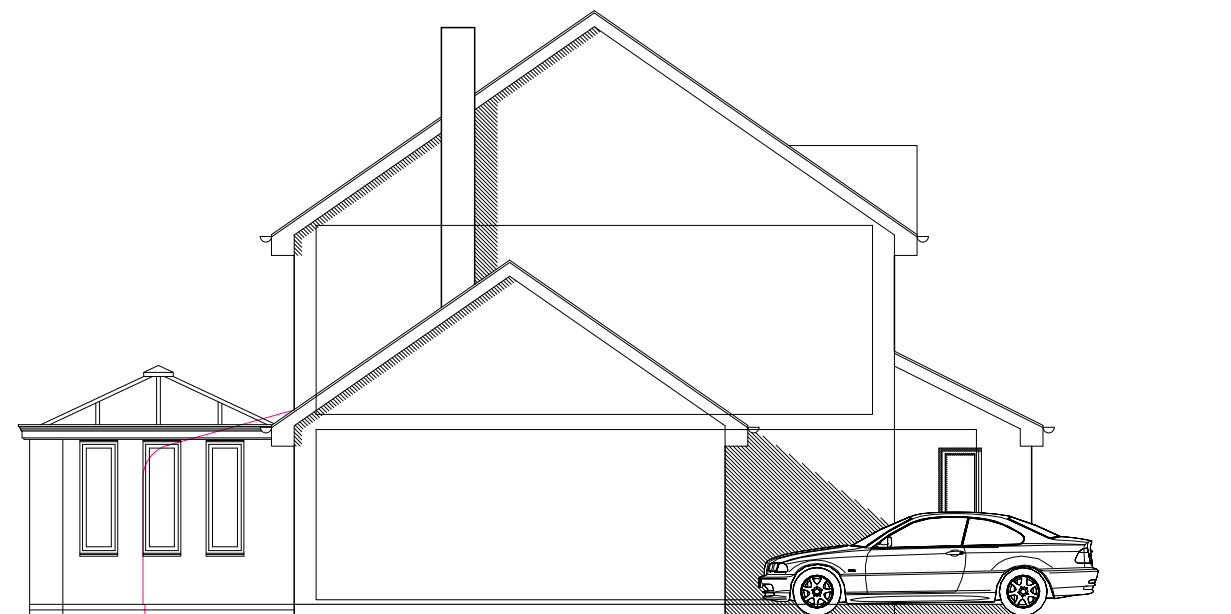

01 Proposed North East Elevation
1:100

02 Proposed South West Elevation
1:100



03 Proposed South East Elevation
1:100

04 Proposed North West Elevation
1:100

Scale = 1:100

project 5 Westminster Way Lower Earley Orangery extension	title Proposed Elevations	job no. 000	dwg no. 030	revision PL00		7 Lower Woodspen Court, Lambourn Rd Newbury, Berks, RG20 8BL, 01635 745085 www.neonarchitecture.co.uk
	status PLANNING	scale 1:100@A3	date 05.03.2025			