


BLOCK 1 - PLOTS 2006 & 2011
BLOCK 2 - PLOTS 2012 & 2020

BLOCK 2 - FLAT 7 - 2 BED / 3 PERSON FLAT		
SPACE STANDARDS	REQUIRED	ACTUAL
FLOOR AREA	61.0m2	70.95m2
STORAGE	2.0m2	2.70m2
BEDROOM 1	11.5m2	14.18m2
BEDROOM 2	7.5m2	11.16m2

BLOCK 2 - FLAT 8 - 1 BED / 2 PERSON FLAT		
SPACE STANDARDS	REQUIRED	ACTUAL
FLOOR AREA	50.0m2	50.08m2
STORAGE	1.5m2	2.28m2
BEDROOM	11.5m2	11.98m2

BLOCK 2 - FLAT 9 - 2 BED / 3 PERSON FLAT		
SPACE STANDARDS	REQUIRED	ACTUAL
FLOOR AREA	61.0m2	63.27m2
STORAGE	2.0m2	2.31m2
BEDROOM 1	11.5m2	11.78m2
BEDROOM 2	7.5m2	8.00m2

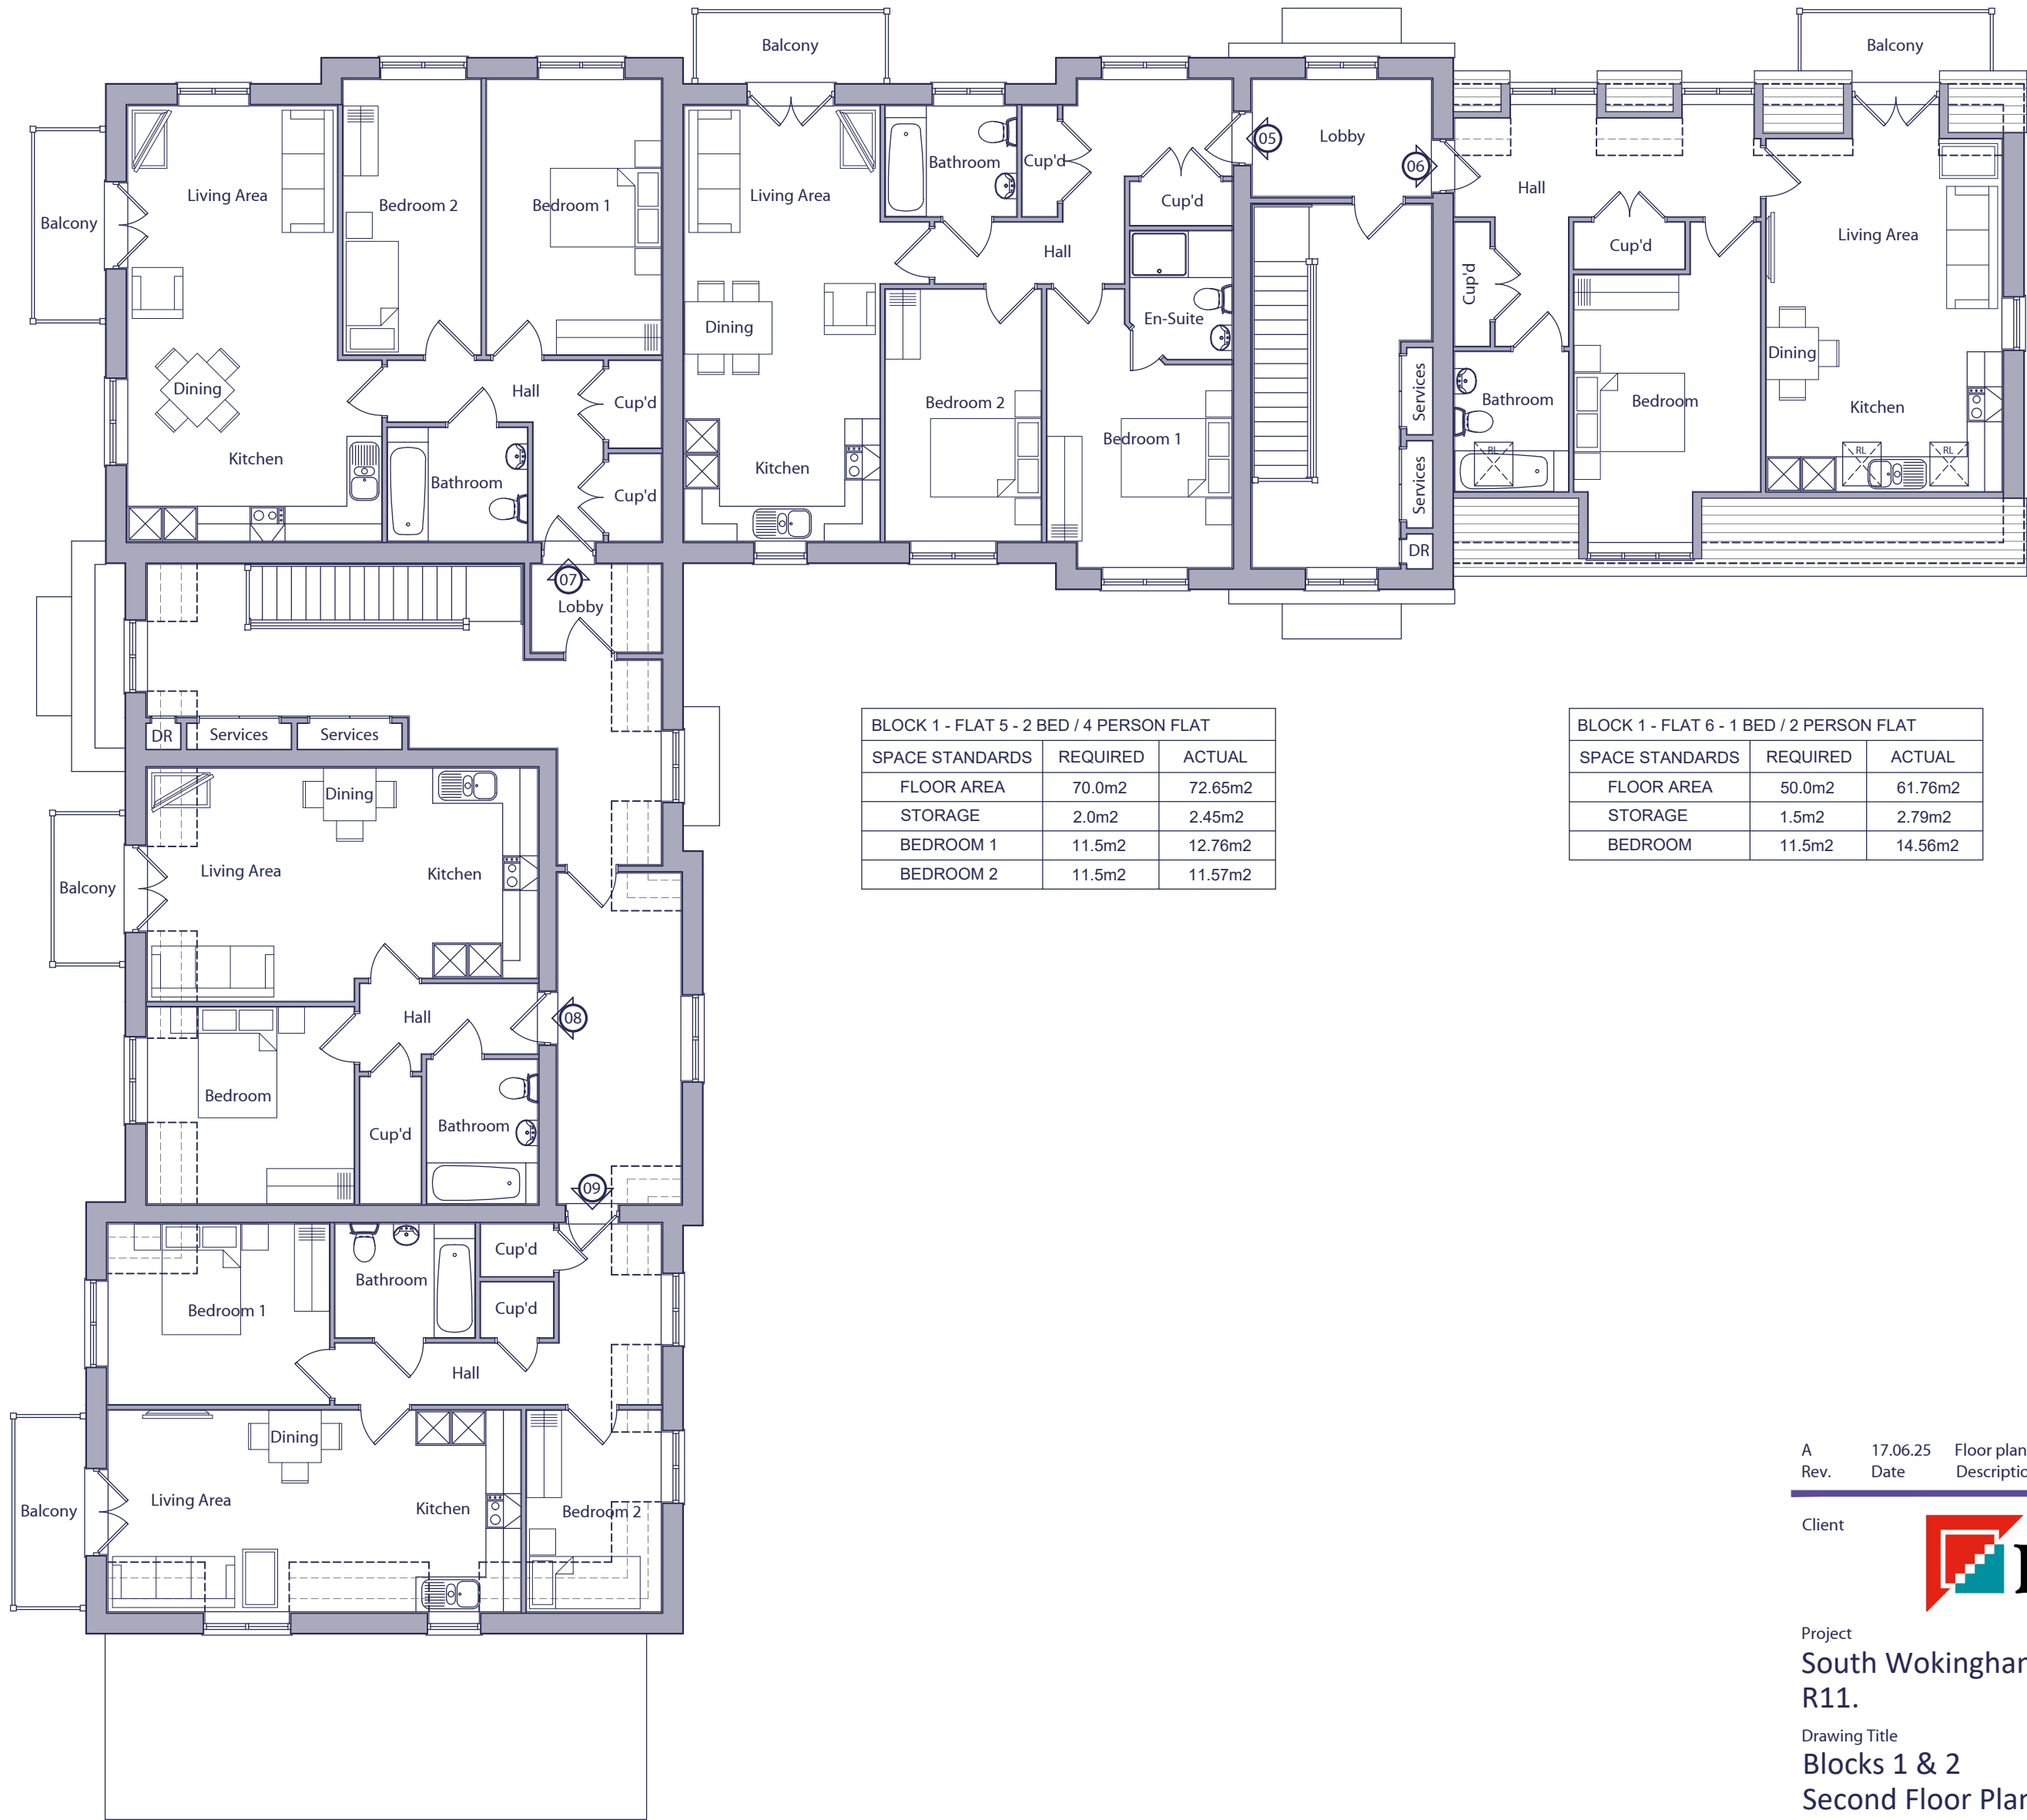

SECOND FLOOR PLAN

A	17.06.25	Floor plan amended to Planner's comments.	MCN	DGP
Rev.	Date	Description	Drawn	Checked

Client





Project
South Wokingham.
R11.
Drawing Title
Blocks 1 & 2
Second Floor Plan

Scale 1:100 @ A2 Drawn MCN Checked DGP

Date June 2025 File Blocks 1 & 2 Drawing Status

Drg.No. P1904.BLK1&2.103 Rev. A PLANNING