

EXISTING  
SITE PLAN  
Scale 1:200 @ A3

SILVA|ARCHITECTURE


REVISION NOTES:

| Rev: | Date: | Notes: |
|------|-------|--------|
|      |       |        |
|      |       |        |

PROPOSED  
SITE PLAN  
Scale 1:200 @ A3

REVISION NOTES:

| Rev: | Date: | Notes: |
|------|-------|--------|
|      |       |        |
|      |       |        |

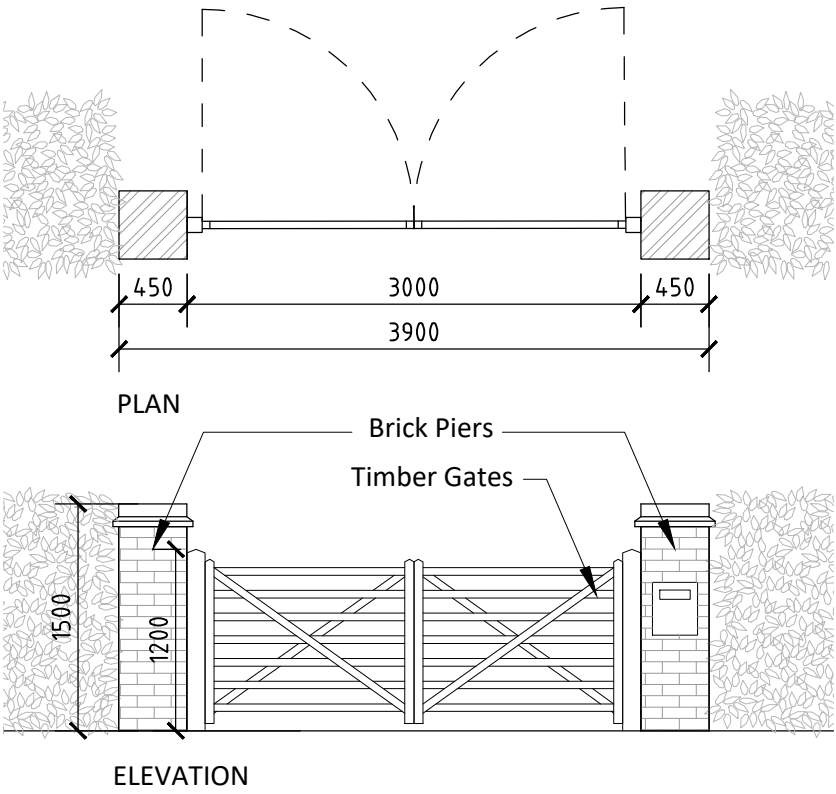

PROPOSED FRONT BOUNDARY GATES  
Scale 1:50 @ A3

|                                                   |                                    |              |
|---------------------------------------------------|------------------------------------|--------------|
| CLIENT<br>J & K Chappell                          | DRAWING NUMBER:<br>25 / 001 - A003 |              |
| PROJECT TITLE:<br>Suncot, School Road, Barkham    | SCALE:                             | AS SHOWN @A3 |
|                                                   | DRAWN BY:                          | AS           |
| DRAWING TITLE:<br>Existing and Proposed Site Plan | DATE:                              | April '25    |
|                                                   |                                    | REVISION     |