



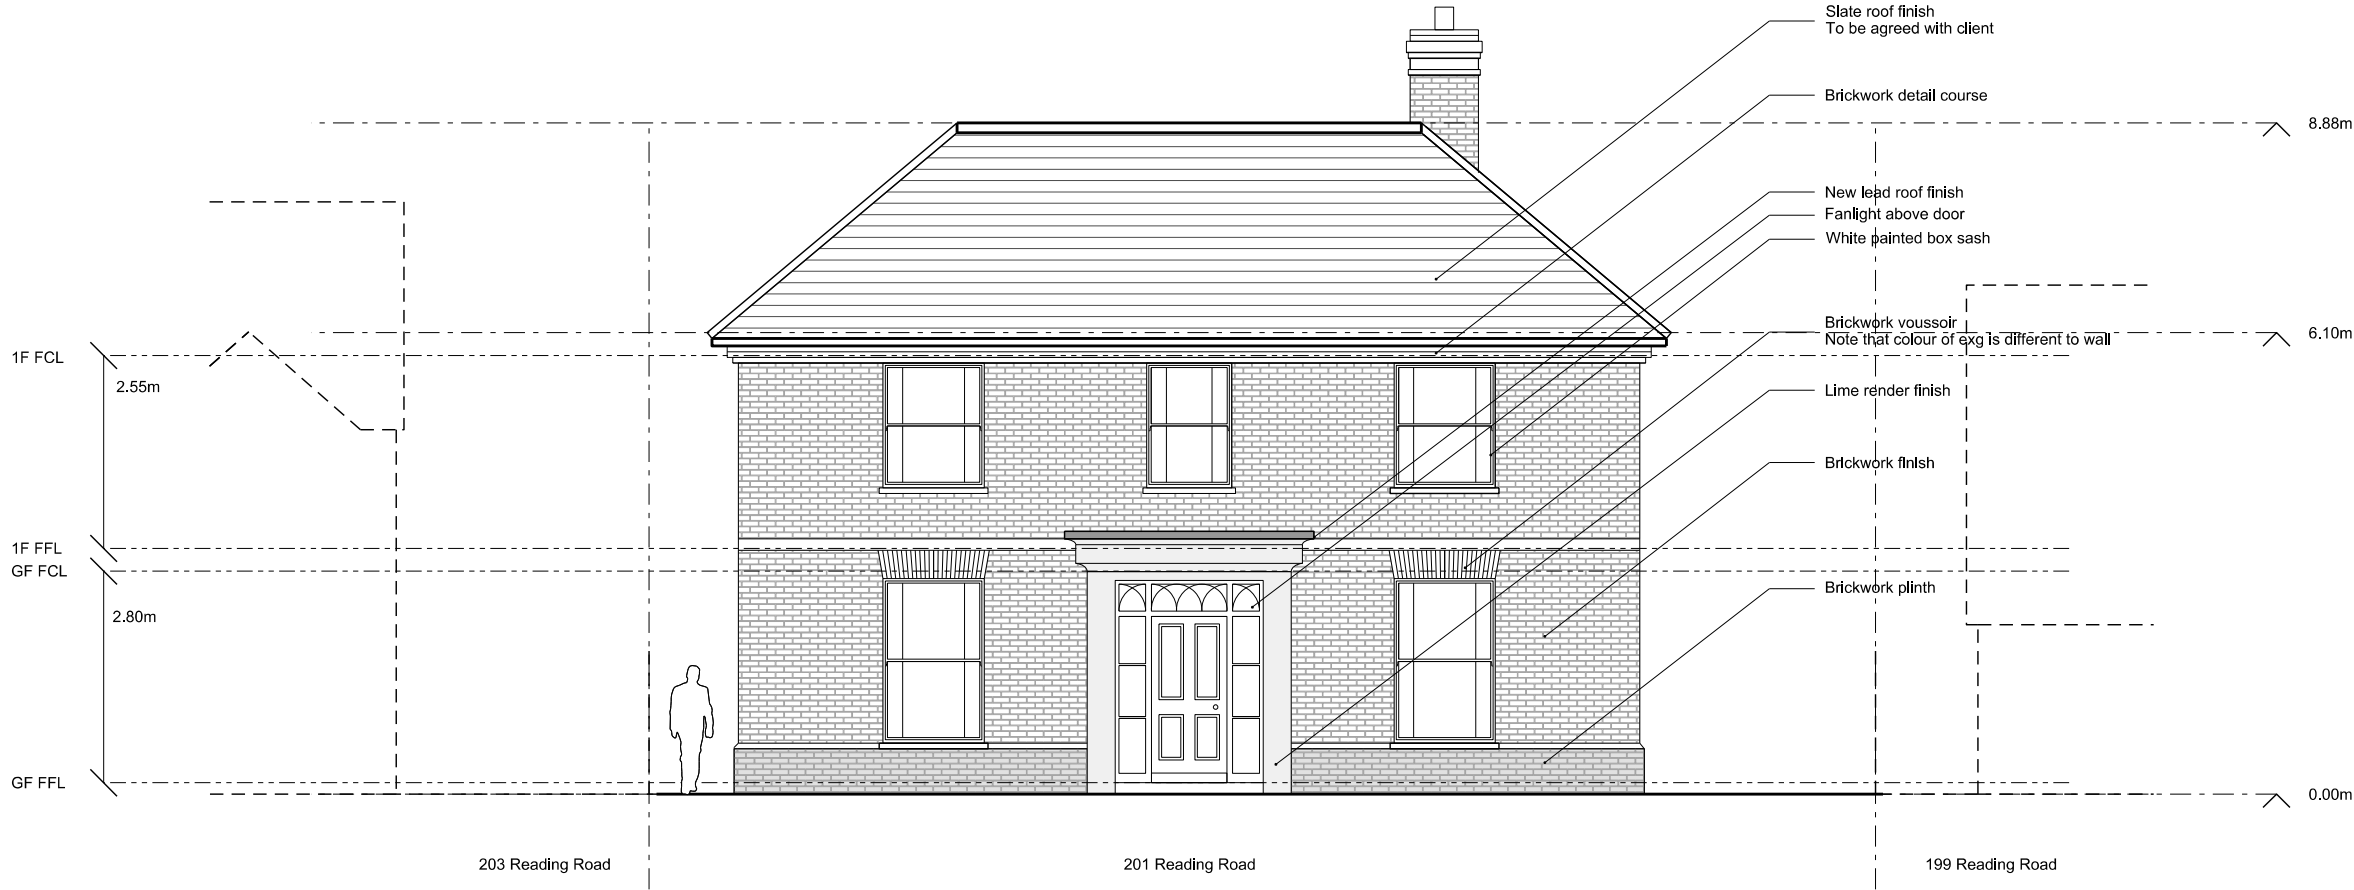

Elev 00
Proposed Front Elevation 1:100

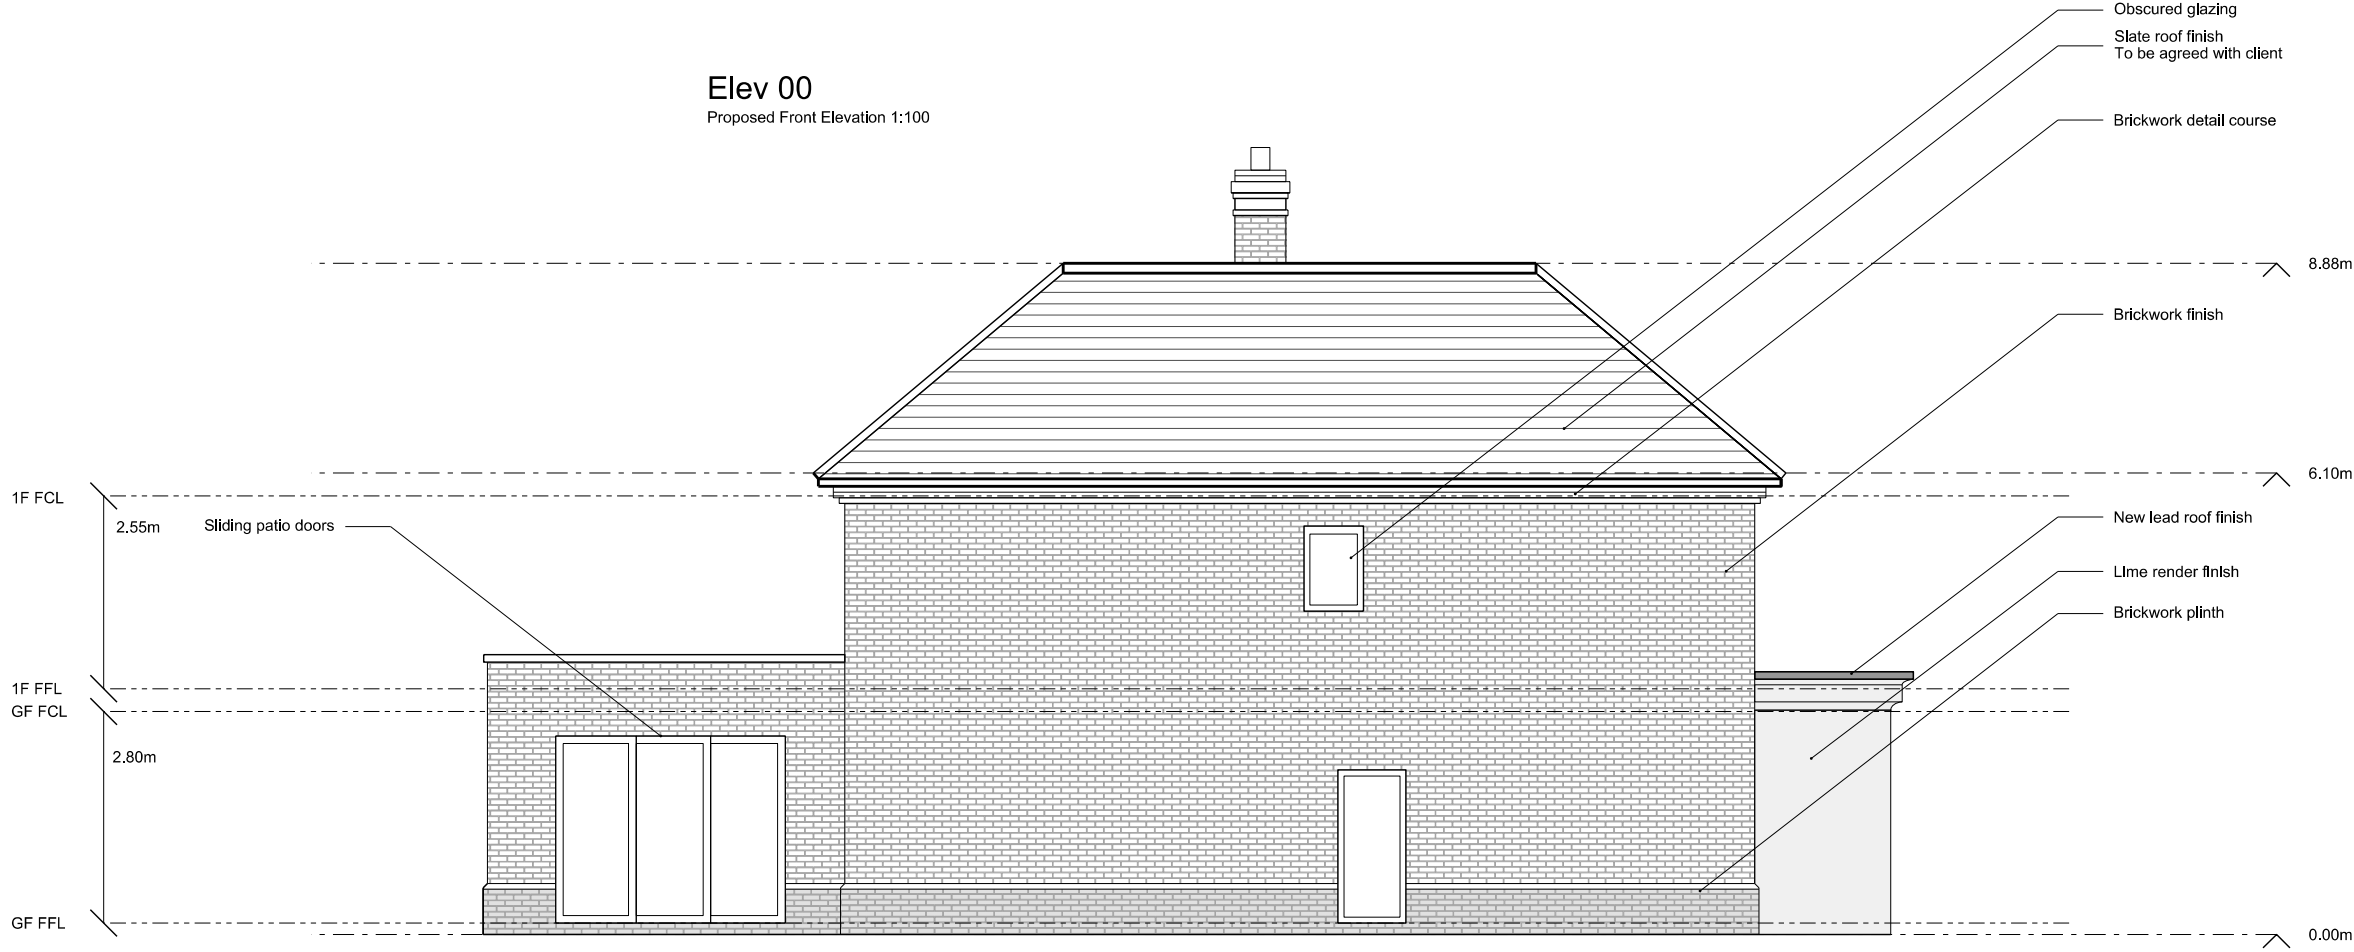


Elev 01
Proposed Side Elevation 1:100

Legend Notes

Do not scale from drawings. Except for planning considerations.
Errors to be reported immediately to the Architect.
To be read in conjunction with all relevant Architects', Services and Structural Engineers' drawings.
All existing site, tree and building information has been compiled from different sources.
All dimensions to be checked on site.

Revisions					

P7	Planning Amend	JC	JC	WBC	10/03/25
Rev.	Description	Drawn	Check	Issued to	Date Issued

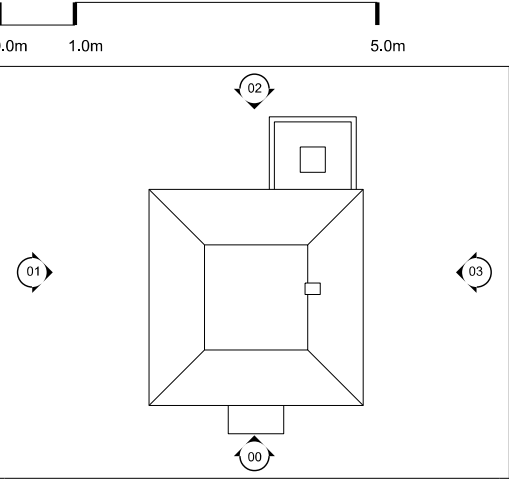

Key Plan

Project Name 201 Reading Road		Project No. 290	
Drawing Name Proposed Elevations		Drawing No. 290_P_40_00	
Client	Riorden Welby	Drawn	JC
Scale	1:100 @ a3	Checked	JC
Date	7 March 2025	Approved	JC
		Issue P7	