




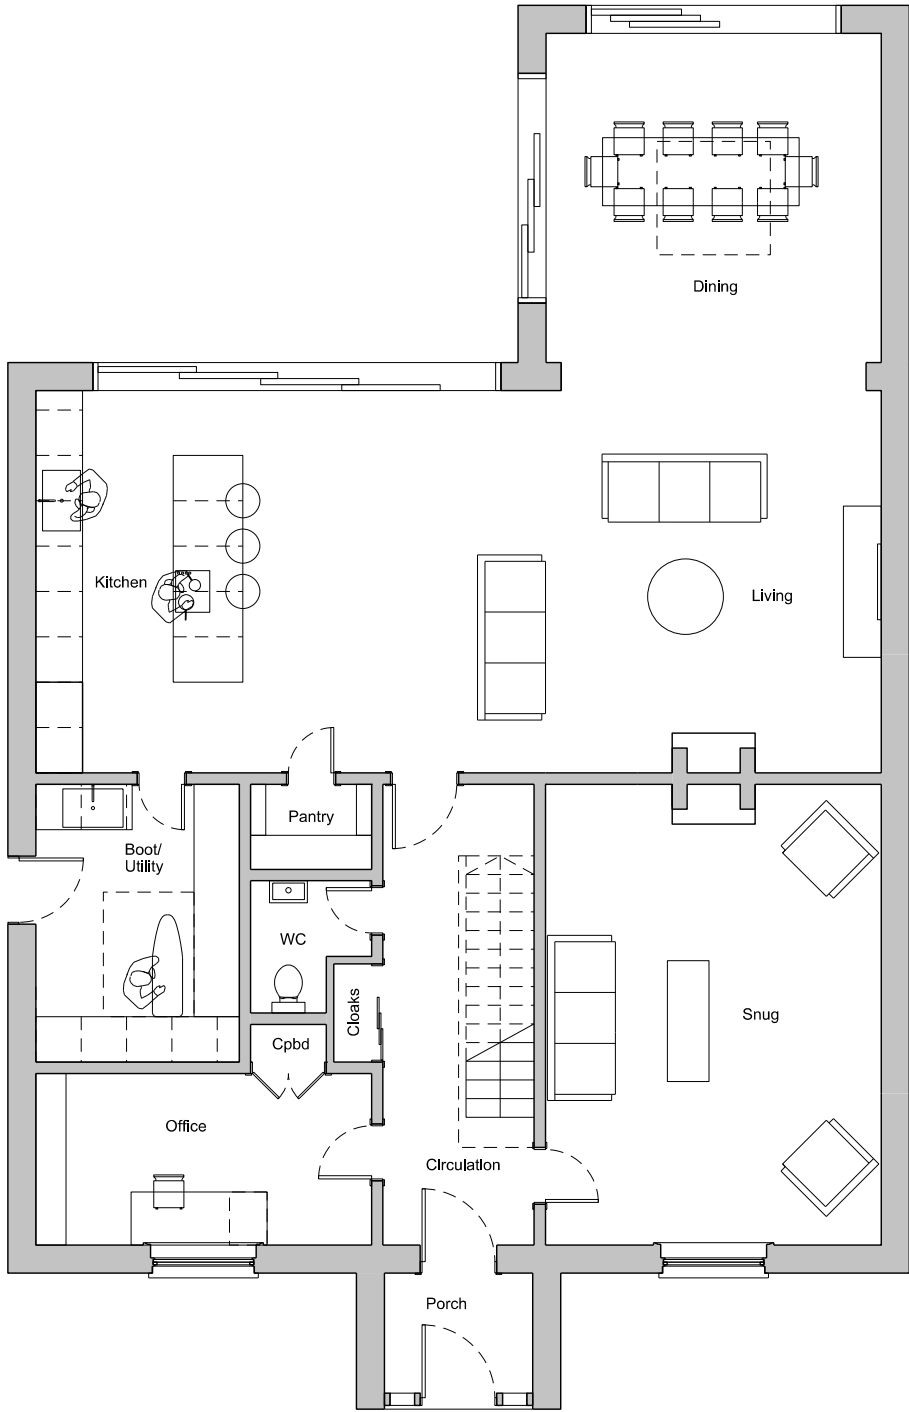

Plan 00
Proposed Ground Floor Plan 1:100

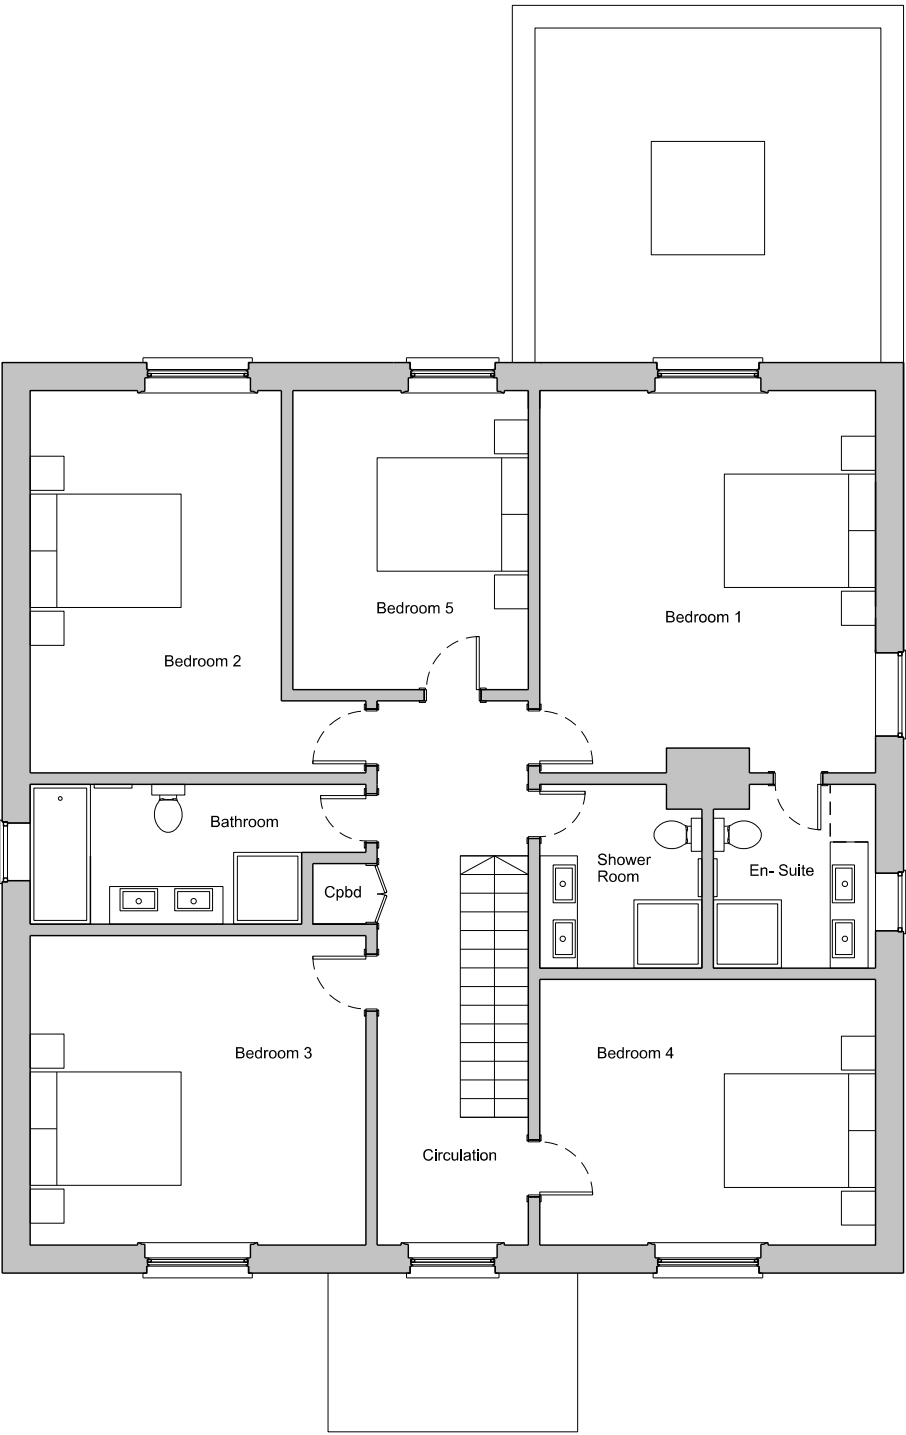

Plan 01
Proposed First Floor Plan 1:100

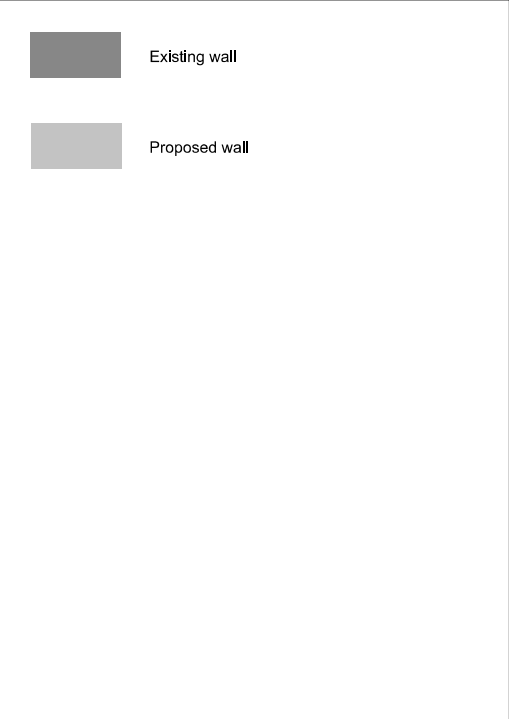

Do not scale from drawings. Except for planning considerations.
Errors to be reported Immediately to the Architect.
To be read in conjunction with all relevant Architects' Services and Structural Engineers' drawings.
All existing site, tree and building information has been compiled from different sources.
All dimensions to be checked on site.

Revisions					

P9	Planning Amend	JC	JC	WBC	10/03/25
P9	Planning	JC	JC	RW	07/03/25
Rev.	Description	Drawn	Check	Issued to	Date Issued



Project Name 201 Reading Road		Project No. 290	
Drawing Name Proposed Floor Plans		Drawing No. 290_P_20_00	
Client	Riorden Welby	Drawn	JC
Scale	1:100 @ a3	Checked	JC
Date	7 March 2025	Approved	JC
		Issue P9	